



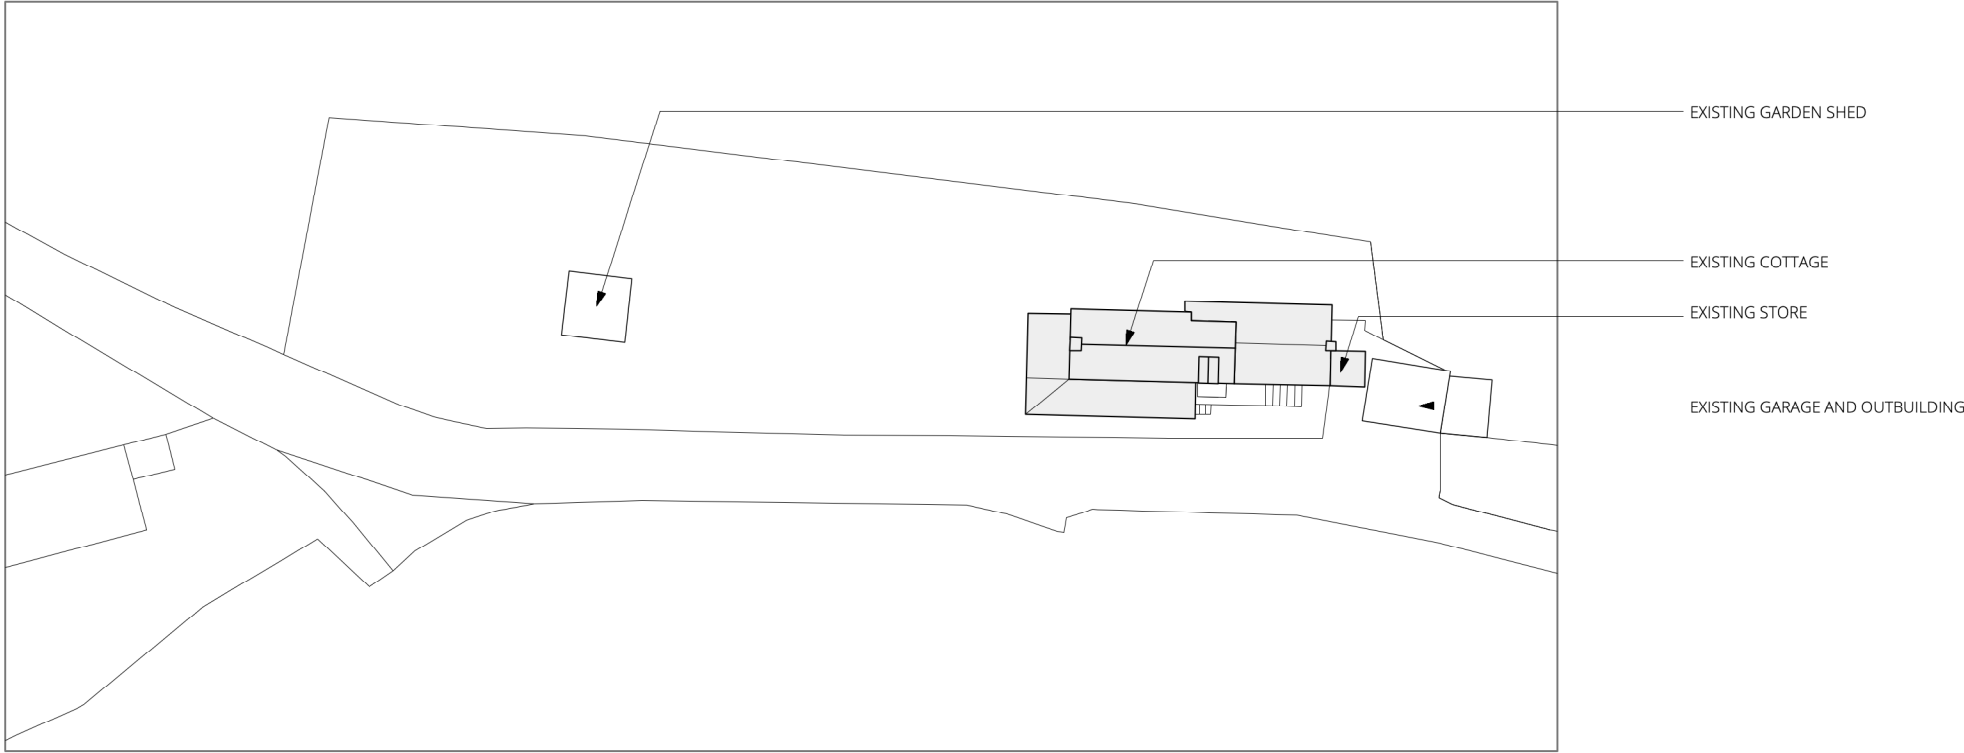

EXISTING SITE PLAN

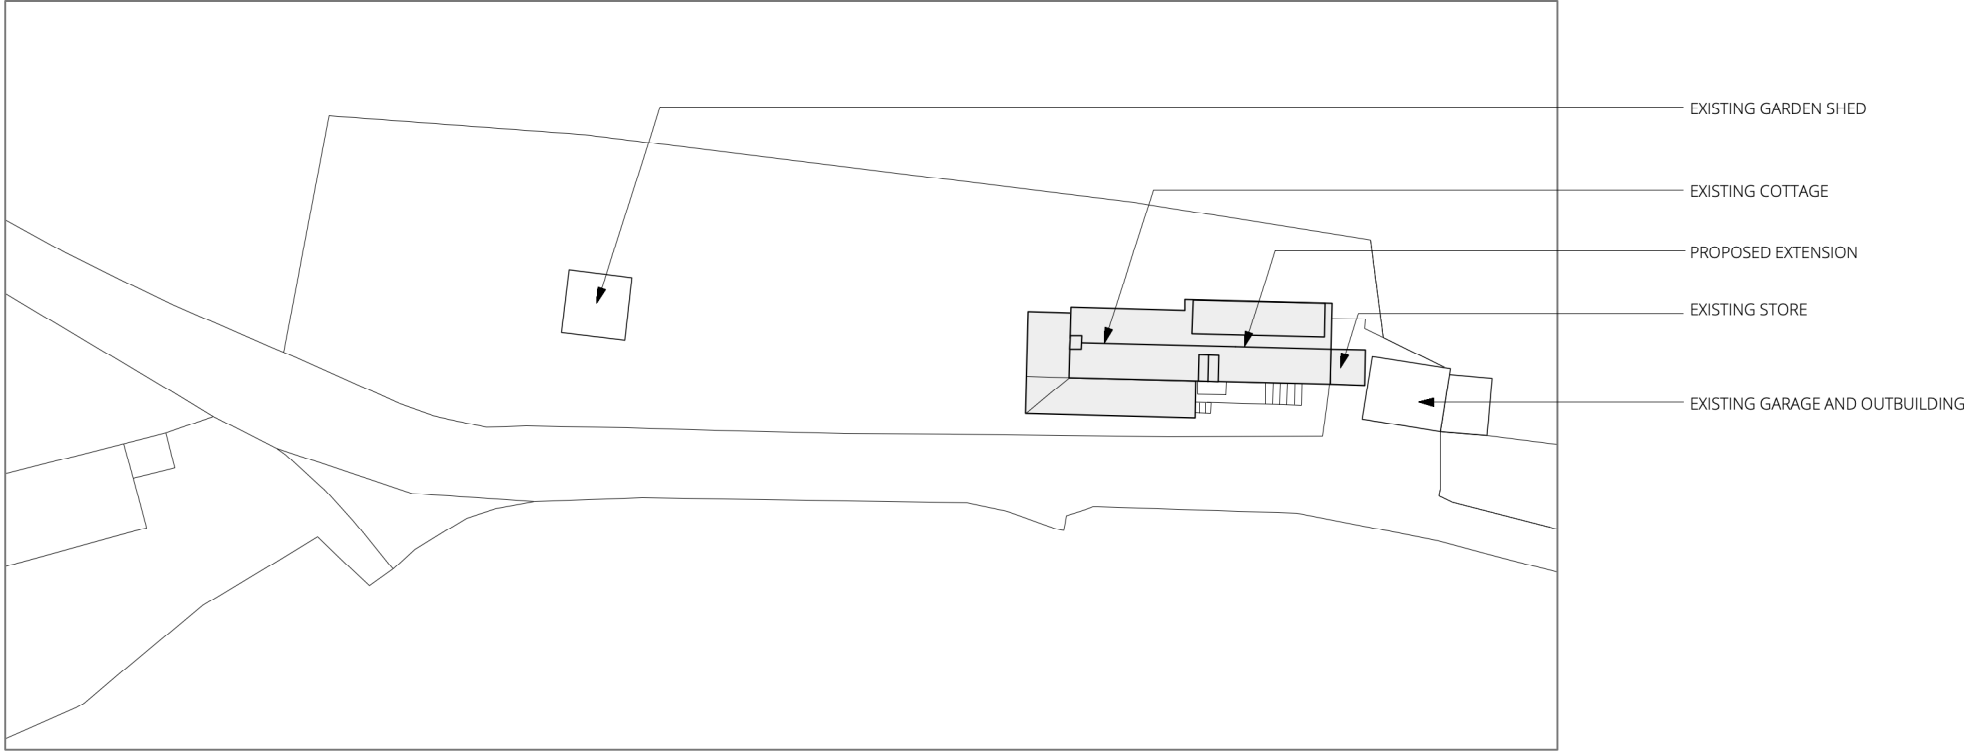

PROPOSED SITE PLAN

REV	DESCRIPTION	DATE
-	PLANNING	JAN 2020

PROJECT No.	0007
PROJECT ADDRESS	3 GARTH OBREY PONTFADOG, LLANGOLLEN LL20 7AT

TITLE	SITE PLAN
DRAWING No.	PL02
REVISION	-