




PI - Proposed North West Elevation
1 : 100

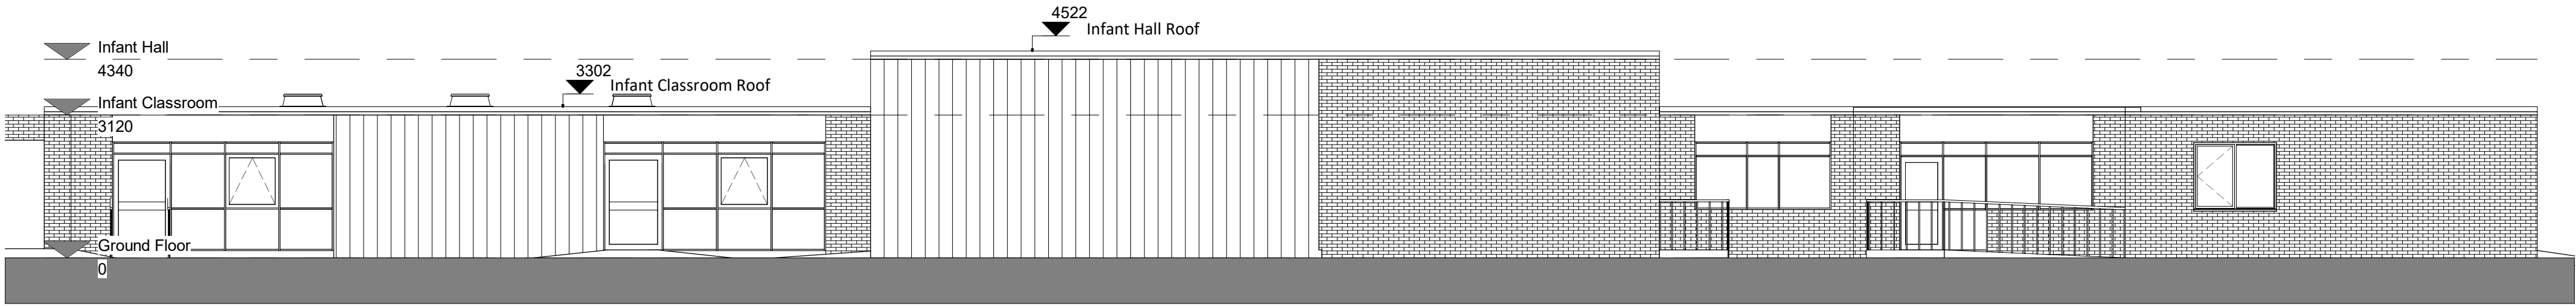


PL - Proposed South East Elevation
1 : 100

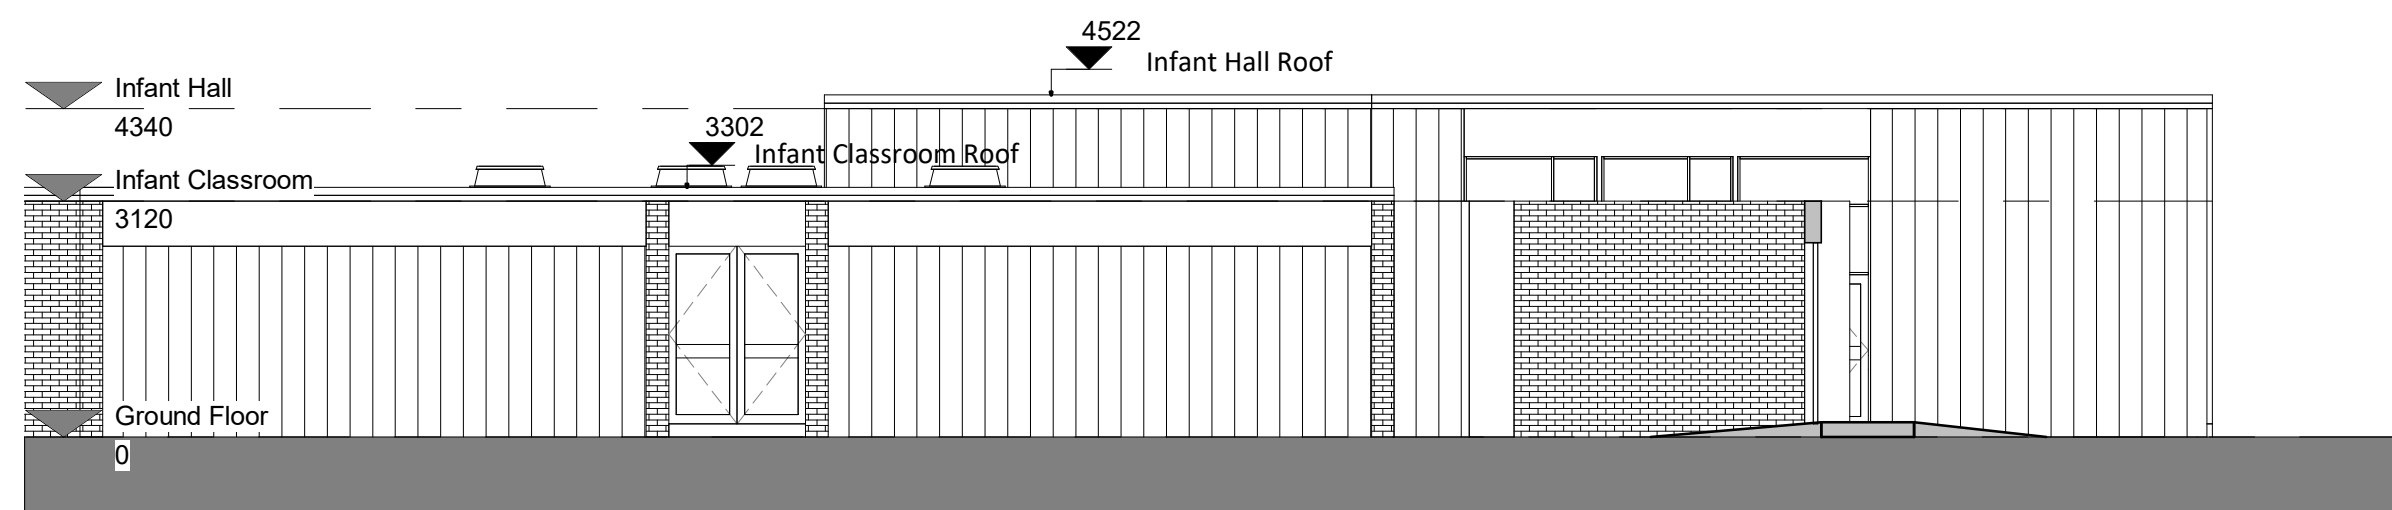



PL - Proposed South West Elevation
1 : 100

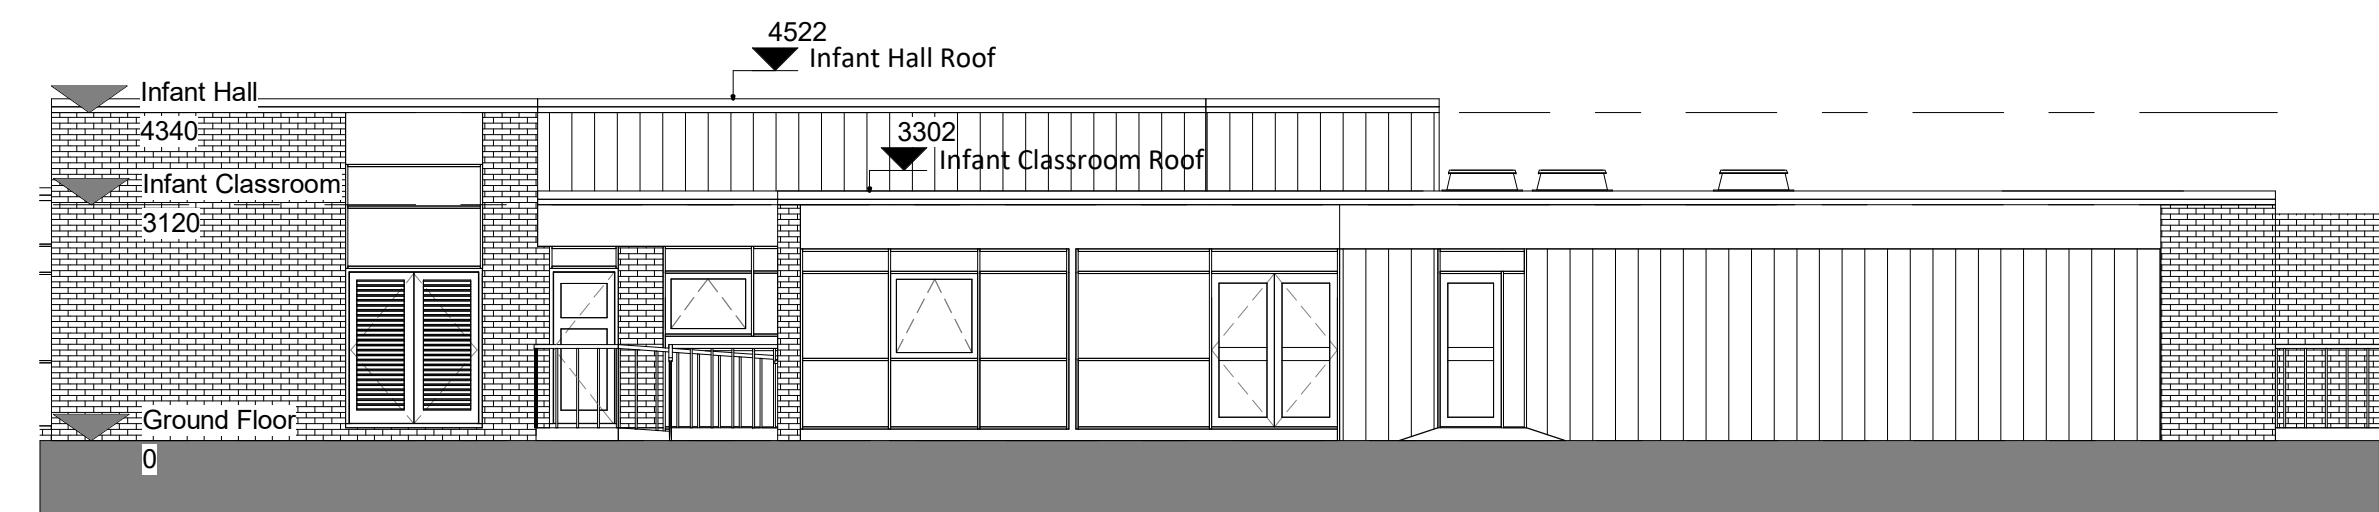


PL - Proposed North East Elevation
1 : 100

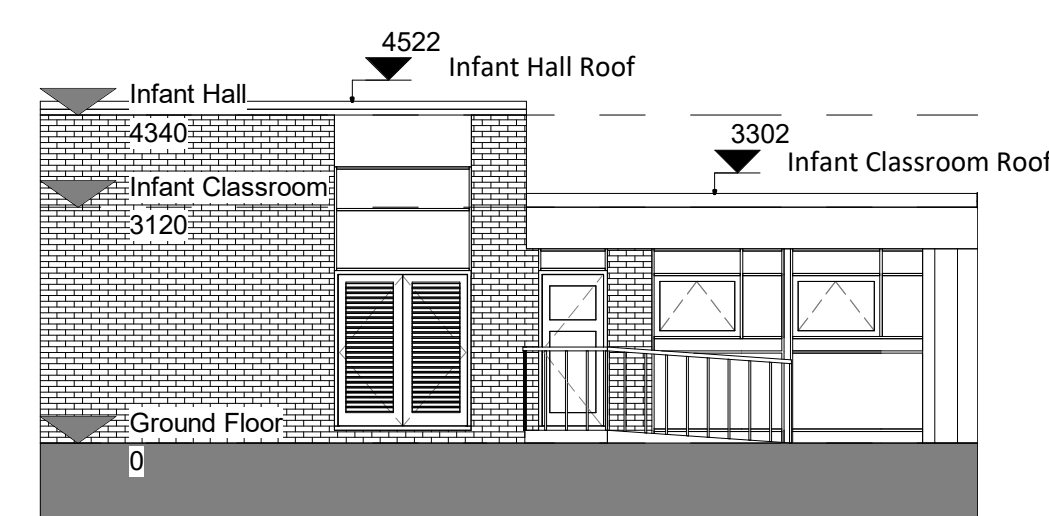

PL - Proposed North East - Kitchen Elevation
1 : 100

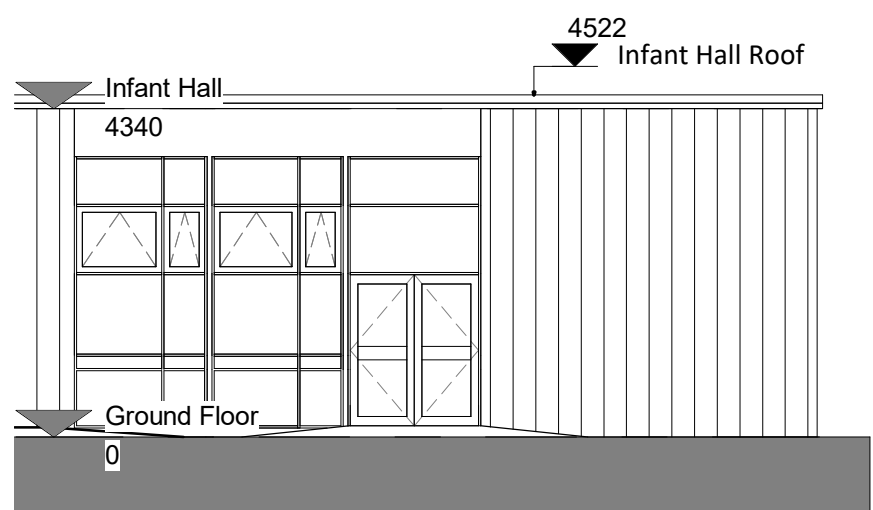 

PL - Proposed South West Elevation - Hall
1 : 100

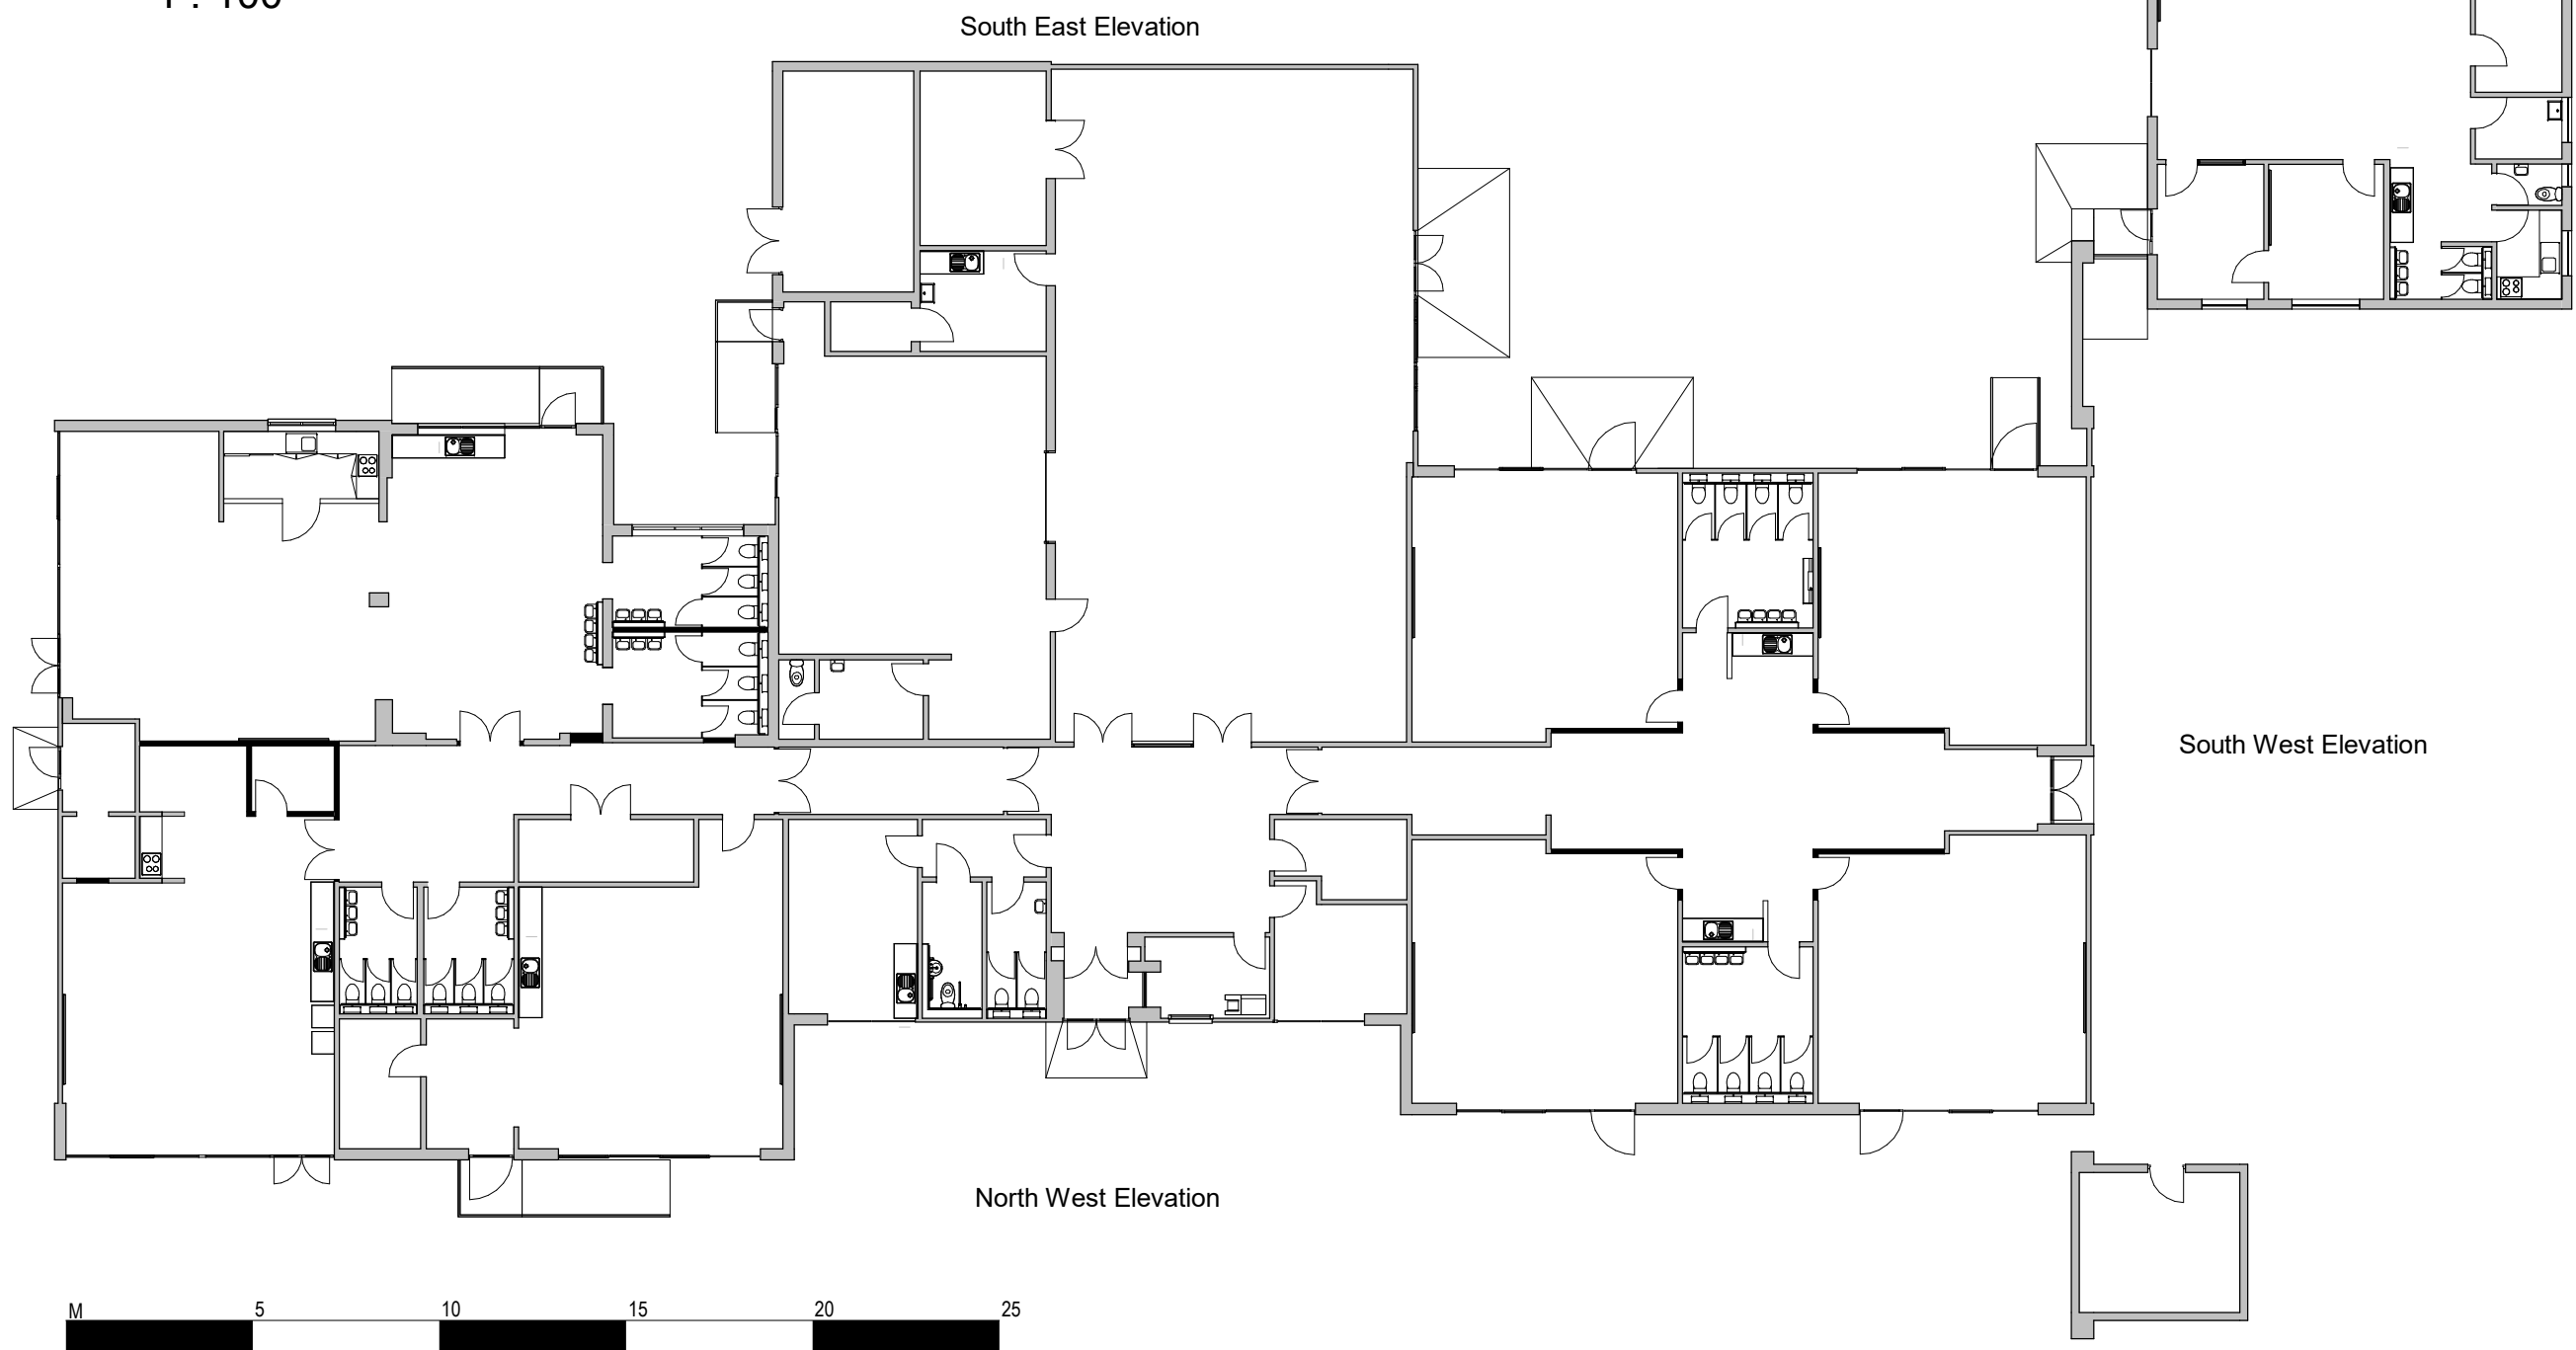

PL 00- Proposed Elevations - Proposed Ground Floor
Plan
1 : 200

- General Notes
1. Contractor to verify all dimensions and check level datums on site
 2. All of the designs are the sole property of TACP Architects Ltd and may not be used without their written agreement
 3. All prints, specifications and their copyright are the property of TACP Architects Ltd
 4. Do not scale off drawings
 5. All dimensions shall be checked on site before commencement of shop drawings, manufacture and all discrepancies must be reported to TACP Architects Ltd

Revisions					
Rev	Date	Description	By	Check	
P1	20-06-11	Cais Cynllunio / Planning Application	LT	MG	
P2	20-08-06	Planning Application Submission	LT	MG	



Client
Read Construction

Project Title
Welsh Medium & Borras CP School

Drawing Title
WM - Elevations as Proposed

Purpose of Issue
Planning Application

Status

Scale
As indicated@A1

Date
06/10/20

Drawn By
LT

Checked By
MG

Job Number
19076

Project*Originator*Zone*Level*Type*Role*Number
BOR-TACP- A2- ZZ- DR- A-0202

Revision
P2

TACP Architects Ltd
Pembroke House
Ellice Way, Wrexham Technology Park,
Wrexham, LL13 7YT
01978 291161

admin@tacparchitects.co.uk
www.tacparchitects.co.uk

Architecture • Interior Design • Healthcare Planning • Conservation • Masterplanning • Sustainable Design

TACP
Architects Ltd