



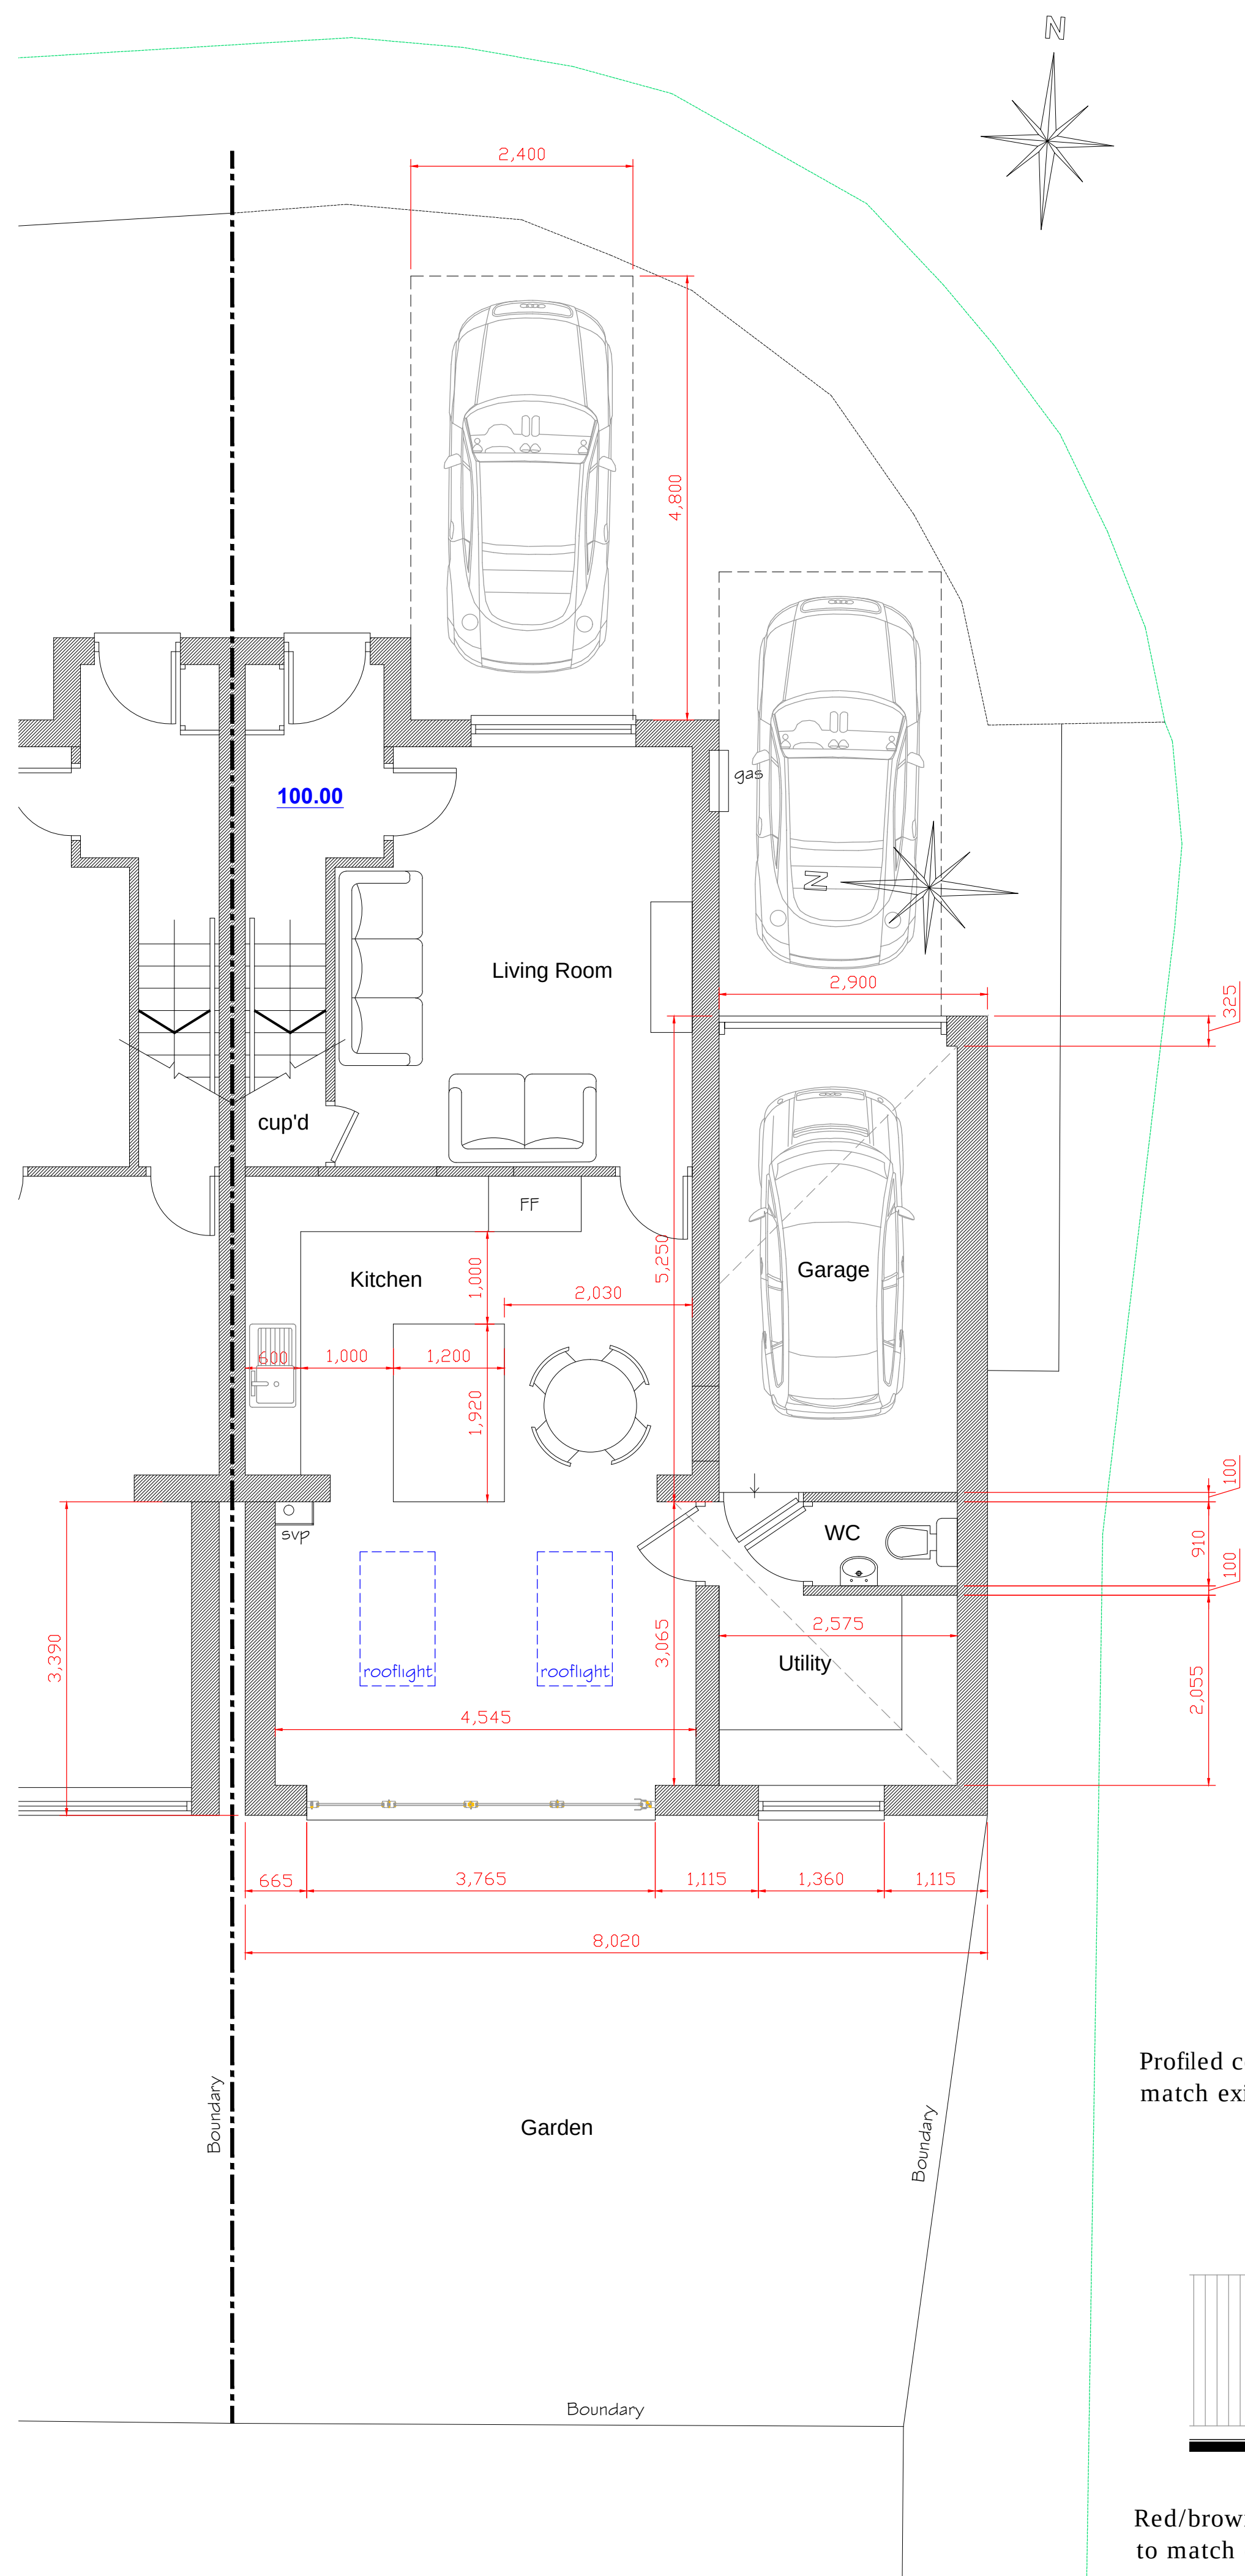

Profiled concrete tiles to match existing.


Timber garage door.

Red/brown facing brickwork to match existing.

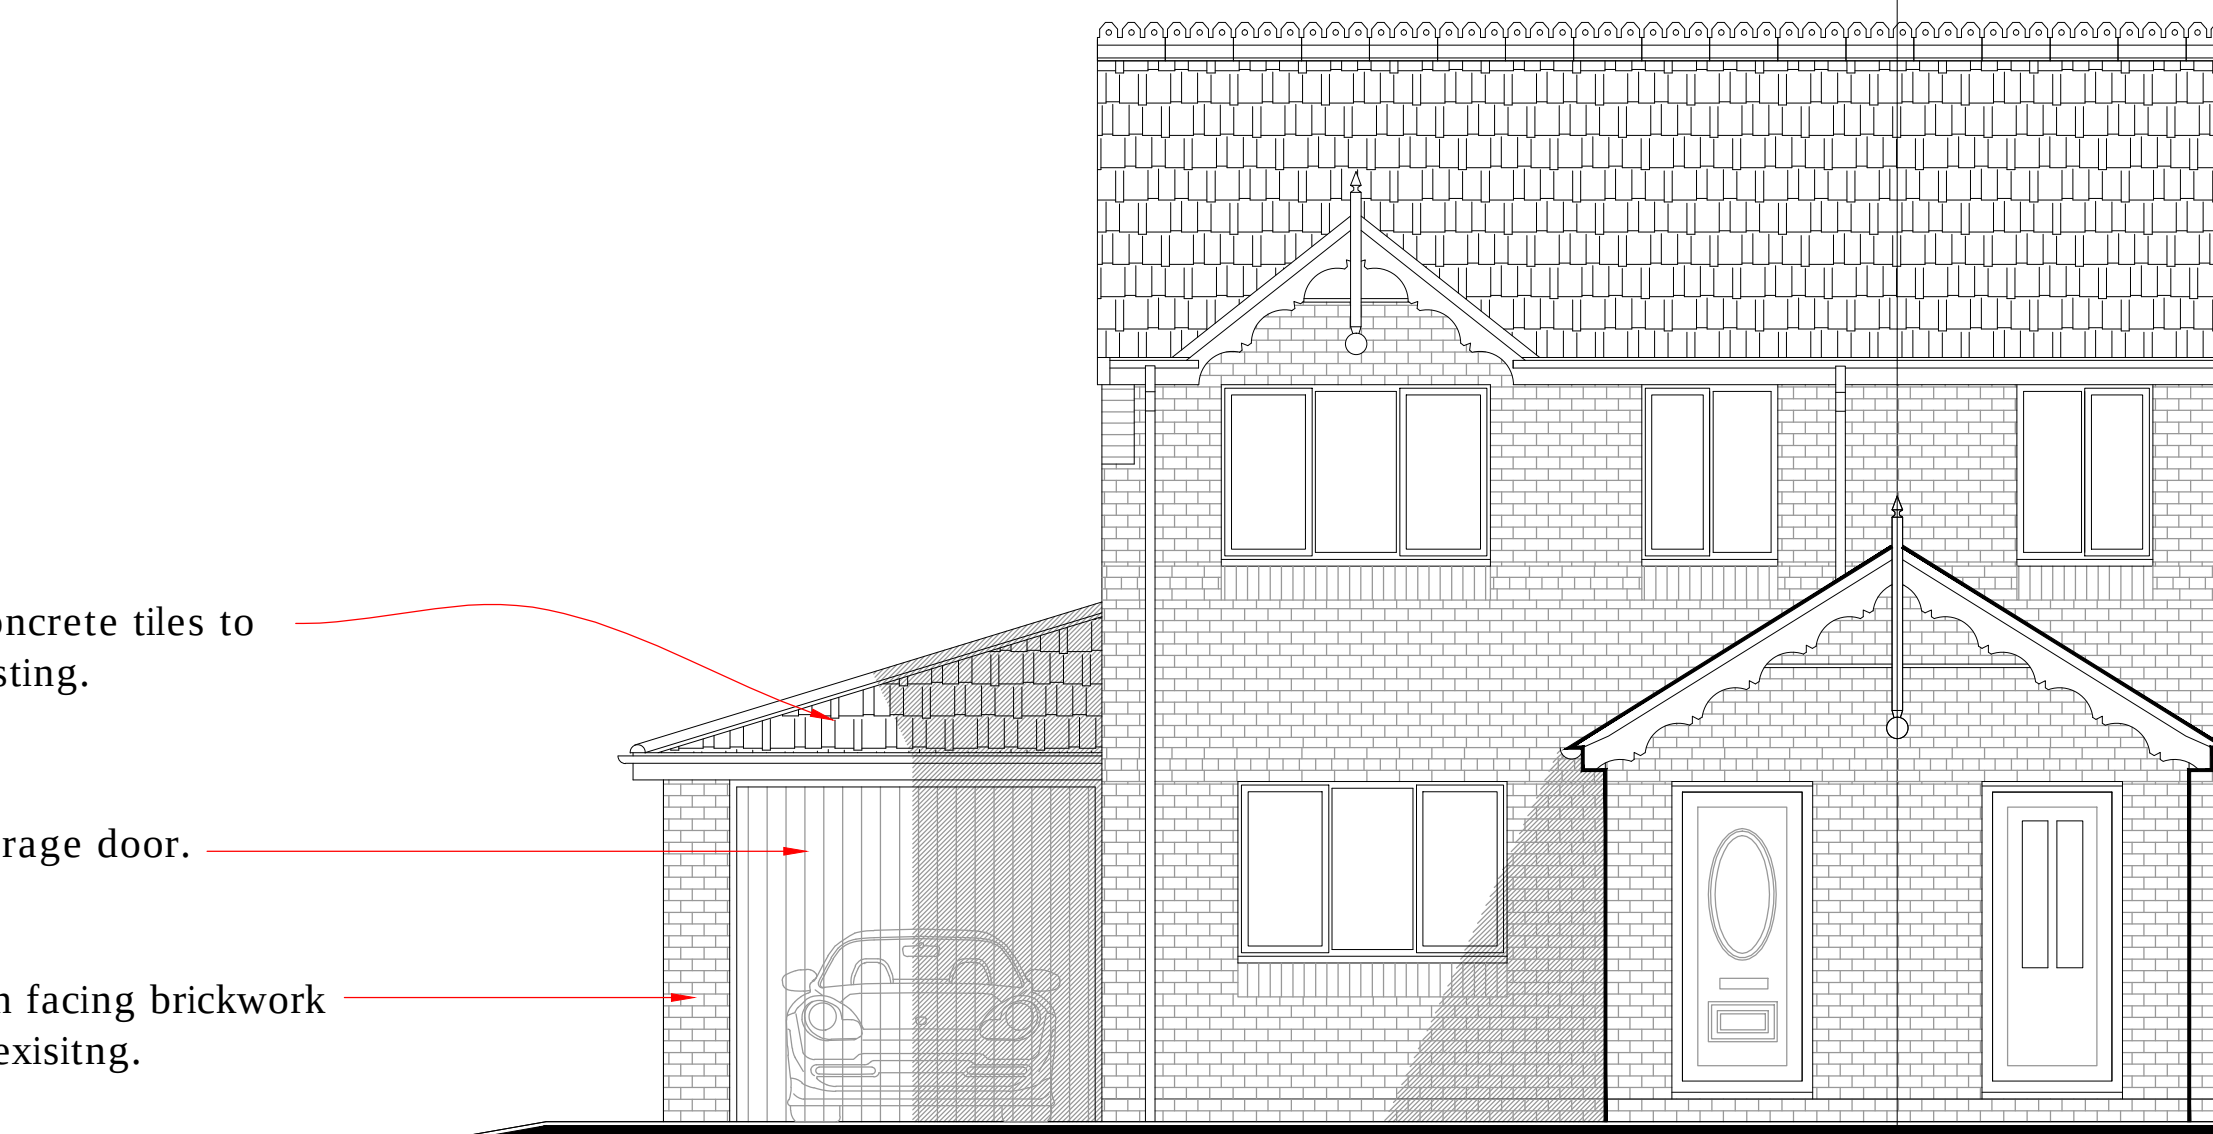

Proposed Front Elevation

1:25(0)

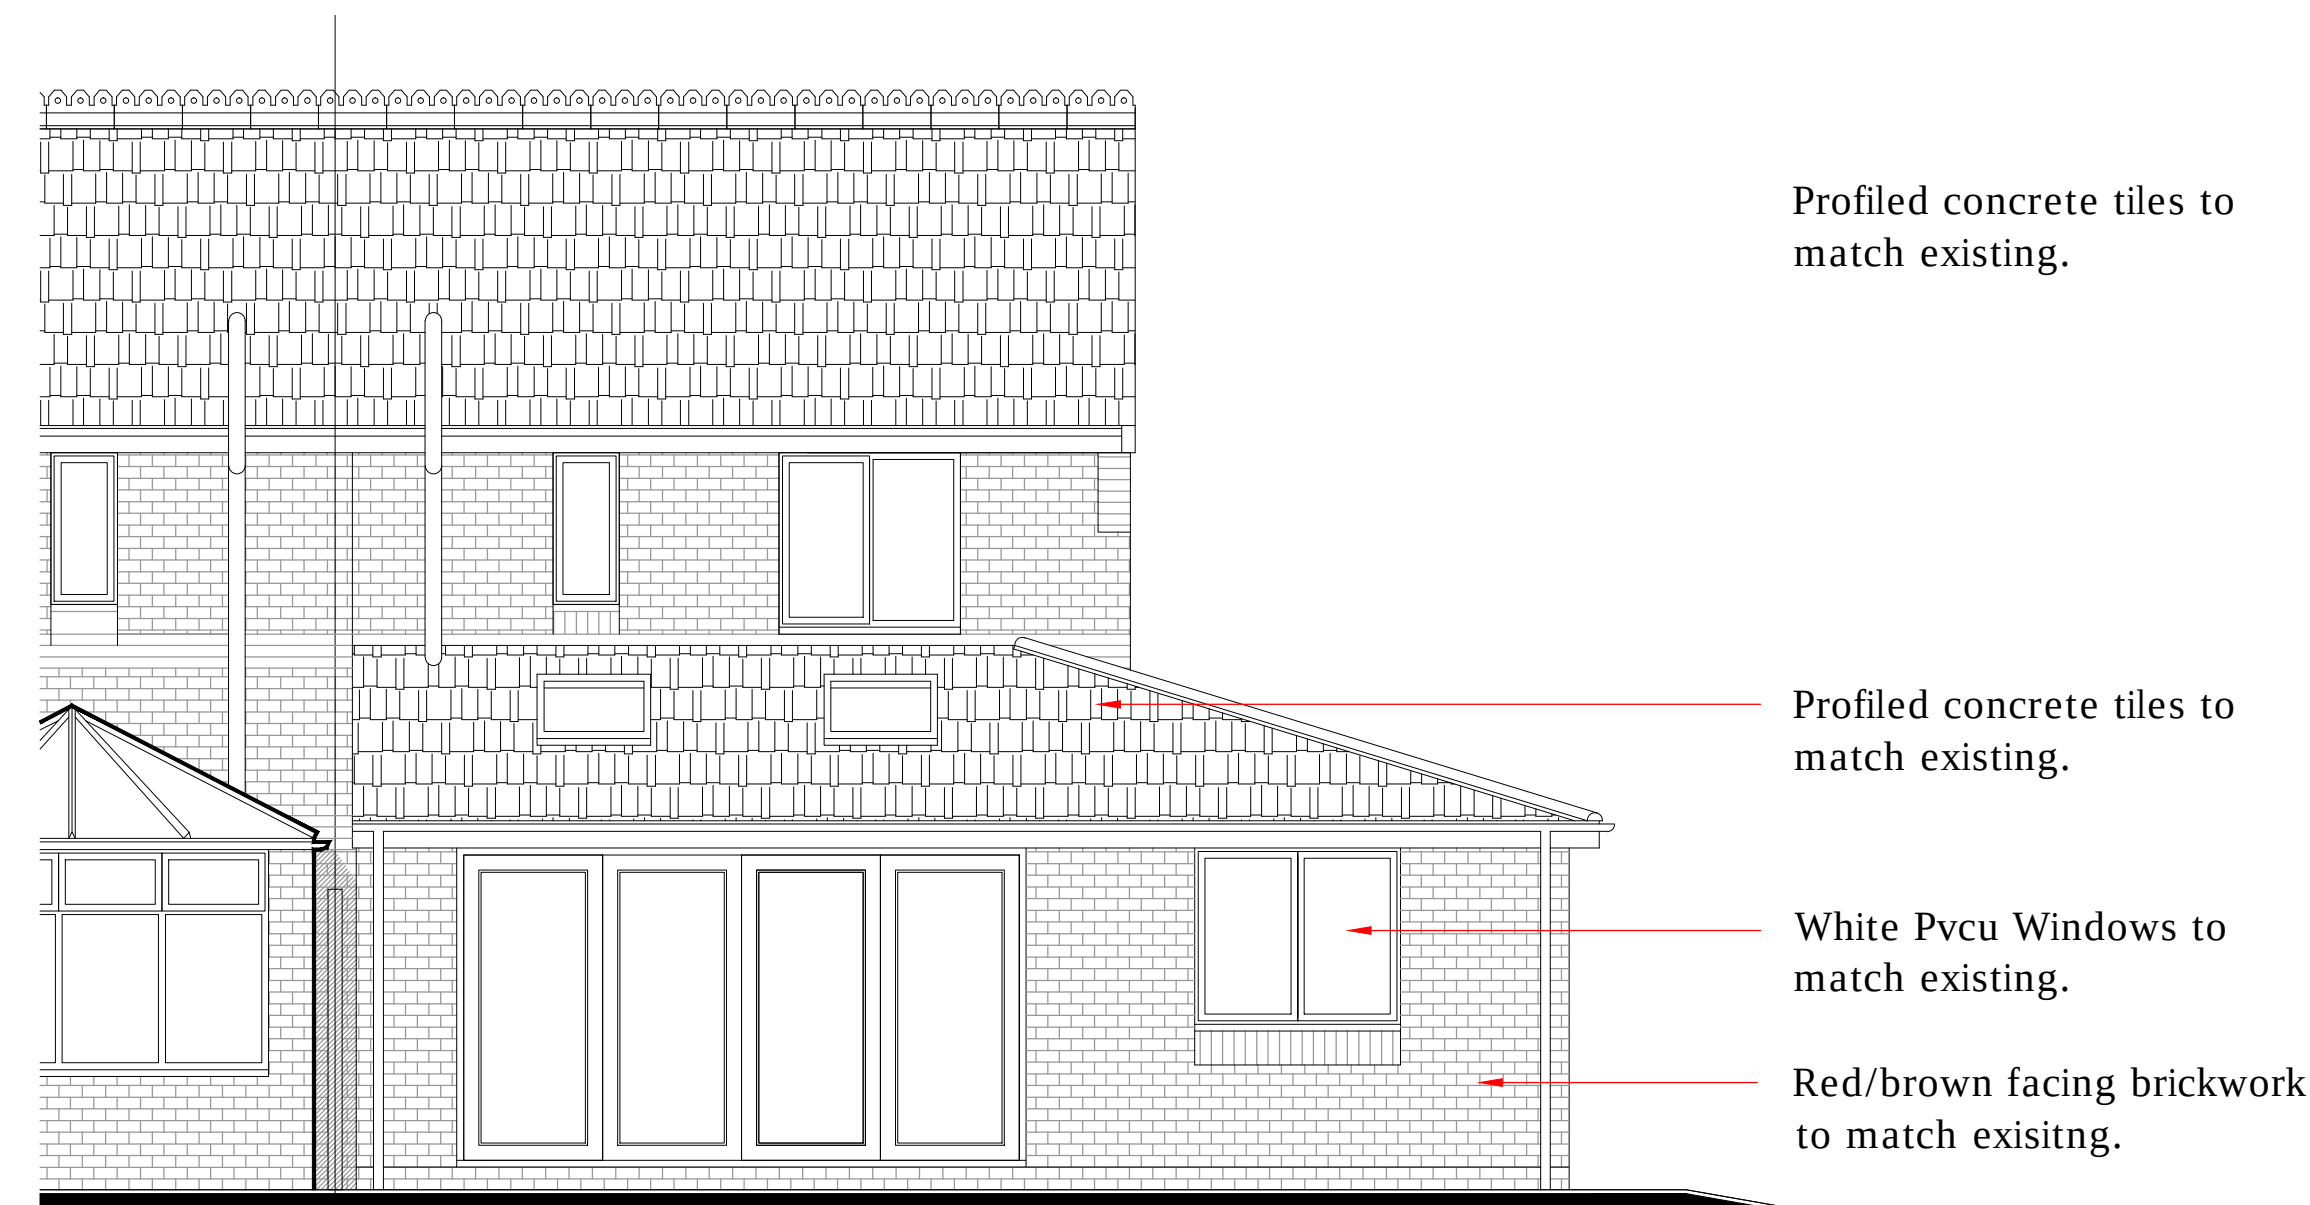

Proposed Rear Elevation

1:50


Profiled concrete tiles to match existing.

Red/brown facing brickwork to match existing.



Proposed Side Elevation

1:50

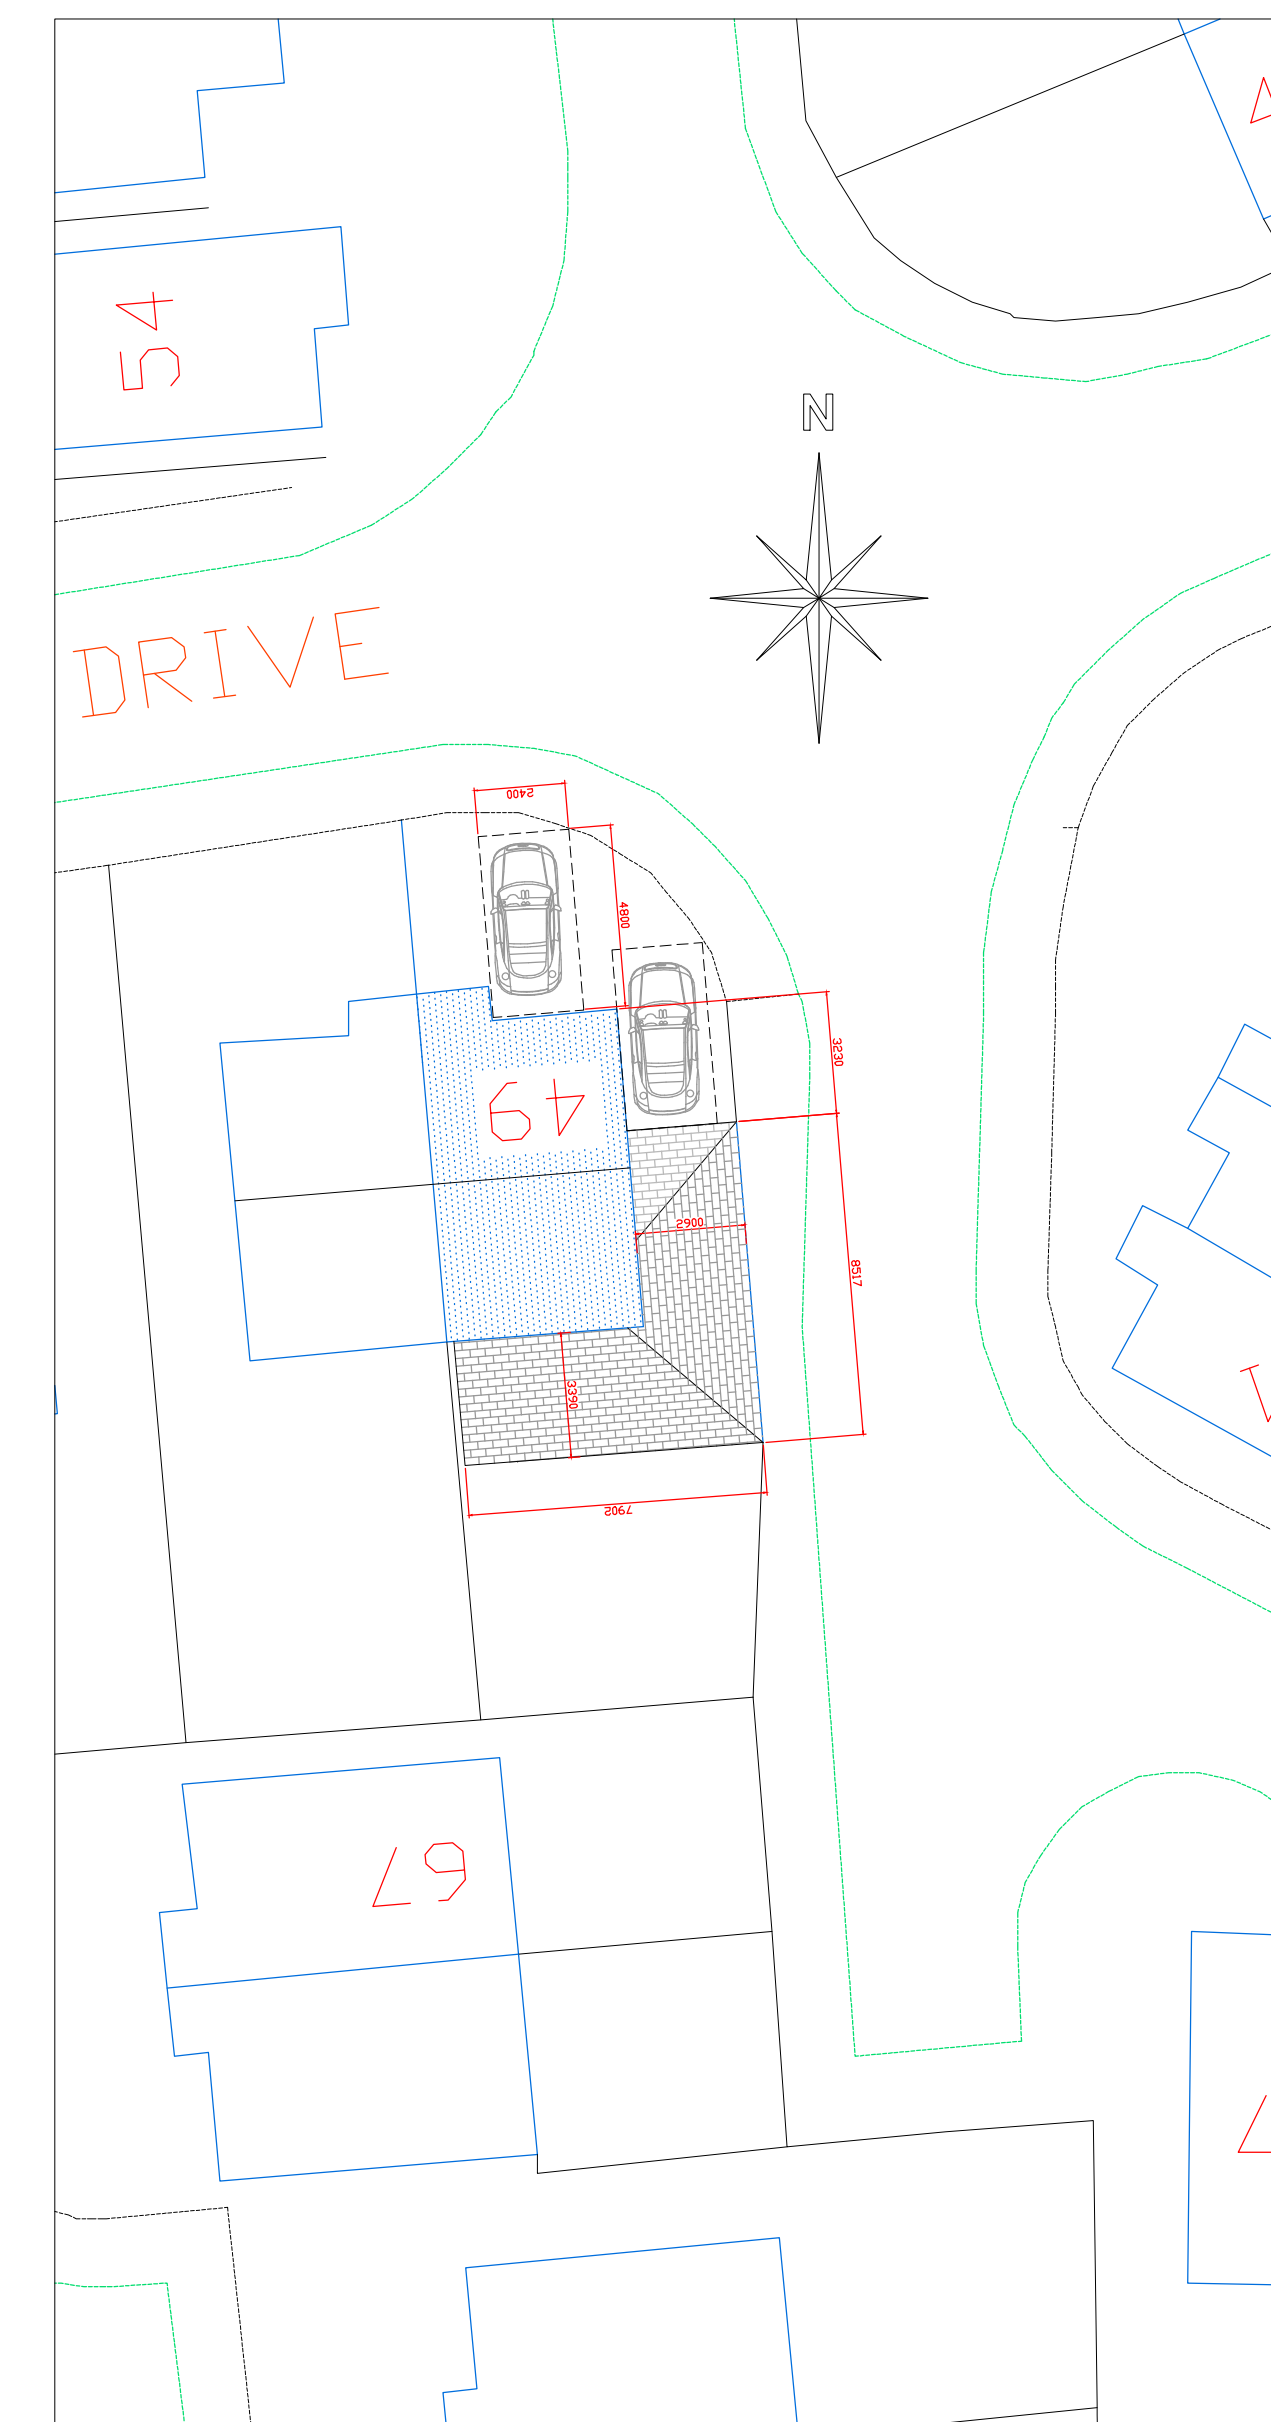

Proposed Site Plan
Scale 1:200