


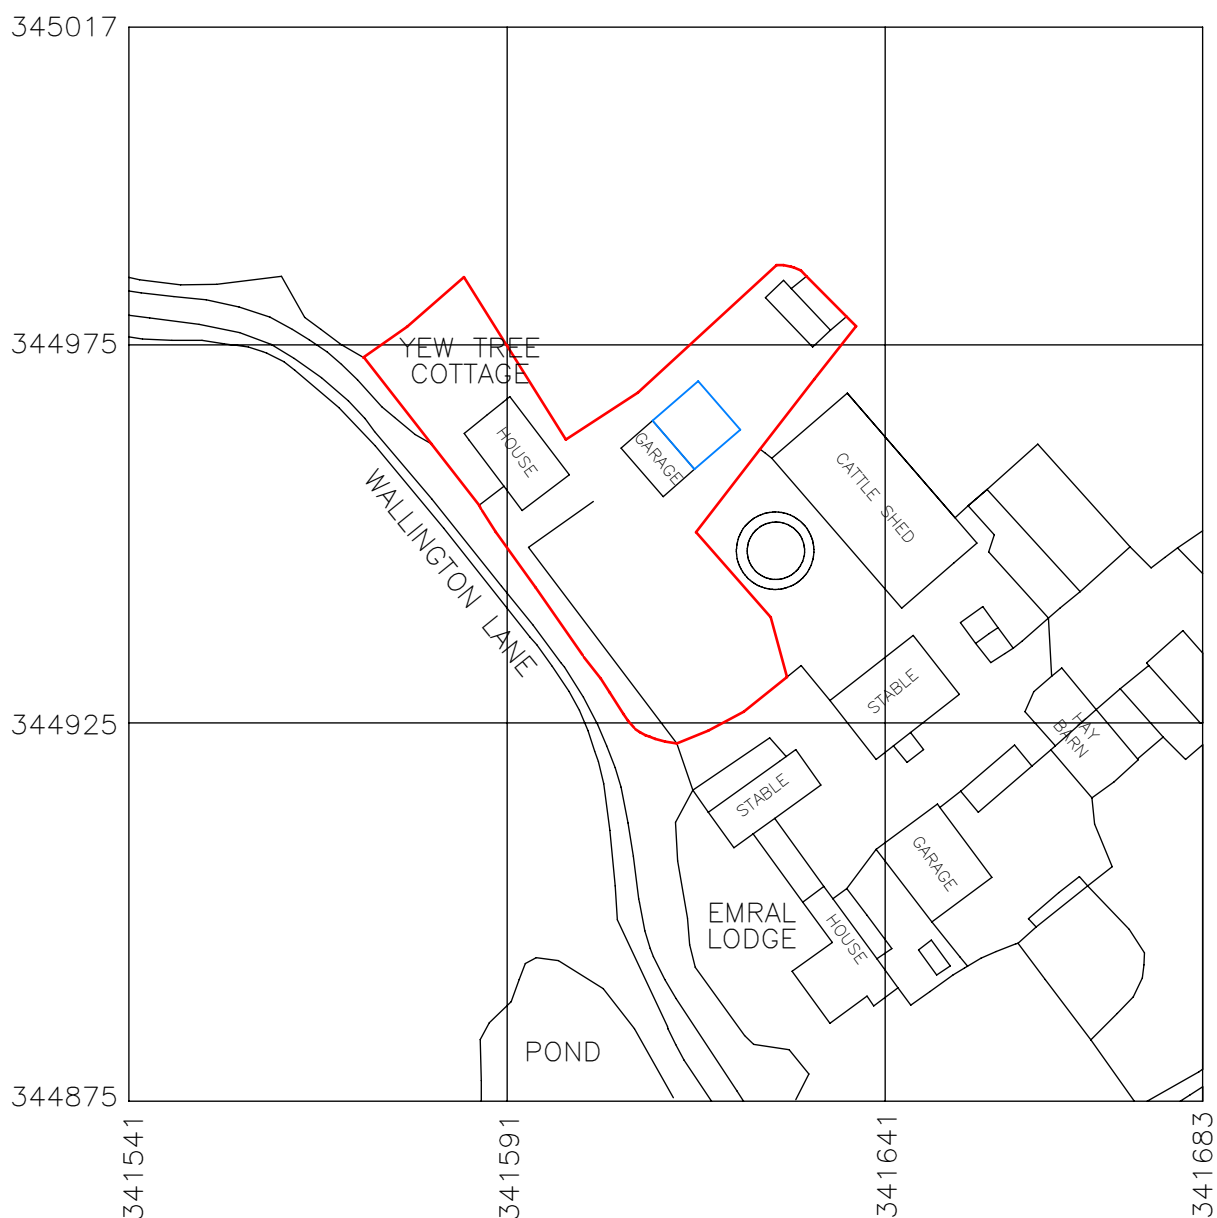

PRODUCED ON 17 JUNE 2020 FROM THE ORDNANCE SURVEY NATIONAL GEOGRAPHIC DATABASE AND INCORPORATING SURVEYED REVISION AVAILABLE AT THIS DATE.
 THIS MAP SHOWS THE AREA BOUNDED BY 341541,344875 341541,345017 341683,345017 341683,344875
 REPRODUCTION IN WHOLE OR PART IS PROHIBITED WITHOUT THE PRIOR PERMISSION OF ORDNANCE SURVEY.
 CORWN COPYRIGHT 2020. SUPPLIED BY COPLA LTD TRADING AS UKPLANNINGMAPS.COM A LICENSED ORDNANCE SURVEY PARTNER (100054135).
 DATA LICENCED FOR 1 YEAR, EXPRIING 17 JUNE 2021. UNIQUE PLAN REFERENCE v2c/468663/635889



0m 10 20 30 40 50

 SCALE - 1:1000 @ A4

 LOCATION FOR PROPOSED
 NEW STORAGE SHED

* HONEYSUCKLE COTTAGE;
 FORMALLY KNOWN AS "YEW TREE COTTAGE"

TITLE;



HONEYSUCKLE COTTAGE*
 WALLINGTON LANE, WORTHENBURY
 WREXHAM. LL13 0AL
 SITE LOCATION PLAN

DRAWING NO;

RWW-200606-DR001

REV.

01

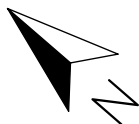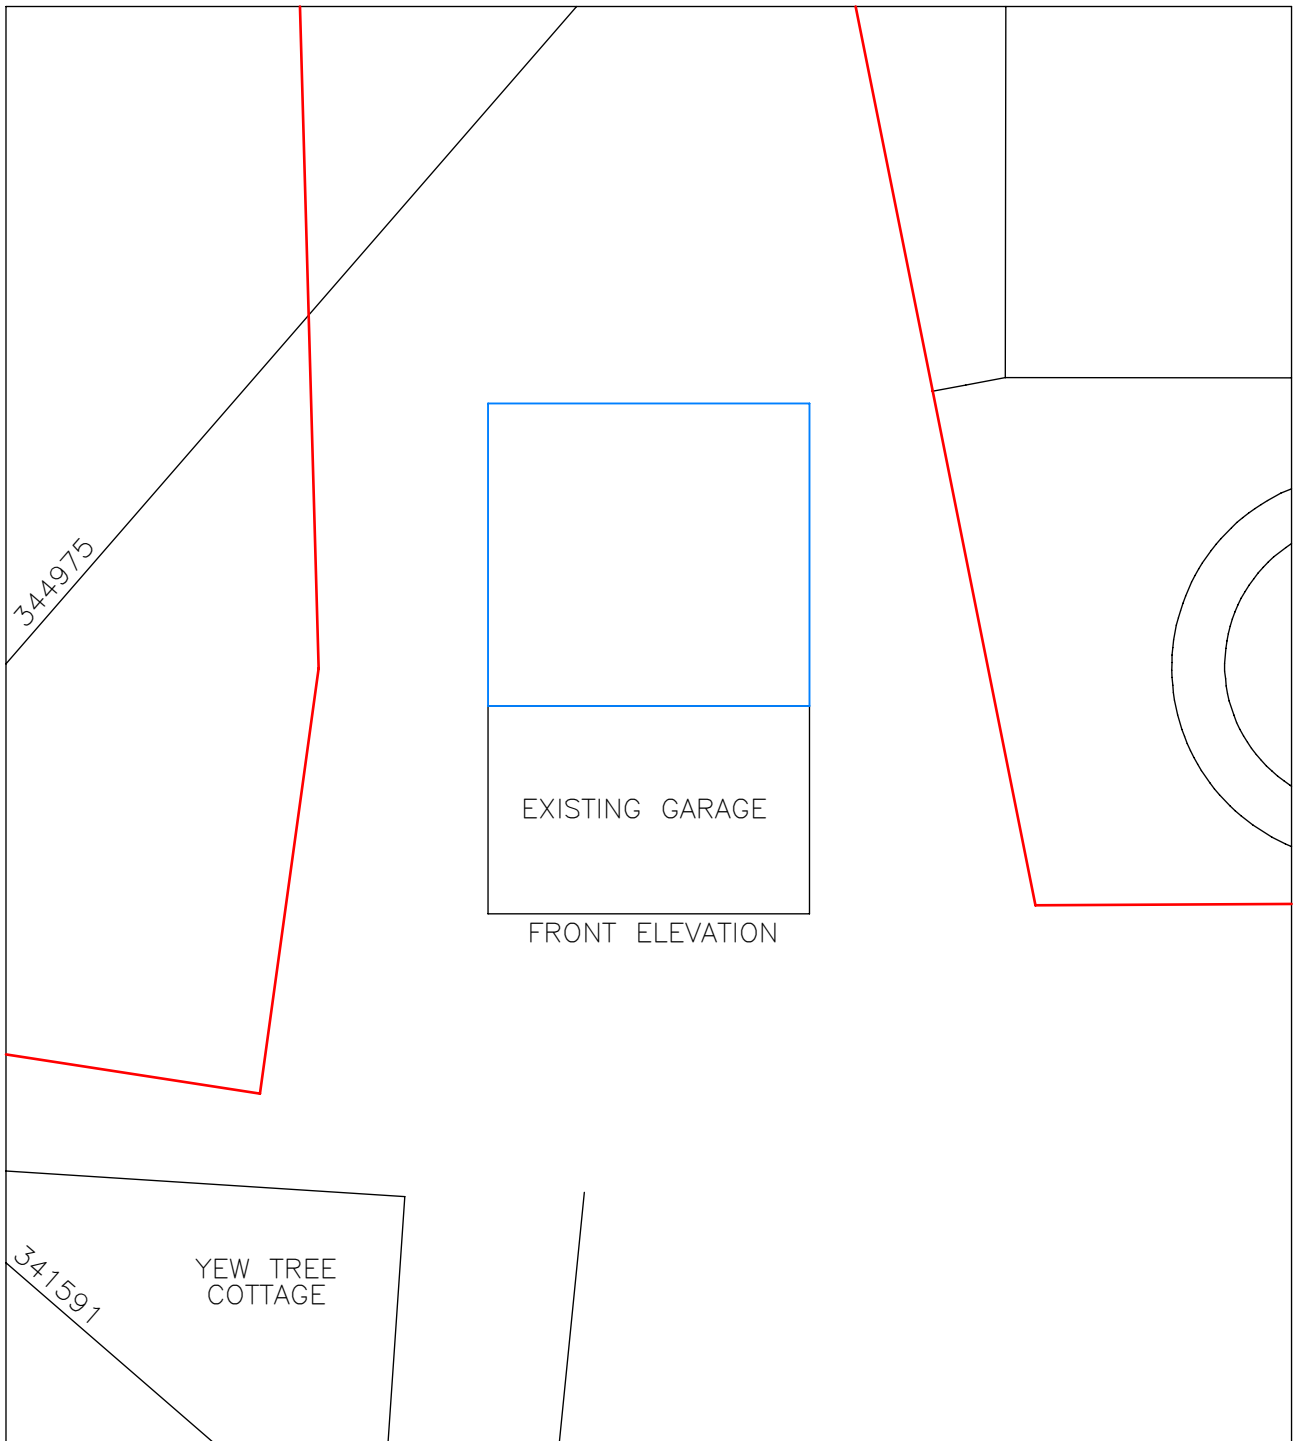

0m 2 4 6 8 10

SCALE - 1:200 @ A4

 LOCATION FOR PROPOSED
NEW STORAGE SHED

* HONEYSUCKLE COTTAGE;
FORMALLY KNOWN AS "YEW TREE COTTAGE"

TITLE;
HONEYSUCKLE COTTAGE*
WALLINGTON LANE, WORTHENBURY
WREXHAM. LL13 0AL
SITE PLAN

DRAWING NO;
RWW-200606-DR002

REV.
01