



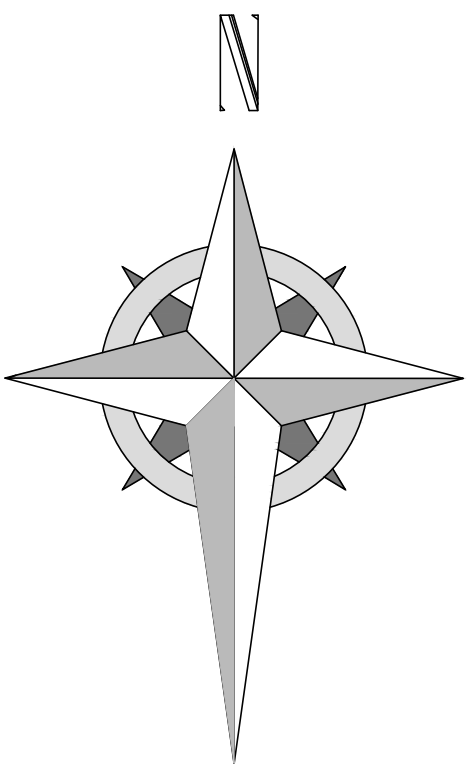

BLOCK PLAN
SCALE - 1:200

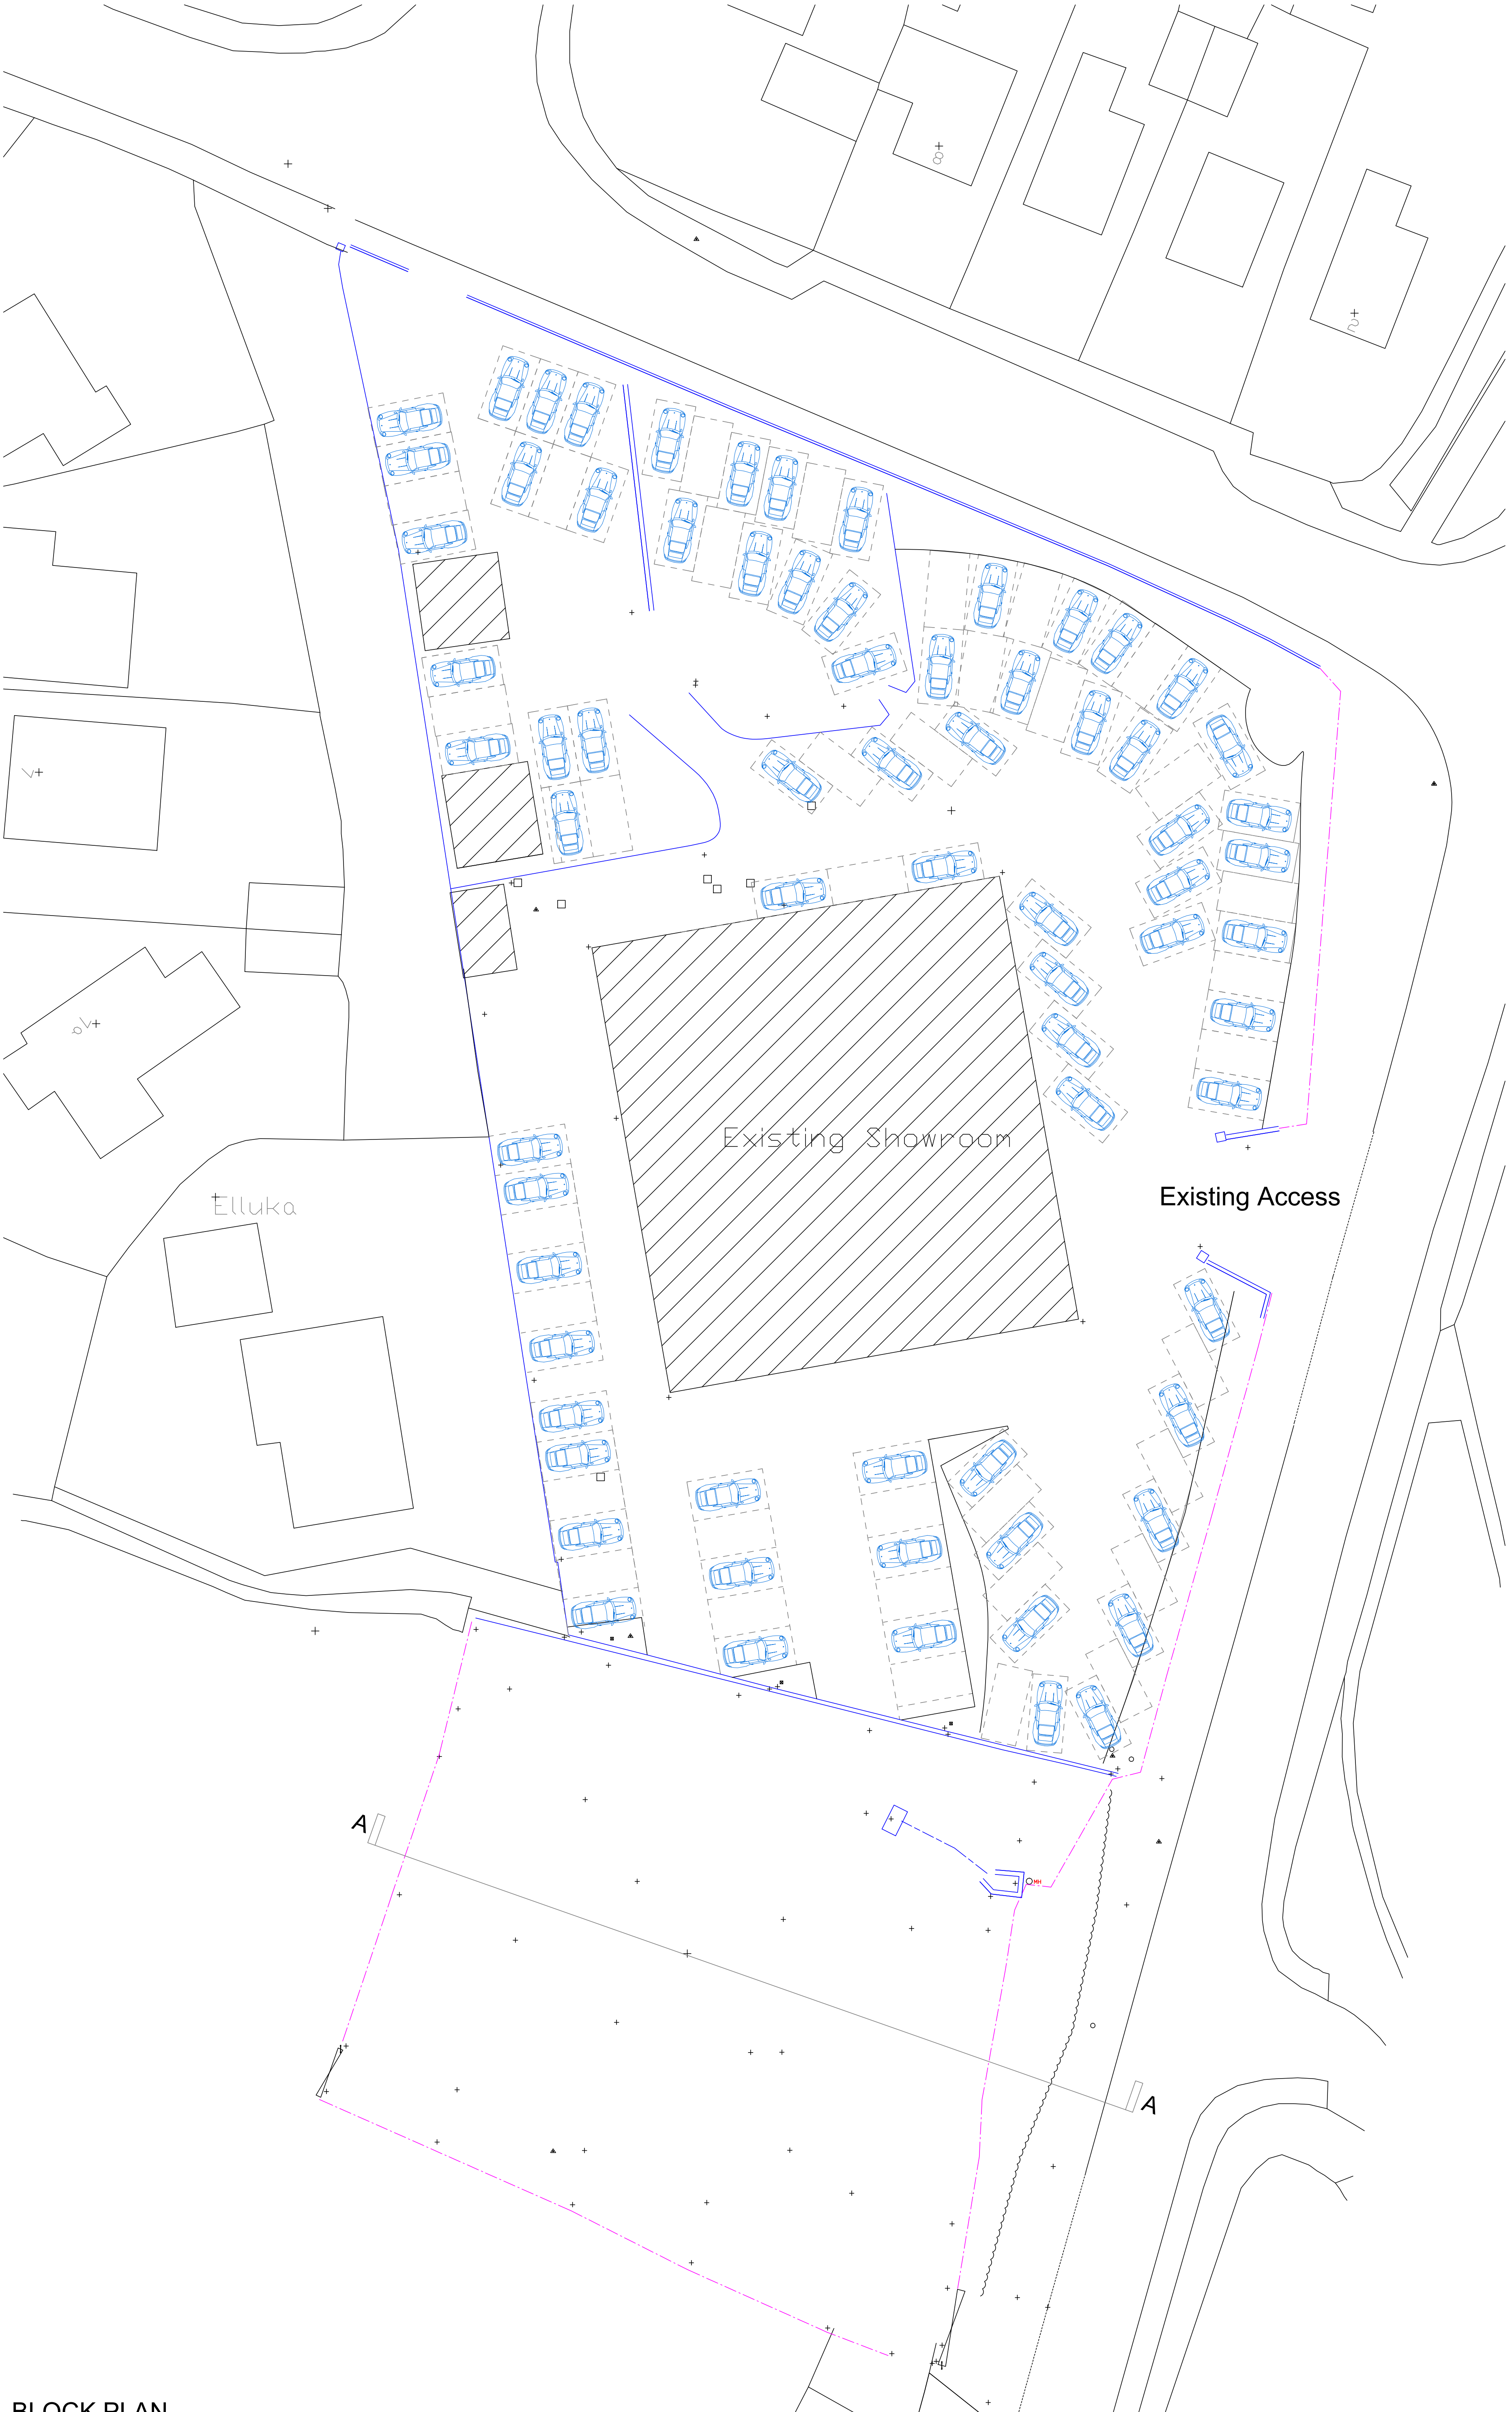

Ferndale Villa, 25 Manley Road,
Wrexham, LL13 8HD
Tel: (01978) 353445
www.hdsarchitectural.co.uk

Project; Proposed Car Park Extension to Toyota Garage, Llay New Road, Bradley, Wrexham	
Title; Site Plan as Existing	Scale (A1); 1:200
Dwg No; JC/PD/00	Date; June 2017
Revision; Rev A: Amend layout of parking spaces - 24-10-18	