


TREVALYN WOOD, ROSSETT - 373

ARCHITECTURAL EMPORIUM Ltd
EMAIL: mail@architectural-emporium.co.uk
WEB: www.architectural-emporium.co.uk
ADDRESS: 13 Hope St, Liverpool, L1 9BQ
PHONE: +44 (0)151 363 0000

0 1 2 5 10

KEY PLAN

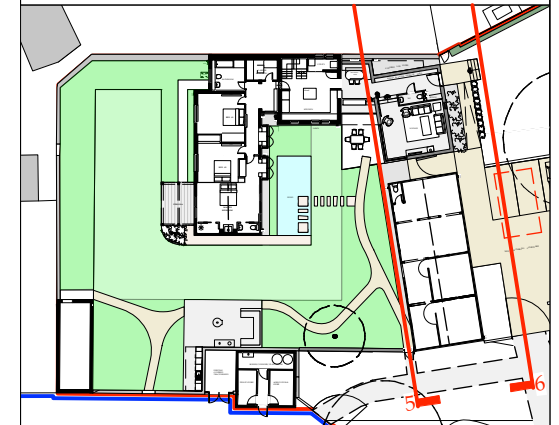

Original wattle and daub infill to timber frame has previously been replaced with masonry to Barn and Grain store. Existing Masonry to be painted white in external masonry paint across Grain store and barn

New extension and glazed link, refer to drawing 3.107 for further details.

Recessed copper clad access gate

Rev A: 14.05.20

Revised planning submission

FOR: PLANNING

CHECKED BY: TW | DRAWN BY: MS

SCALE: 1:200


PAPER SIZE: A3

JOB: TREVALYN WOOD, ROSSETT NO. 373


3.106_Rev_A

FIRST ISSUE: 26.09.19

PROPOSED ELEVATIONS_03

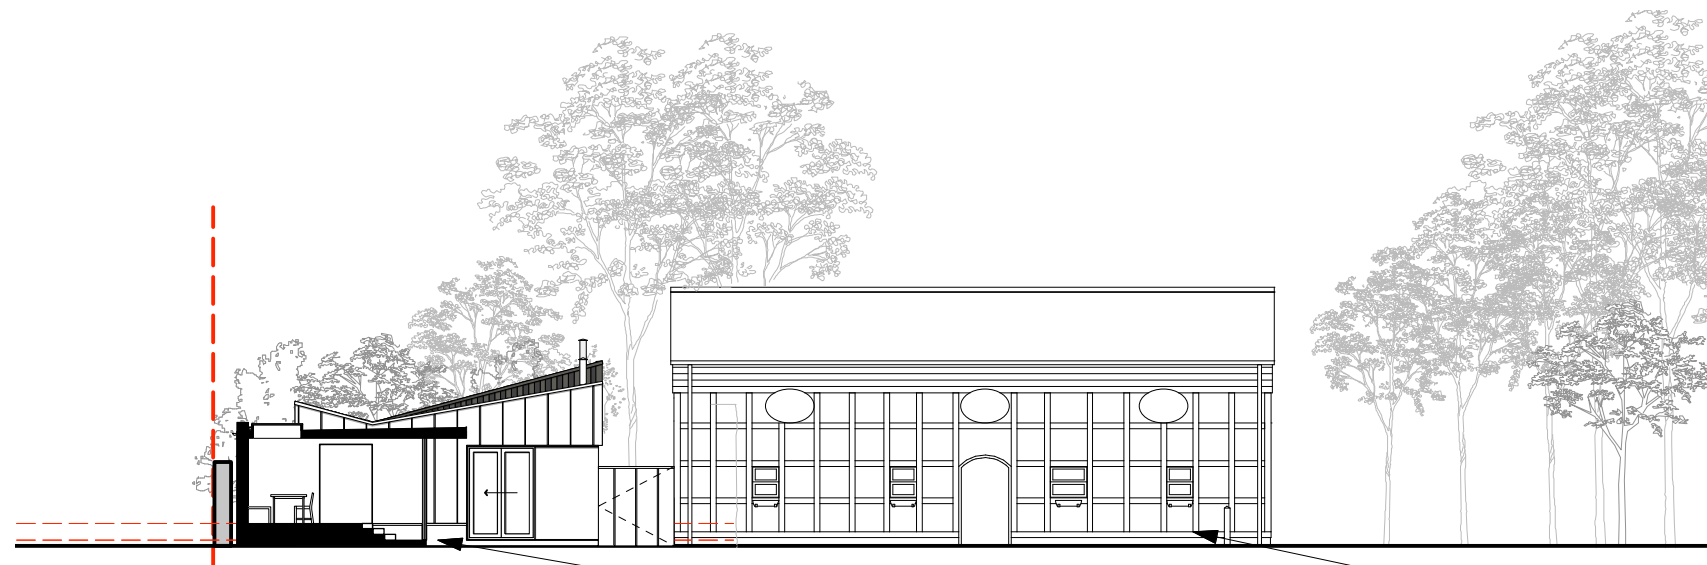

5. WEST ELEVATION (Barn) 1:200

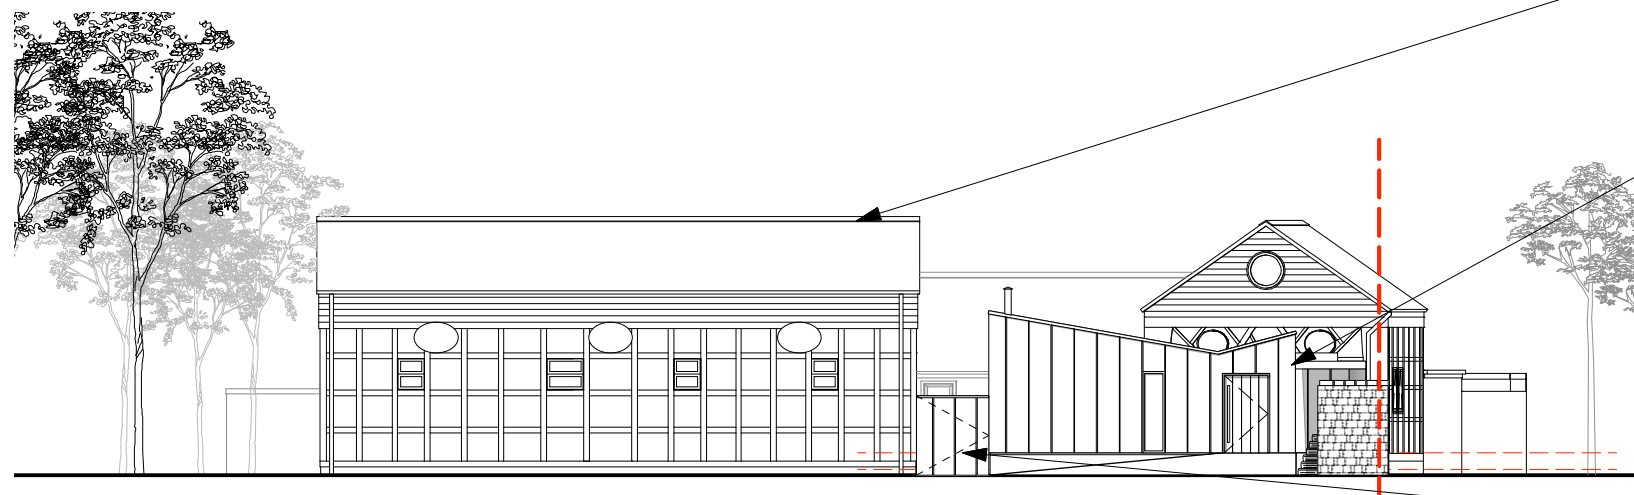

6. EAST ELEVATION (Barn) 1:200