




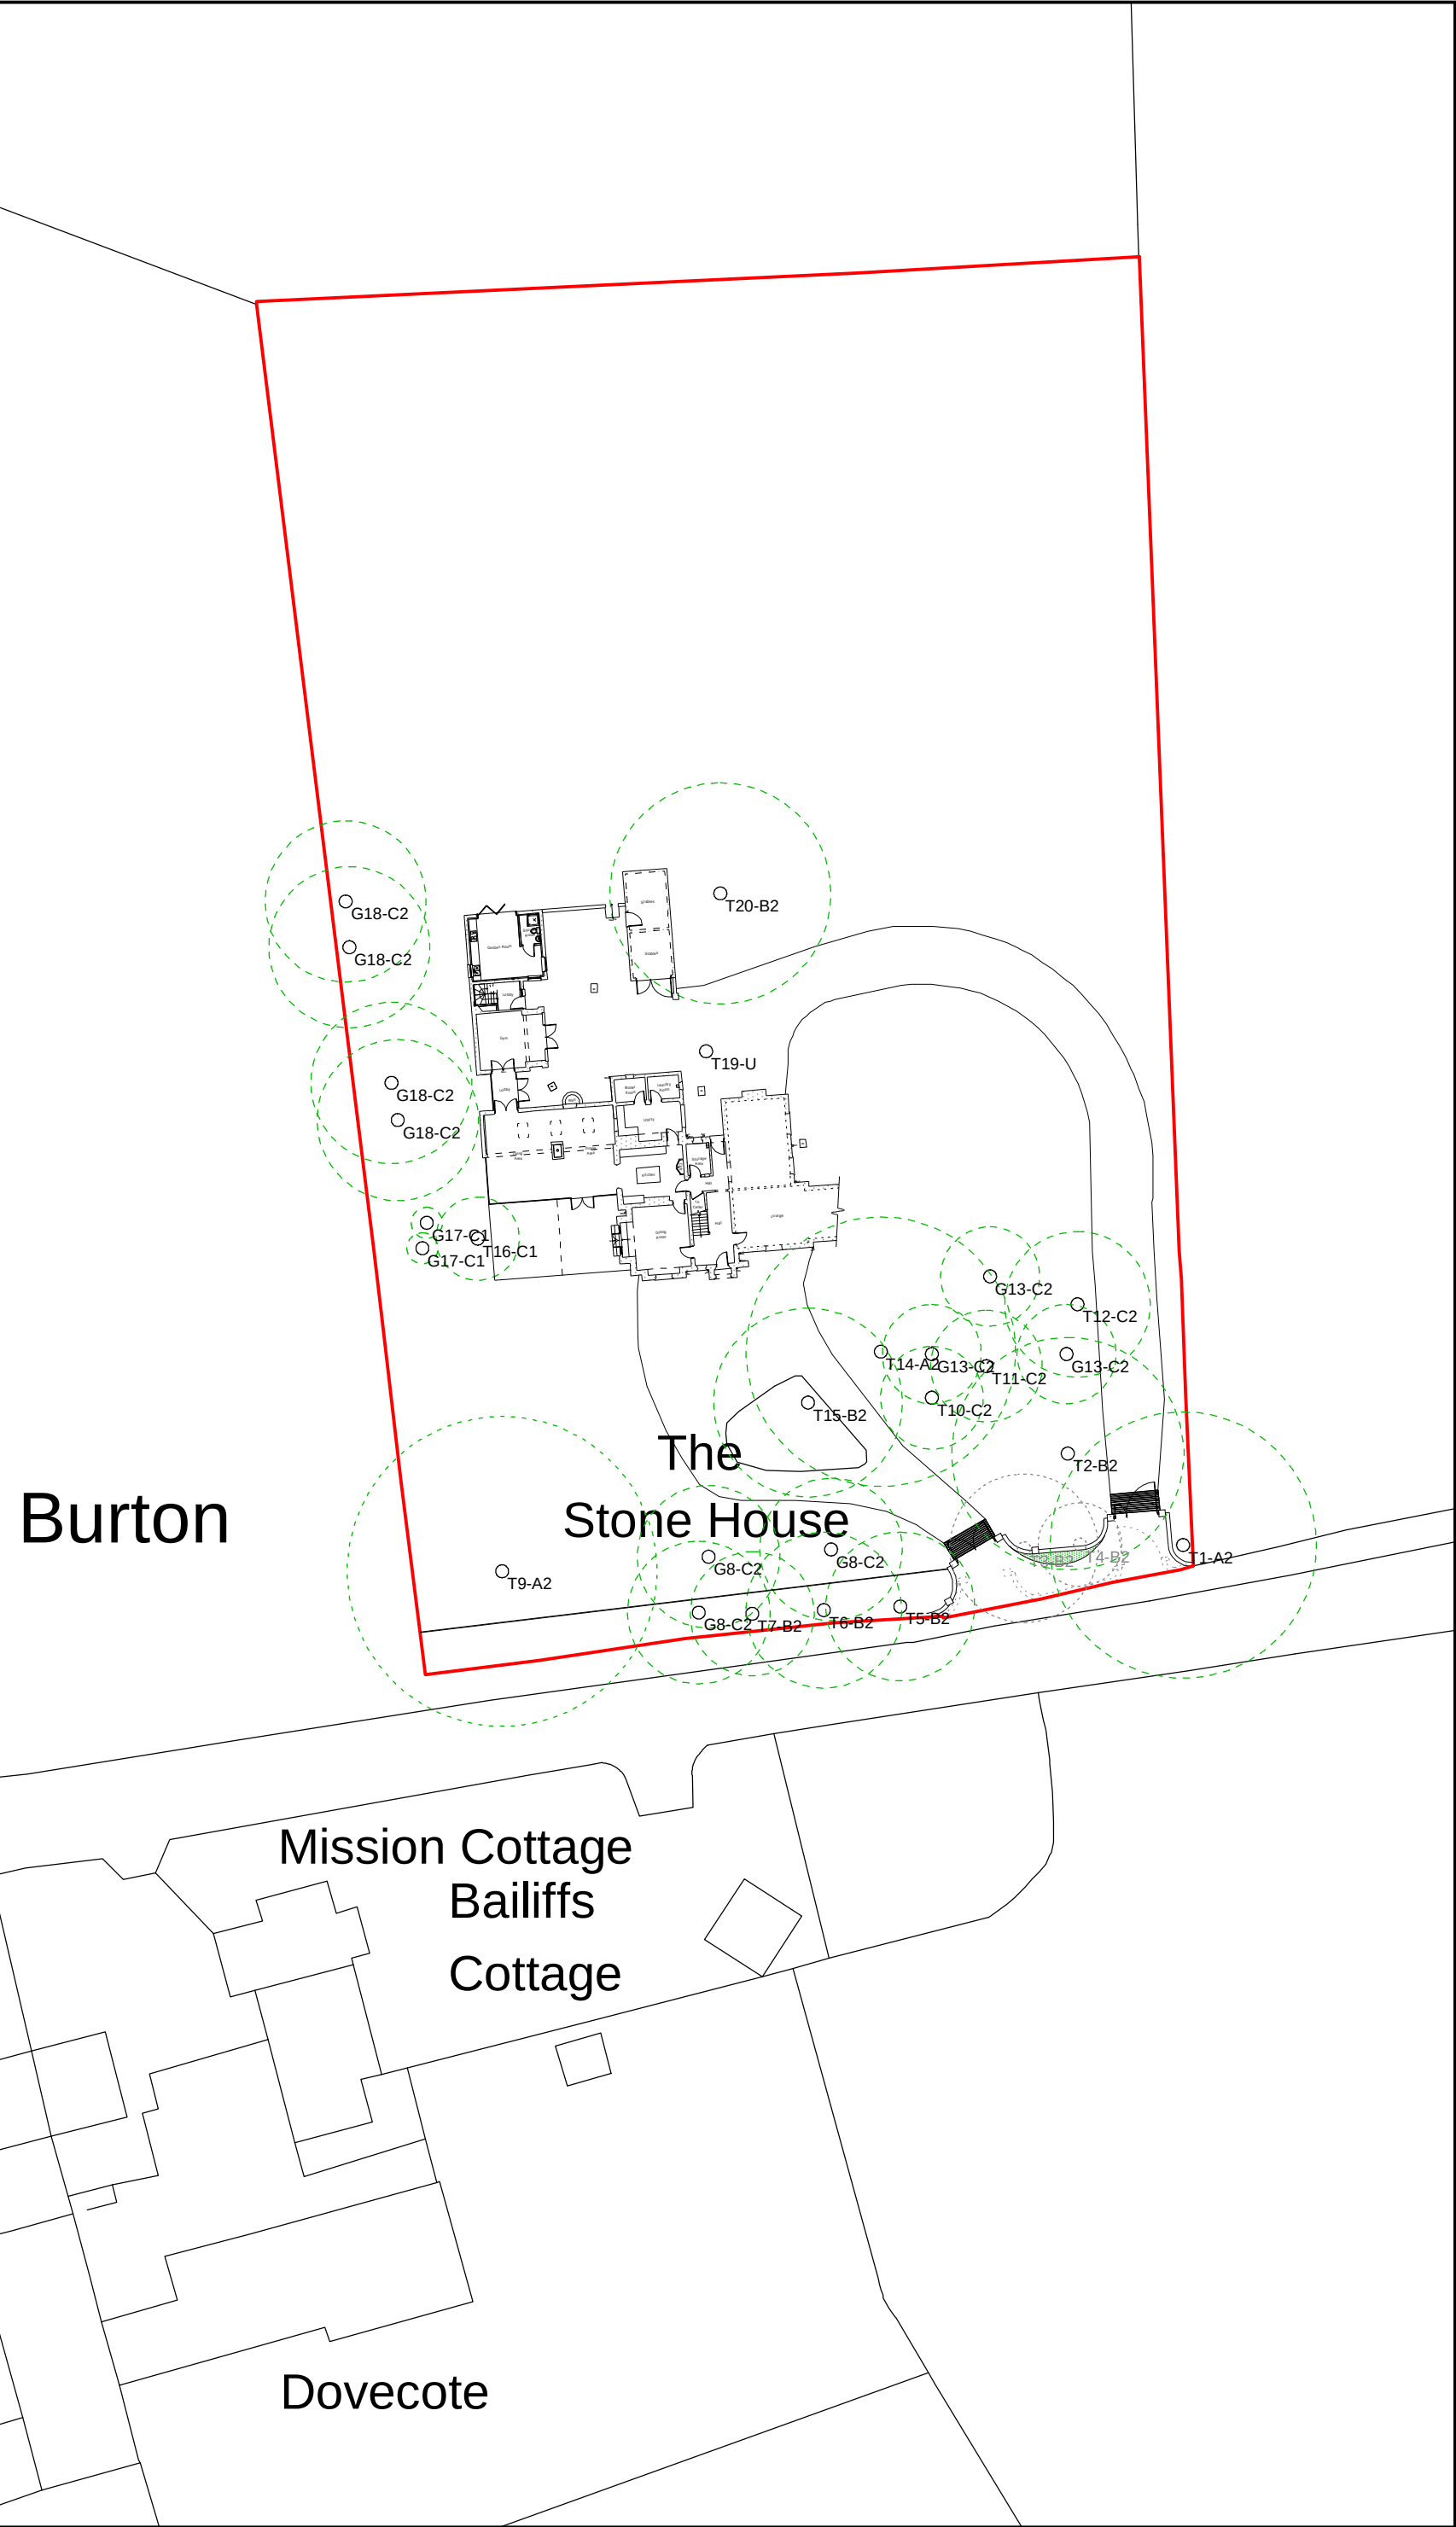

Site Plan 1:500

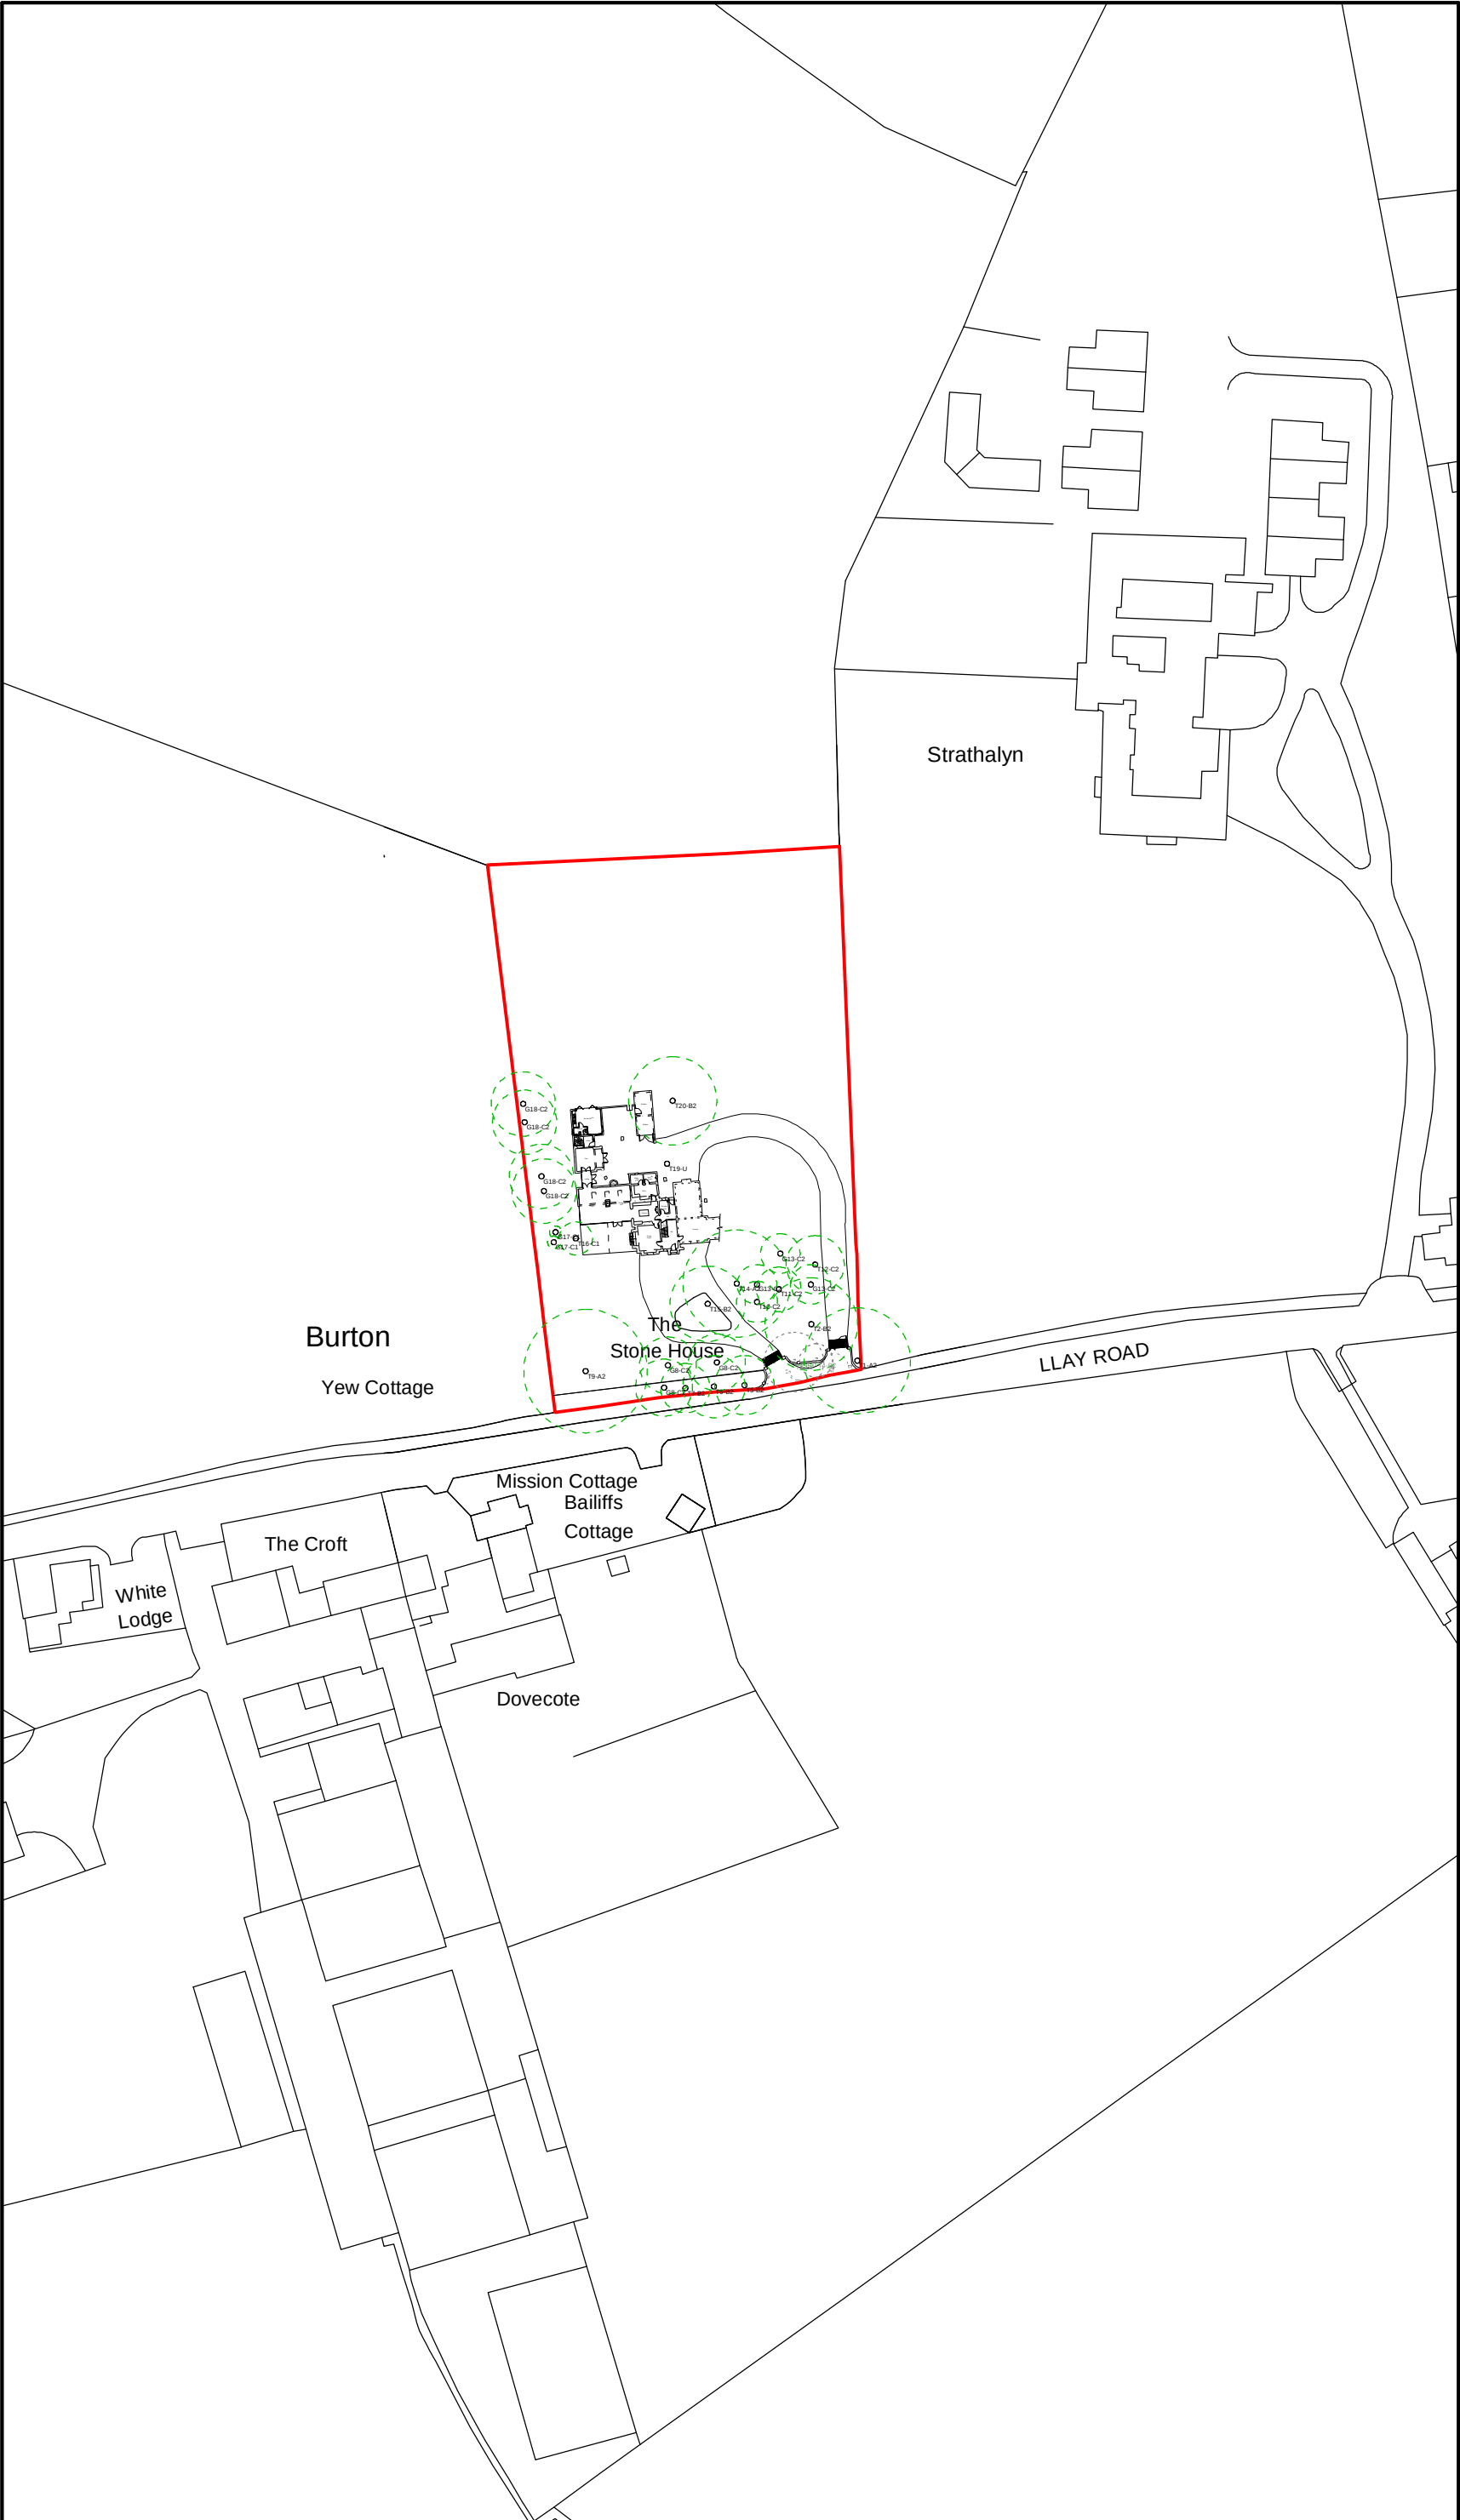

Location Plan 1:1250

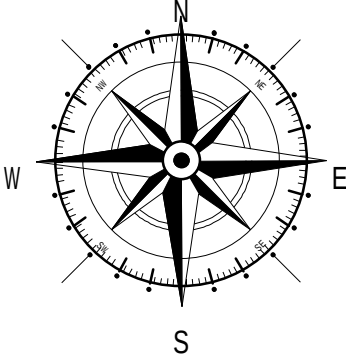

Key

— Application Site

--- RPA (Root Protection Area)

Rev	Date	Detail	Initial

Project: **Proposed Alterations to, The Stone House, Llay Road, Burton, Rossett, Wrexham, LL12 0HS**

Title: Planning: Site & Location Plan	Scale: (A2) 1:500 & 1:1250
Drawn By: E.M.Jackson	Date: Aug 2020
Drawing No: K031/004	Sheet: 1 of 1





Office 3K4,
Redwither Business Tower,
Wrexham. LL13 9XT
Tel: 01978 356500
www.blueprintarchitectural.com
© copyright all rights reserved