






Existing Front Elevation
1:50

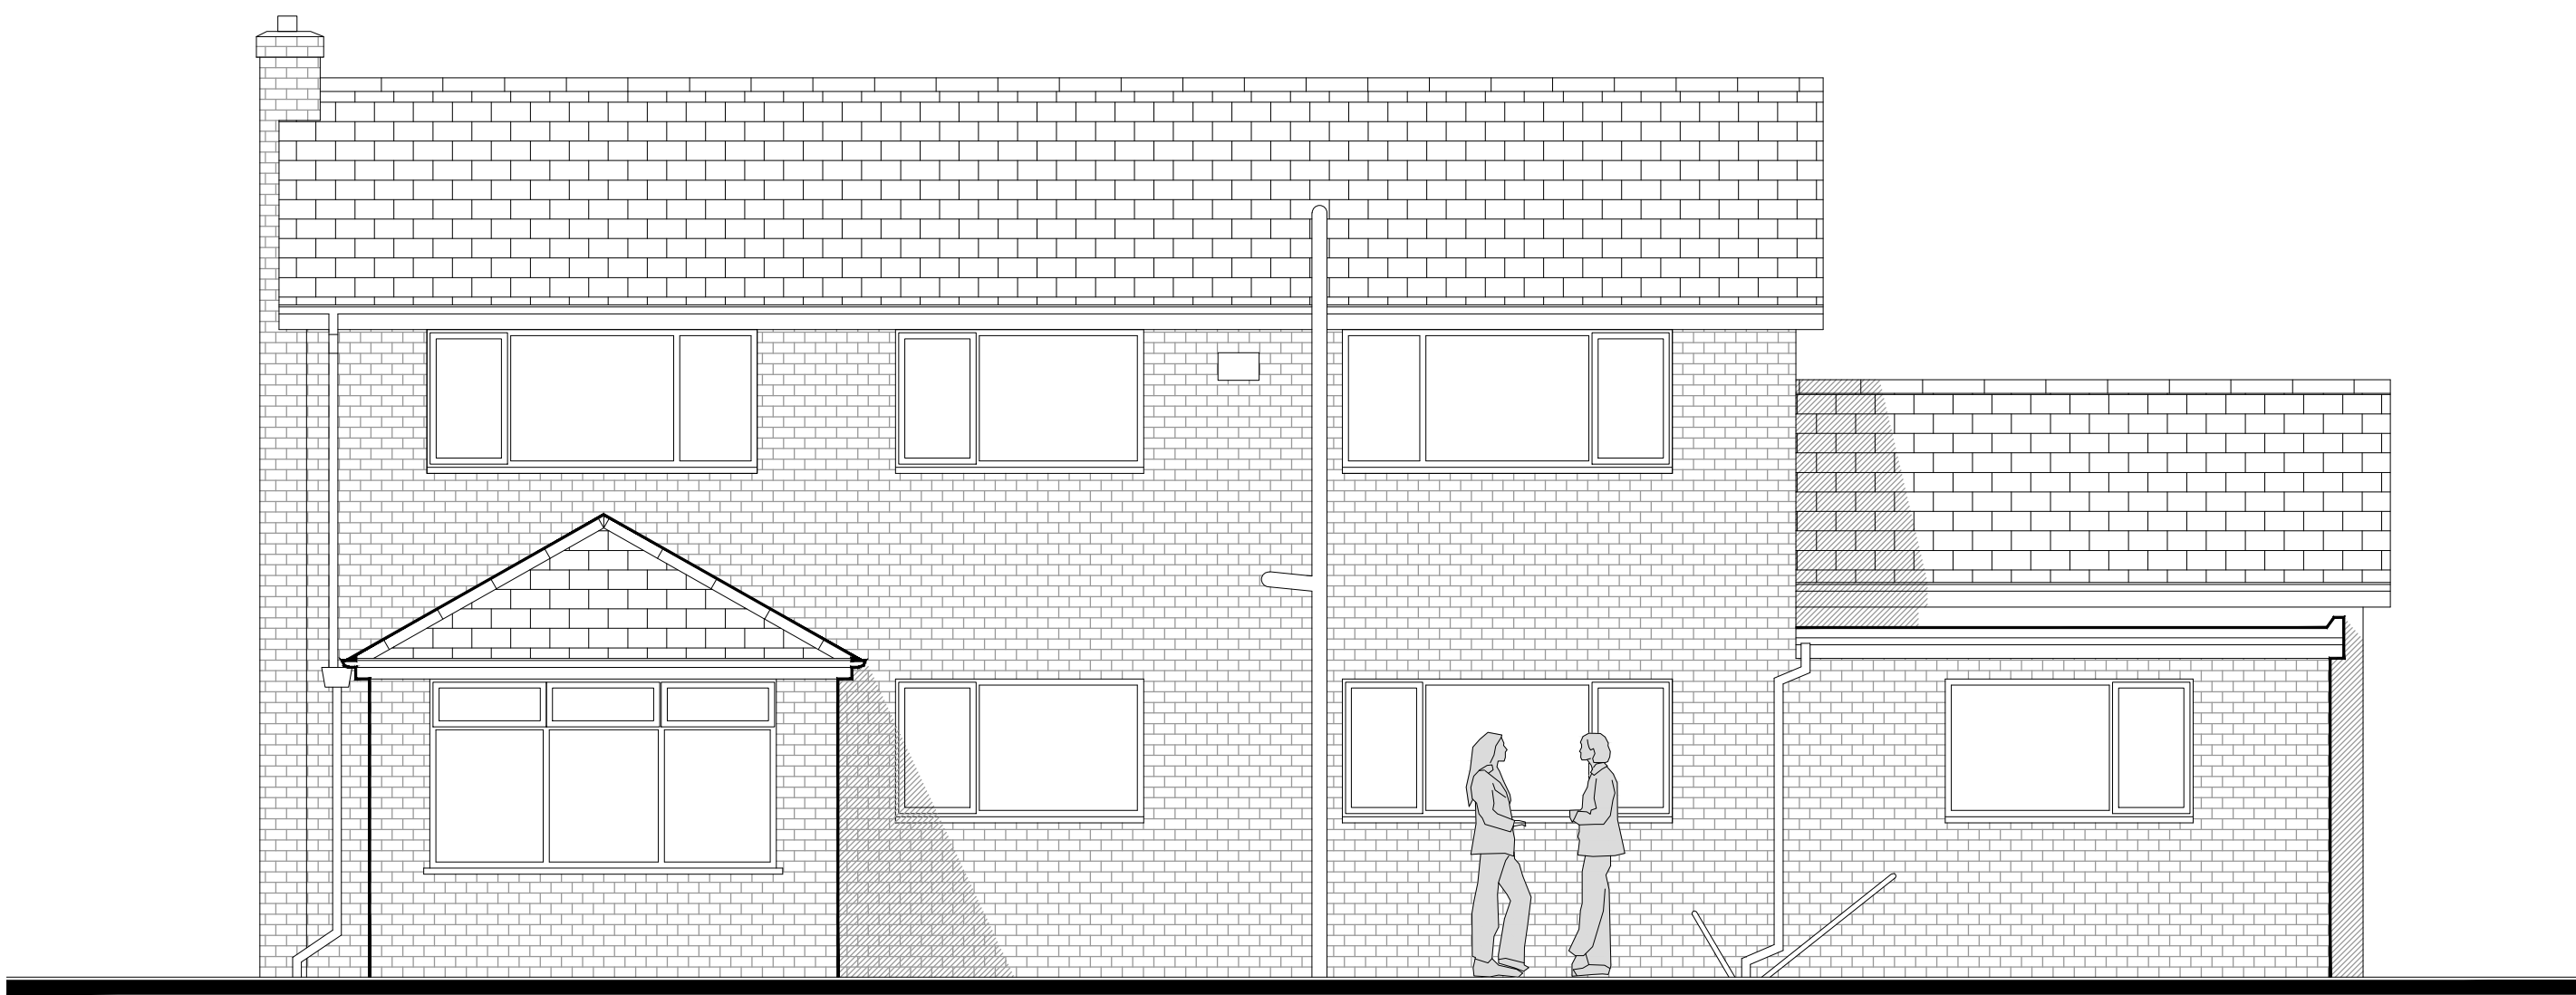

Existing Rear Elevation
1:50

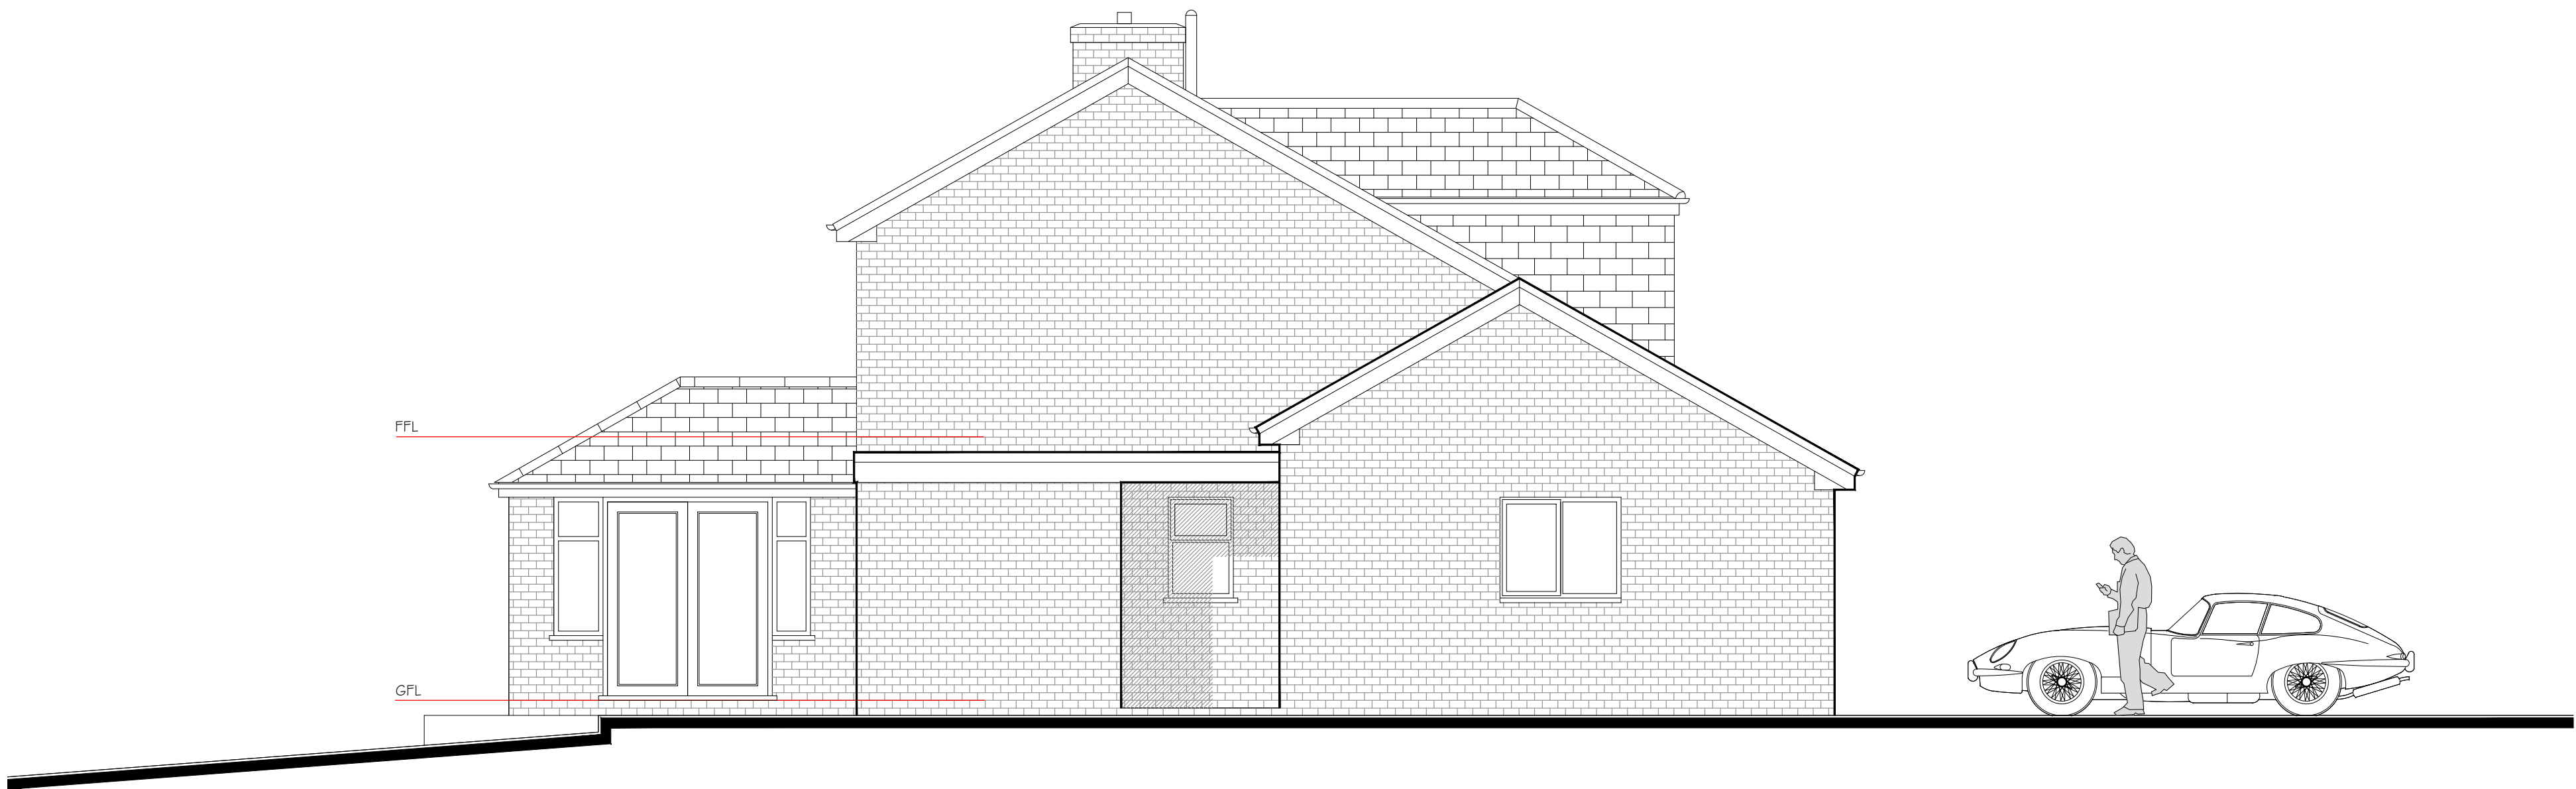

Existing Side Elevation
1:50

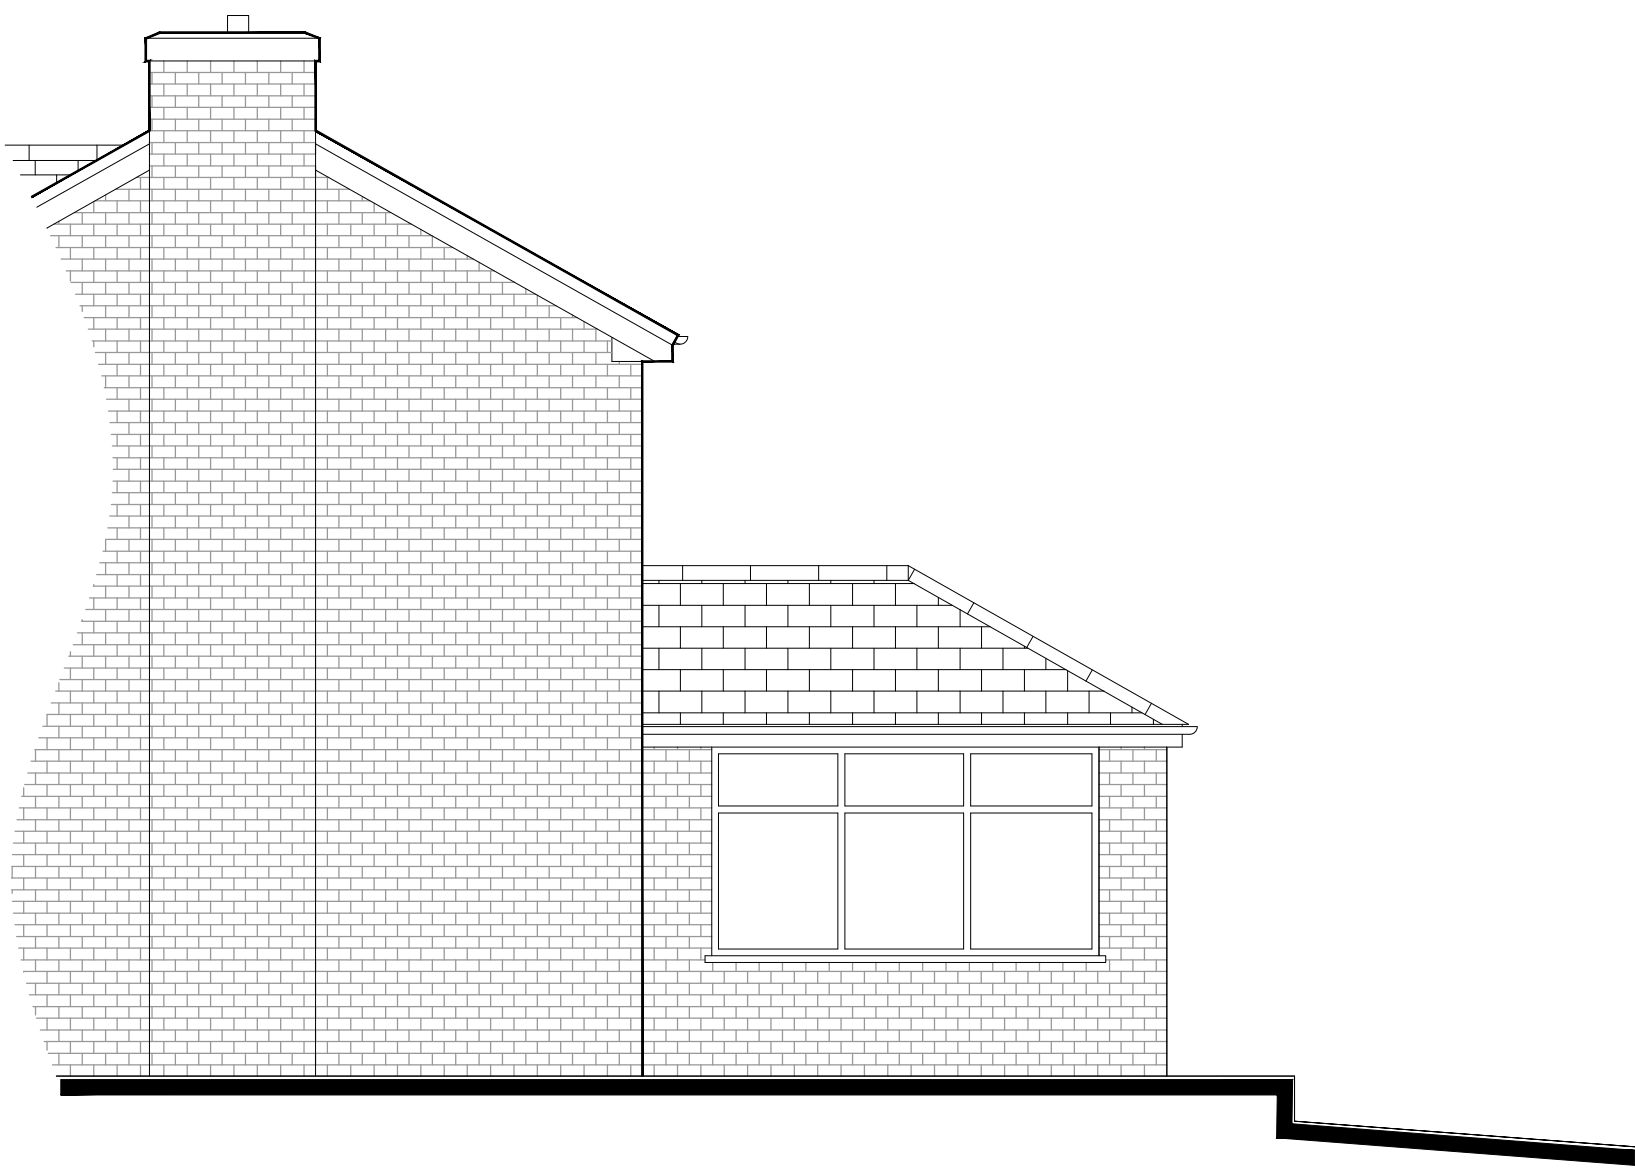

Existing Side Elevation
1:50

 CULLIS-ARCHITECTURAL-DESIGN 25 Sunningdale Close Wrexham North Wales LL13 9QU T 01978 264376 M 07791 480768 E ajones540@btinternet.com		Client	Mr. & Mrs Davies.		
		Drawing Title	Existing Elevations.		
		Job Title	Proposed Extension to 59 Fordd Glyn Wrexham.		
		Date	Scale	Rev	Draw No.
March 2020	1:50 at A1		PD190/02		