





Front Elevation

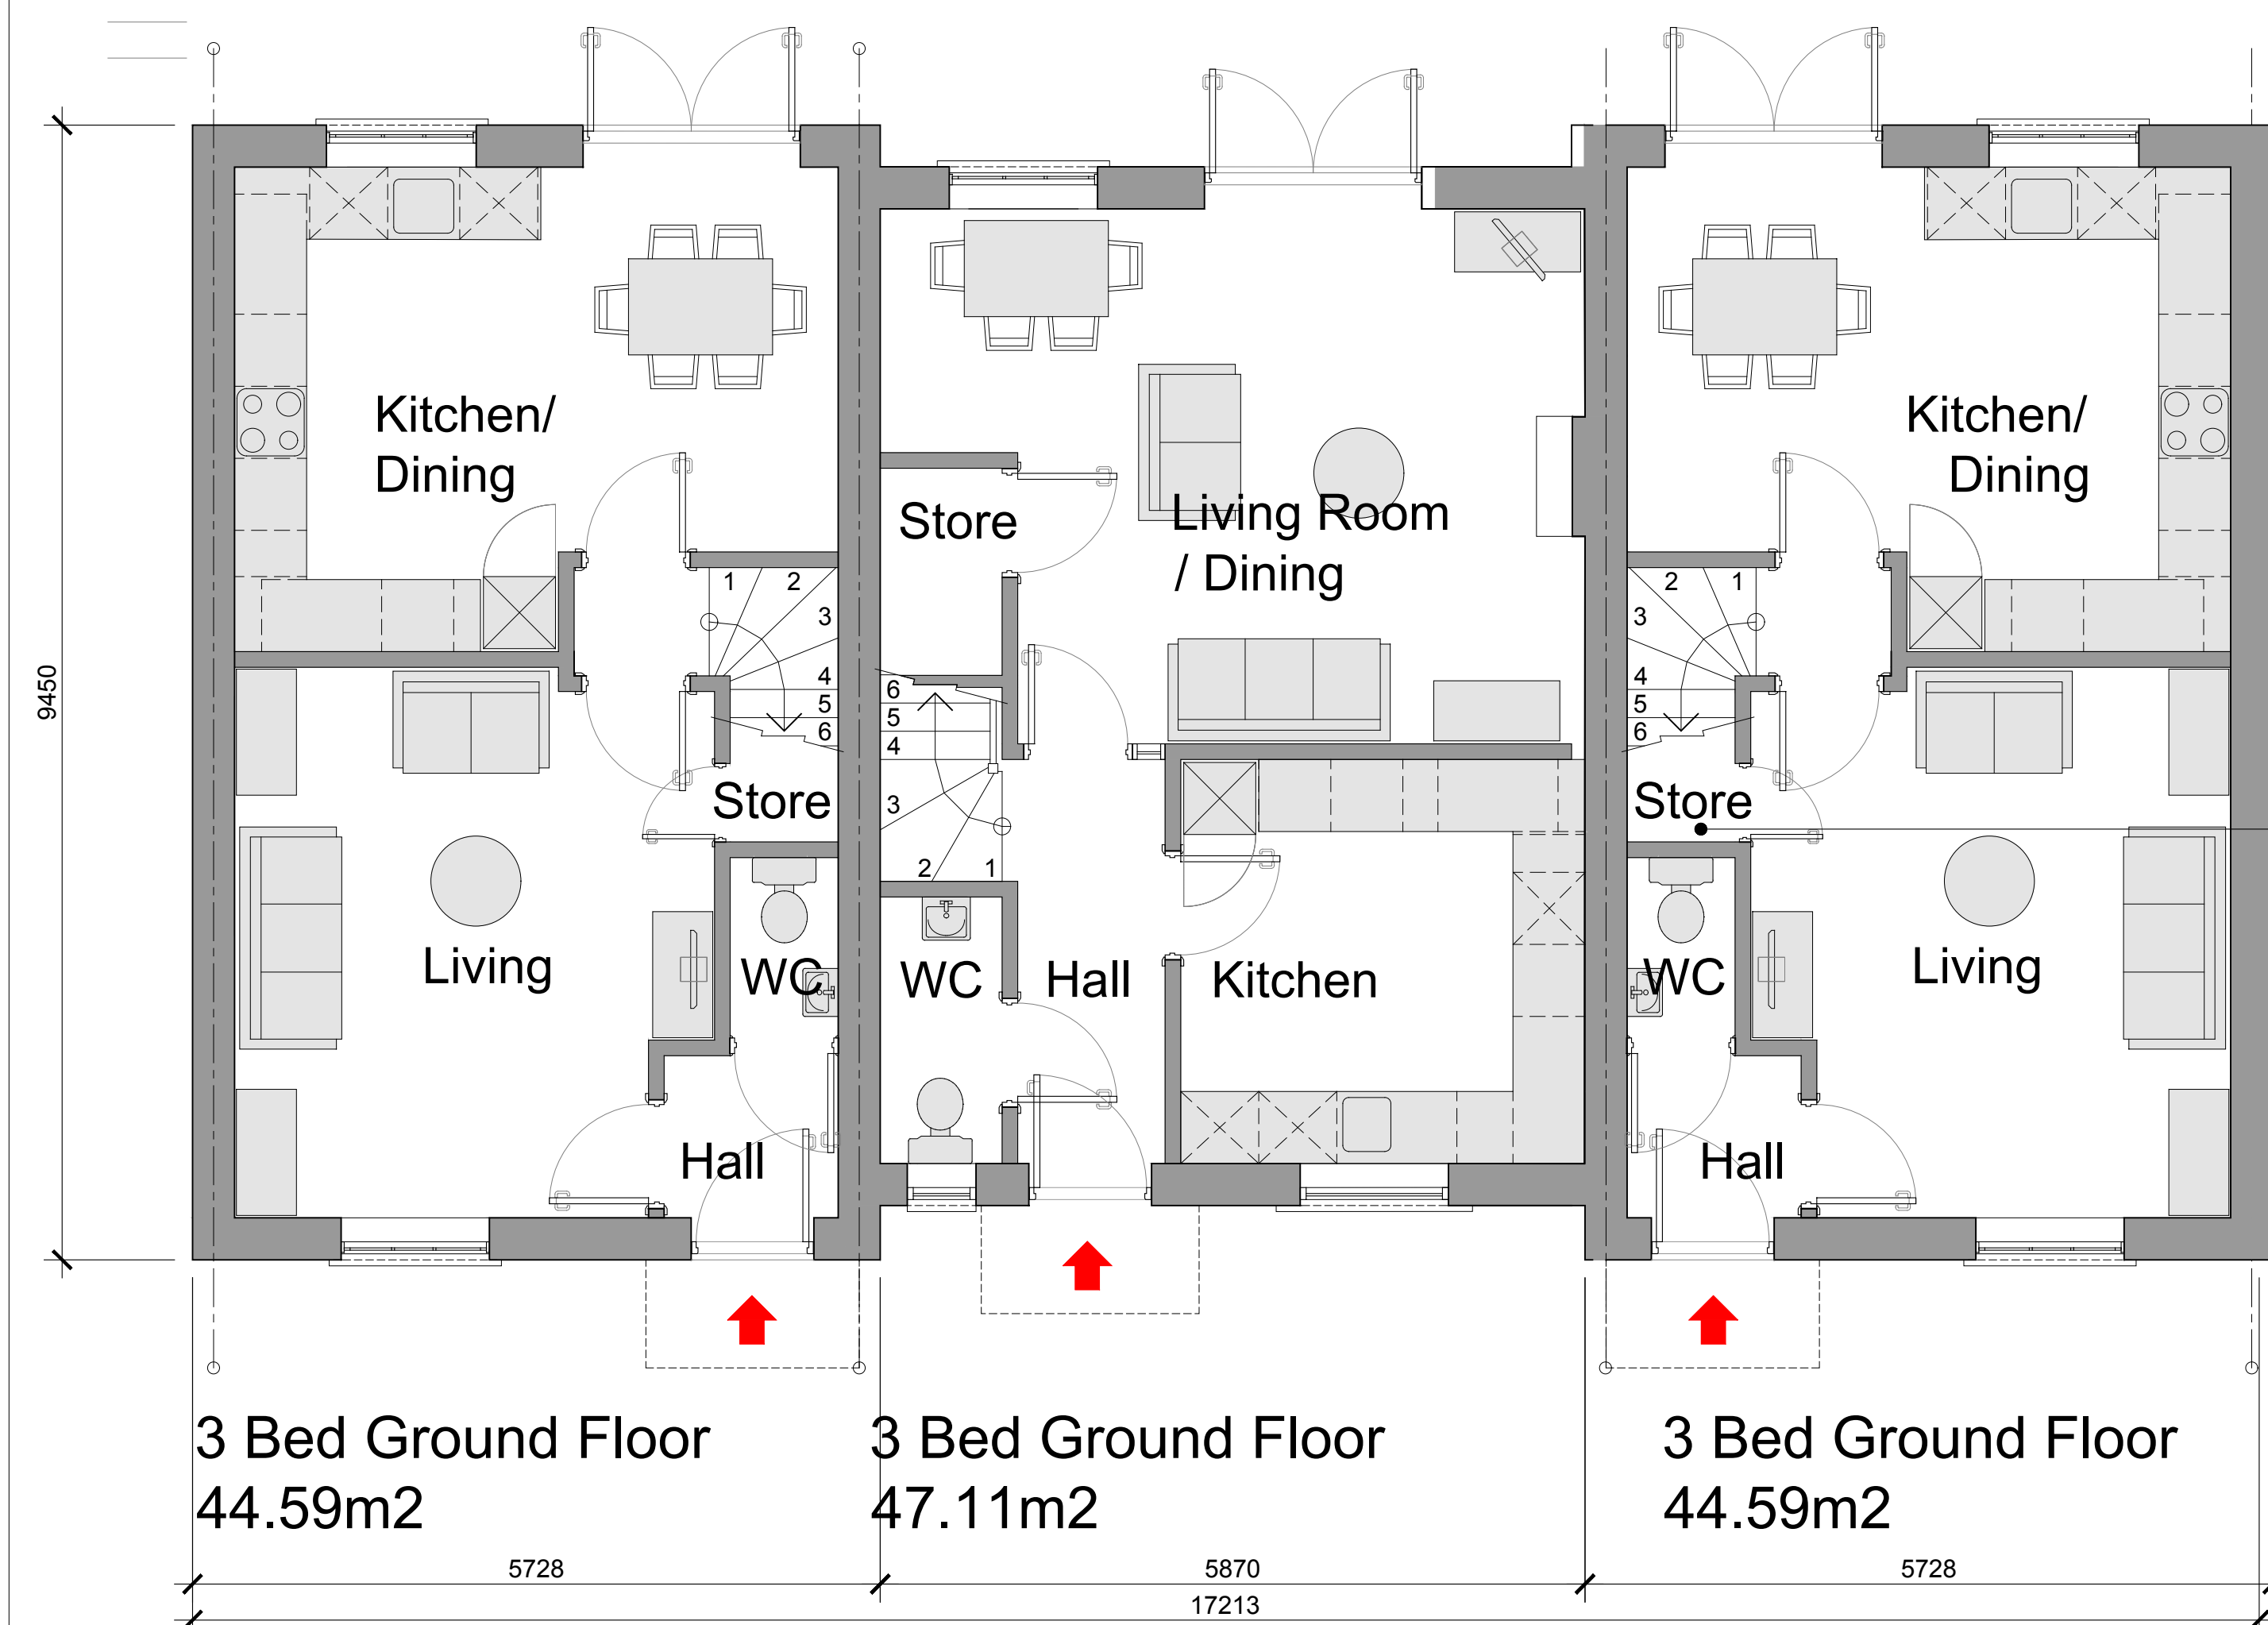

Ground Floor

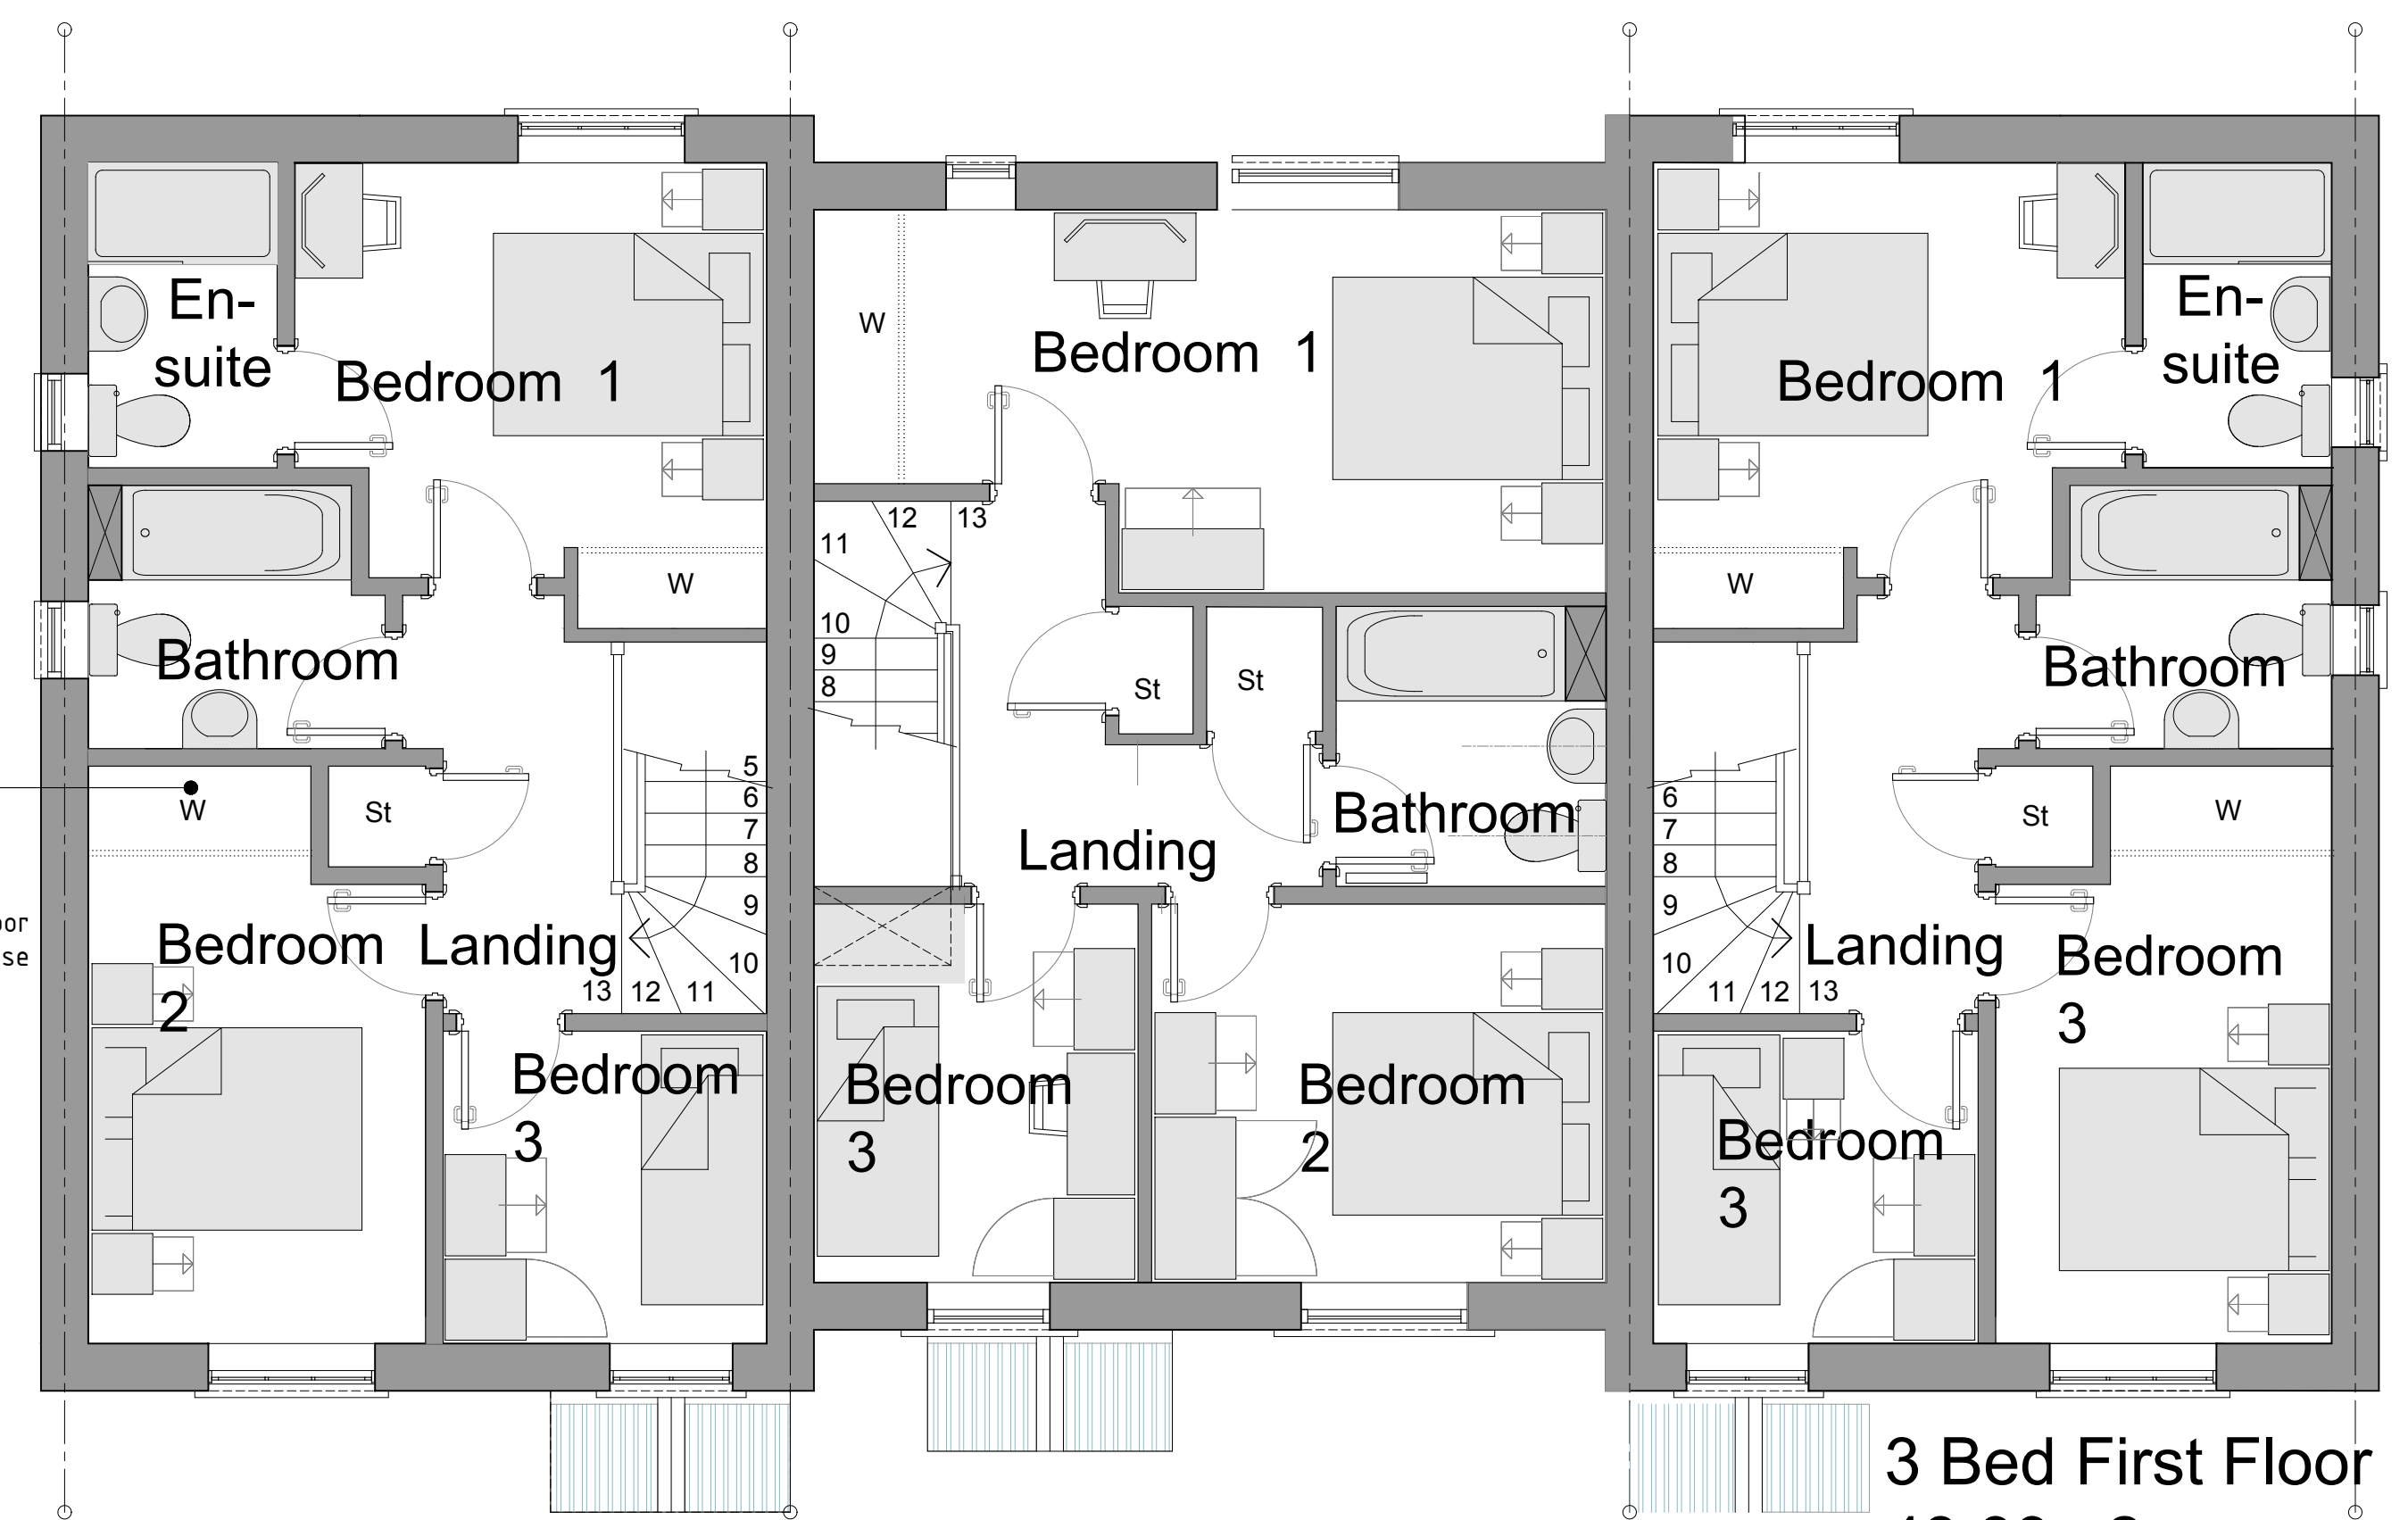

FIRST Floor

PLANNING DRAWING

owen ellis
Architects

Housing Development
Land off Hillock Lane, Gresford

GA Plans, Elevations
3 Bedroom Terraced Houses (93 & 88 m2)

4124 / SK 37

scale 1:100 @ A3 (1:50 @ A1)



A3 DRAWING

3 BEDROOM TERRACED HOUSES

3 Bed Mid-Terrace 93.77m2 (1009 sq ft)

3 Bed End-Terrace 88.68m2 (954 sq ft)