




Existing Rear Elevation
1:50




Existing Side Elevation
1:50

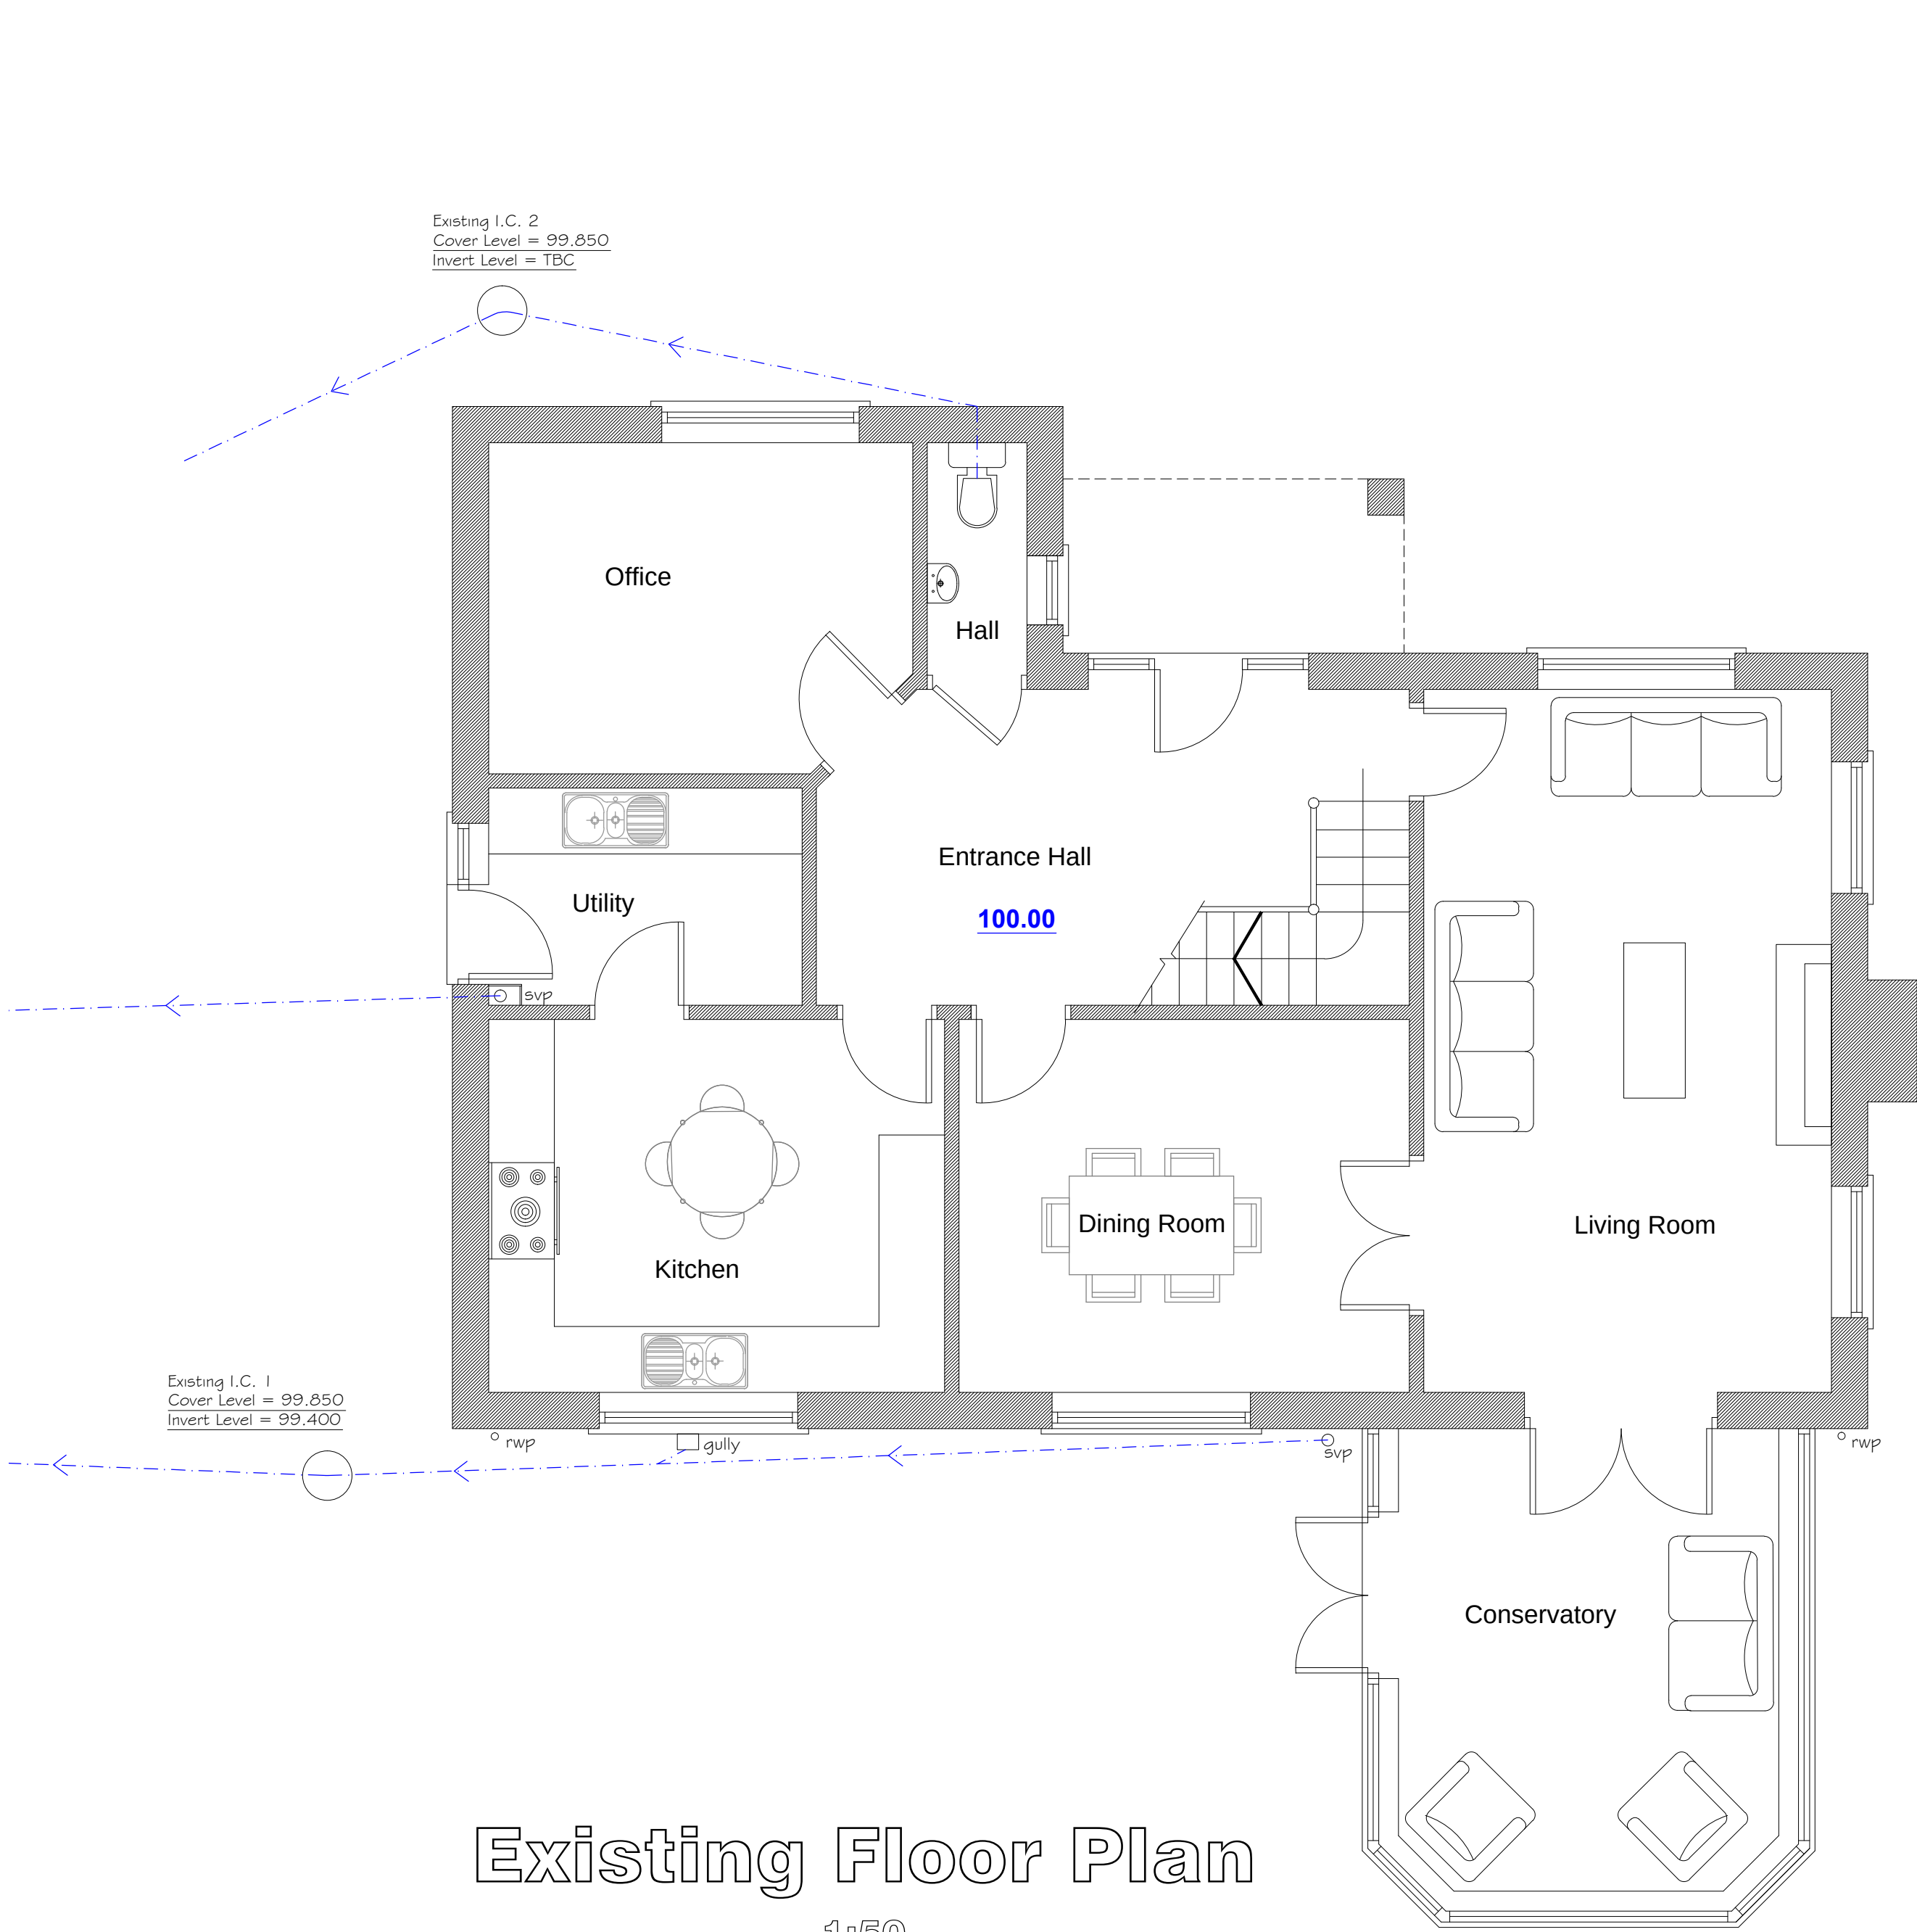

Existing Floor Plan
1:50



Existing Side Elevation
1:50

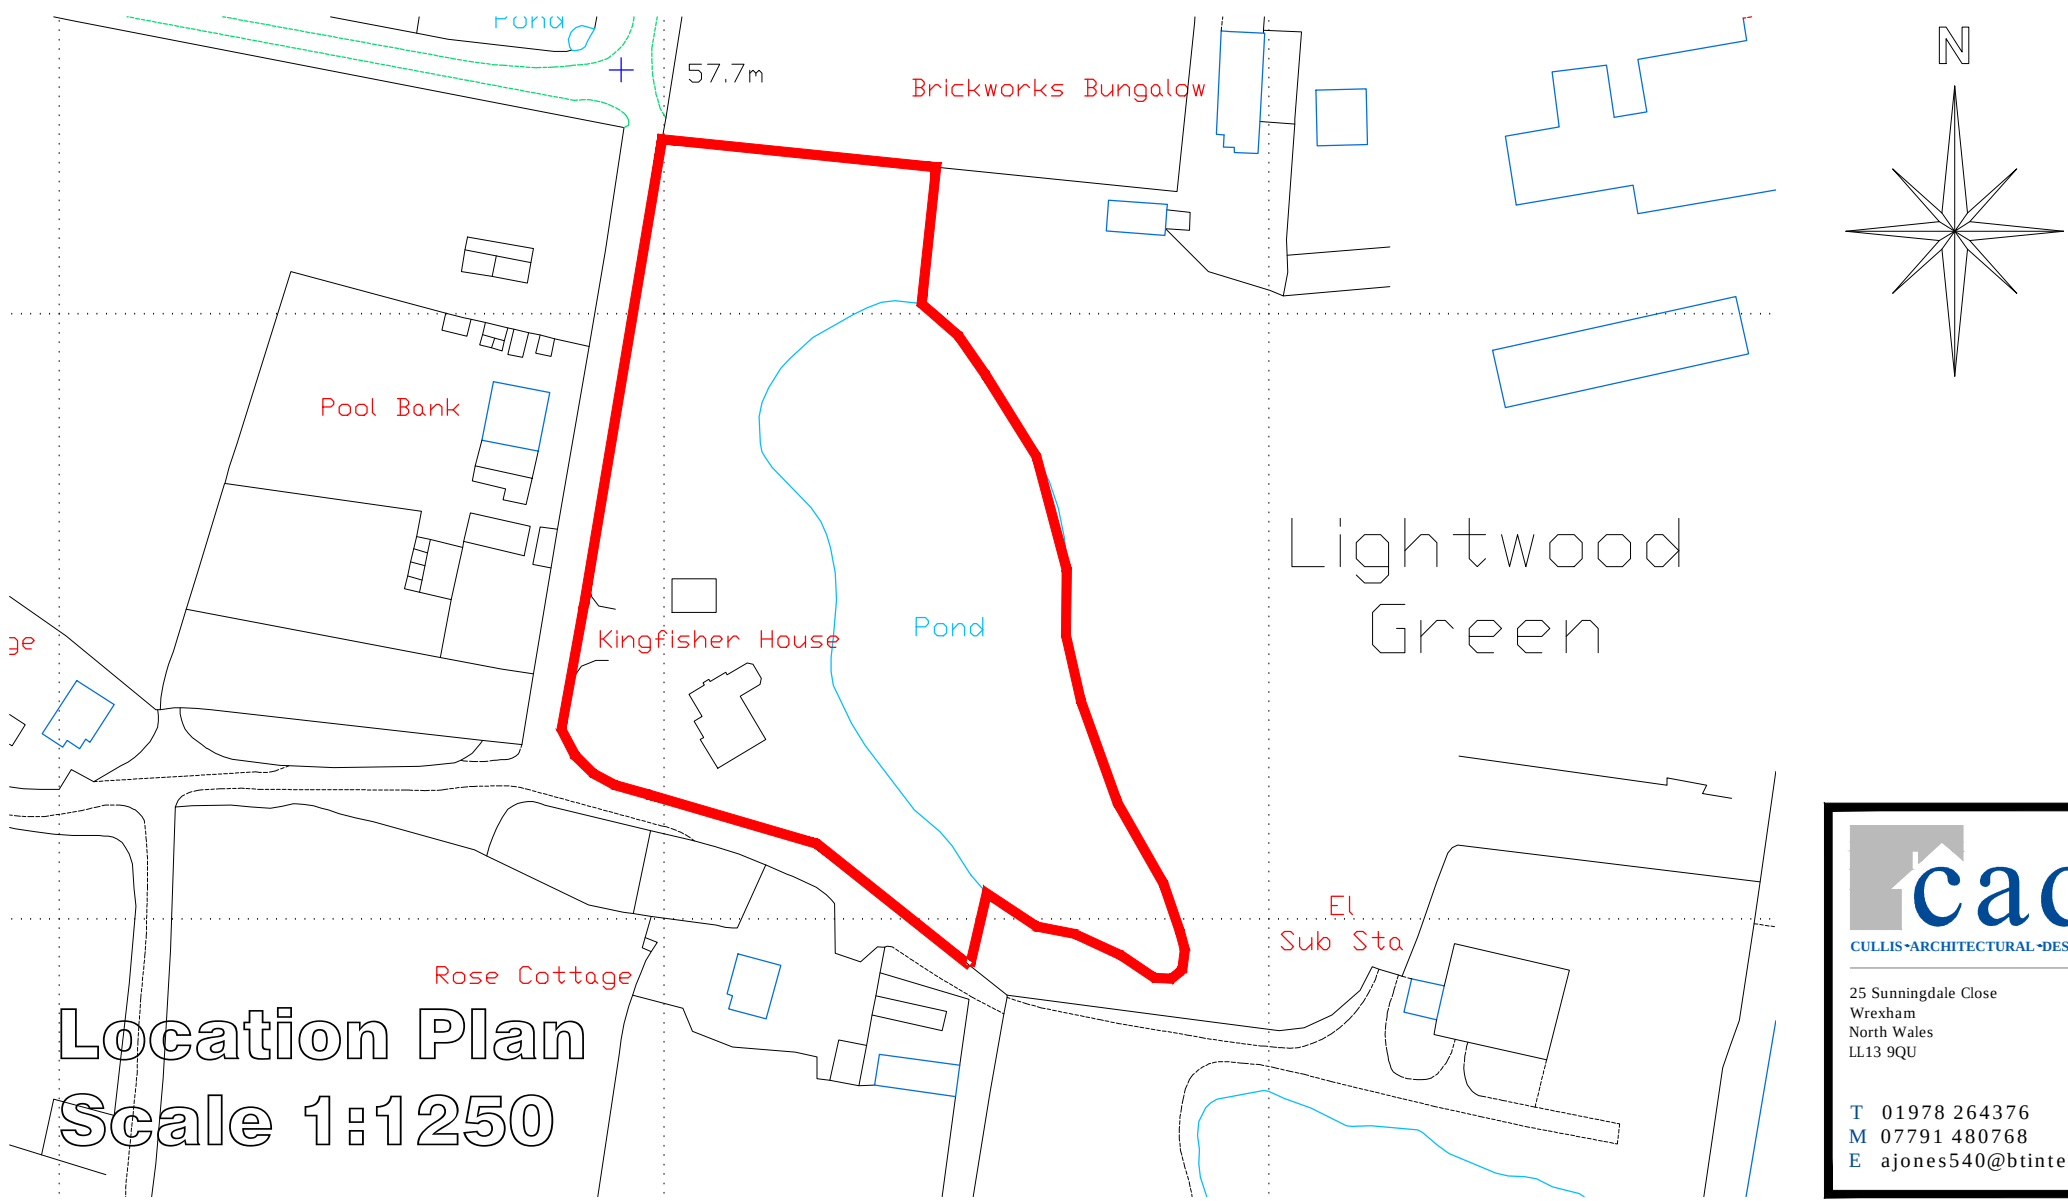

Location Plan
Scale 1:1250

 CELLIS-ARCHITECTURAL-DESIGN 25 Sunningdale Close Wrexham North Wales LL13 9QU T 01978 264376 M 07791 480768 E ajones540@btinternet.com		Client: Mr. & Mrs. Hughes.			
		Drawing Title: Existing Drawings.			
		Job Title: Proposed Extension to Kingfisher House, Lightwood Green, Wrexham.			
		Date: Dec 2019	Scale: 1:50 at A1	Rev:	Draw No: PD184/01