



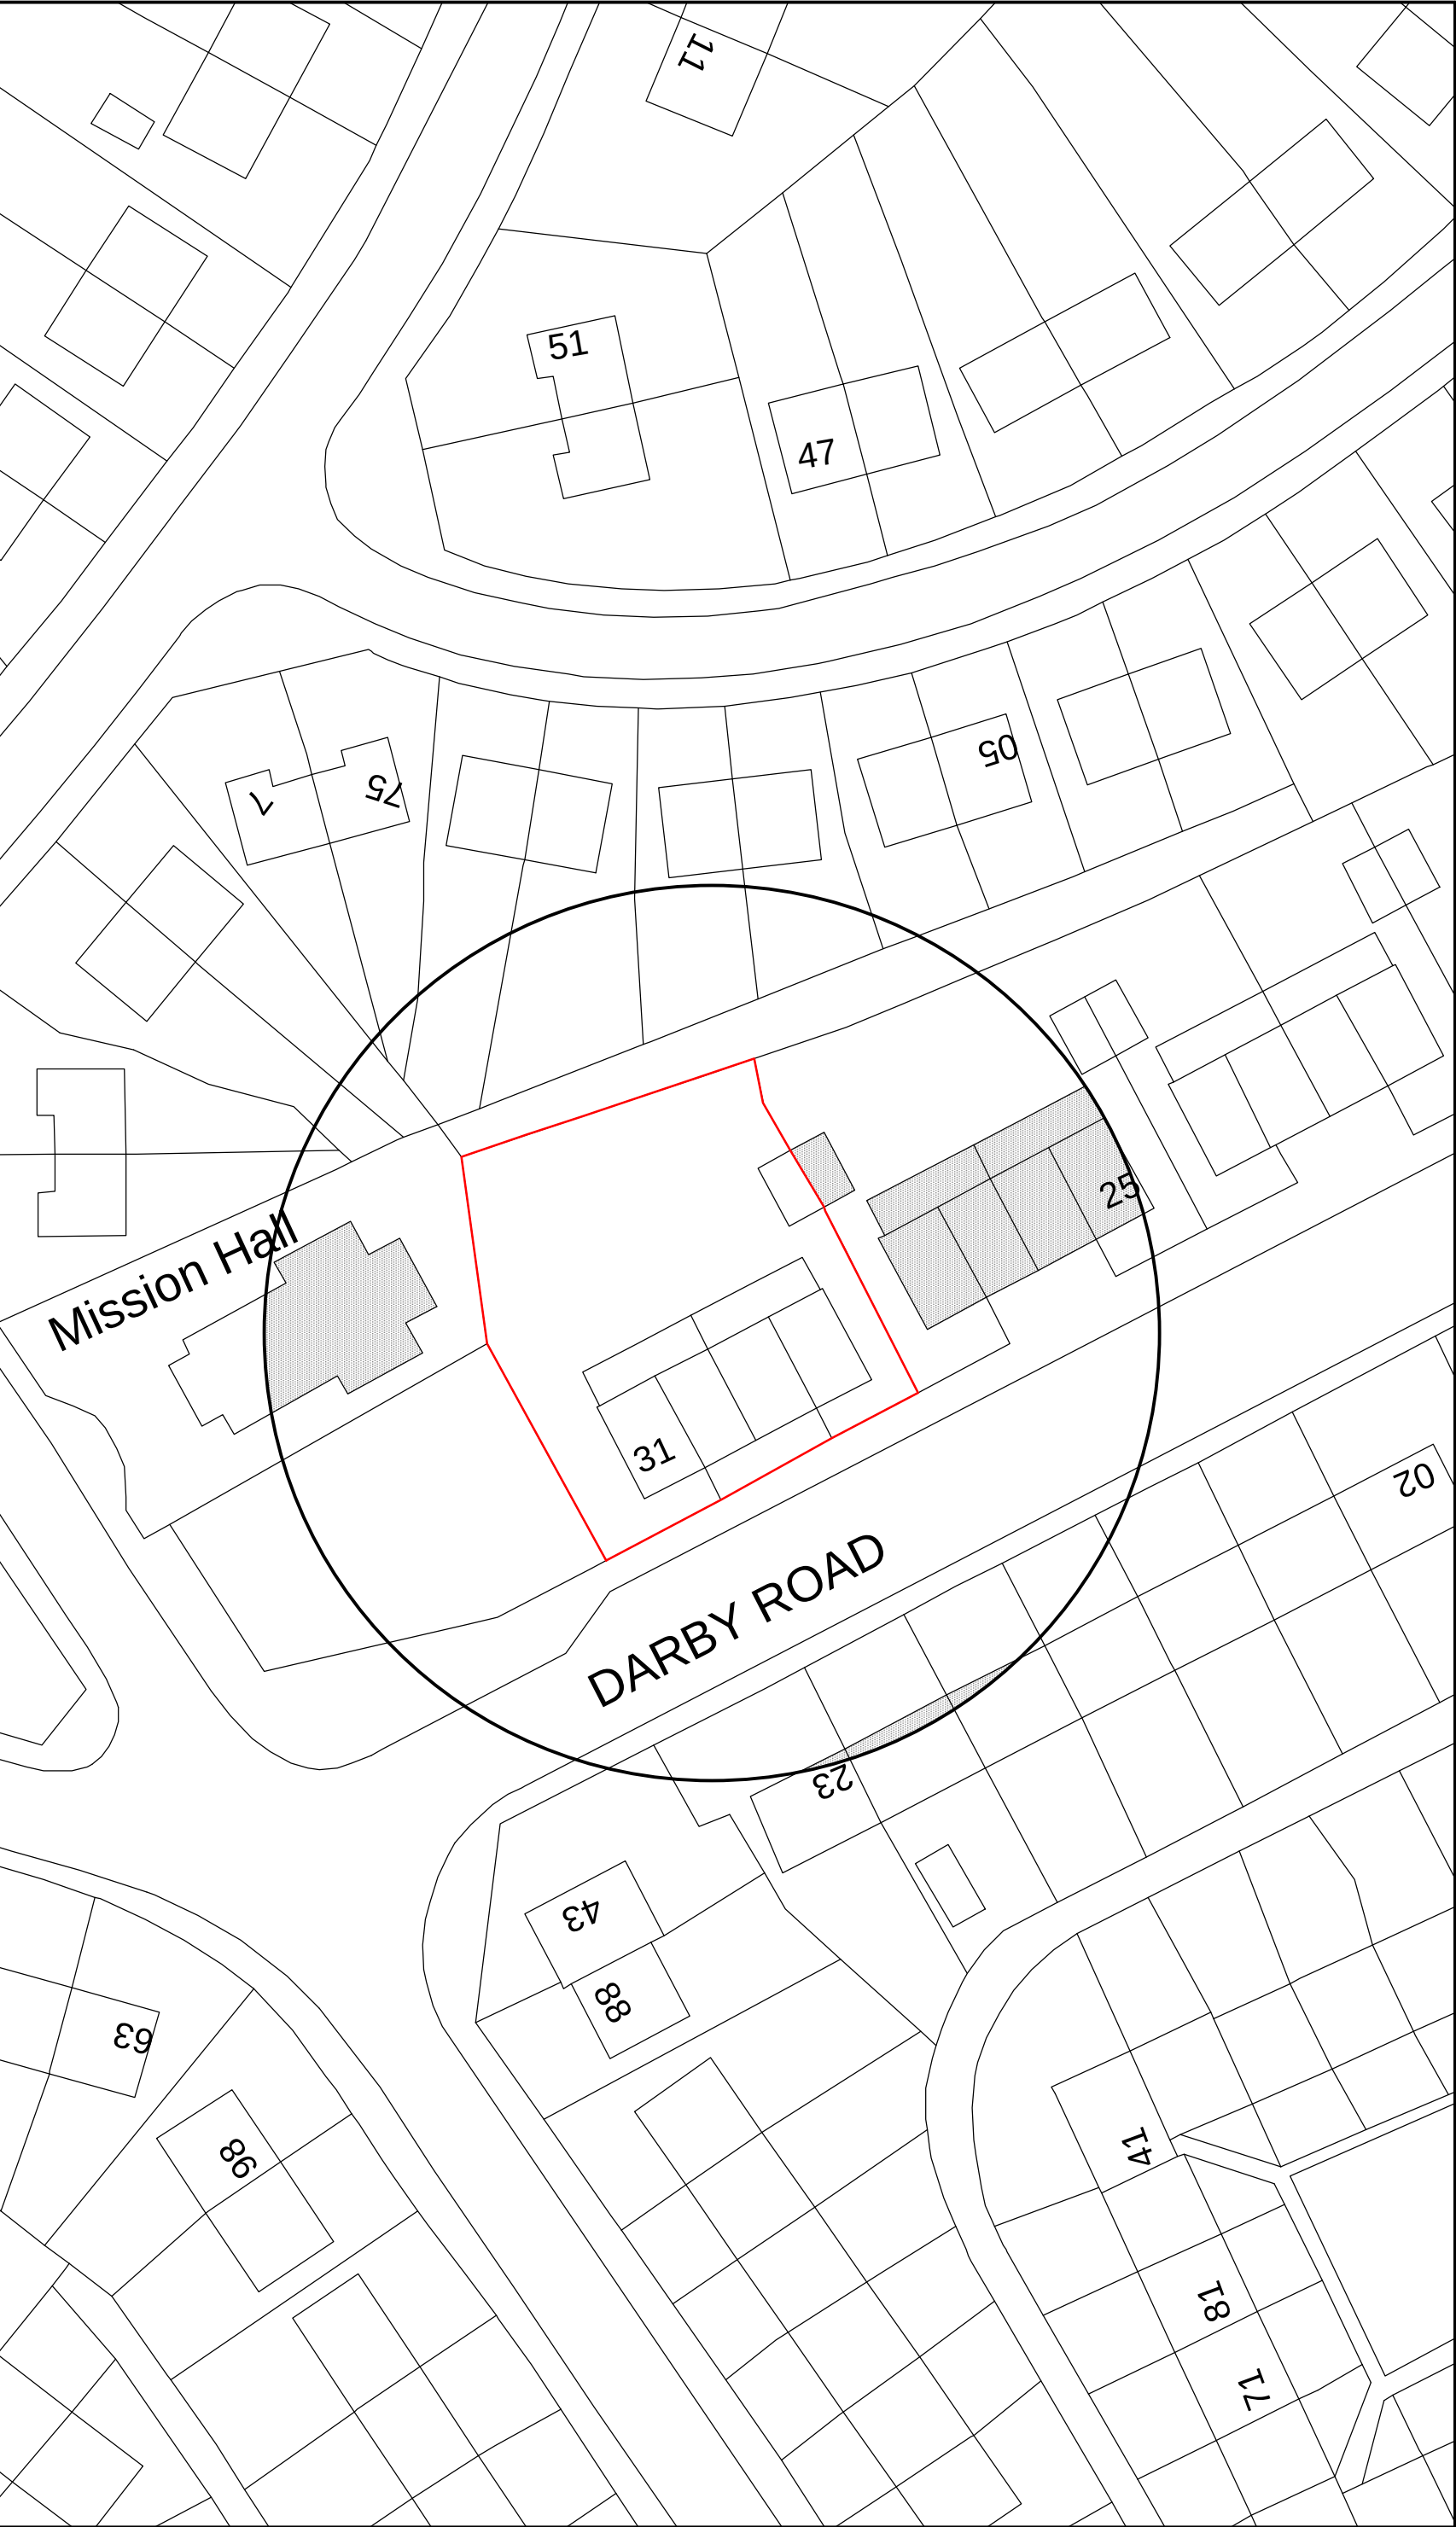

Site Plan 1:500

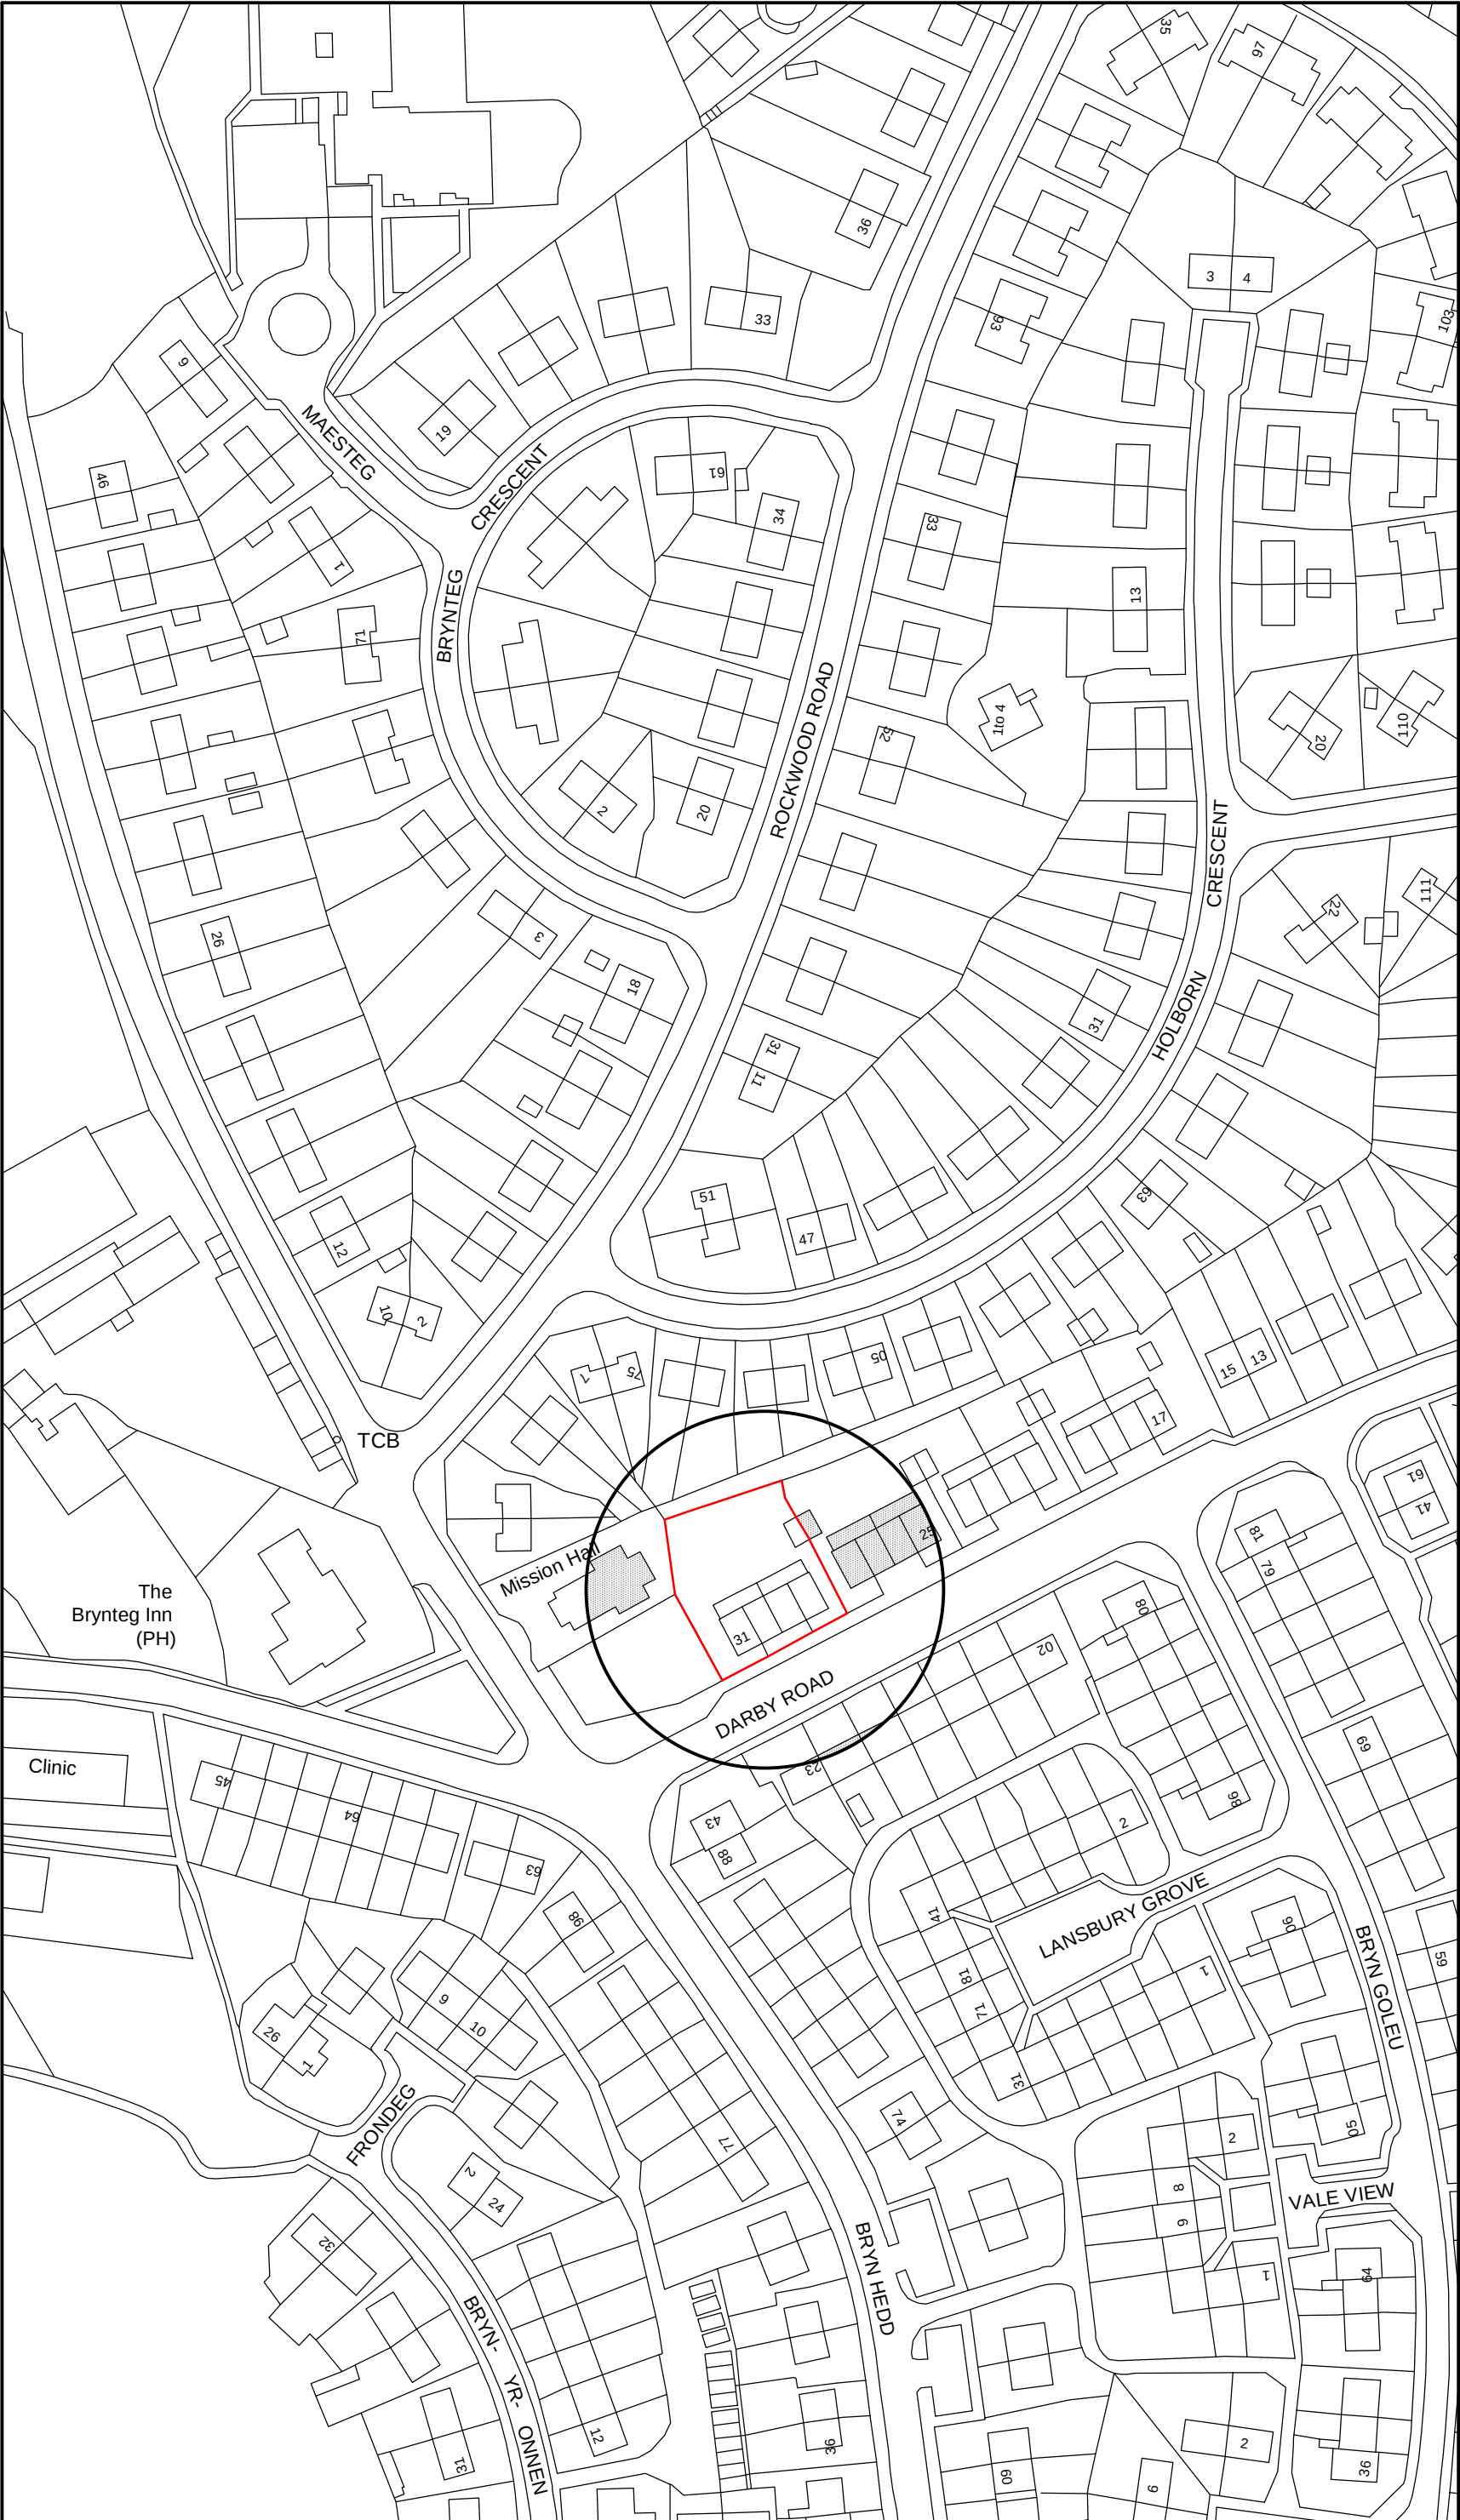

Location Plan 1:1250

Key

- Surrounding Buildings
- Application Site

Rev	Date	Detail	Initial

Project: Proposed Storage Container at, 29-31 Darby Road, Wrexham, Brynteg, LL11 6LW

Title: Existing Site & Location Plan

Scale: (A2) 1:500 & 1:1250

Drawn By: E.M.Jackson

Date: July 2020

Drawing No: P133/001

Sheet: 1 of 1

Office 3K4,
Redwither Business Tower,
Wrexham. LL13 9XT
Tel: 01978 356500
www.blueprintarchitectural.com
© copyright all rights reserved