


THIS DRAWING IS TO BE READ IN CONJUNCTION WITH ALL RELATED DRAWINGS. ALL DIMENSIONS MUST BE CHECKED AND VERIFIED ON SITE BEFORE COMMENCING ANY WORK OR PRODUCING SHOP DRAWINGS. THE ORIGINATOR SHOULD BE NOTIFIED IMMEDIATELY OF ANY DISCREPANCY. THIS DRAWING IS COPYRIGHT AND REMAINS THE PROPERTY ROGER PARRY & PARTNERS.

Rev	Description	Date	Dr by	App by
Original	by			

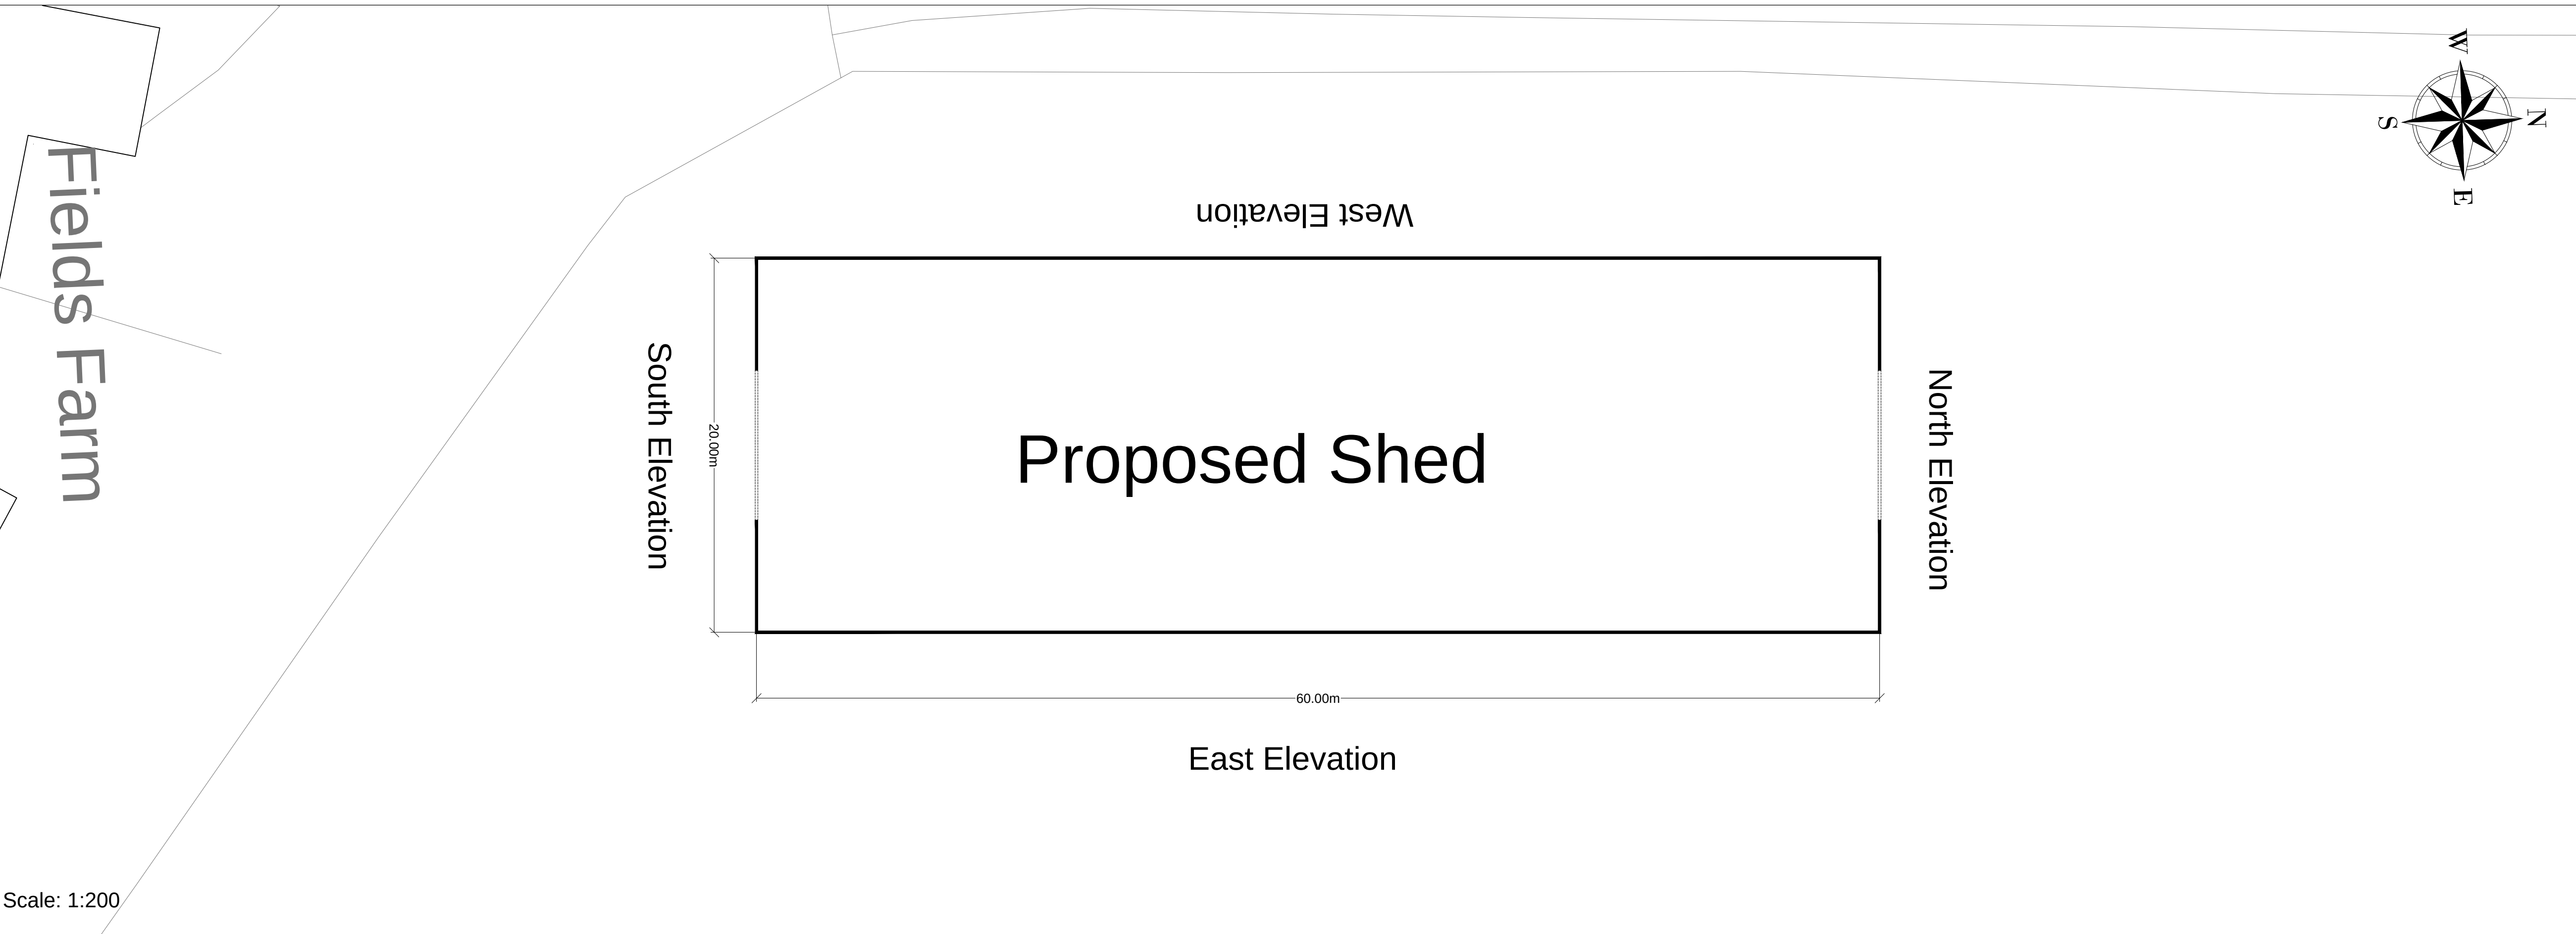

& Partners		
Residential - Agricultural - Commercial		
Job	Agricultural storage shed	
Title	Proposed Elevations & Floor Plan	
Location	Maelor Forest Ellesmere Rd Whitchurch SY13 3HZ	
Client	.	
Scales	See Plan @ A1	
Drawing No.	RJC-MZ541-03	
Drawn by	AZ	Date 31/07/2020
HOGSTOW HALL, MINSTERLEY SHREWSBURY, SHROPSHIRE, SY5 0HZ Tel: 01743 791336 Fax: 01743 792770 email: mail@rogerparry.net Web address: www.rogerparry.net Roger Parry & Partners LLP Partnership no: 01511200 Registered Office Hogsow Hall, Minsterley, Shrewsbury, SY5 0HZ Registered in England and Wales. A list of members of the LLP is available at the above address.		