


NORTH

NOTES:

This drawing is produced for use in this project only and may not be used for any other purpose. Wainwright & Co (Chartered Surveyors) accept no liability for the use of this drawing other than the purpose for which it was intended in connection with the project as recorded on the title block fields Purpose for Issue and The Status Code.

This drawing may not be reproduced in any form without prior written agreement.


Do not scale from the drawing. Use written dimensions only.

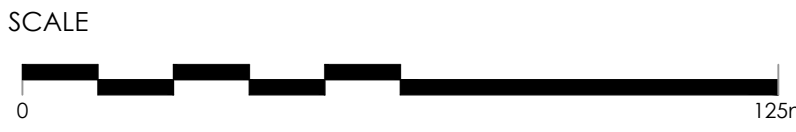


REV	DESCRIPTION	DATE	REVISED	CHECKED
-----	-------------	------	---------	---------

Key:

- New proposed partitions
- New masonry block work to match existing
- New mesh partition system to be fitted behind glazing

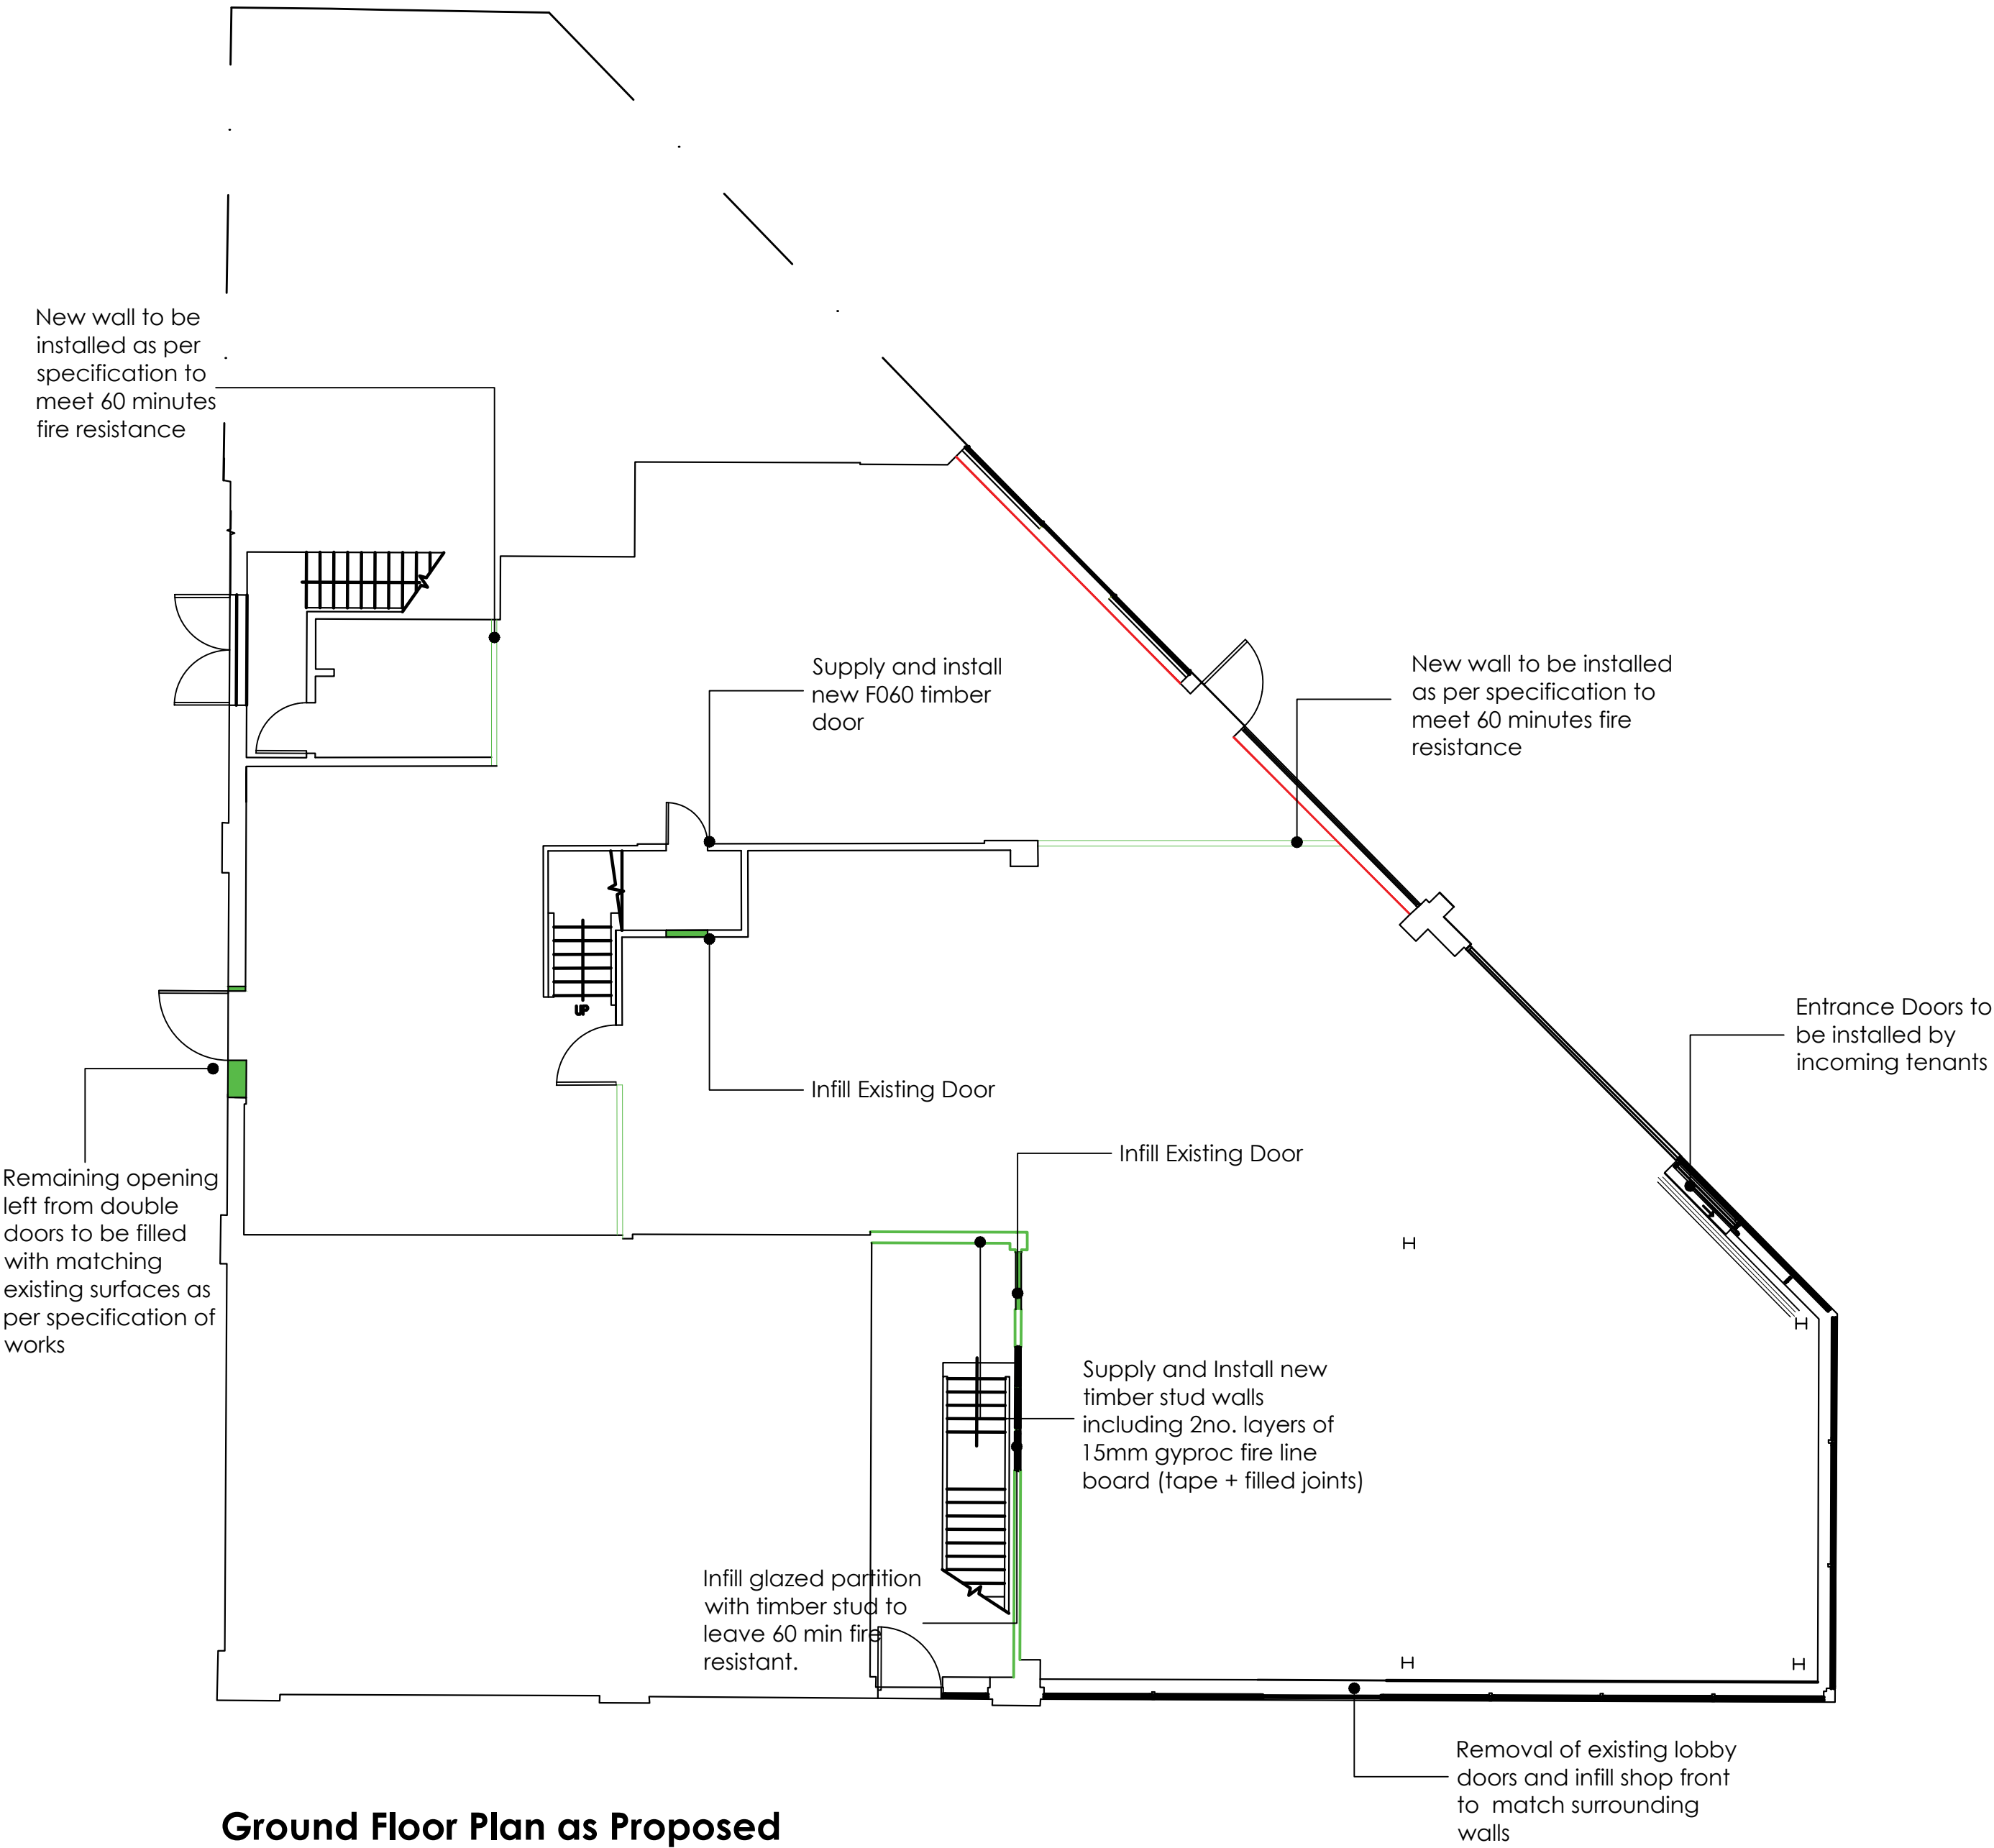

Ground Floor Plan as Proposed
Scale 1:100

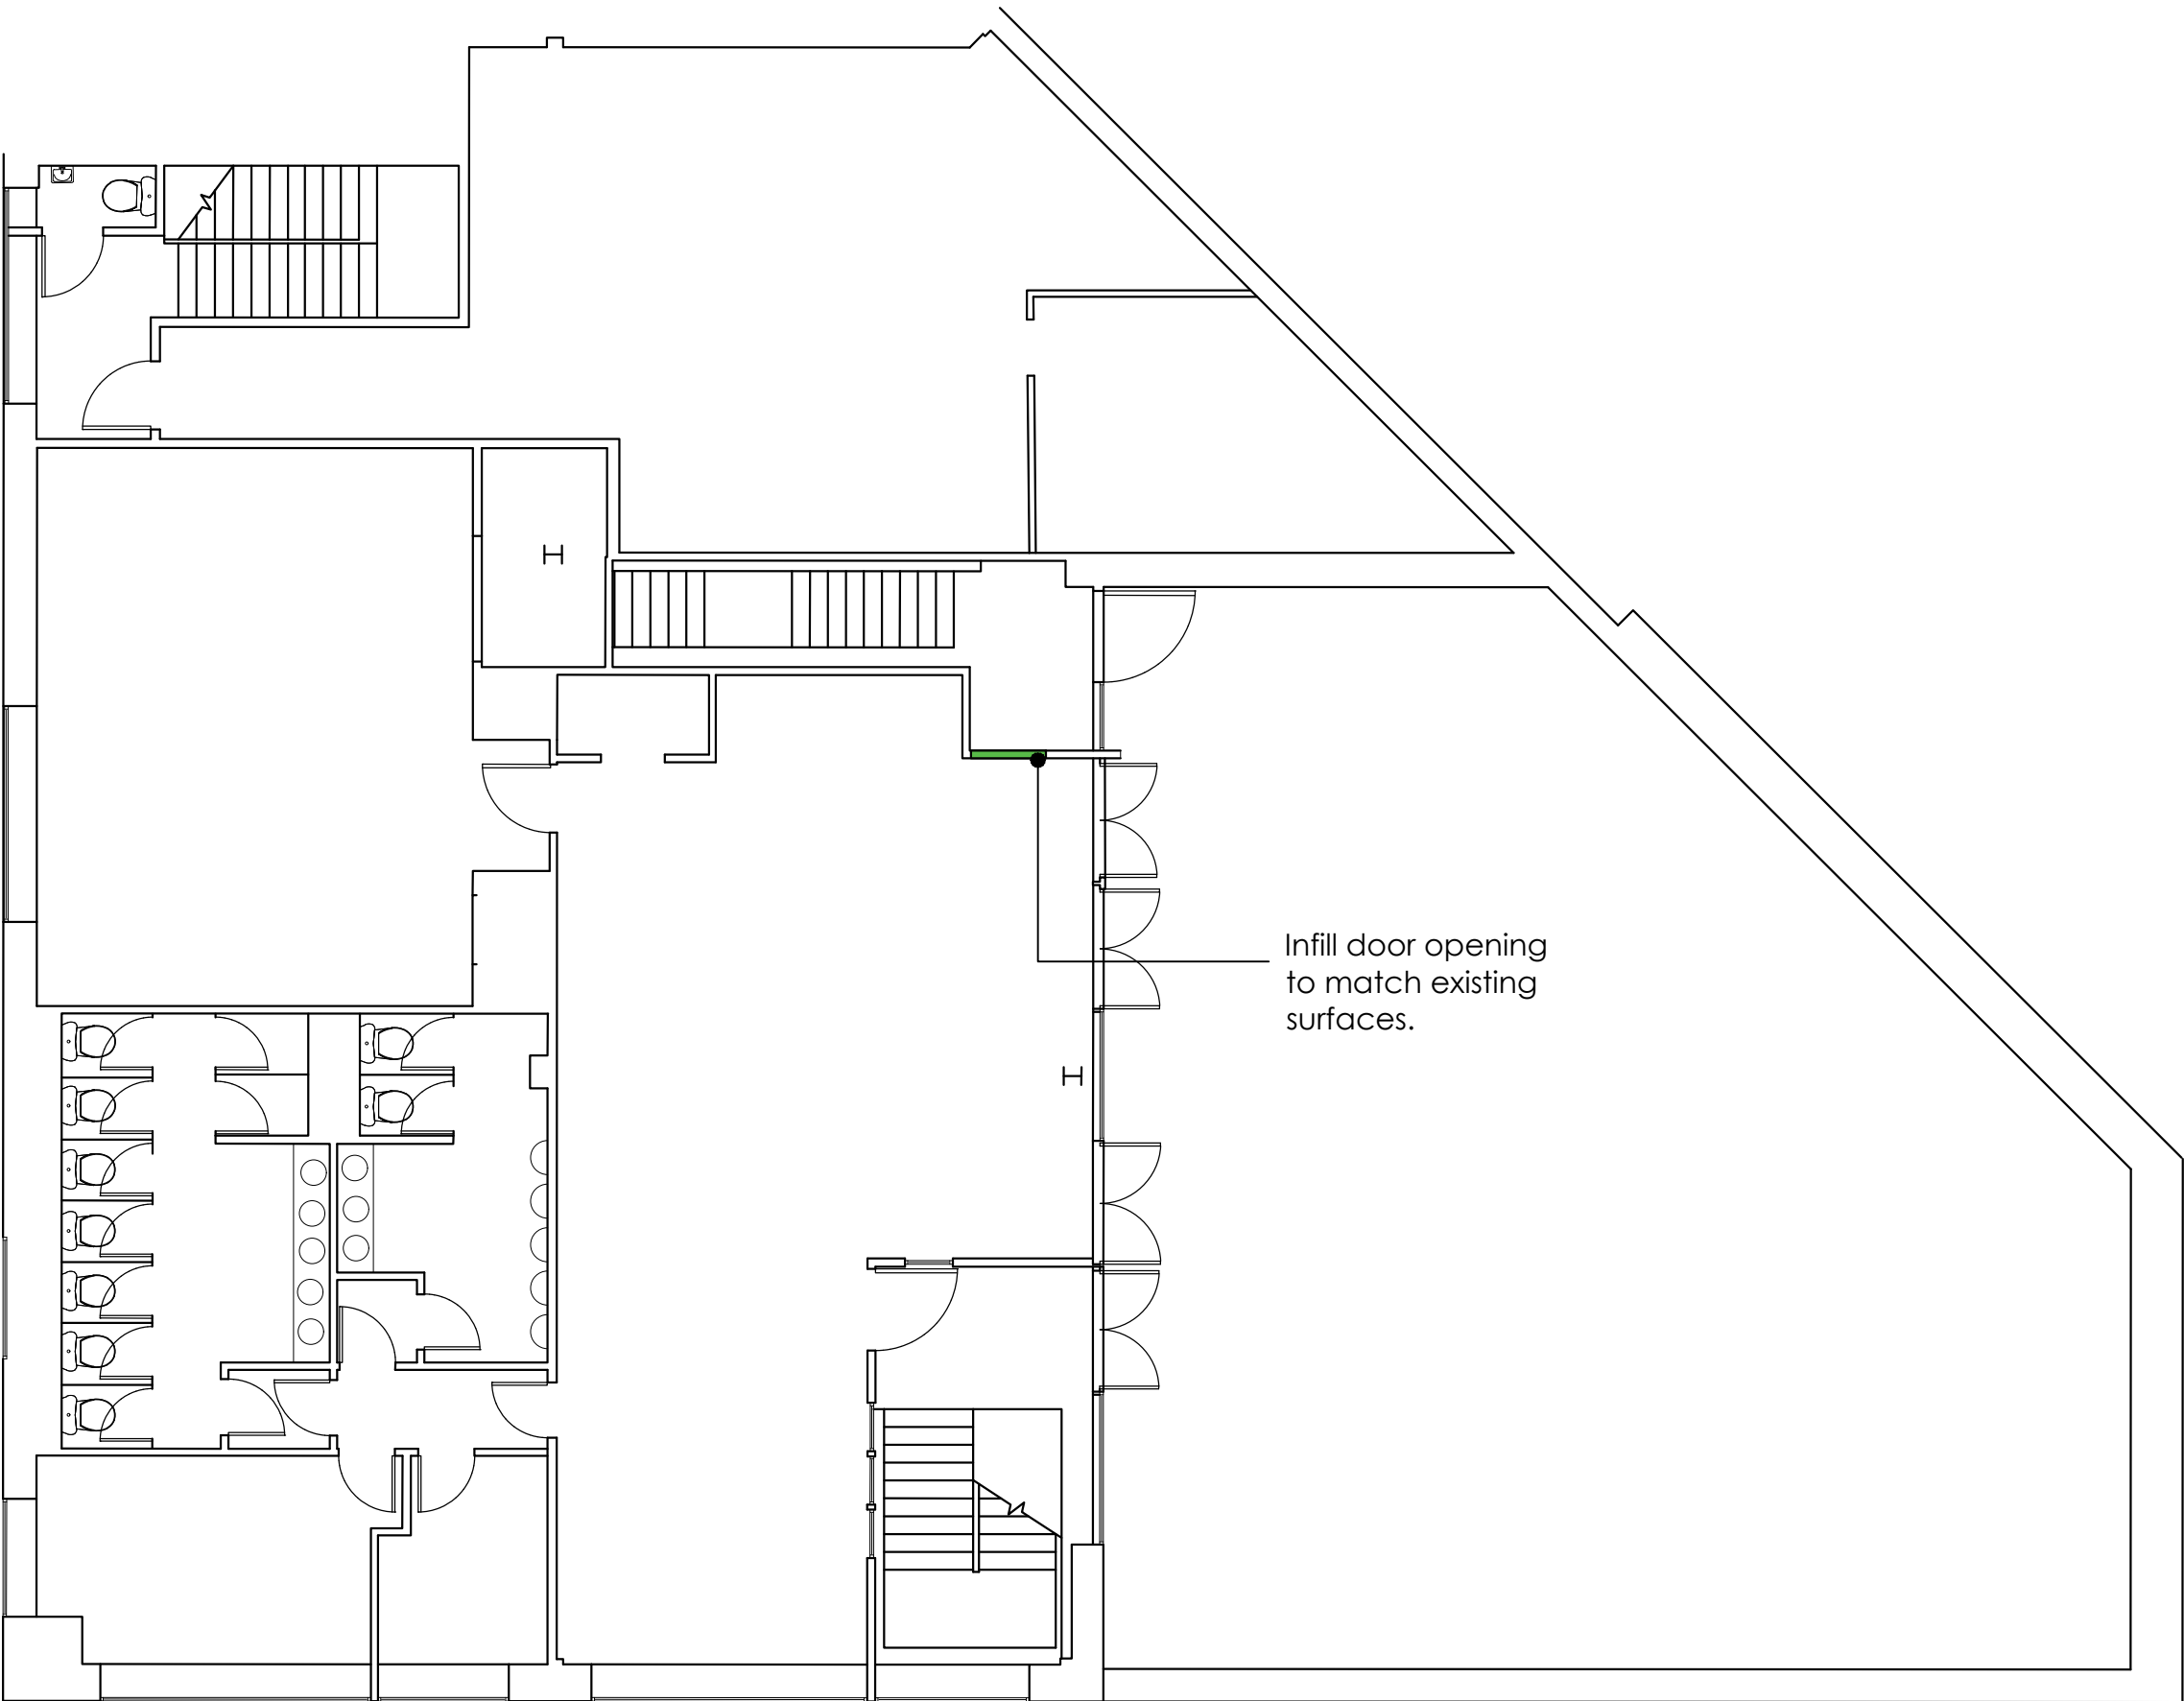

First Floor Plan as Proposed
Scale 1:100

© COPYRIGHT WAINWRIGHT & CO

WAINWRIGHTS

SURVEYORS | ARCHITECTS | PROJECT MANAGERS

5 Park Place, Leeds, LS1 2RU

T - 0113 3453933

W - www.wainwrightandco.co.uk

Tender

CLIENT

Davlea Estates

PROJECT

Julisay Ltd,
Lord Street, Wrexham,
LL11 1LG

TITLE

Floor Plans
as Proposed

SCALE	DATE	DRAWN	CHECKED
1:100 @ A1	2020 06 23	ER	KW

FILE / DRAWING NAME	REV CODE
PROJECT NR WACBLD802	UNIQUE NR (20)002

-