

1 Proposed Ground Floor Plan

Scale: 1 : 100




2 Proposed First Floor Plan


Scale: 1 : 100




3D-Existing_View01

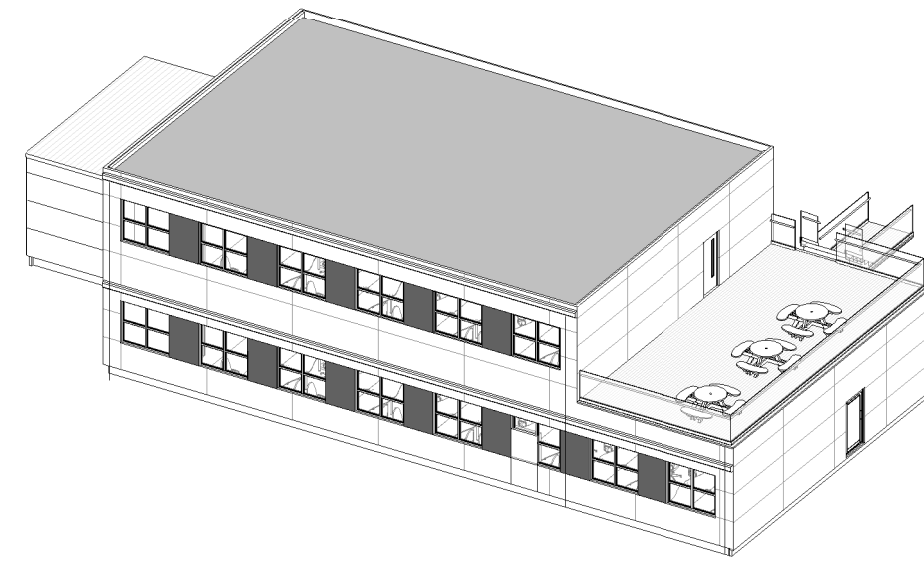

3D-Alterations_View01

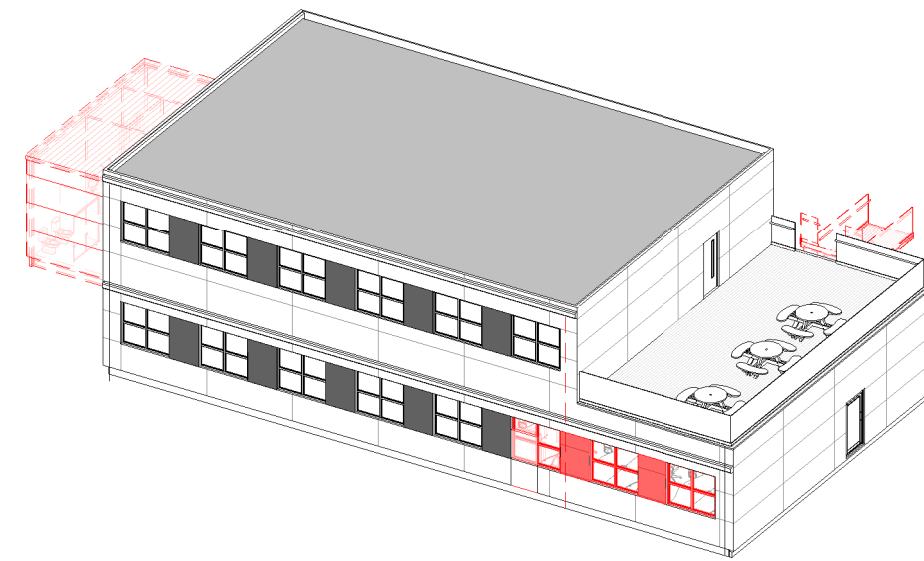

3D-Proposed_View01

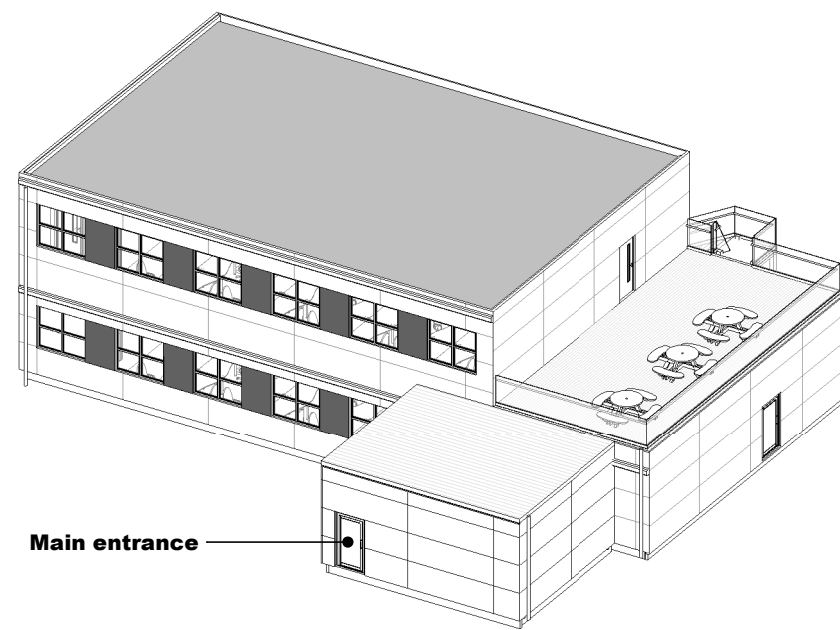

0m 2m 4m 6m 8m A1

VISUAL SCALE 1:100 @ A1

Notes

- Figured dimensions are to be used in all case.
- Dimensions should not be scaled from drawing
- All existing dimensions should be checked on site before commencement of the work.
- Any discrepancies in dimensions should be clarified with the Architect prior to commencement of the work.
- No deviation from this drawing will be permitted without the prior written consent of the Architect.
- This drawing is to be read in conjunction with all the relevant Mechanical and Electrical drawings.
- This drawing is to be read in conjunction with the relevant Structural Engineer's drawings, structural calculations and recommendations.
- This drawing is to be read in conjunction with the relevant Fire Safety Strategy drawings

This drawing is copyright and to be returned to the architect on completion of the contract.

Room Colour Legend

- Circulation
- Office
- Services
- Stair
- Toilets

P01	First Issue of Drawing- Issued for Planning	DP	NM	09.07.20
Rev.	Revision description	Drawn	Checke	Date



Lovelock Mitchell Architects
3 Stanley Street, Chester, CH1 2LS
Tel +44 (0) 1244 404321
St Andrews Business Centre
St Andrews Park, Mold, Flintshire, CH7 1XB
Tel 0843 515 9921
e-mail: admin@lovelockmitchell.com
web: www.lovelockmitchell.com

Project
Ipsen Temporary Offices

Title
Proposed Floor Plans

LMA Project	Drawing number	Rev
1705	ITO-LMA-00-XX-DR-A-2000	P01