
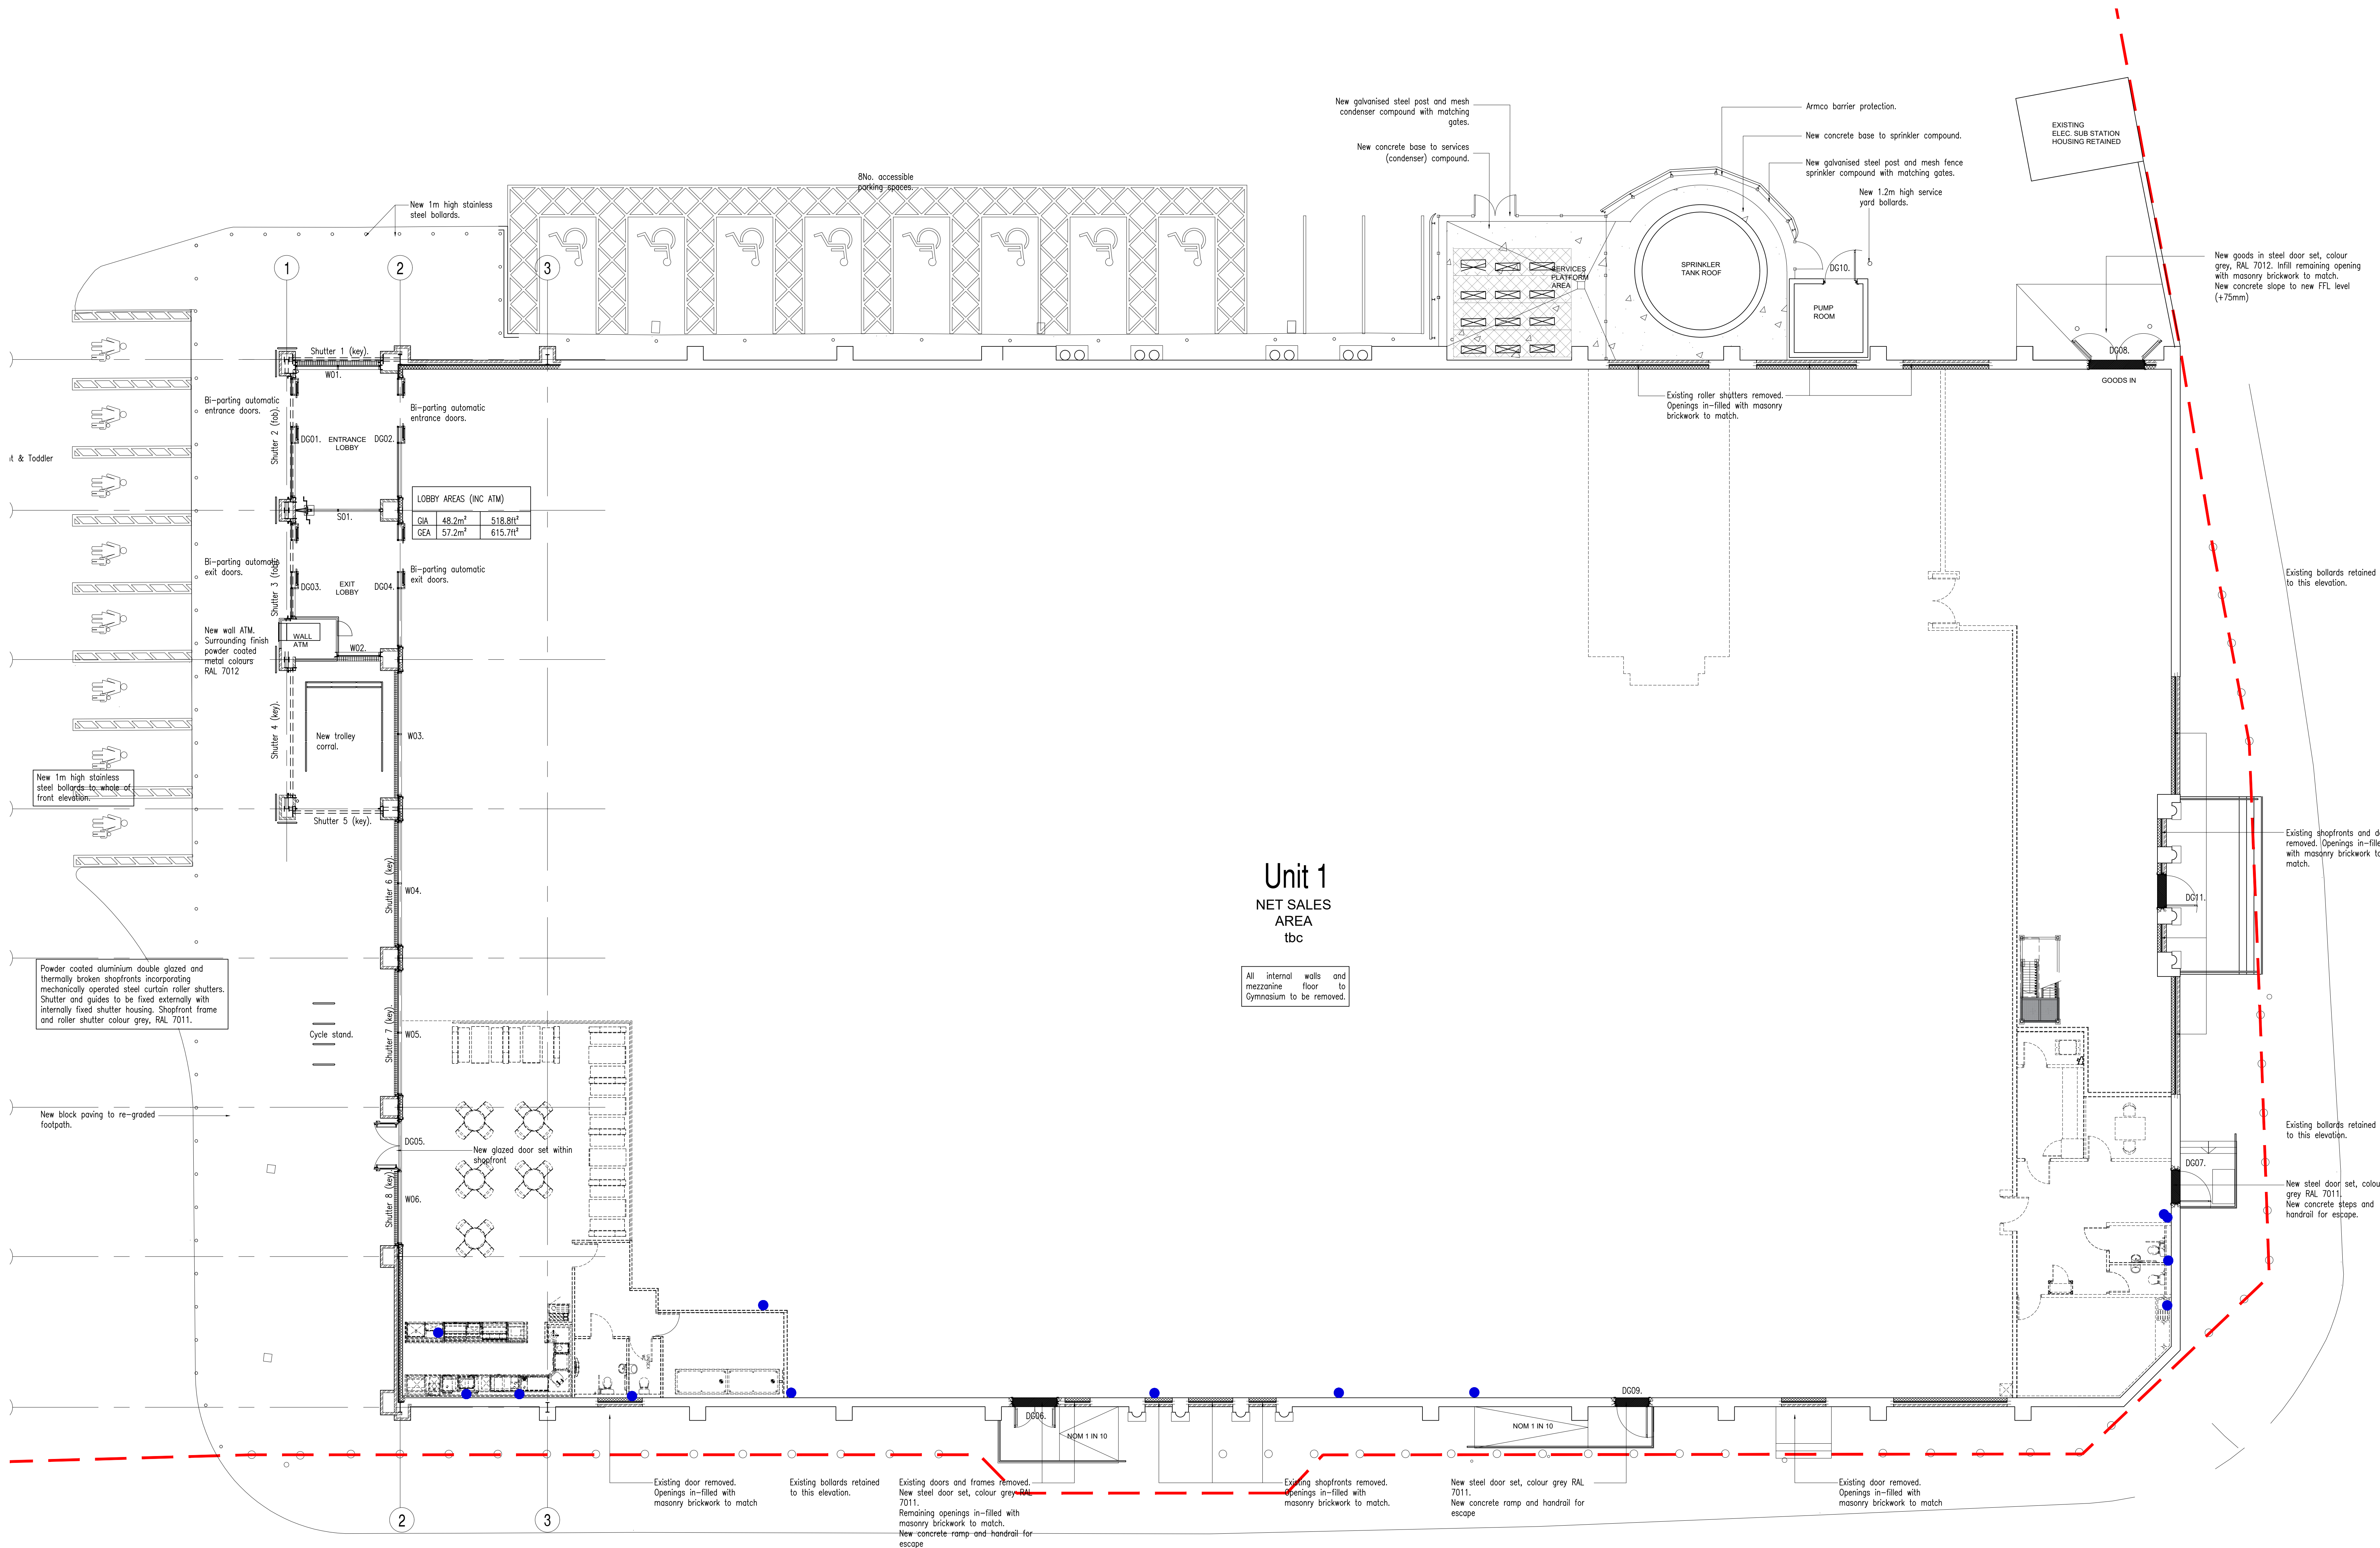


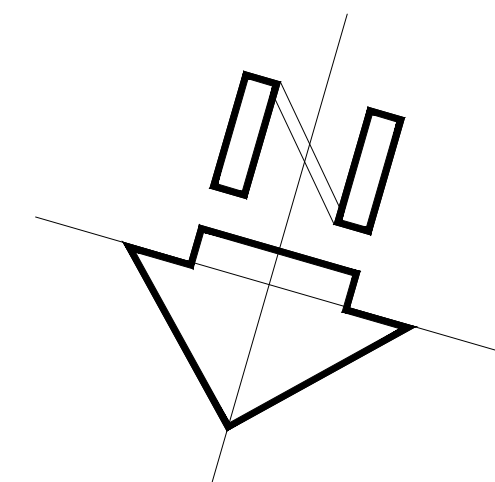

Unit 1
NET SALES
AREA
tbc

All internal walls and
mezzanine floor to
Gymnasium to be removed.

Schedule of Proposed Areas

Site Area		0.834Ha	
GIA	GF	3073.82m ²	33,087.4ft ²
Car Parking		130	

0m 1m 5m 10m
1:100

home bargains
TOP BRANDS - BOTTOM PRICES

Planning

F	14.07.20	WMC enclosure relocated, Doors relocated, ATM reinstated.
E	08.04.20	Sprinkler Tank located in car park, Amendments as listed.
D	15.05.19	Car parking spaces amended, condenser bollards erected in base of armco.
C	13.05.19	Entrance Lobby area amended.
B	26.10.18	Additional notes added and wall openings filled.
A	28.05.18	Additional notes added.
REV.	DATE	AMENDMENT



WPL Consulting LLP
1 Airport West, Lancaster Way, Leeds LS19 7ZA
Tel: 0113 202 9444 Fax: 0113 202 9333
E-mail: mail@wplconsulting.co.uk

PROJECT TITLE Retail Unit Refurbishment Holt Street Wrexham LL13 8DH for Home Bargains		
DRAWING TITLE Proposed Ground Floor Plan		
PROJECT No: 8850	DRAWING No: 104	REVISION: F
SCALE: 1:100@A0	DATE: 21.09.18	DRAWN BY: ISB
CHECKED BY:		DATE: