

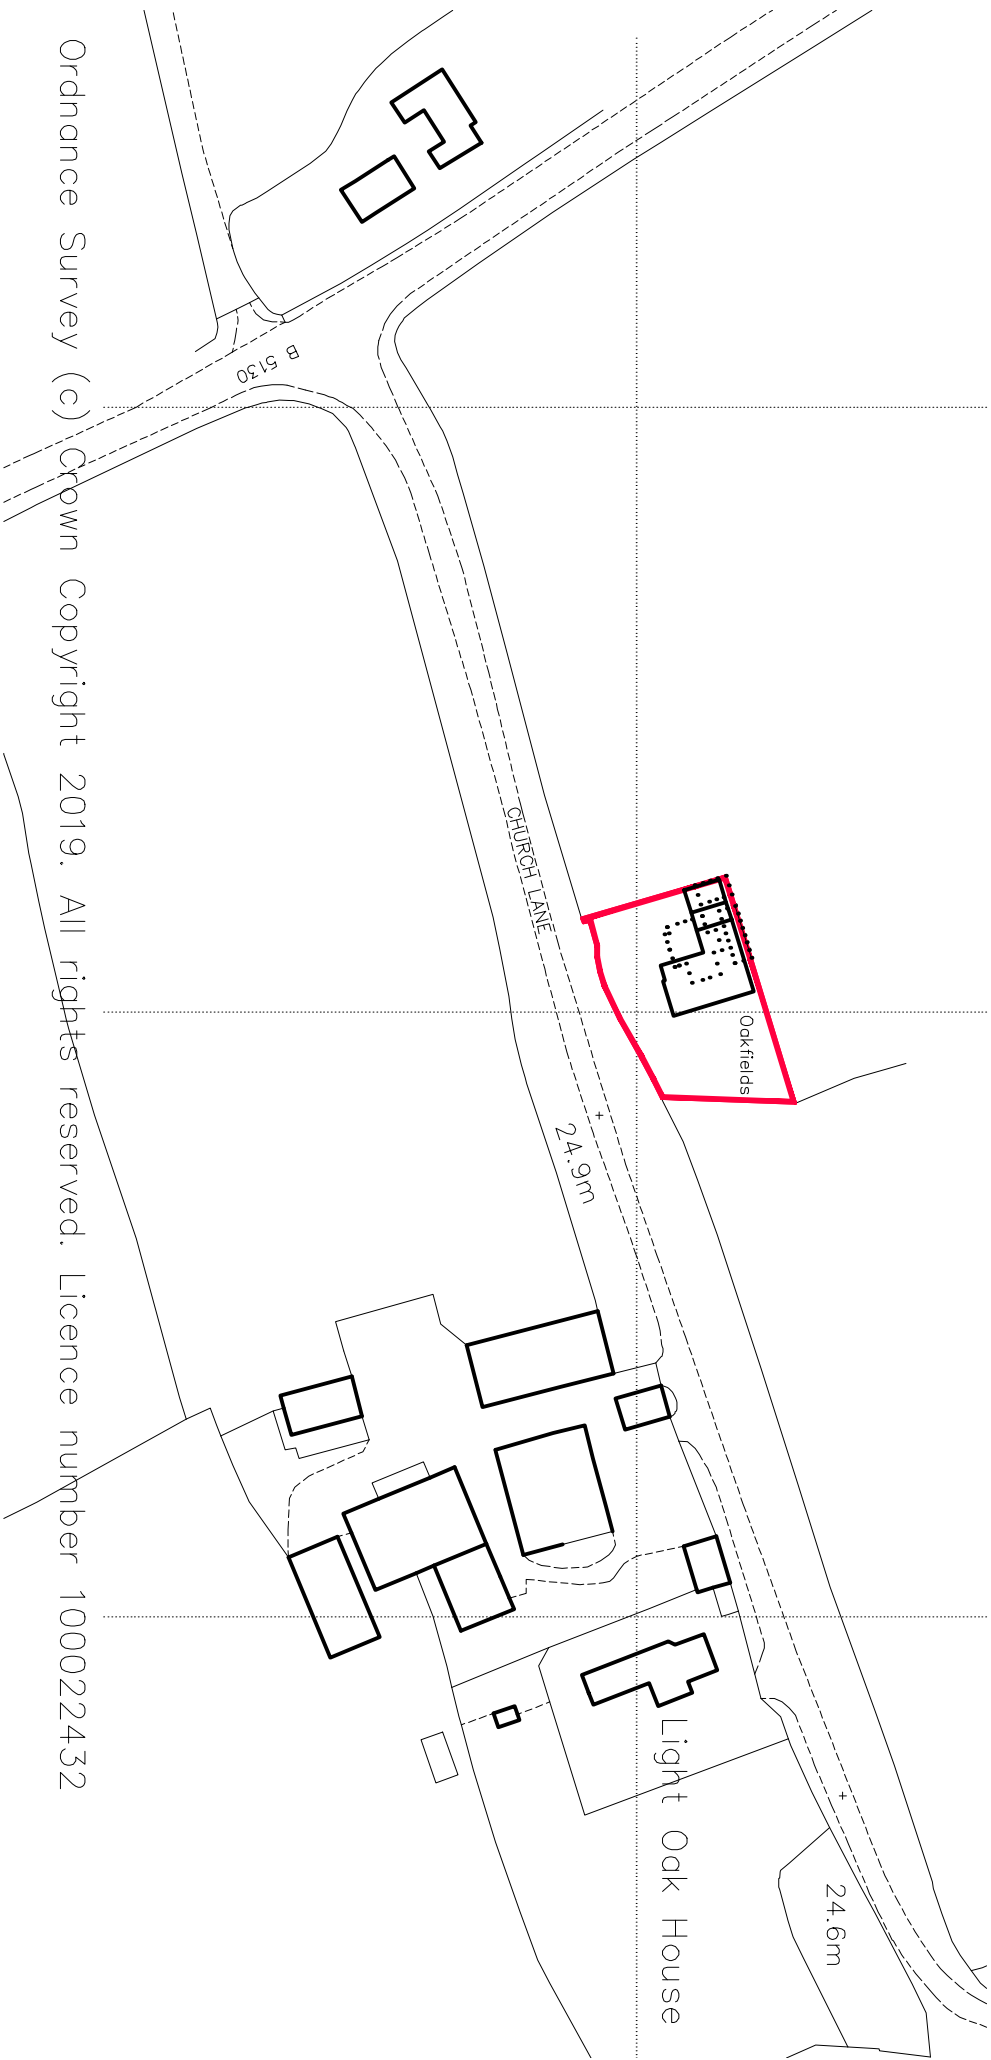


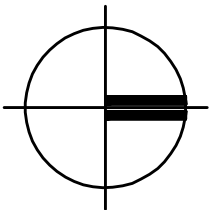

LOCATION PLAN 1:1250

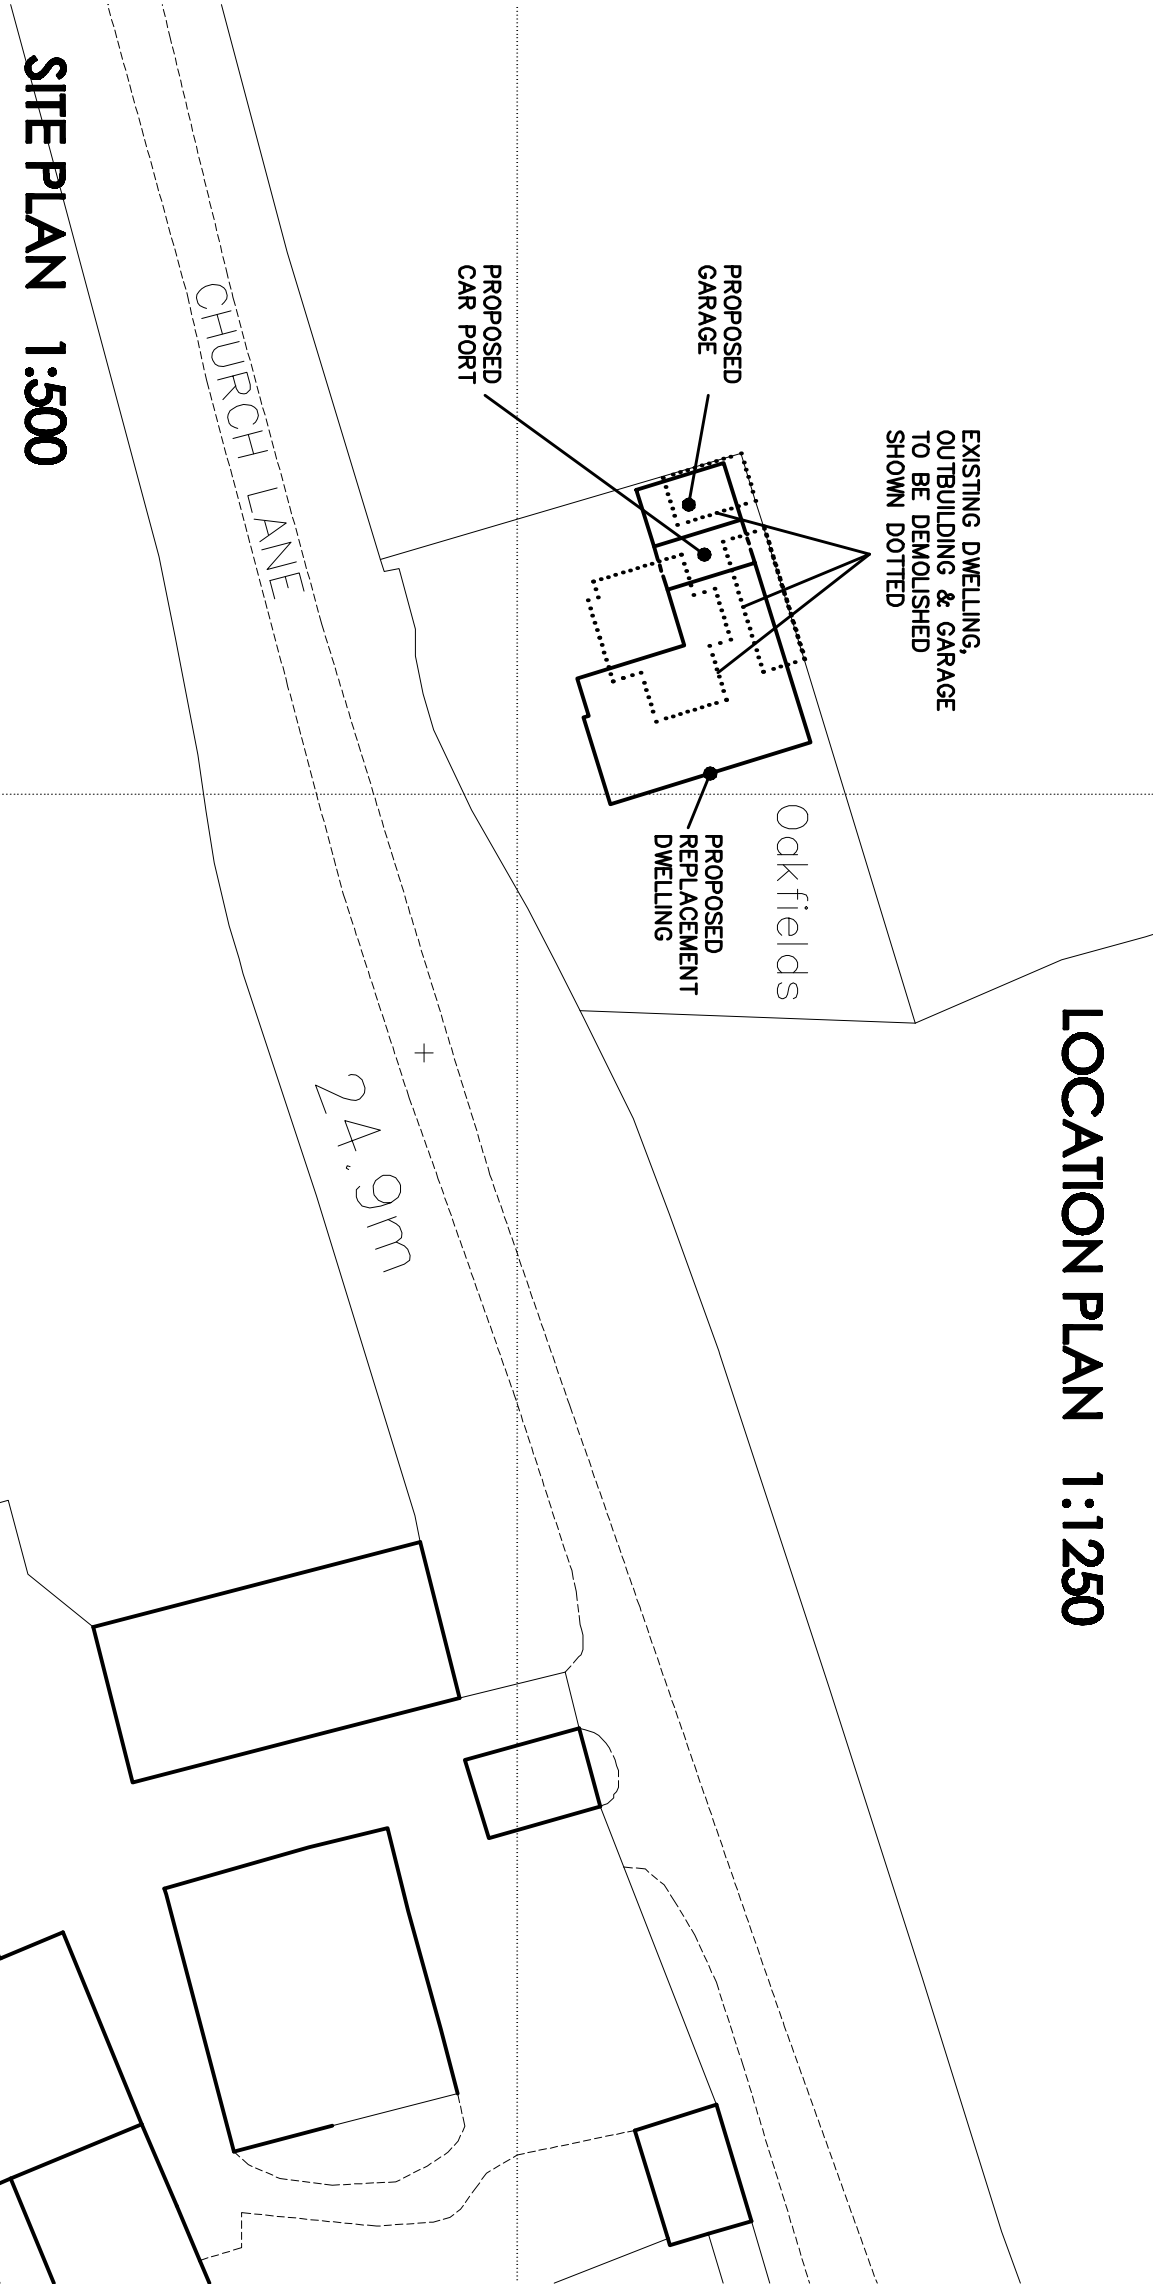

© THIS DRAWING AND THE BUILDING WORKS DEPICTED ARE
COPYRIGHT OF THE ARCHITECTS AND MAY NOT BE
REPRODUCED EXCEPT BY WRITTEN PERMISSION. ALL
DIMENSIONS MUST BE CHECKED ON SITE AND NOT SCALED
FROM THIS DRAWING.

REVISIONS

LETTER	REVISION	DATE	BY
--------	----------	------	----

BOWER EDLESTON
ARCHITECTS

SWEETBRIAR HALL, NANTWICH, CHESHIRE CW5 5R1
TELEPHONE: 01270 624129 FACSIMILE: 01270 6276
EMAIL: ADMIN @ BOWER - EDLESTON . CO . UK
WEBSITE: WWW . BOWER - EDLESTON . CO . UK

PROJECT
OAKFIELDS, ISYCOED

TITLE
PROPOSED SITE & LOCATION PLANS

SCALE 1:500 & 1:1250 @ A3
DATE APR 2020
DRAWN BY MLT
STAGE
REVISION

SITE PLAN 1:500