




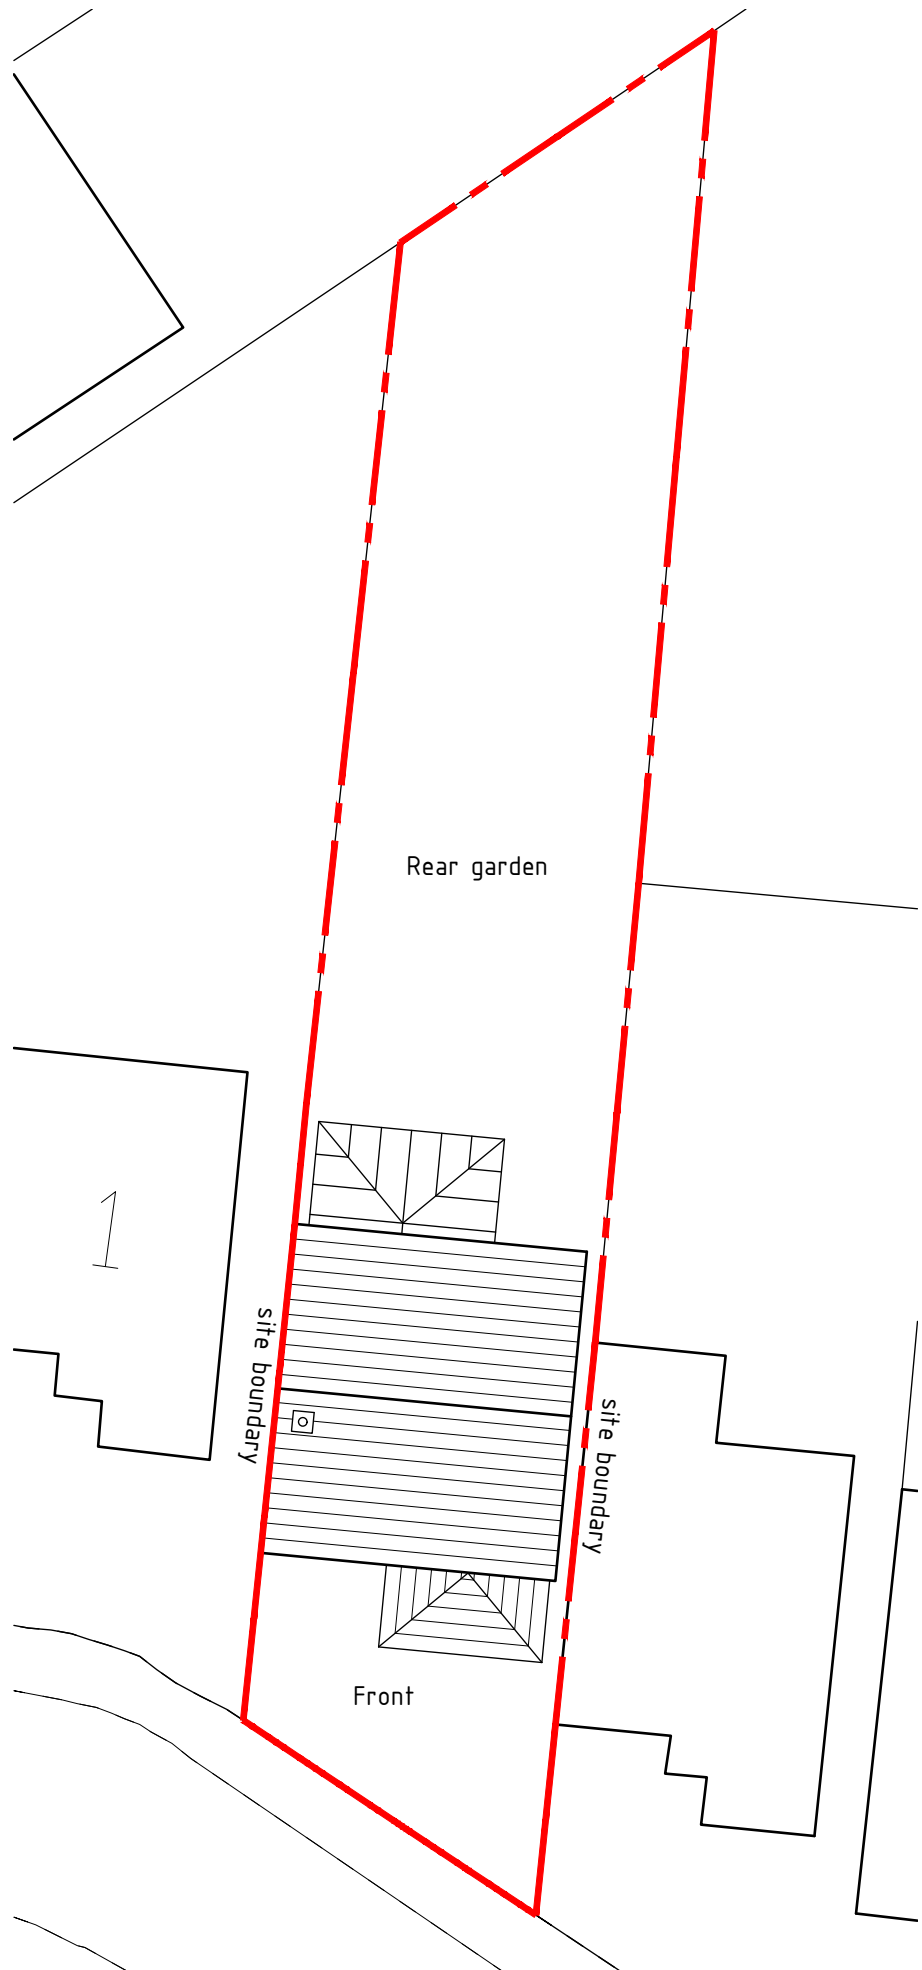

As Existing Site plan 1:200

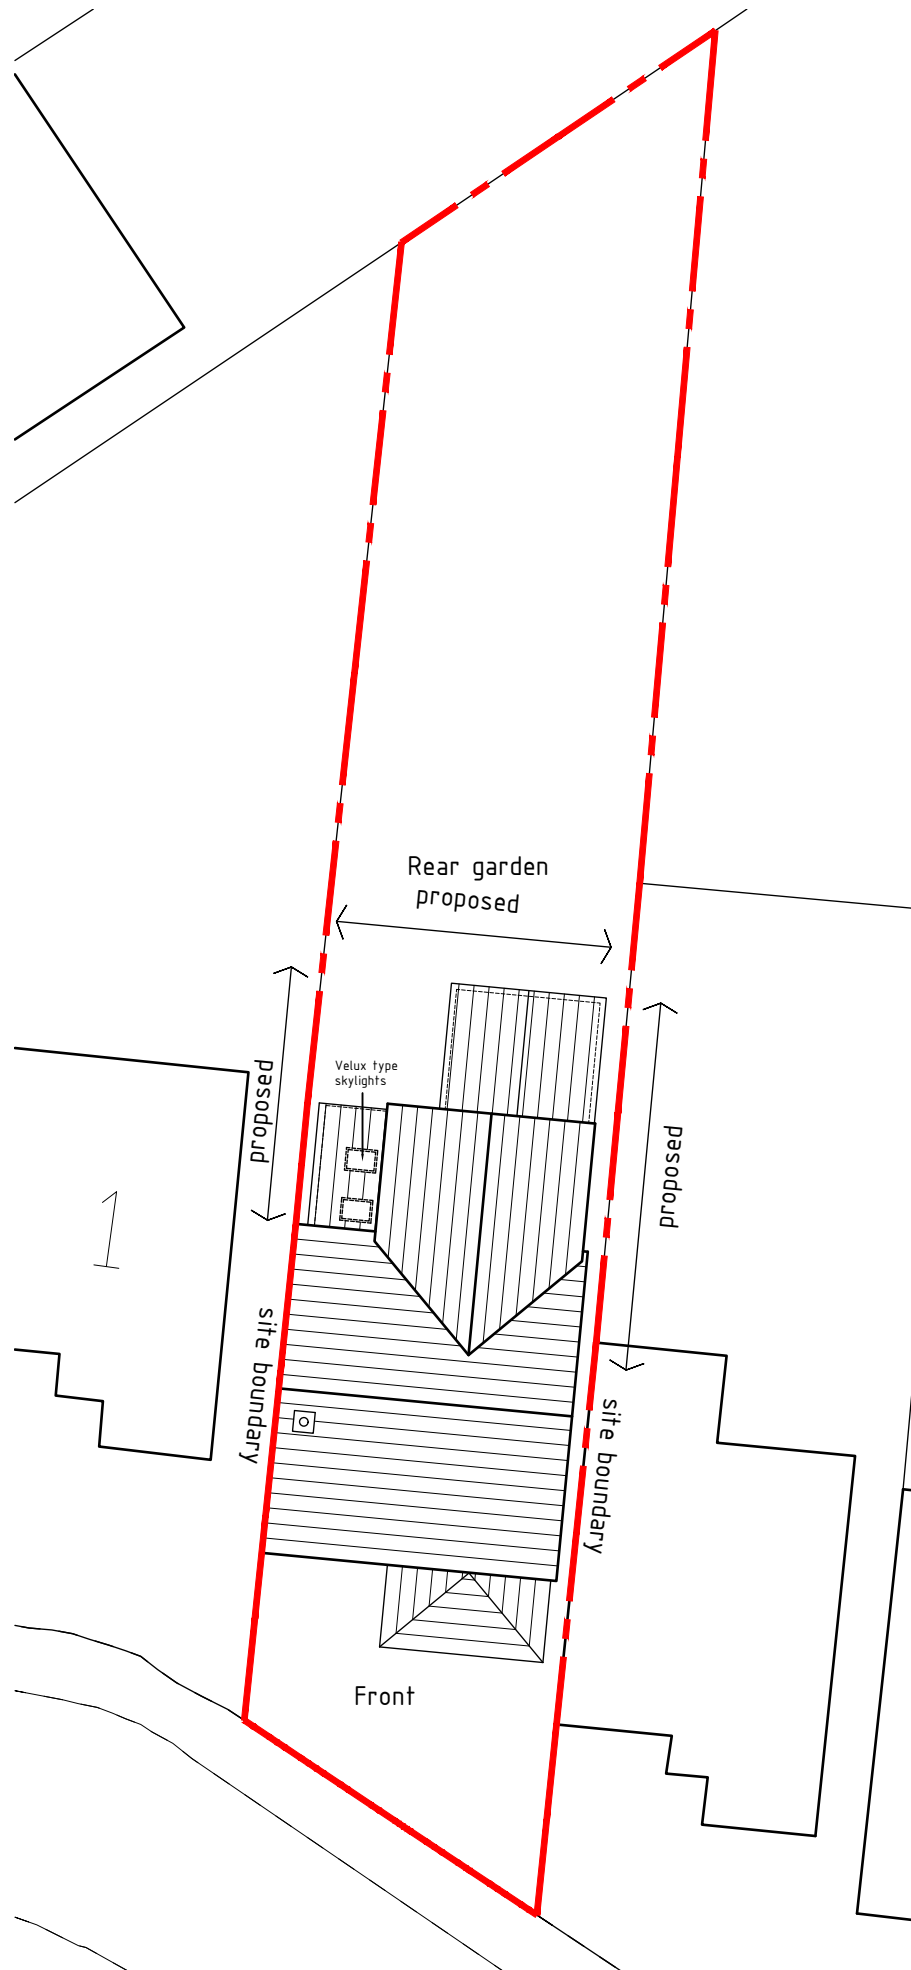


Proposed Site plan 1:200

 

Site location plan 1:1250



©Crown Copyright and database rights
2019 OS 100047474

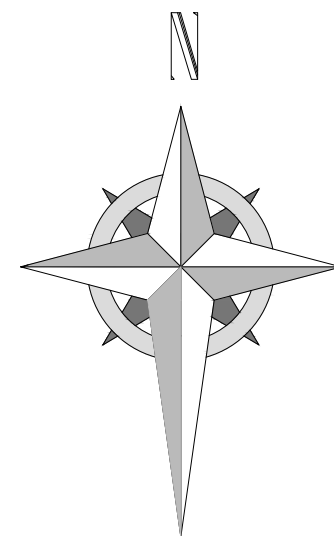

HDS ARCHITECTURAL SERVICES
HDS Architectural Services, The Foundry,
15 Yorke Street, Wrexham
LL13 8LW
Tel (01978) 345250
www.hdsarchitectural.co.uk

Project; 3 Chelston Avenue, Wrexham, LL13 9QT	
Title; Site Location & Site plans	Scale (A3); 1:200 & 1:1250
Dwg No; CA/PD/05	Date; 21th September 2020
Revision;	