




NOTES;
1. ALL DIMENSIONS ARE IN MILLIMETERS;
UNLESS OTHERWISE STATED

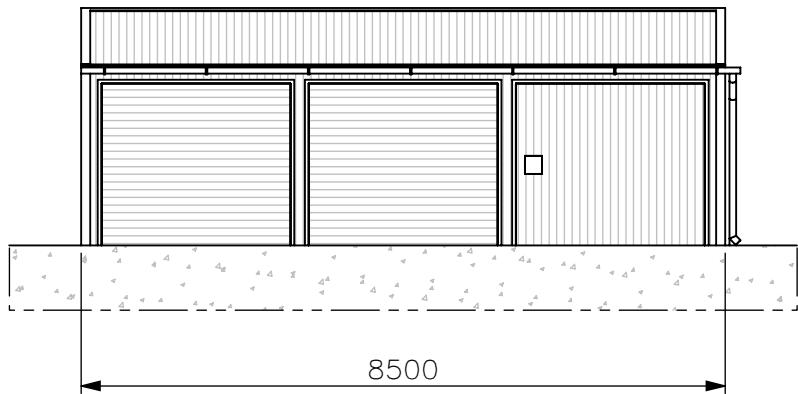


FRONT ELEVATION

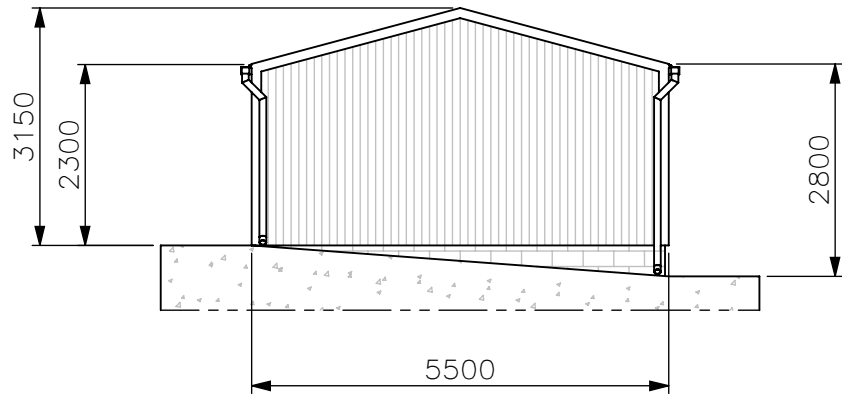

SIDE ELEVATION

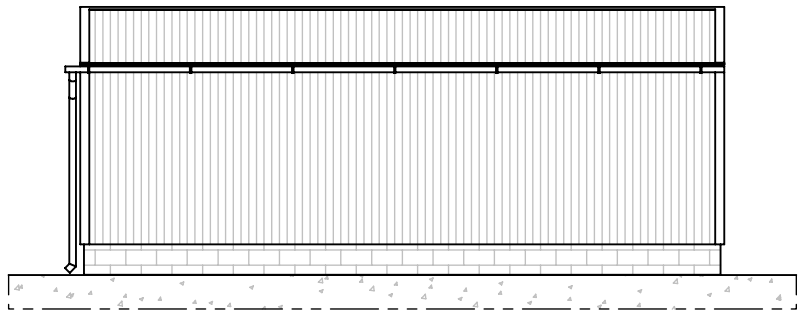

REAR ELEVATION

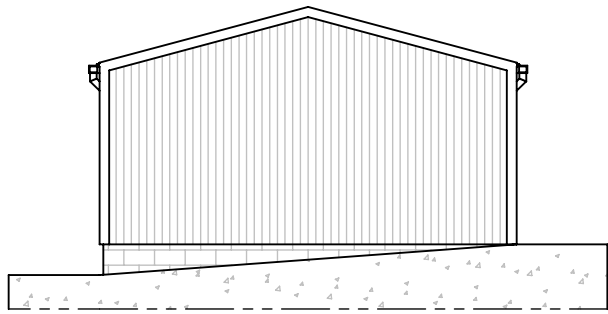

SIDE ELEVATION





SCALE – 1:100 @ A3

* HONEYSUCKLE COTTAGE;
FORMALLY KNOWN AS "YEW TREE COTTAGE"


TITLE; HONEYSUCKLE COTTAGE* WALLINGTON LANE, WORTHENBURY WREXHAM. LL13 0AL EXISTING GARAGE ELEVATIONS	
DRAWING NO; RWW-200606-DR003	REV. 01

NOTES;
1. ALL DIMENSIONS ARE IN MILLIMETERS;
UNLESS OTHERWISE STATED

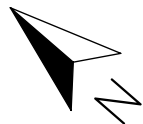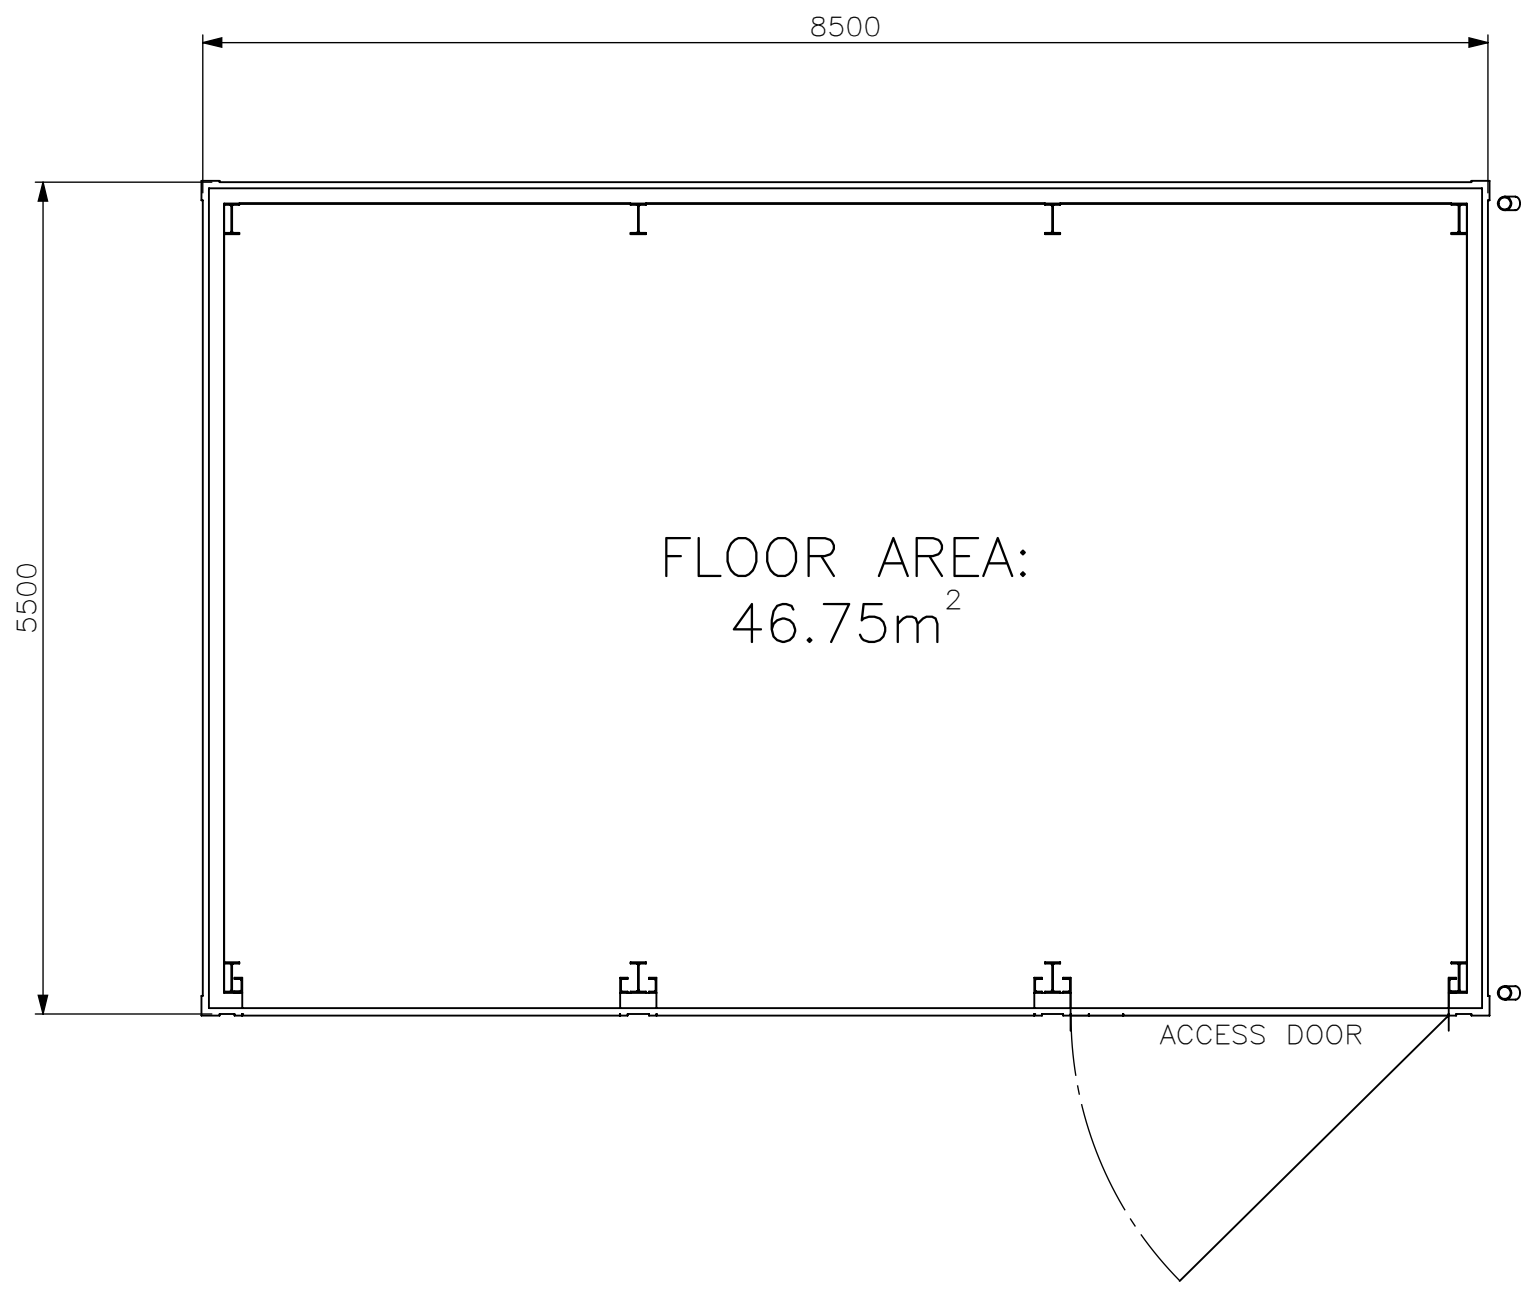


* HONEYSUCKLE COTTAGE; FORMALLY KNOWN AS "YEW TREE COTTAGE"	
TITLE; HONEYSUCKLE COTTAGE* WALLINGTON LANE, WORTHENBURY WREXHAM. LL13 0AL EXISTING GARAGE FLOOR PLAN	
DRAWING NO; RWW-200606-DR004	REV. 01


NOTES;
1. ALL DIMENSIONS ARE IN MILLIMETERS;
UNLESS OTHERWISE STATED

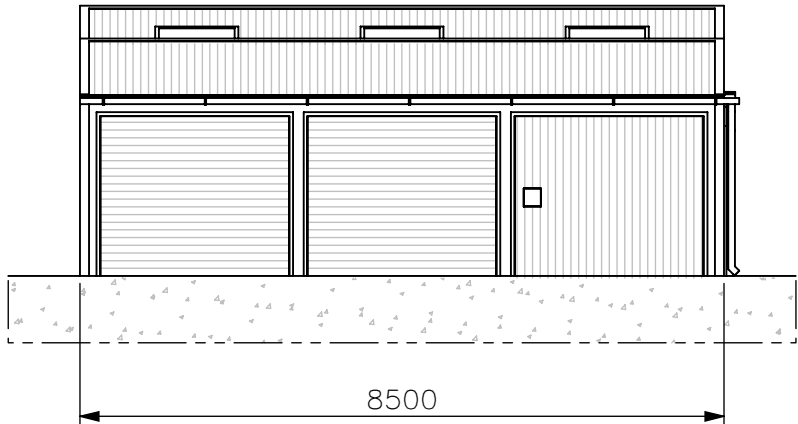


FRONT ELEVATION

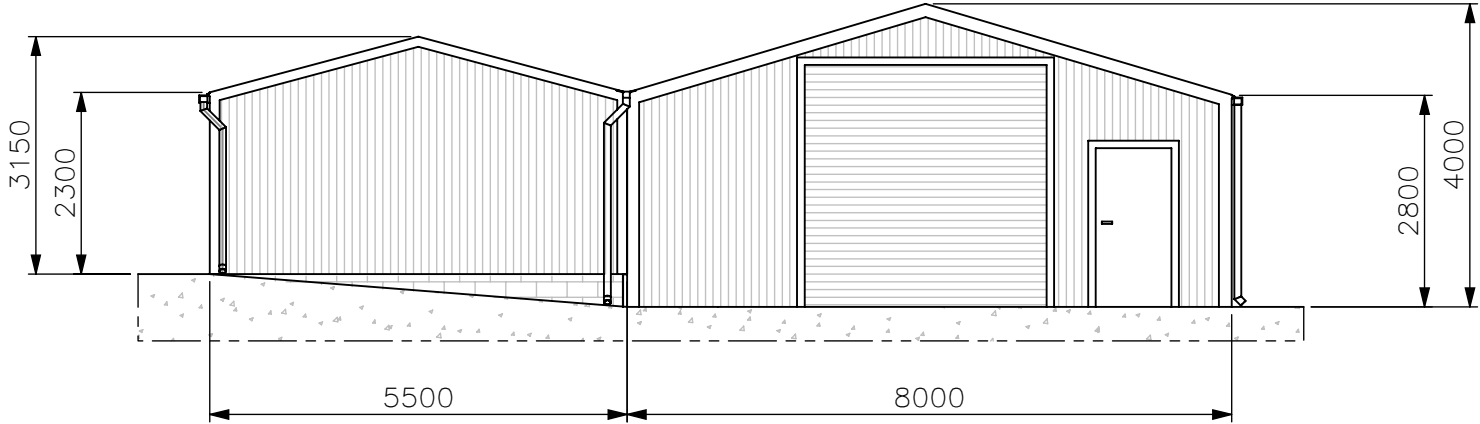

SIDE ELEVATION

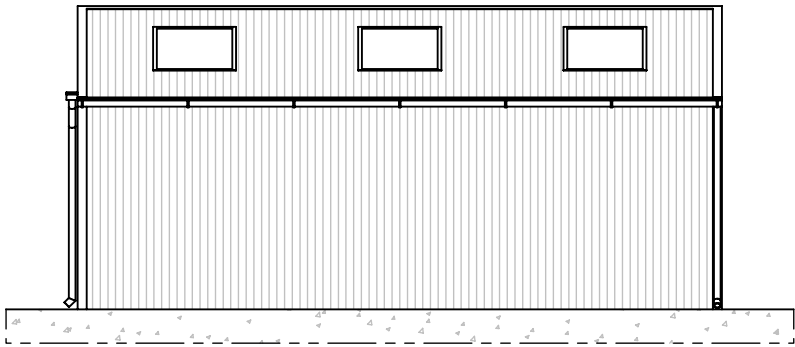

REAR ELEVATION

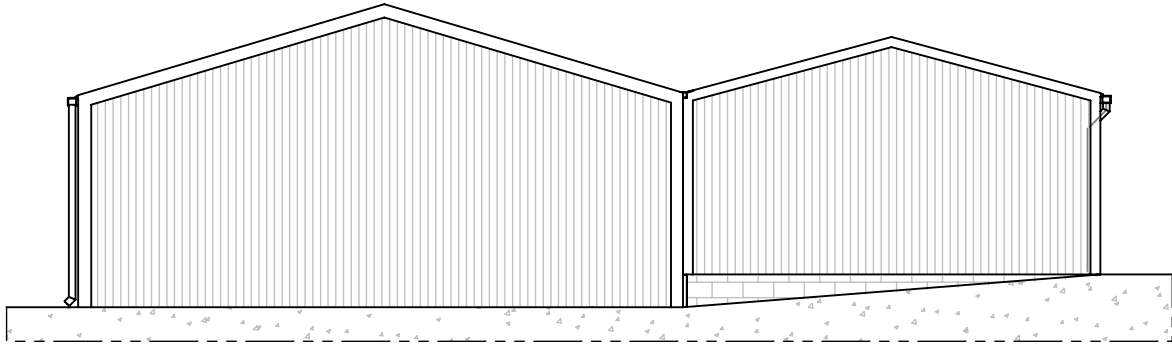

SIDE ELEVATION



SCALE - 1:100 @ A3



* HONEYSUCKLE COTTAGE;
FORMALLY KNOWN AS "YEW TREE COTTAGE"

TITLE;
HONEYSUCKLE COTTAGE*
WALLINGTON LANE, WORTHENBURY
WREXHAM. LL13 0AL
PROPOSED NEW ELEVATIONS

DRAWING NO;
RWW-200606-DR005

REV.
01


NOTES;
1. ALL DIMENSIONS ARE IN MILLIMETERS;
UNLESS OTHERWISE STATED

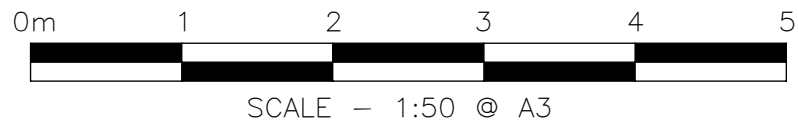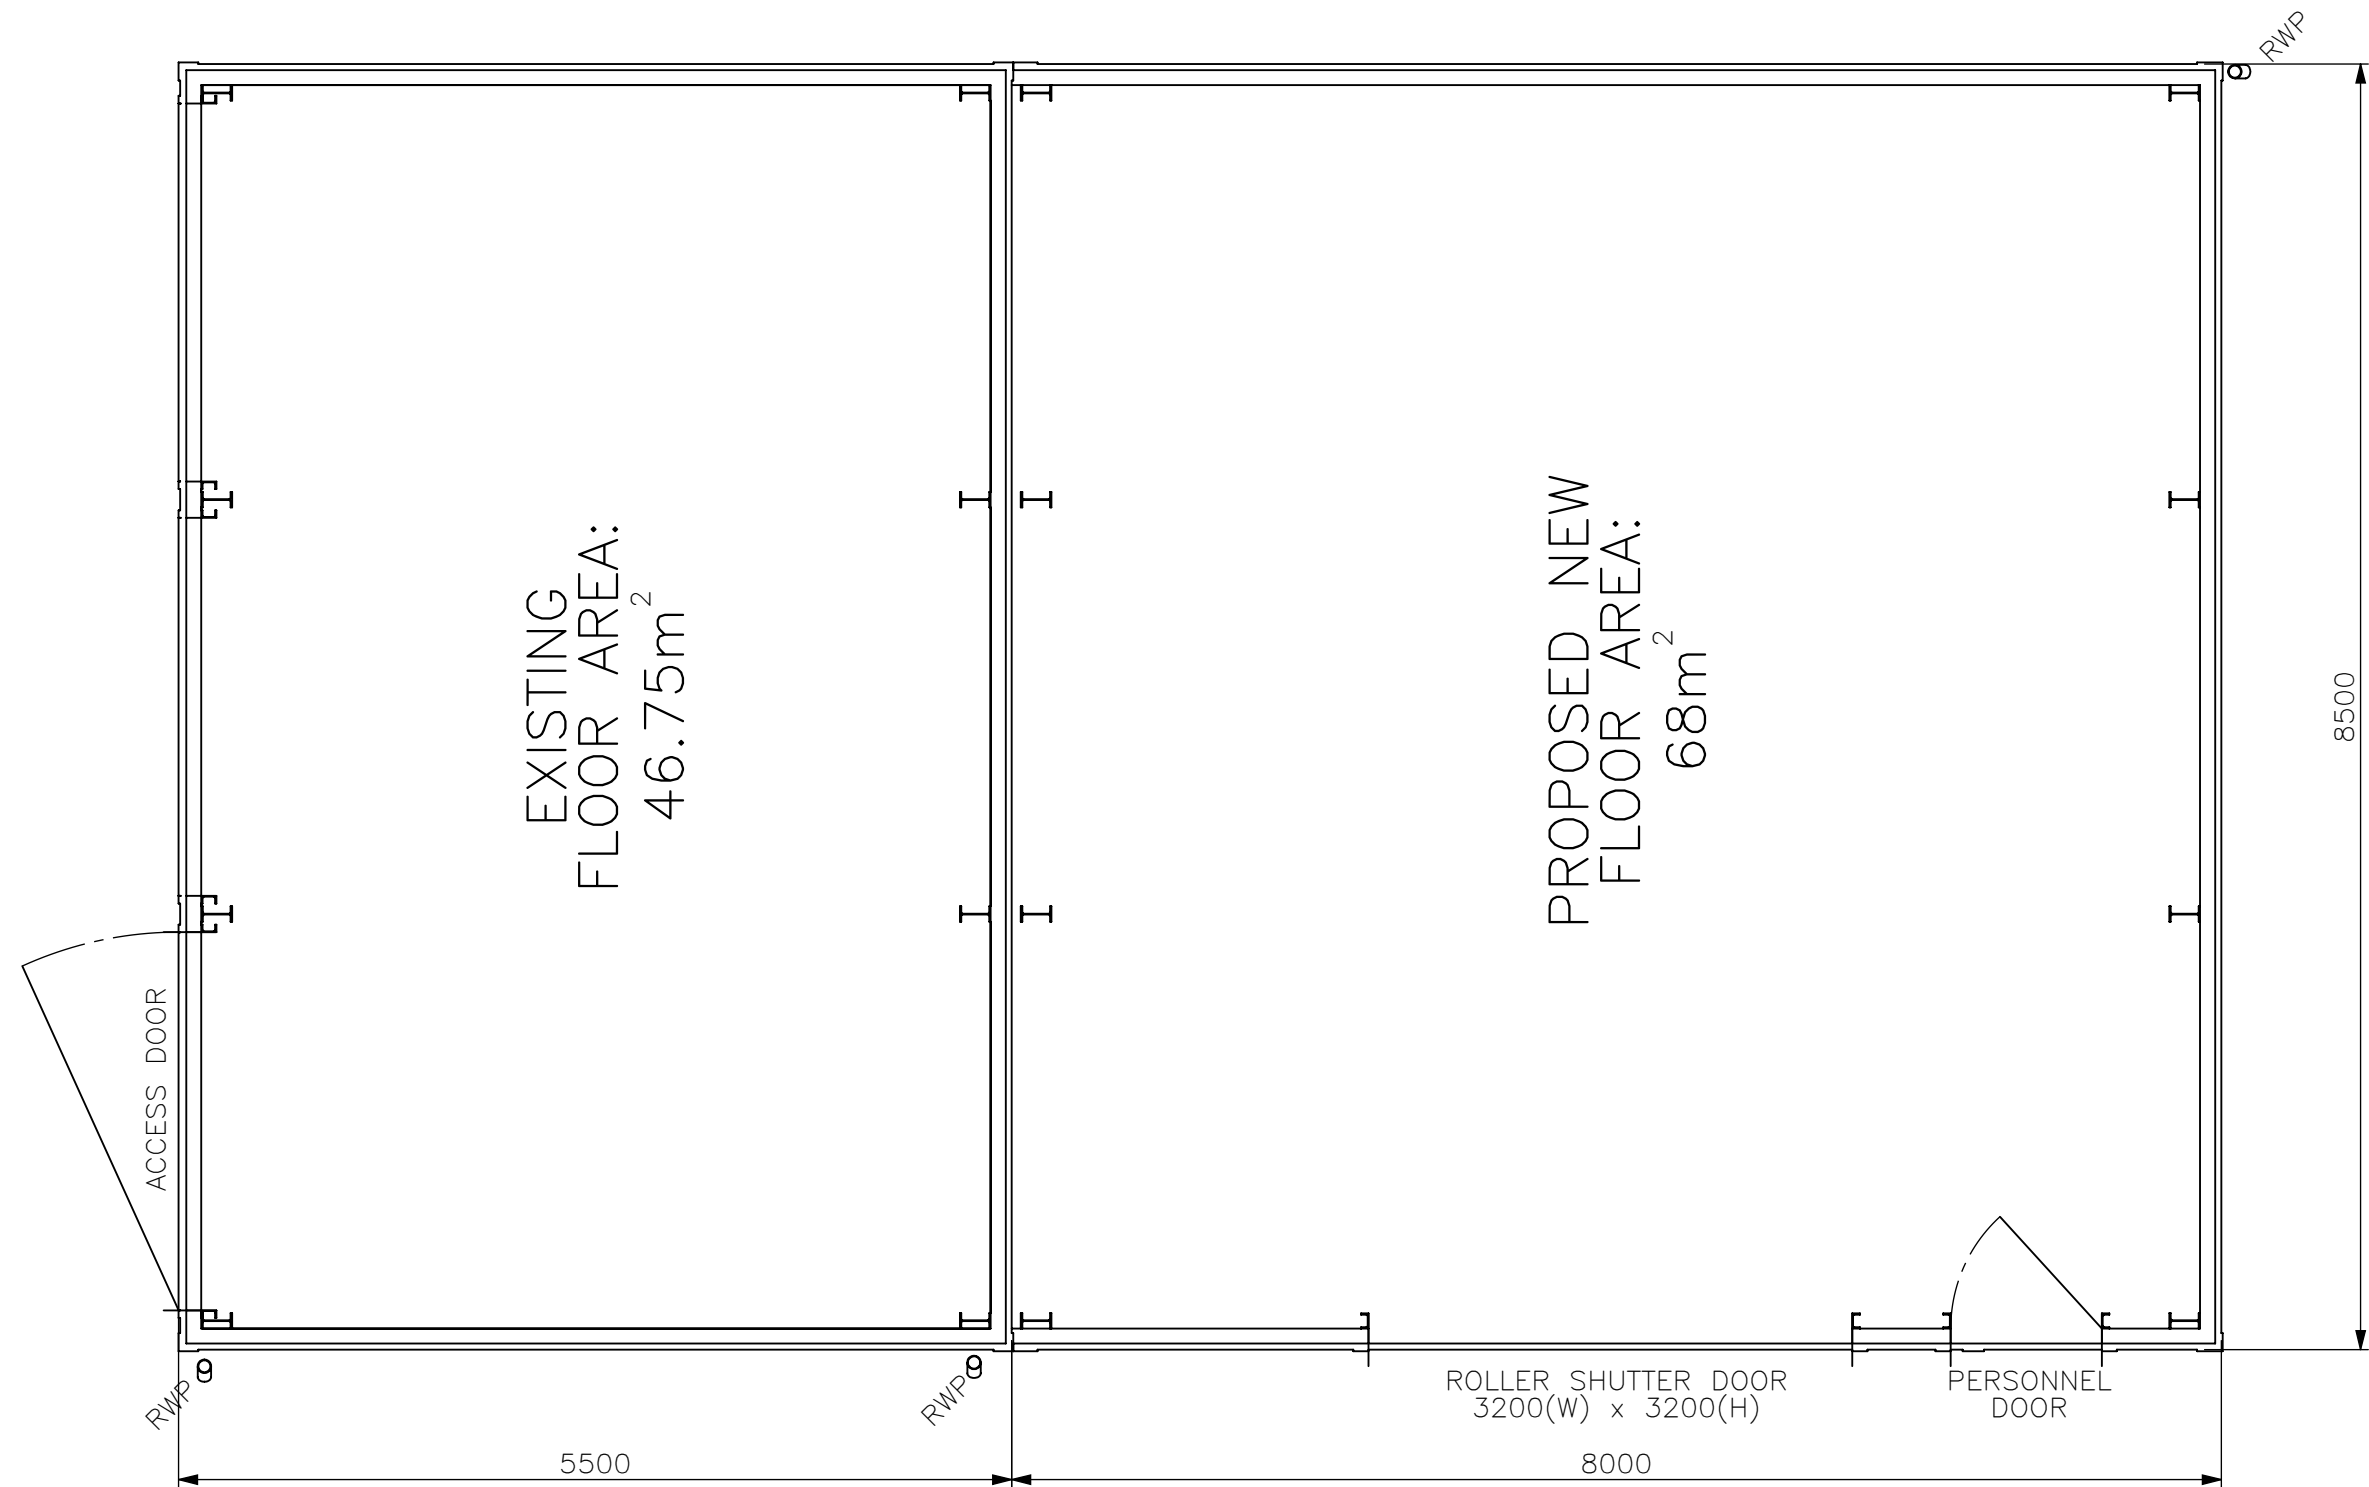

* HONEYSUCKLE COTTAGE;
FORMALLY KNOWN AS "YEW TREE COTTAGE"

TITLE; HONEYSUCKLE COTTAGE* WALLINGTON LANE, WORTHENBURY WREXHAM. LL13 0AL PROPOSED NEW FLOOR PLAN	
DRAWING NO; RWW-200606-DR006	REV. 01

NOTES;
1. ALL DIMENSIONS ARE IN MILLIMETERS;
UNLESS OTHERWISE STATED

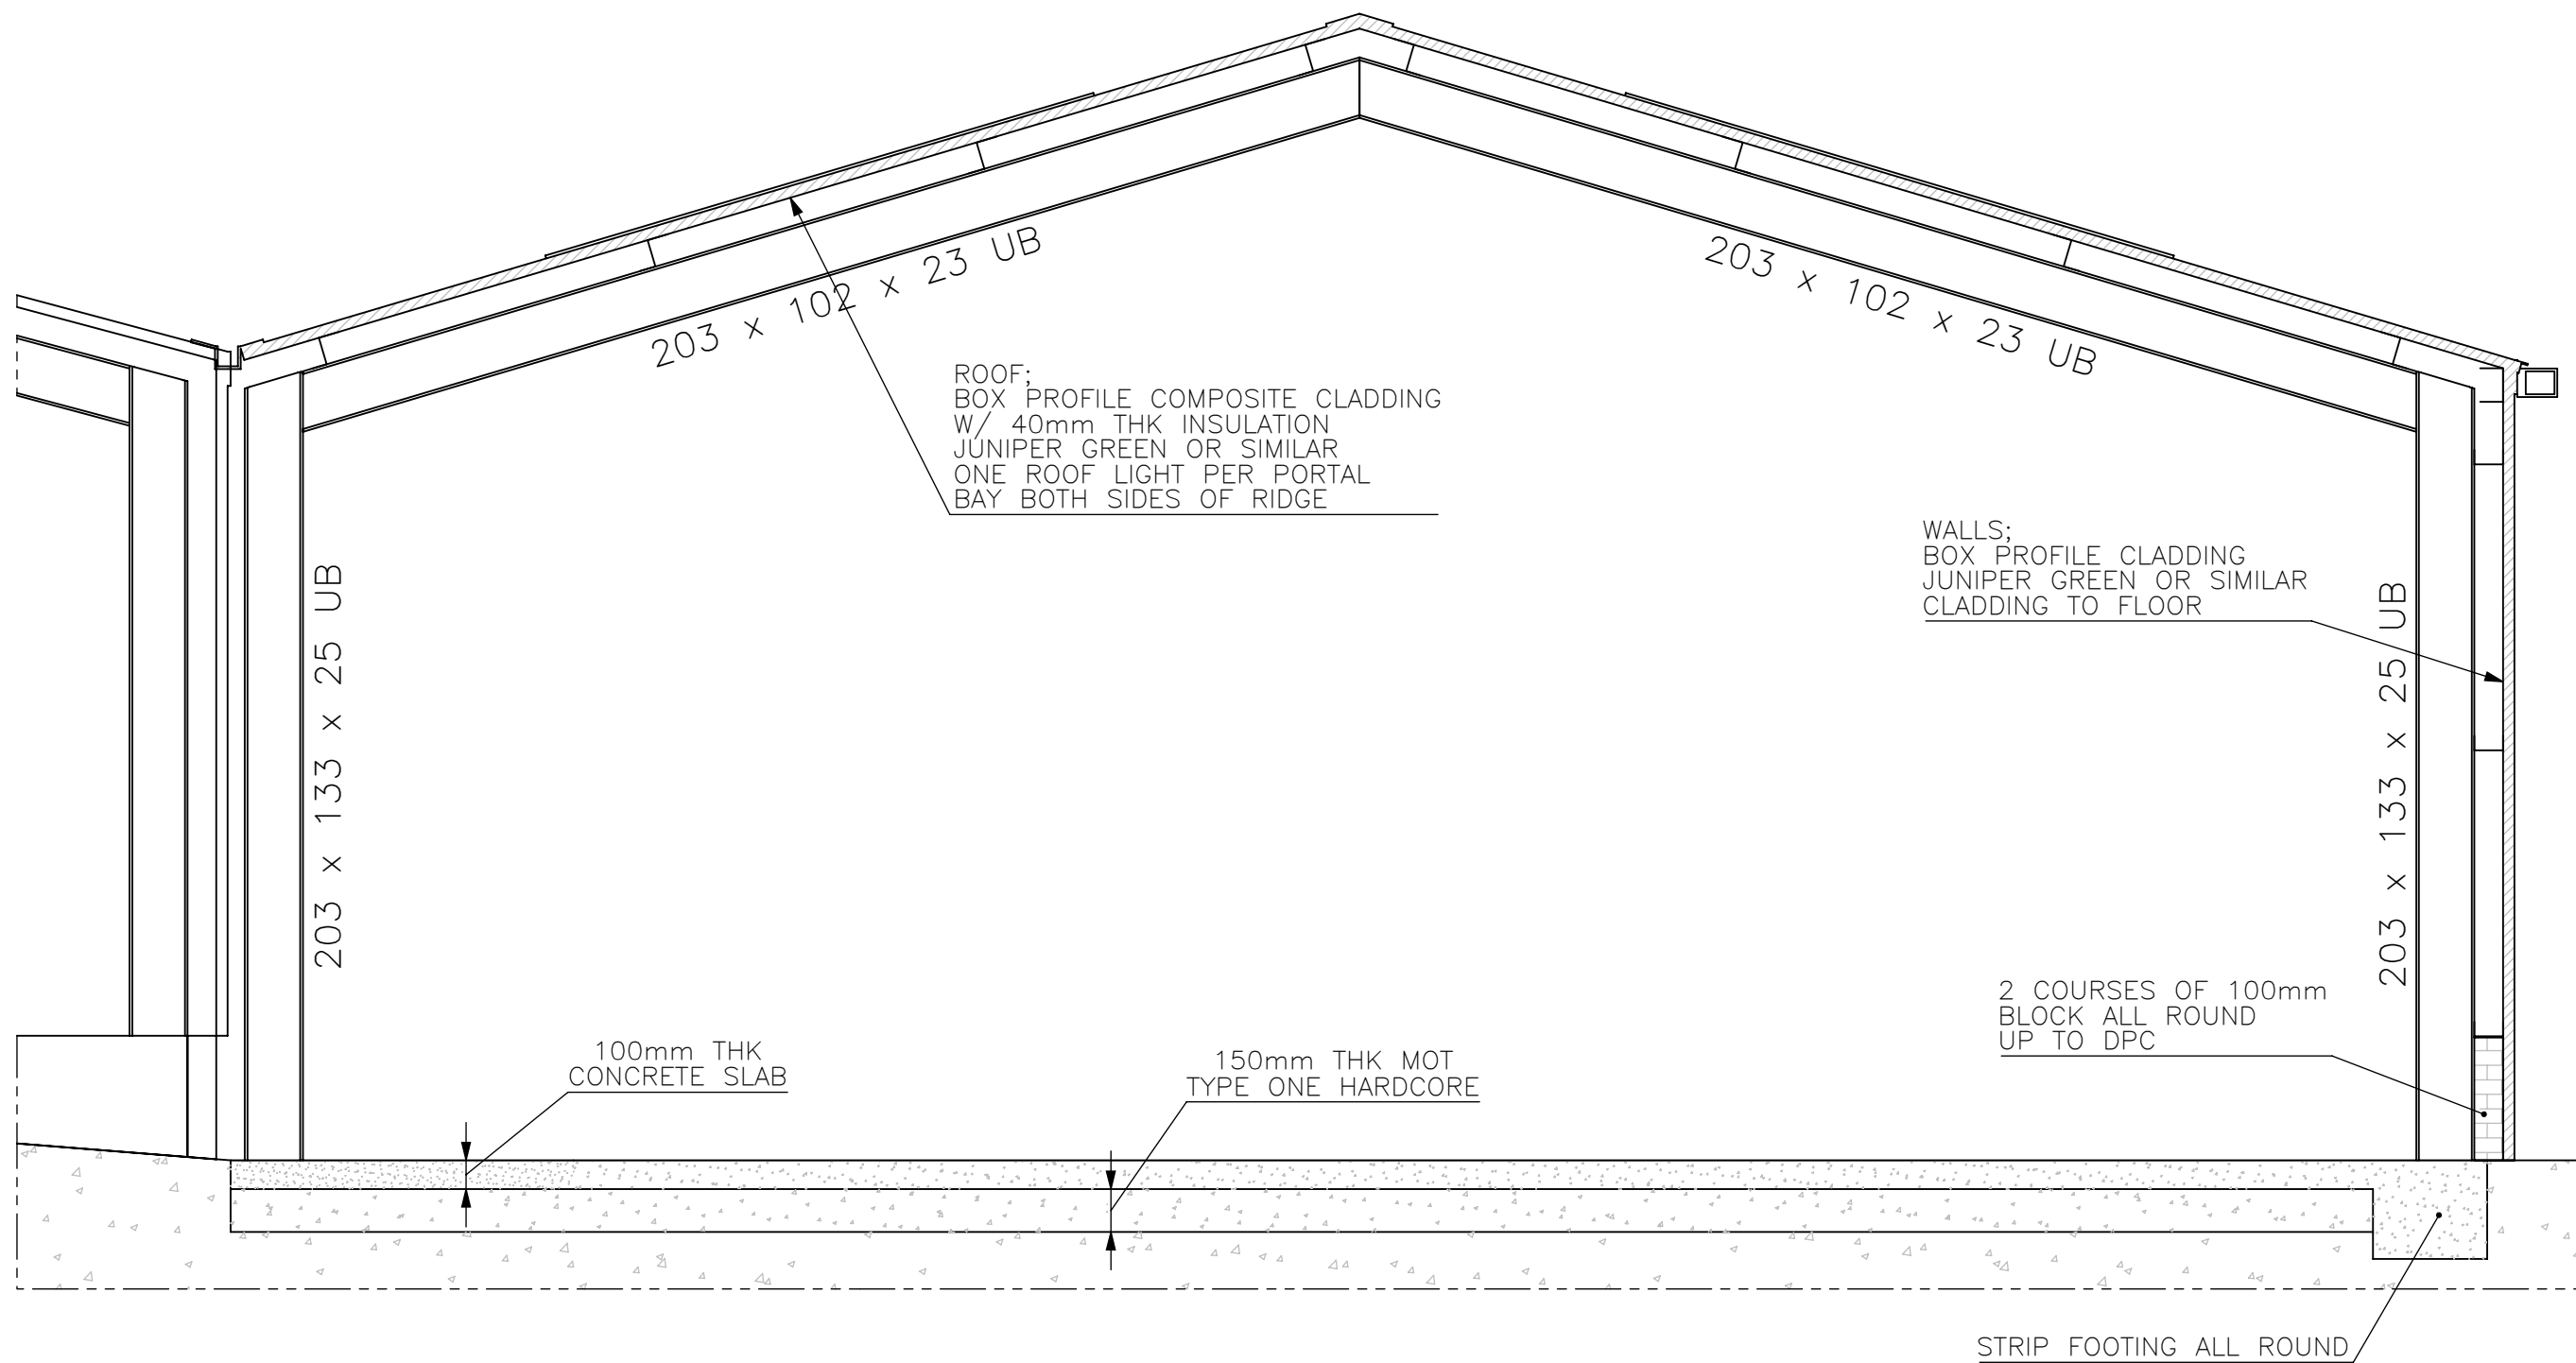


* HONEYSUCKLE COTTAGE;
FORMALLY KNOWN AS "YEW TREE COTTAGE"

TITLE;
HONEYSUCKLE COTTAGE*
WALLINGTON LANE, WORTHENBURY
WREXHAM. LL13 0AL
PROPOSED NEW TYP. SECTION

DRAWING NO;
RWW-200606-DR007

REV.
01

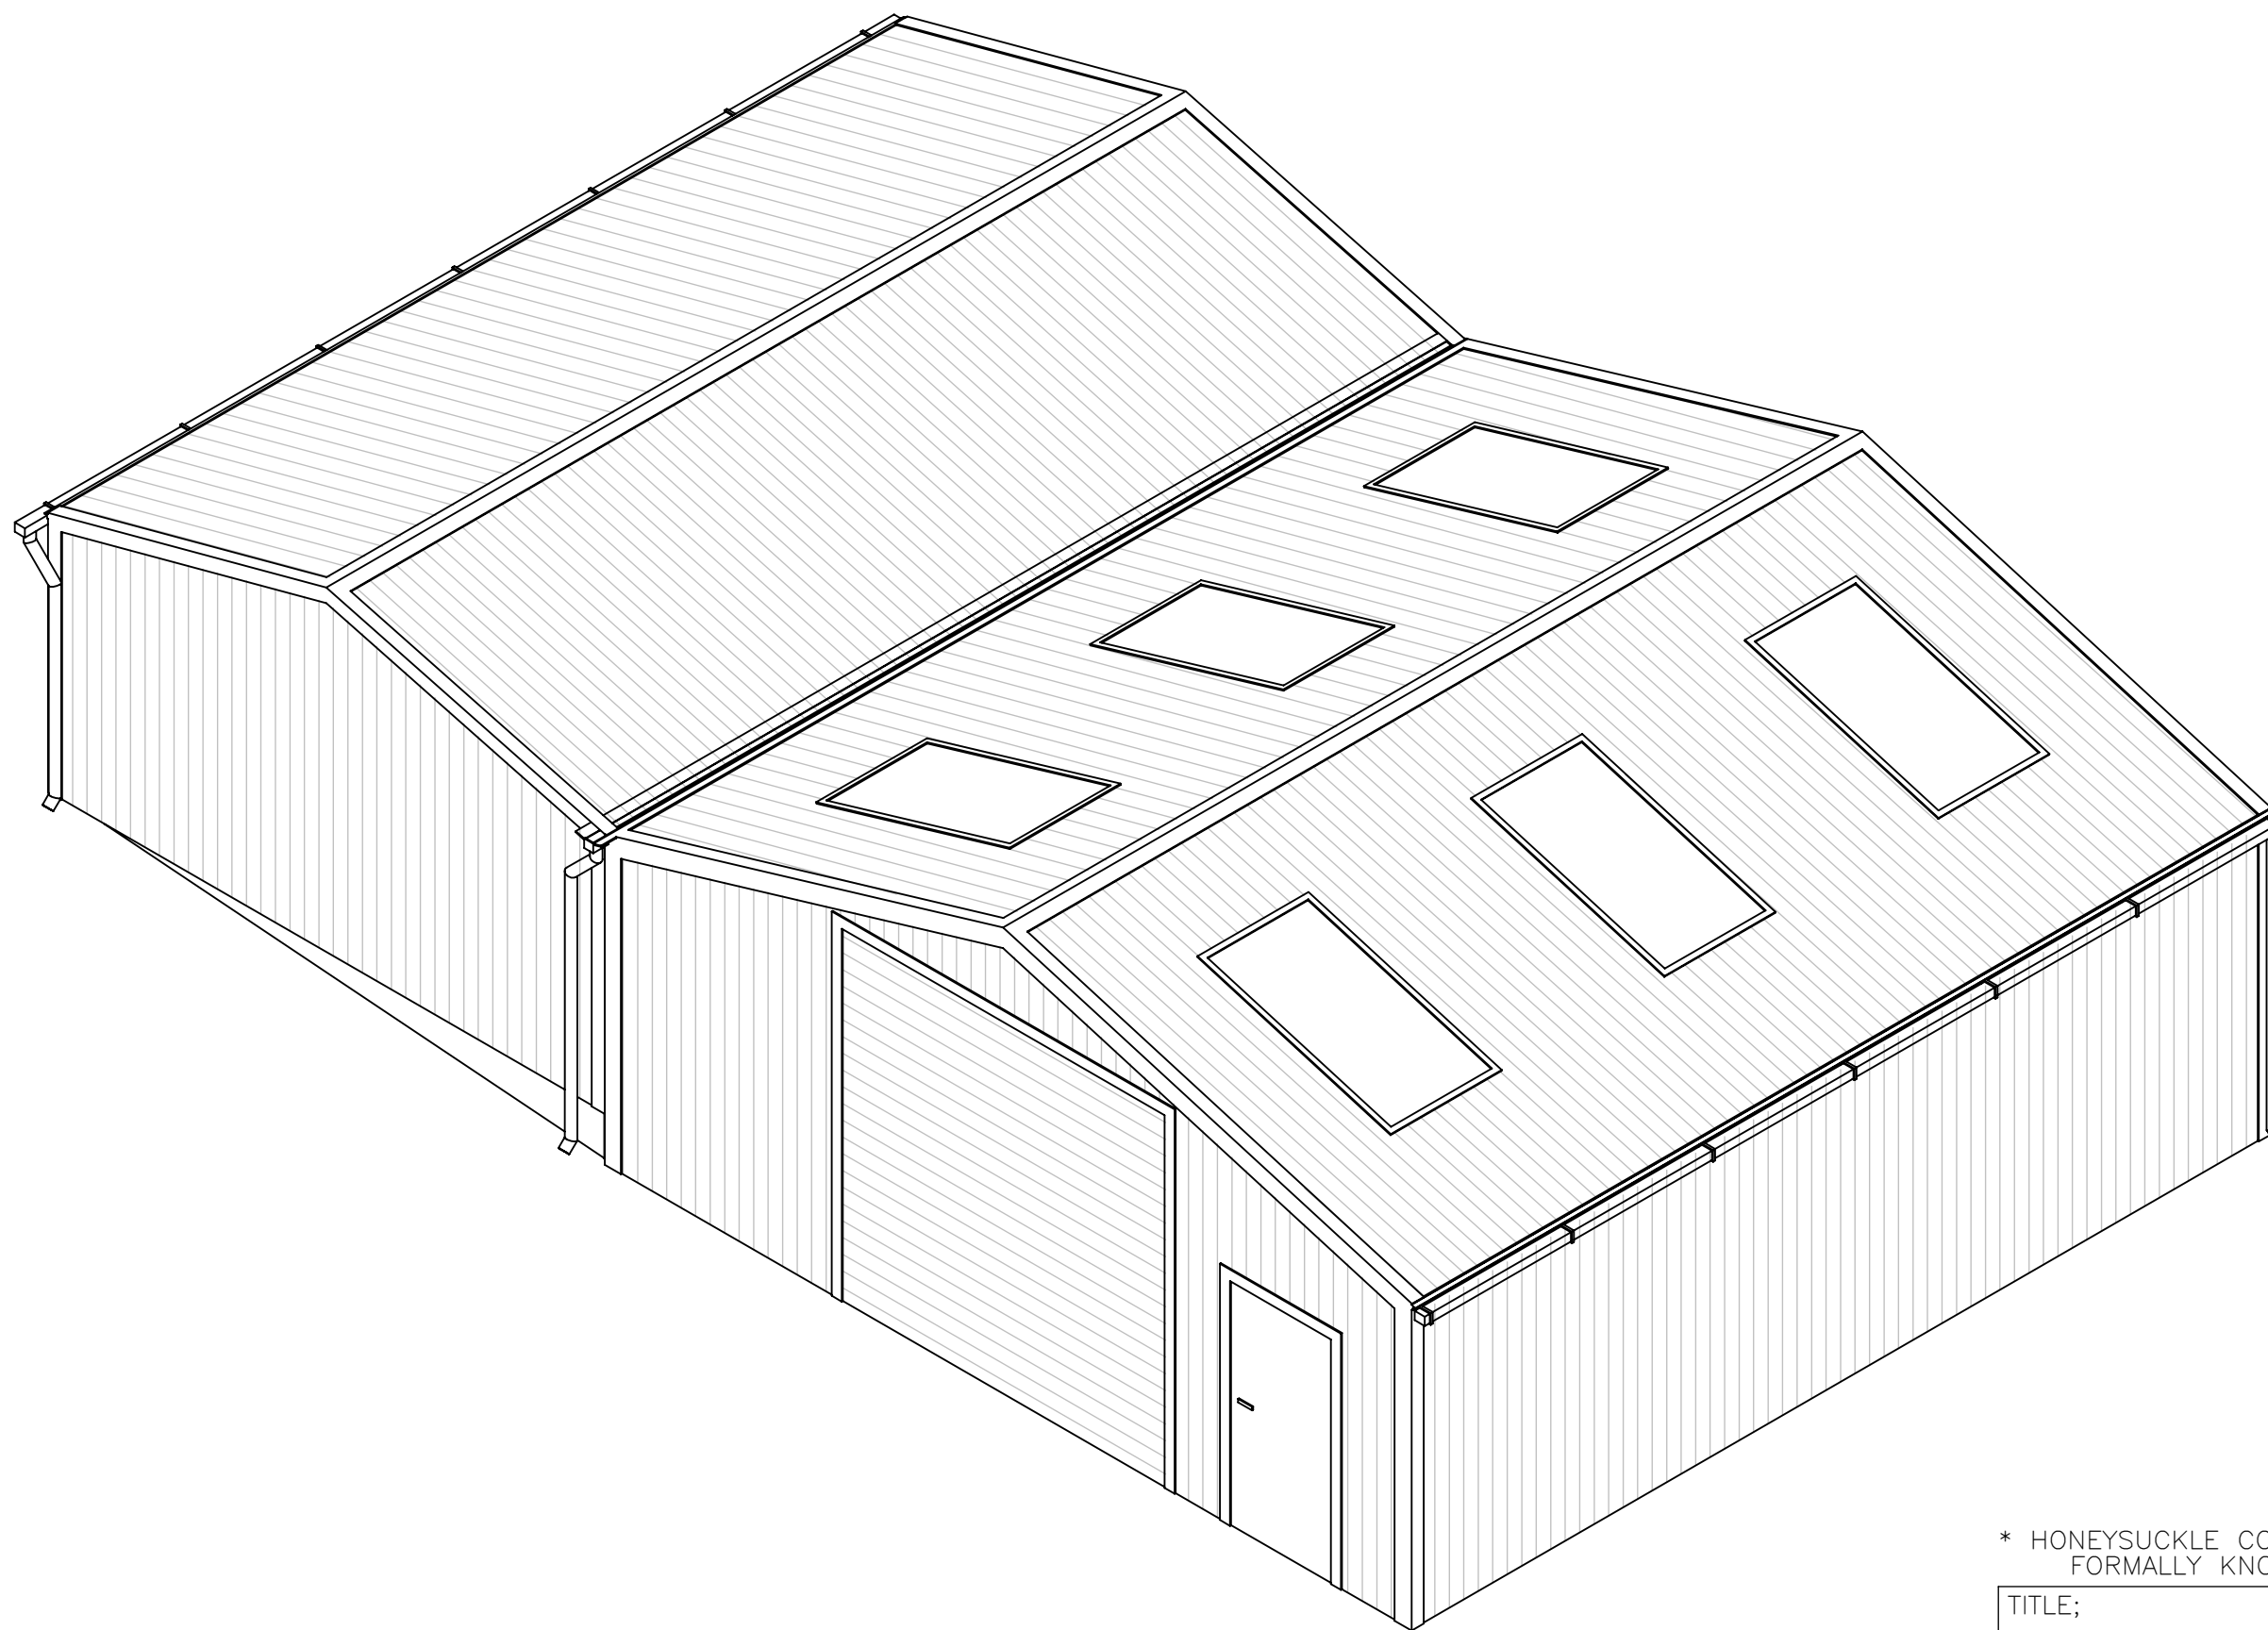

* HONEYSUCKLE COTTAGE;
FORMALLY KNOWN AS "YEW TREE COTTAGE"

TITLE; HONEYSUCKLE COTTAGE* WALLINGTON LANE, WORTHENBURY WREXHAM. LL13 0AL PROPOSED NEW ISOMETRIC	
DRAWING NO; RWW-200606-DR008	REV. 01