

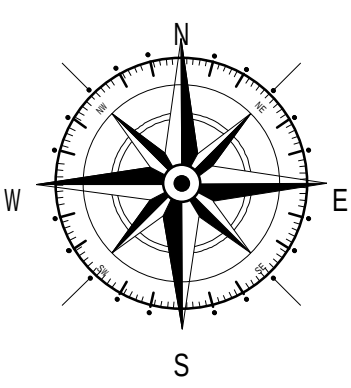


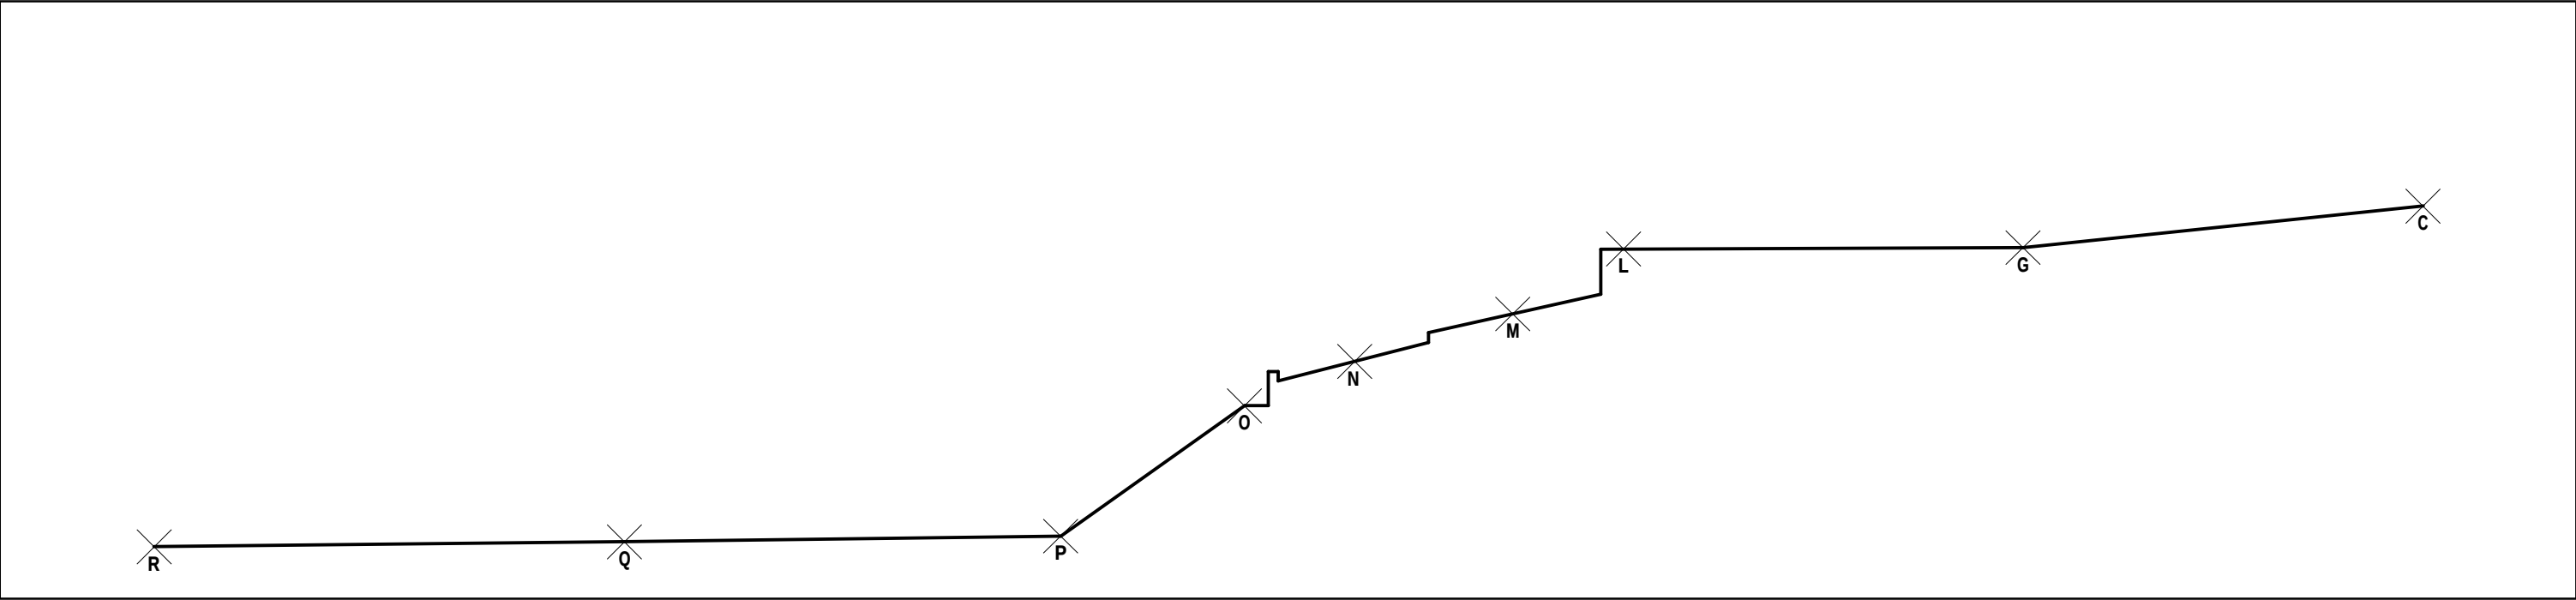

Key	
—	Application Site
—	Land owned by Applicant

Section Z-Z 1:100

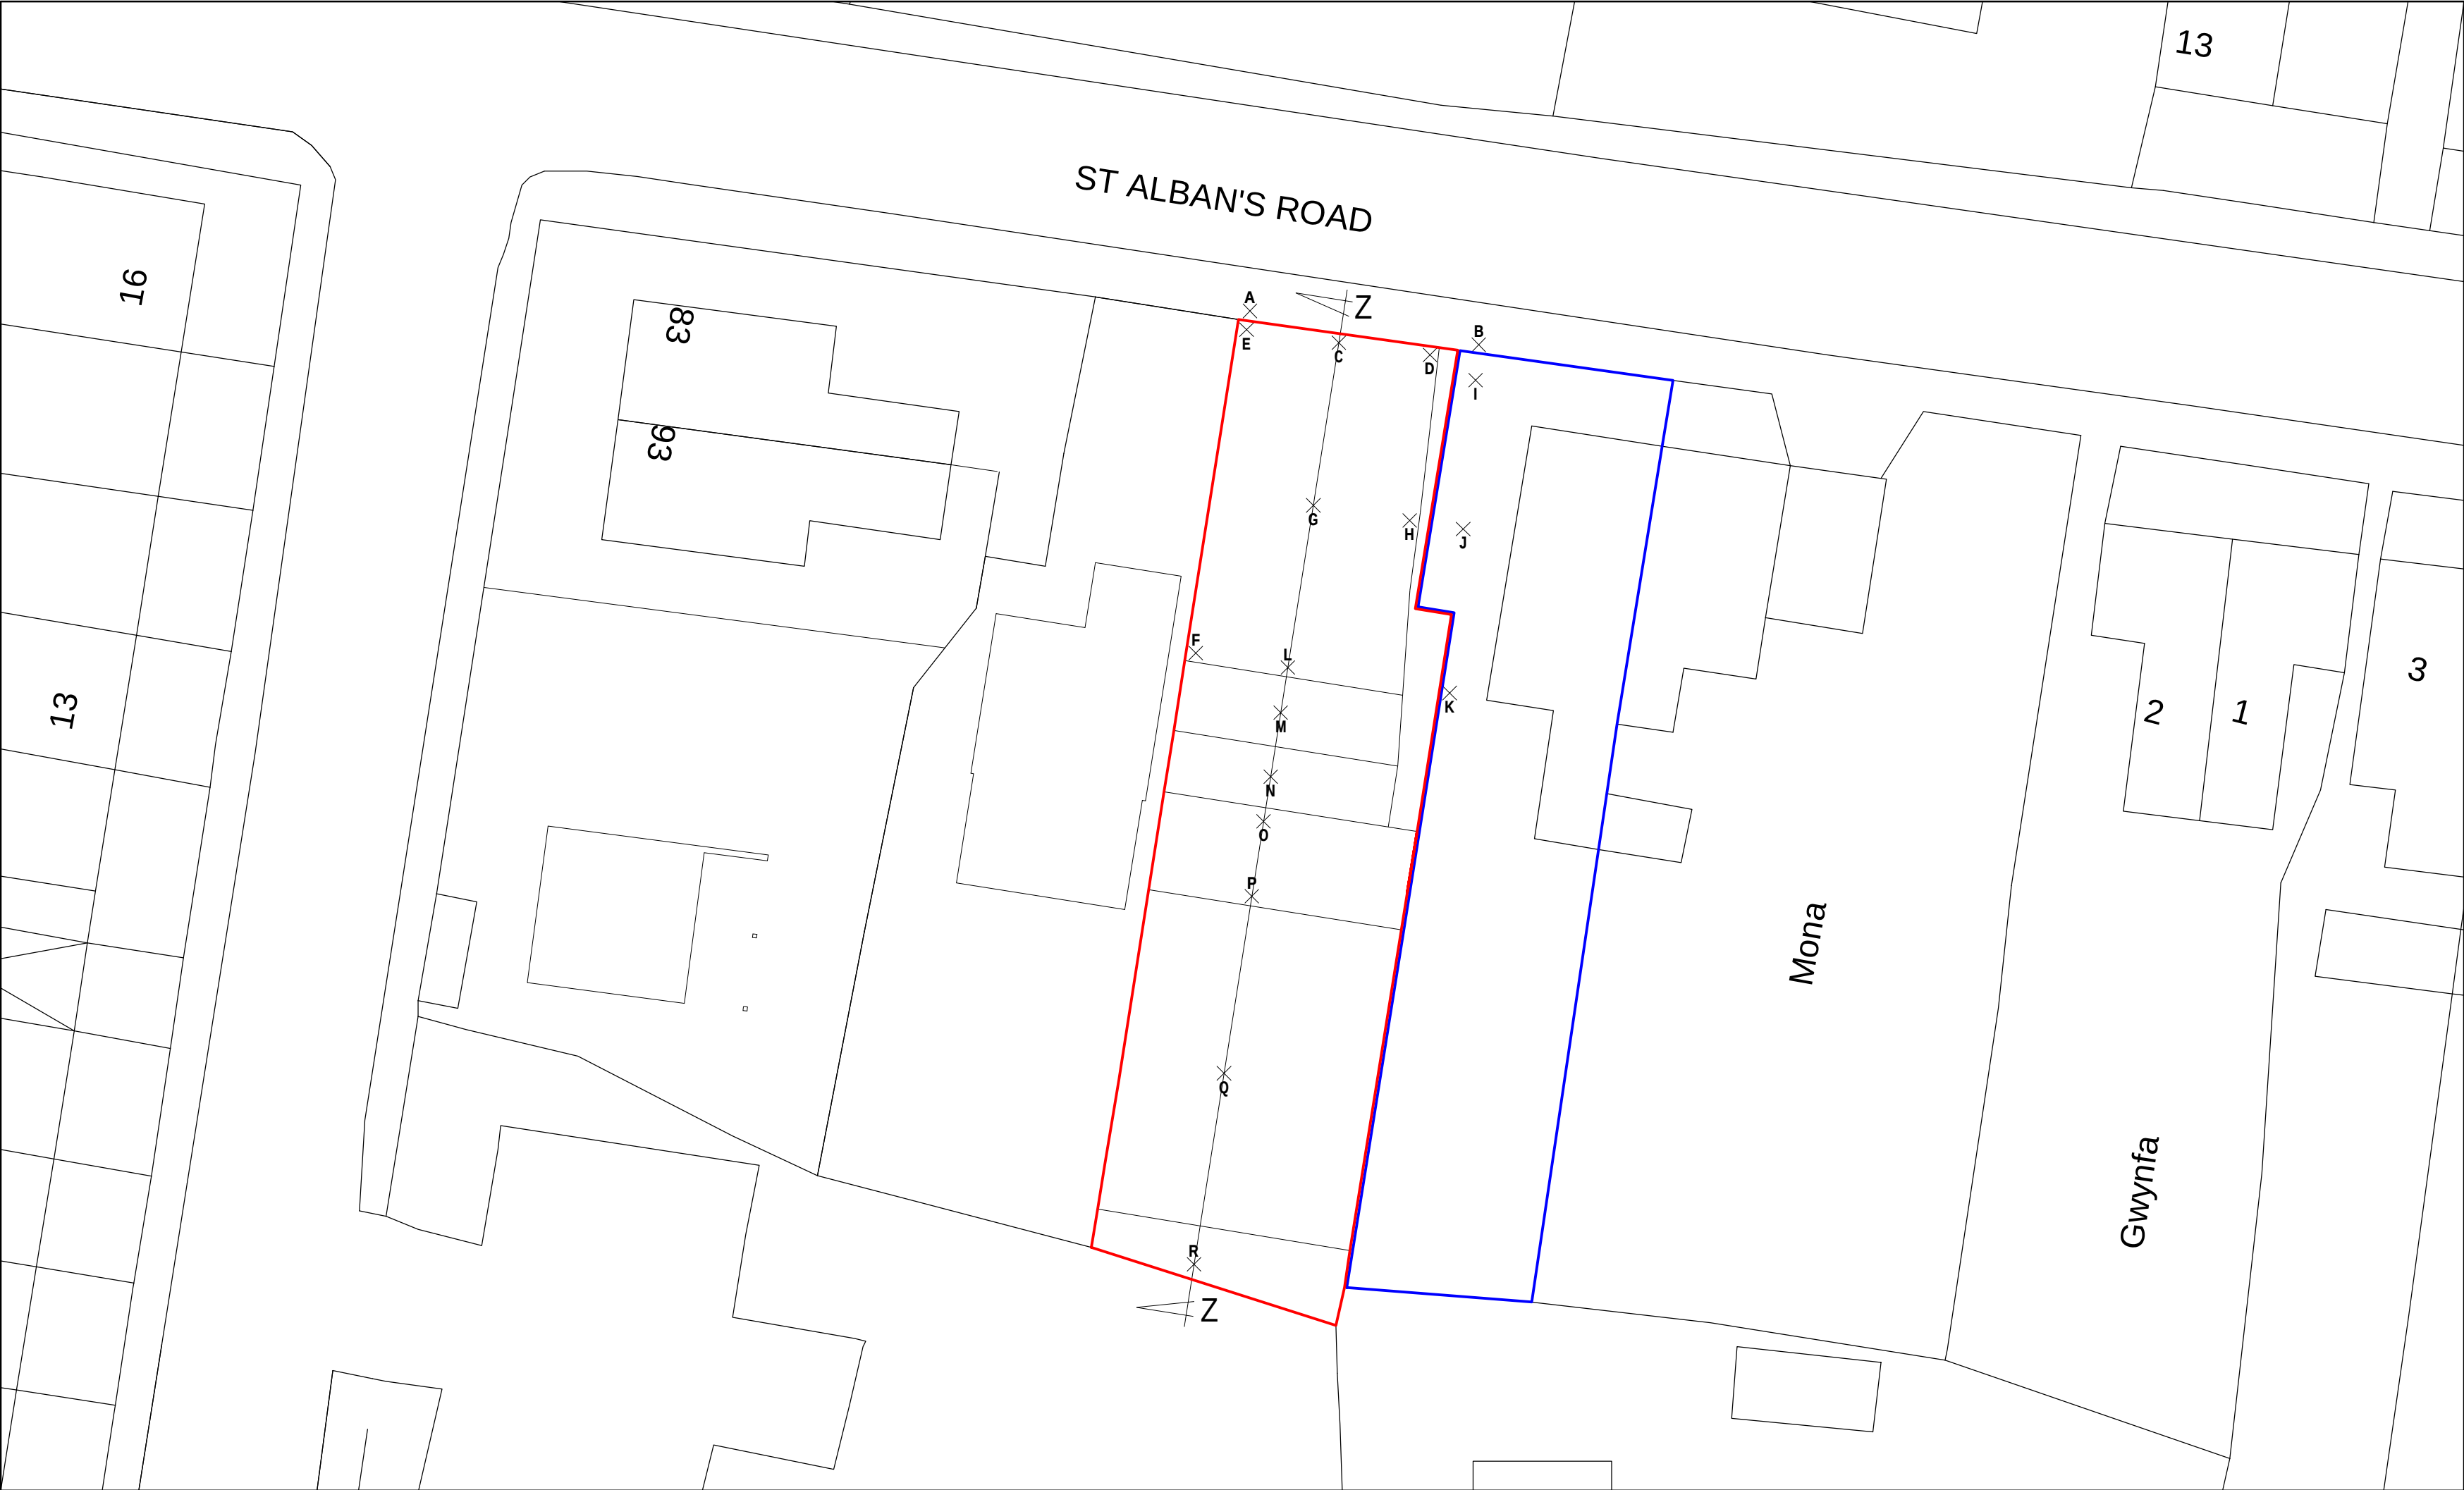

Point	Level
A	10.000
B	8.952
C	9.236
D	9.084
E	9.581
F	8.593
G	8.593
H	8.593
I	8.970
J	7.940
K	7.701
L	8.571
M	7.570
N	6.836
O	6.153
P	4.142
Q	4.053
R	3.978

A	08/20	Boundary Amends	D.J.F.
Rev	Date	Detail	Initial

Project: Proposed Residential Development at Land adj. to Ty Brewyn, St Albans Road, Wrexham, LL11 5SY	
Title: Existing: Section & Site Plan	Scale: (A2) 1:100 & 1:200

Drawn By: J Felgate	Date: Feb 2020
Drawing No: G076/001	Sheet: 1 of 1

Office 3K4,
Redwither Business Tower,
Wrexham. LL13 9XT
Tel: 01978 356500
www.blueprintarchitectural.com
© copyright all rights reserved