





Front Elevation 1:100

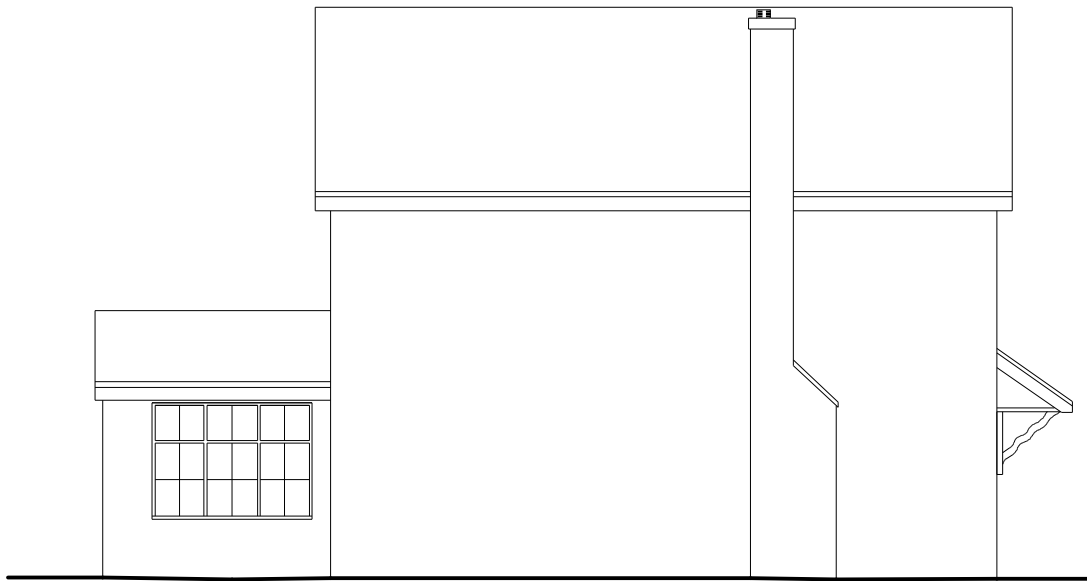


Side Elevation 1:100




Rear Elevation 1:100

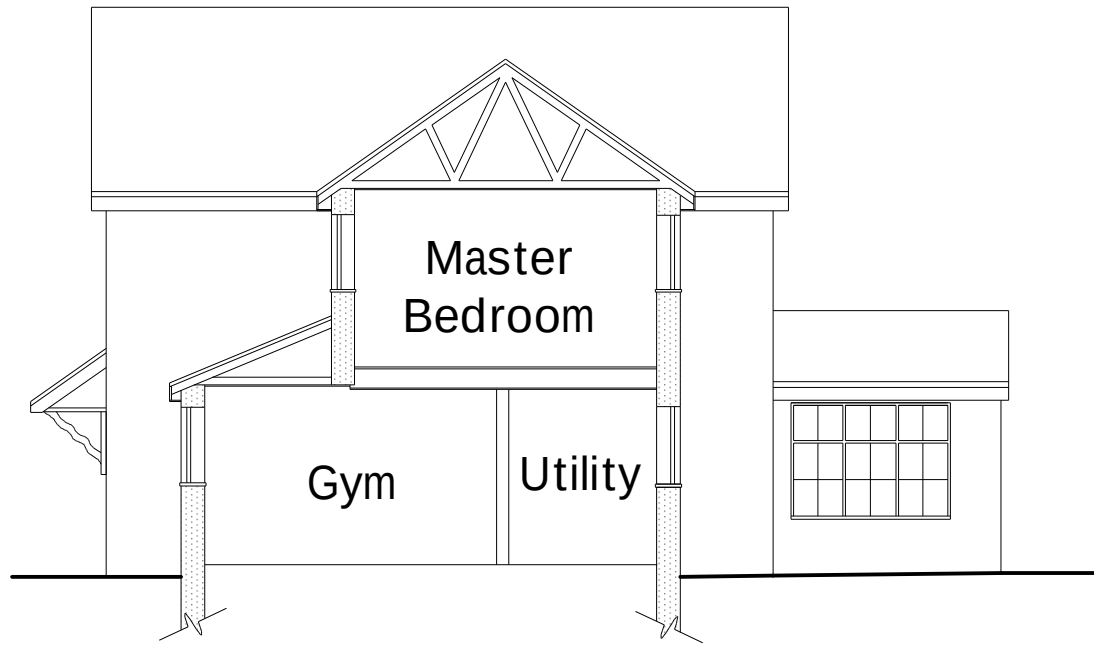

Side Elevation 1:100

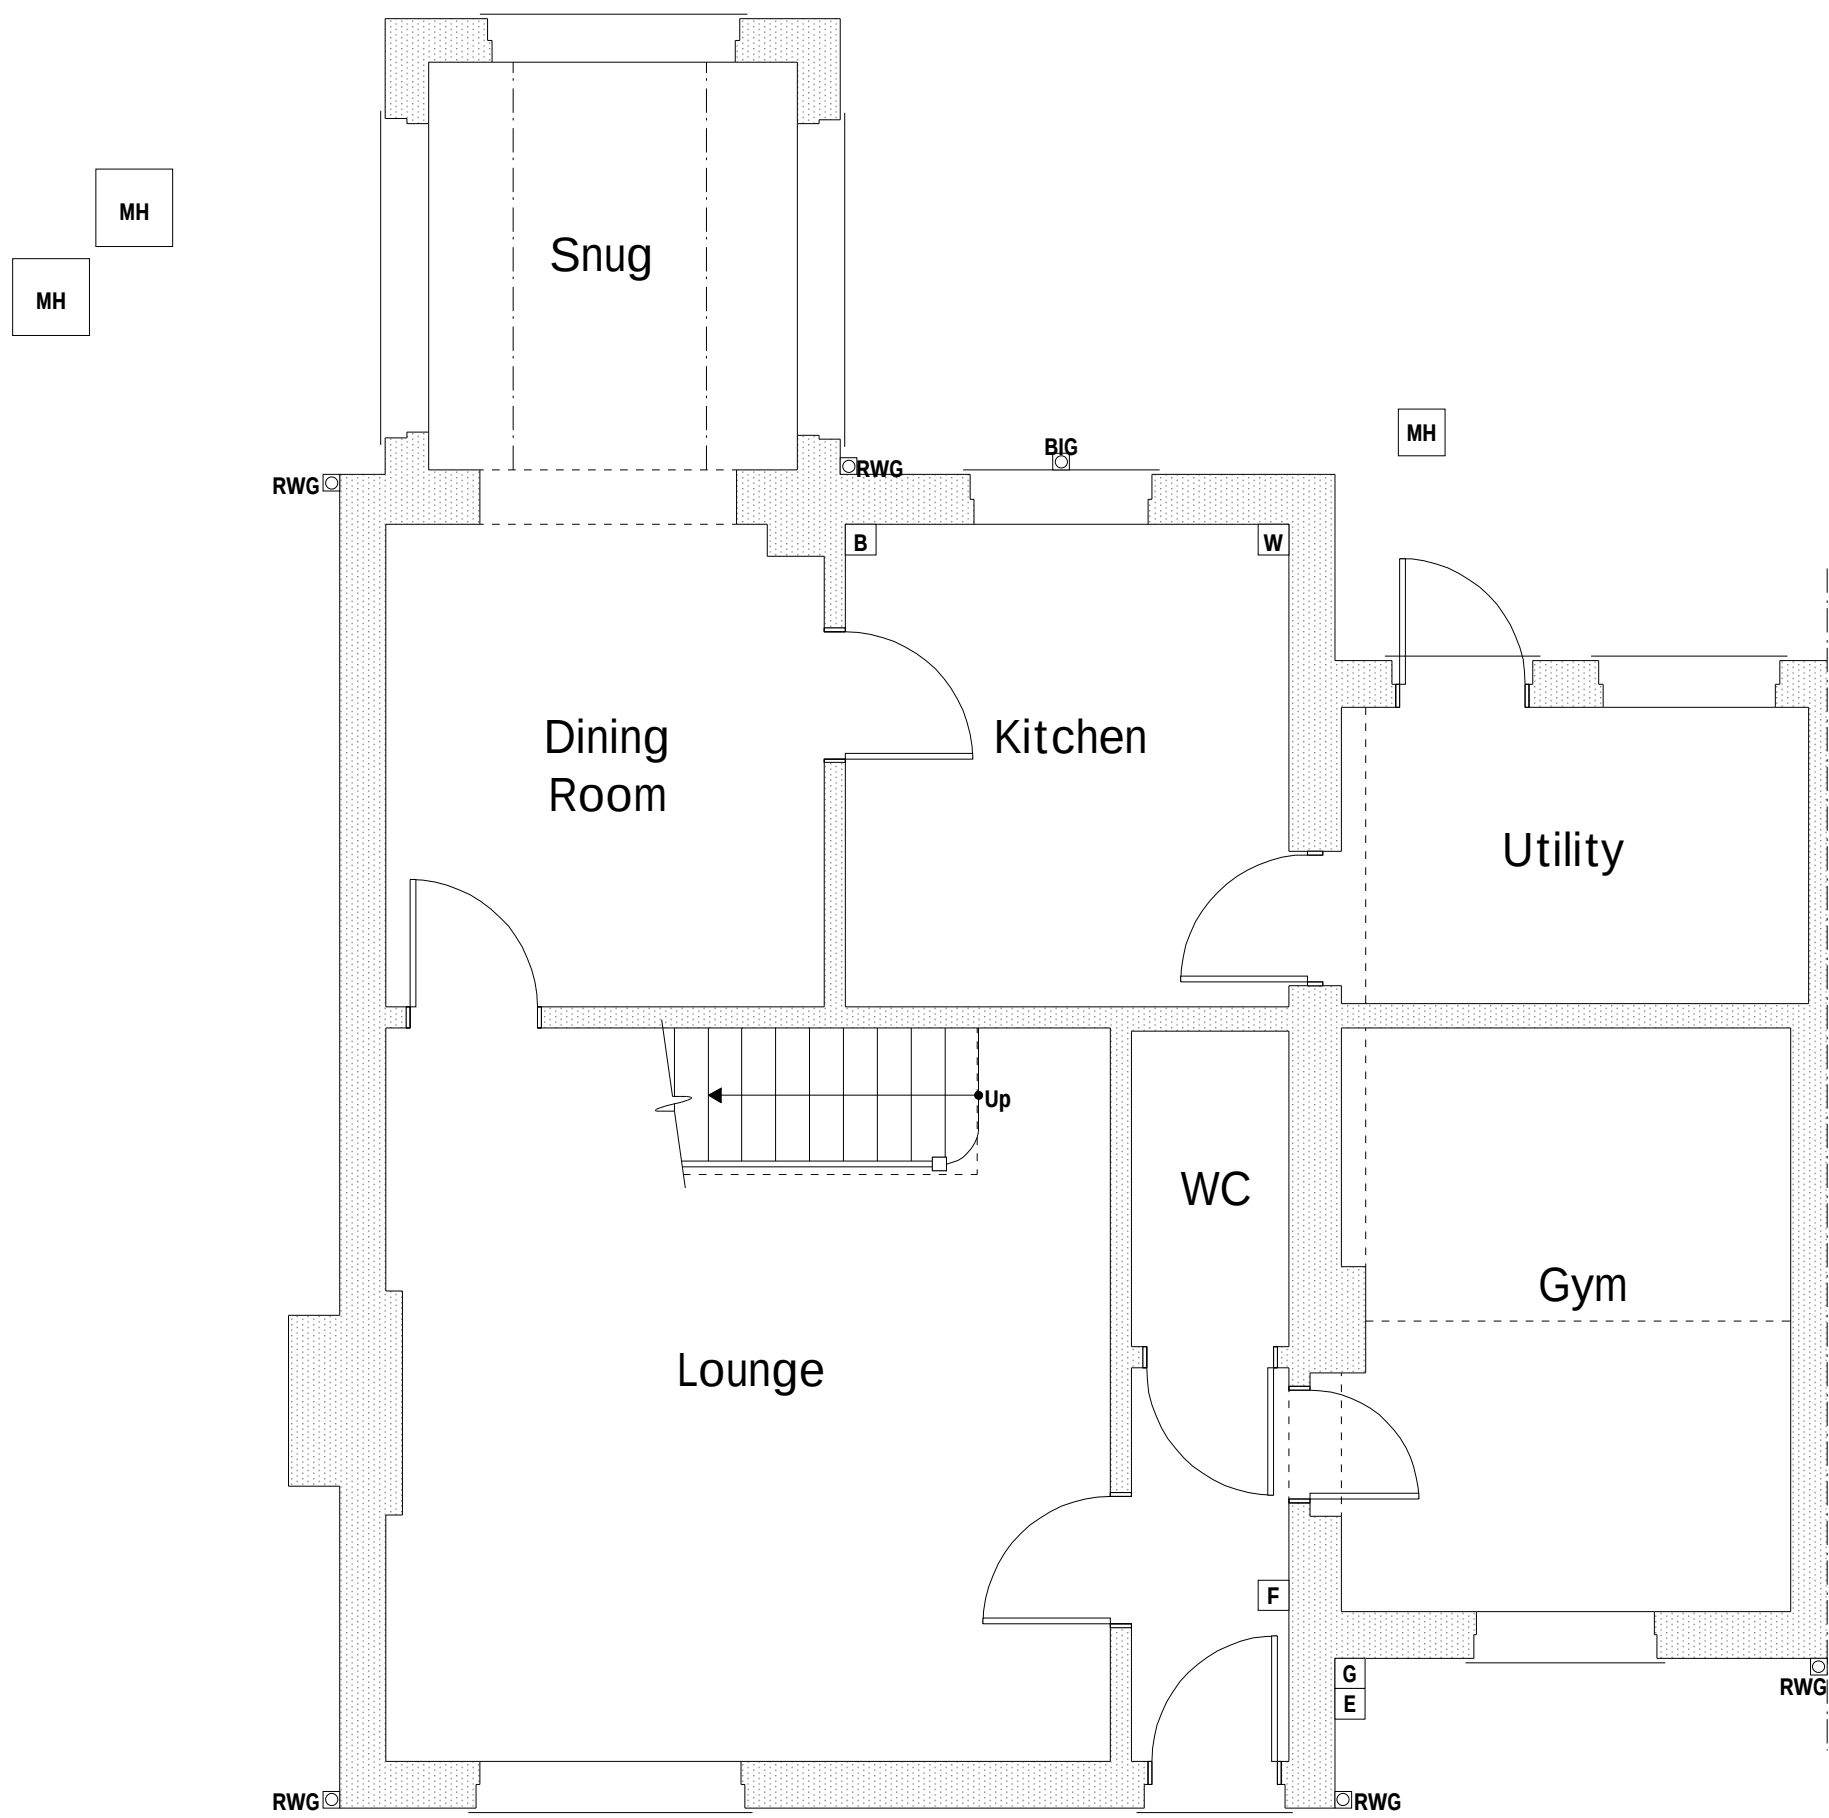

Ground Floor Plan 1:50

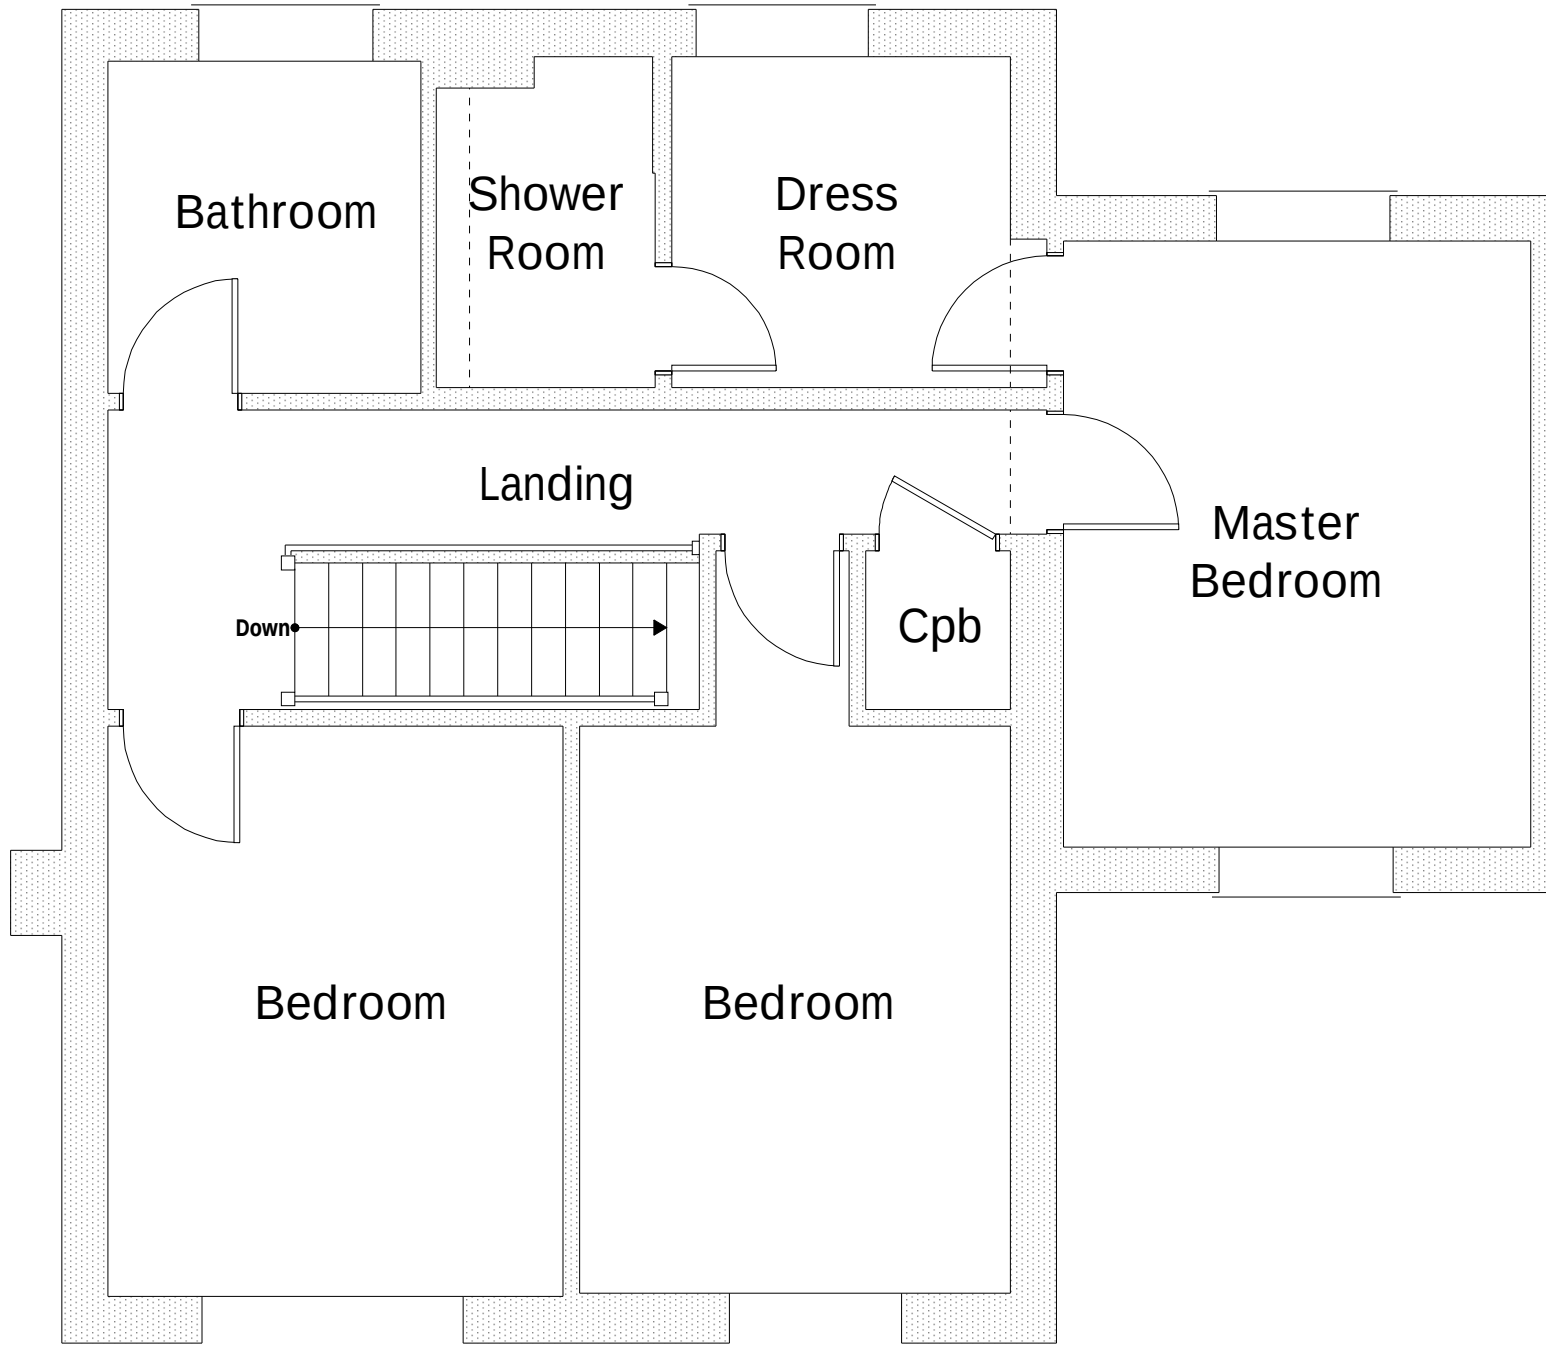

First Floor Plan 1:50

Services Key

- ☐ B Existing Boiler Position
- ☐ G Existing Gas Meter Position
- ☐ E Existing Electric Meter Position
- ☐ F Existing Fuse Box Position
- ☐ W Existing Stopcock Position
- MH Existing Man Hole Position
- ☒ Existing Rain Water Gully (RWG) Position
- ☒ Existing Back Inlet (BIG) Gully Position

Rev	Date	Detail	Initial

Project:
Proposed Alterations to,
5 Whitehouse Mews,
Worthenbury, Wrexham,
LL13 0AE.

Title: Existing
Scale: (A2)
1:50 &
1:100

Drawn By: E.M.Jackson
Date: Oct 2019

Drawing No: J151/001
Sheet: 1 of 1

blueprint
architectural services

LABC partner
Office 3K4,
Redwither Business Tower,
Wrexham. LL13 9XT
Tel: 01978 356500
www.blueprintarchitectural.com
© copyright all rights reserved