




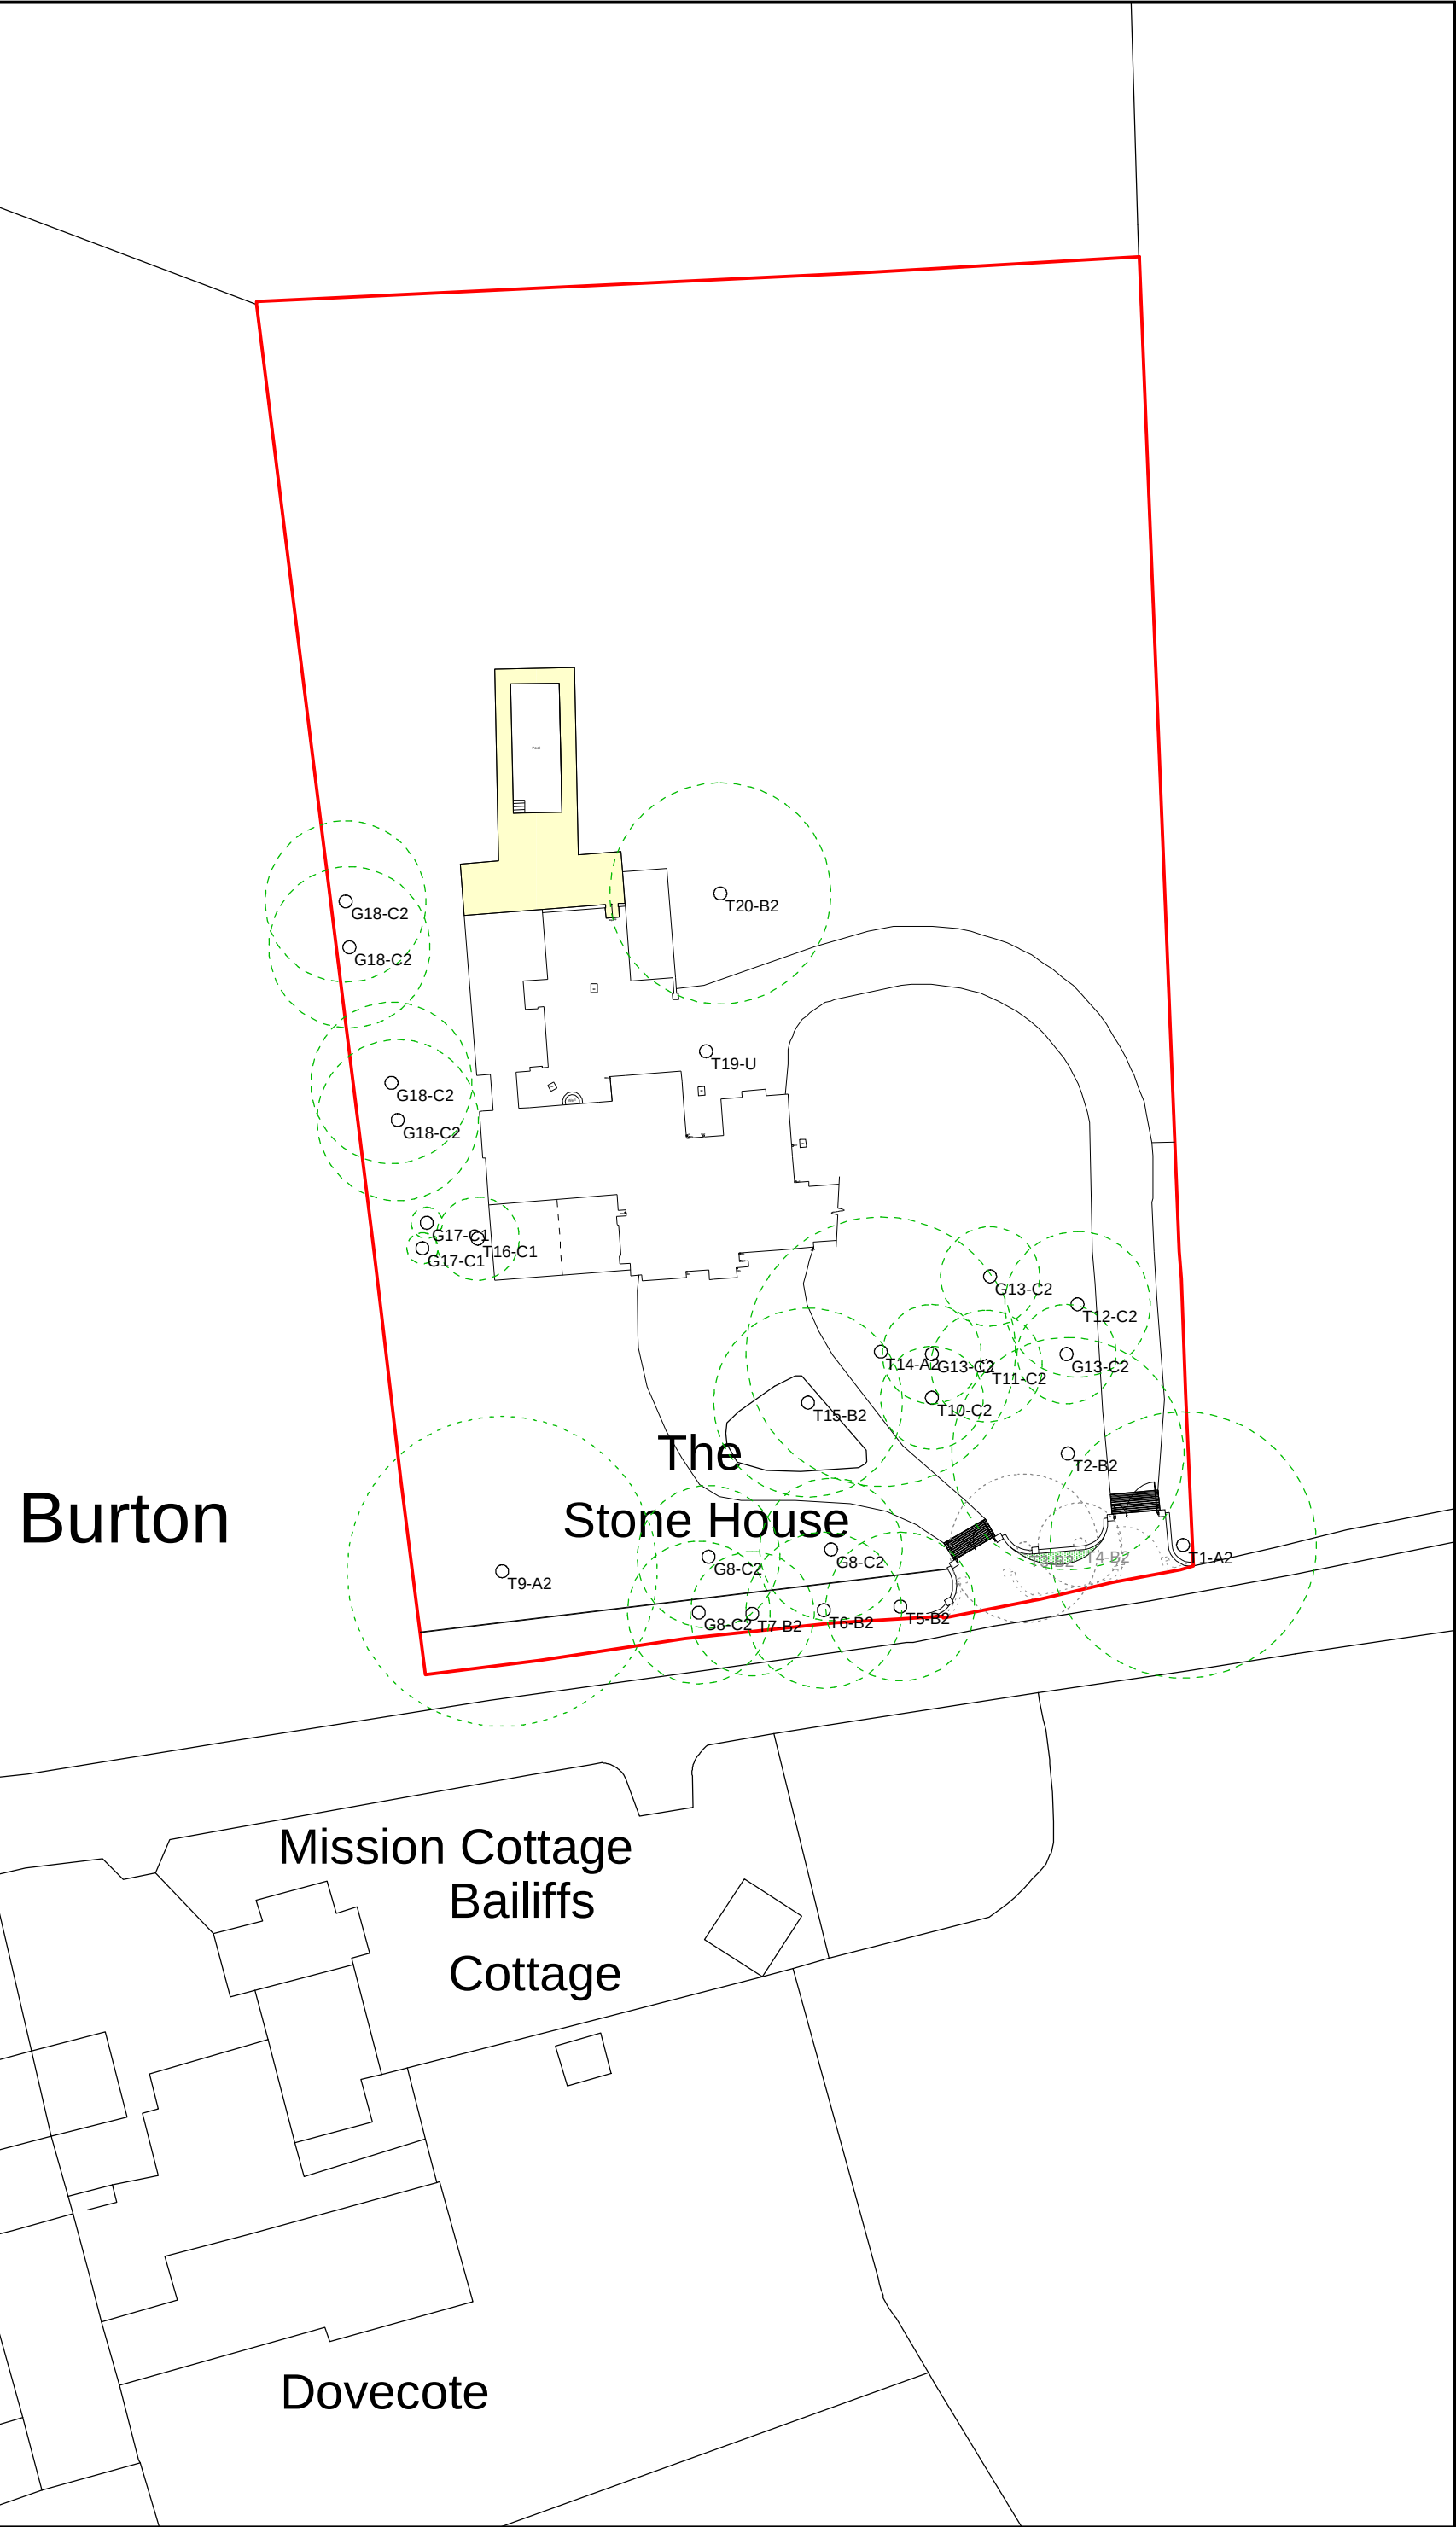

Site Plan 1:500

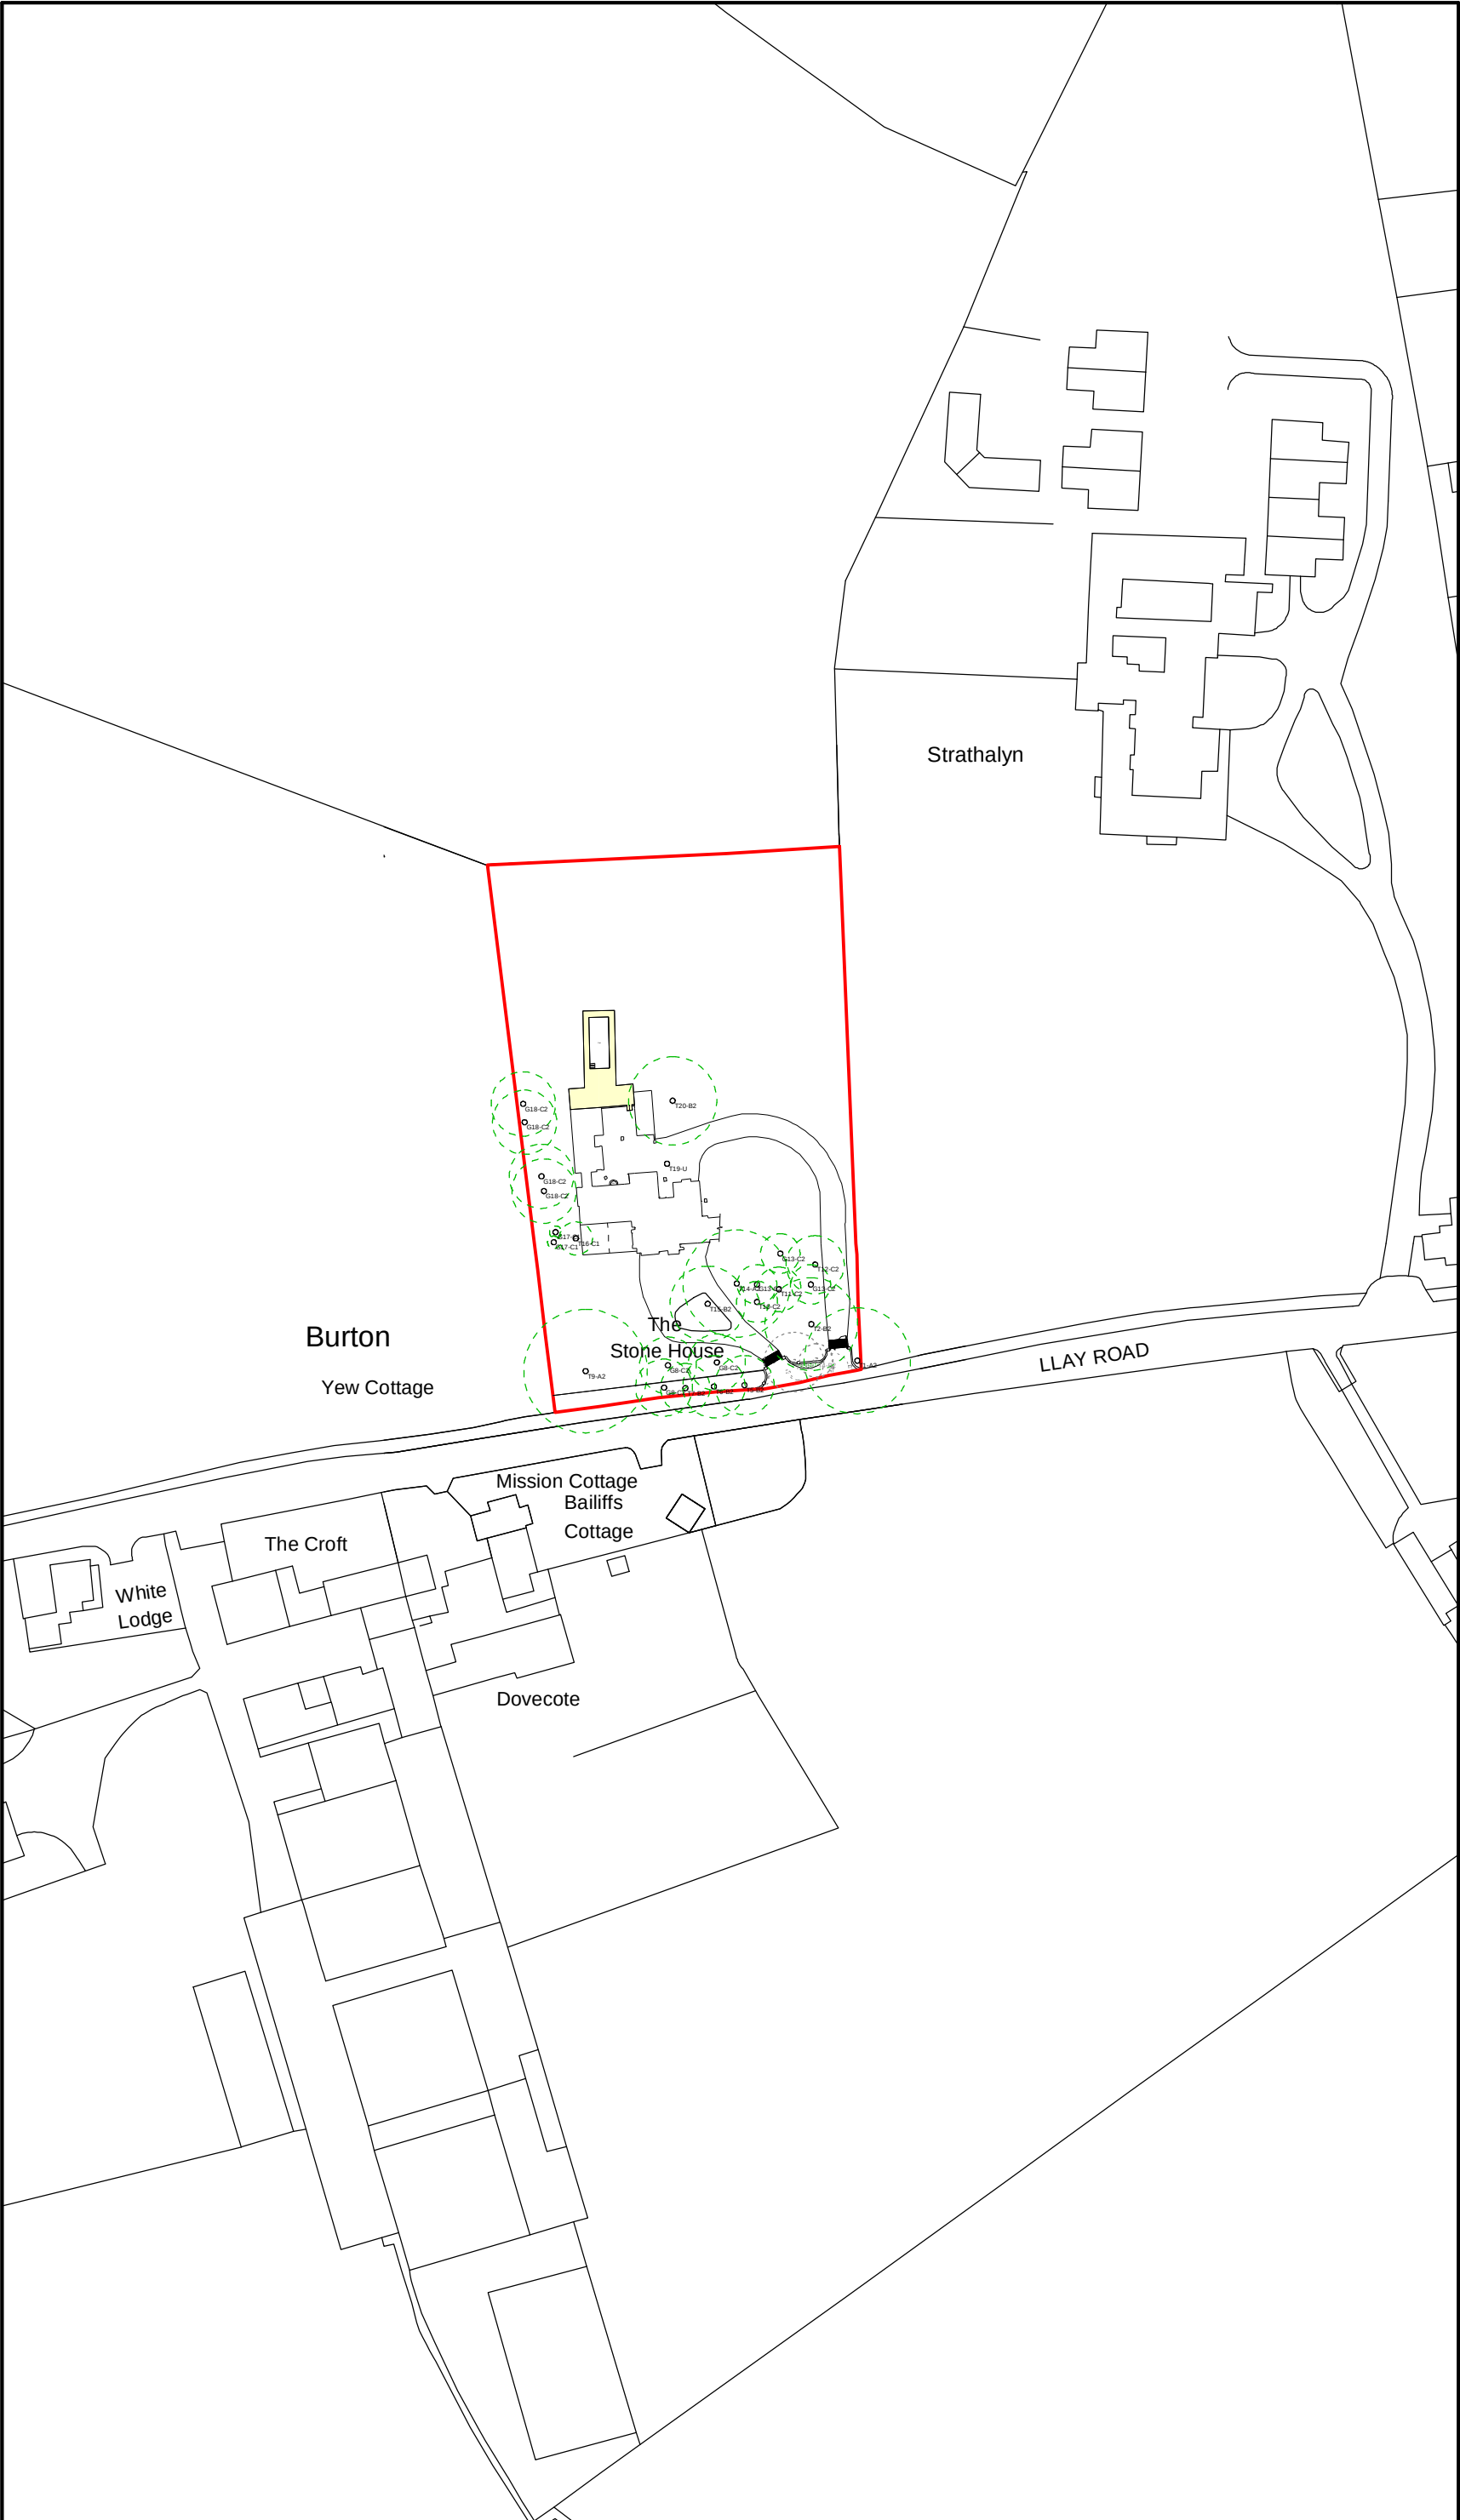

Location Plan 1:1250

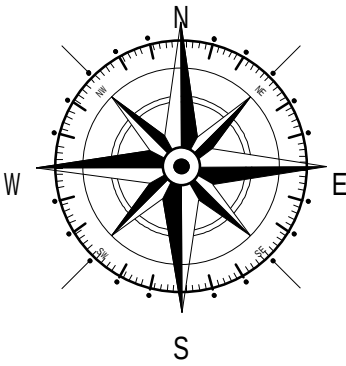

Key	
—	Application Site
---	RPA (Root Protection Area)

A	08/20	Design Amends	D.J.F.
Rev	Date	Detail	Initial

Project: Proposed Alterations to,
The Stone House,
Llay Road,
Burton, Rossett,
Wrexham, LL12 0HS

Title: Planning: Site & Location Plan (Pool)	Scale: (A2) 1:500 & 1:1250
--	----------------------------------

Drawn By: J Felgate	Date: Aug 2020
------------------------	-------------------

Drawing No: K028/006	Sheet: 1 of 1
-------------------------	------------------

blueprint
architectural services

LABC partner

Office 3K4,
Redwither Business Tower,
Wrexham. LL13 9XT
Tel: 01978 356500
www.blueprintarchitectural.com
© copyright all rights reserved