




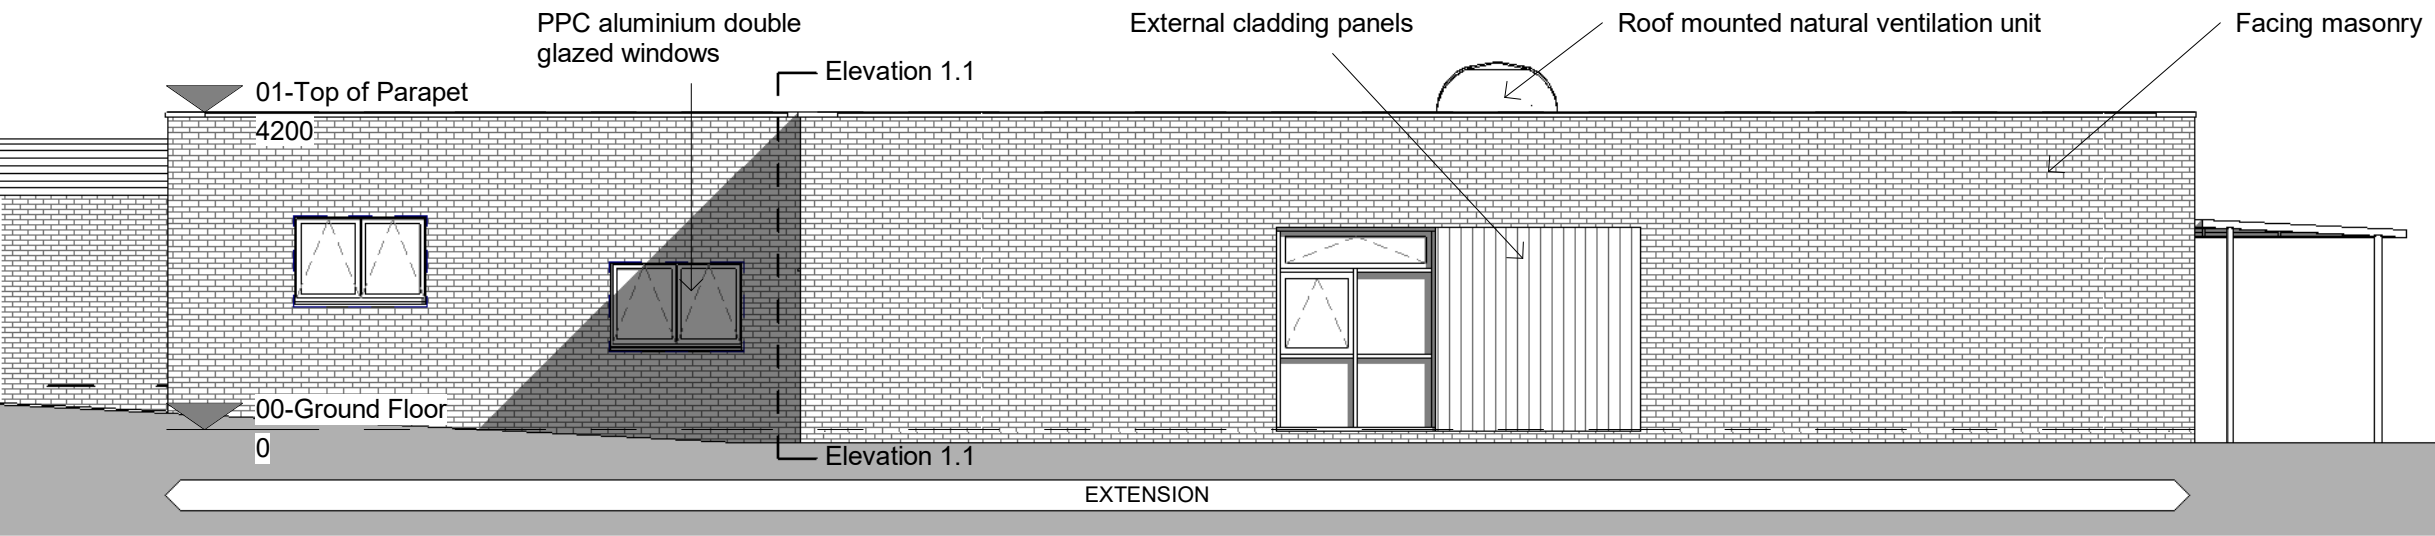

1 Proposed North West Elevation
1 : 100

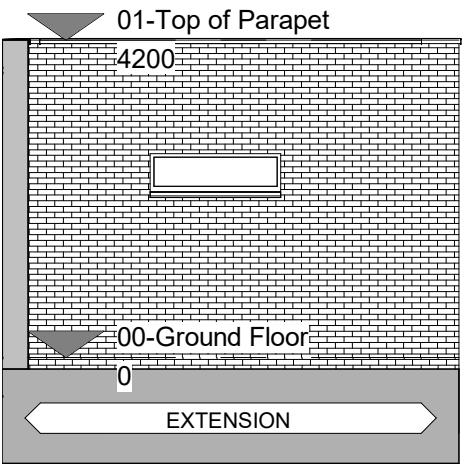


1.1 Proposed North West Corner Elevation
1 : 100

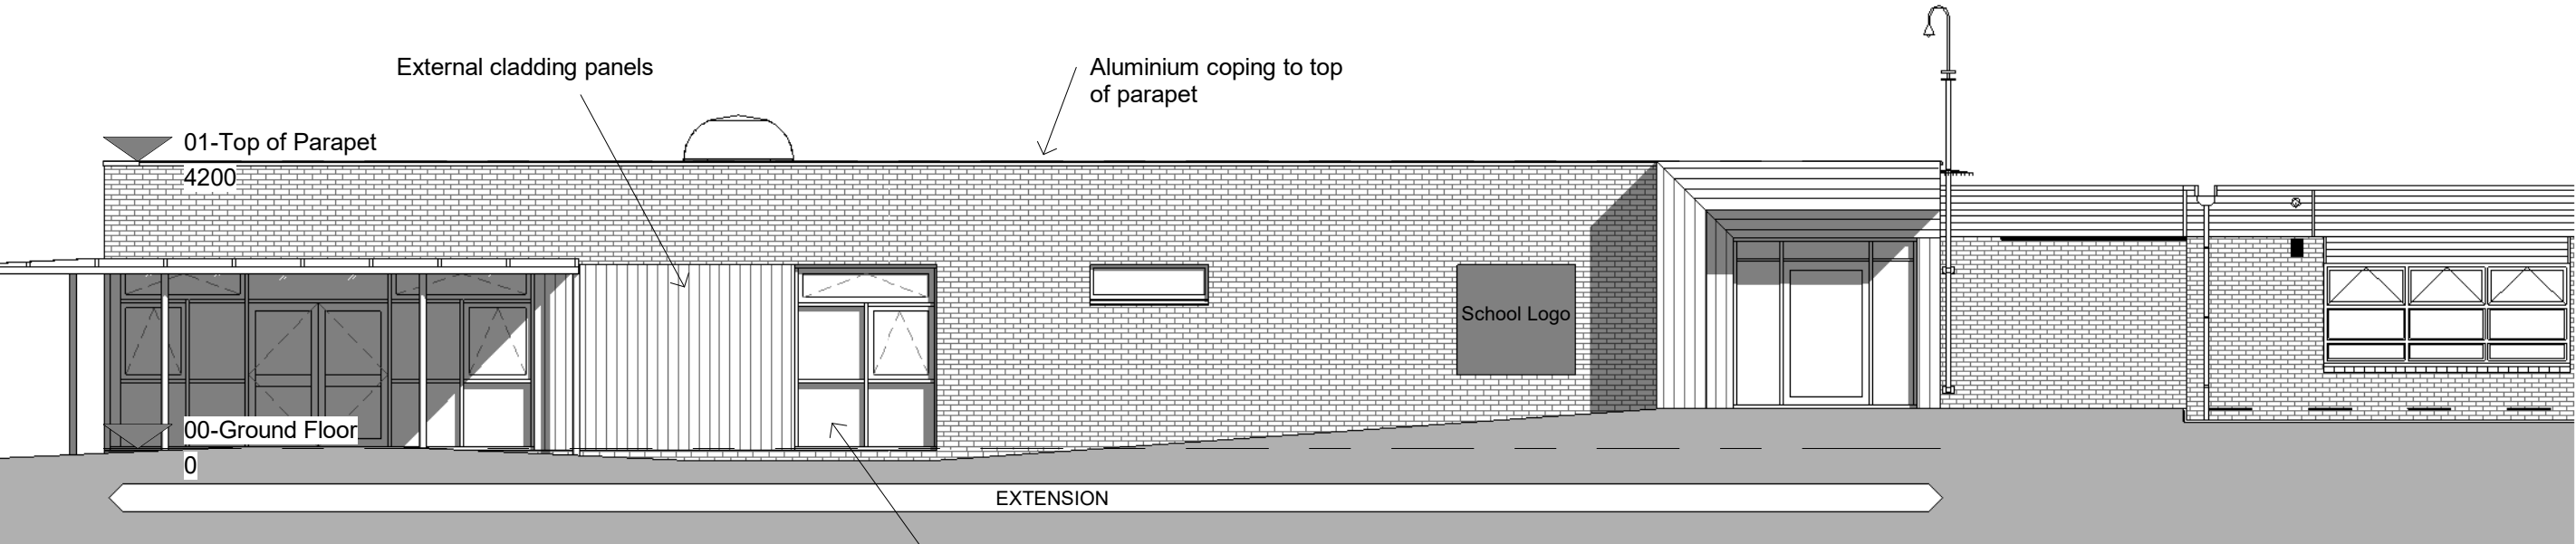

2 Proposed South East Elevation
1 : 100



3 Proposed South West Elevation
1 : 100

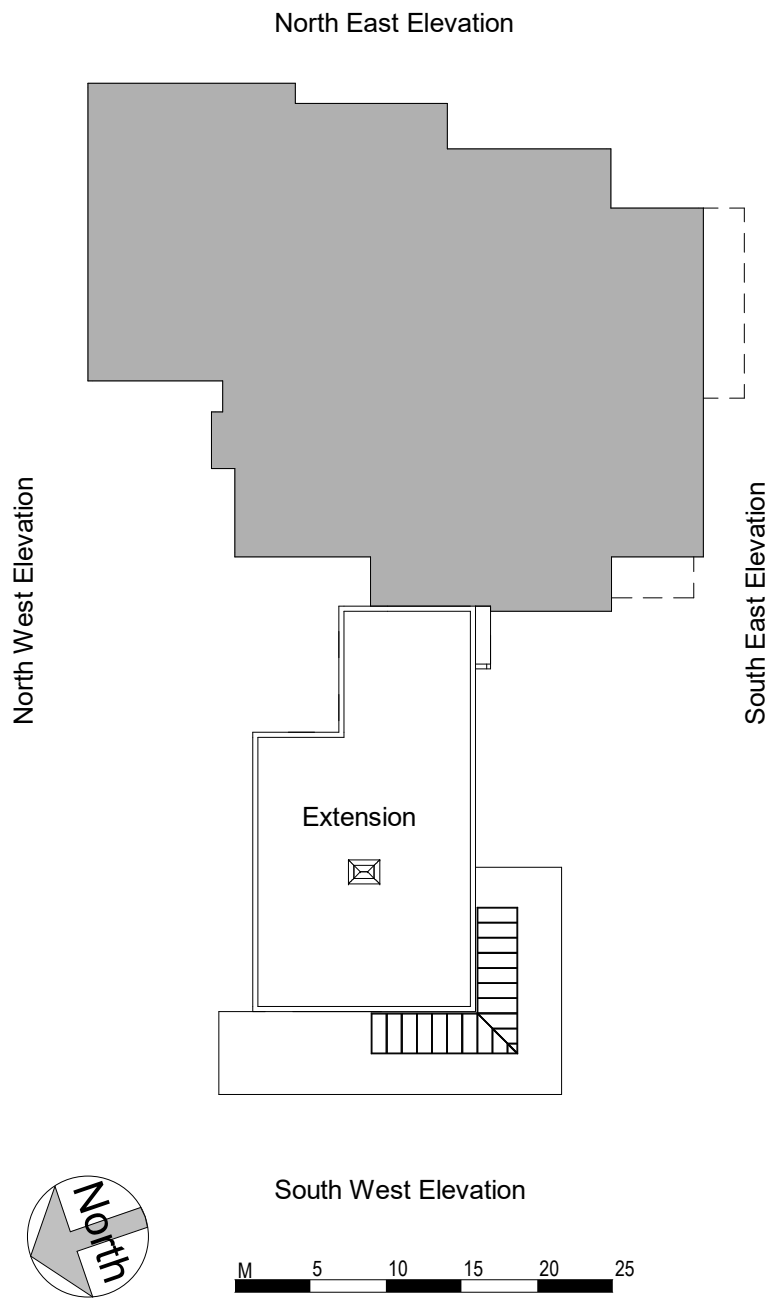

- General Notes
1. Contractor to verify all dimensions and check level datums on site
 2. All of the designs are the sole property of TACP Architects Ltd and may not be used without their written agreement
 3. All prints, specifications and their copyright are the property of TACP Architects Ltd
 4. Do not scale off drawings
 5. All dimensions shall be checked on site before commencement of shop drawings, manufacture and all discrepancies must be reported to TACP Architects Ltd

Revisions				
Rev	Date	Description	By	Check
P01	20-07-20	Drawing issued for comment by client.	LT	MG
P02	20-08-12	Drawing revised to suit client comments regarding elevation treatments.	LT	MG
P03	20-08-24	Drawing issued for planning application submission.	LT	MG



Client
Read Construction

Project Title
Barker's Lane CP School - New Extension

Drawing Title
Elevations as Proposed

Purpose of Issue	Status
Information	S2

Scale	Date	Drawn By	Checked By
As indicated@A2	07/20/20	LT	MG

Job Number	Project	Originator	Zone	Level	Type	Role	Number	Revision
20014	BLS	TACP	PB	ZZ	DR	A	0200	P03

TACP Architects Ltd
Pembroke House
Ellice Way, Wrexham Technology Park,
Wrexham, LL13 7YT
01978 291161

admin@tacparchitects.co.uk
www.tacparchitects.co.uk

Architecture • Interior Design • Healthcare Planning • Conservation • Masterplanning • Sustainable Design

