



51 FFORDD GLYN, WREXHAM.

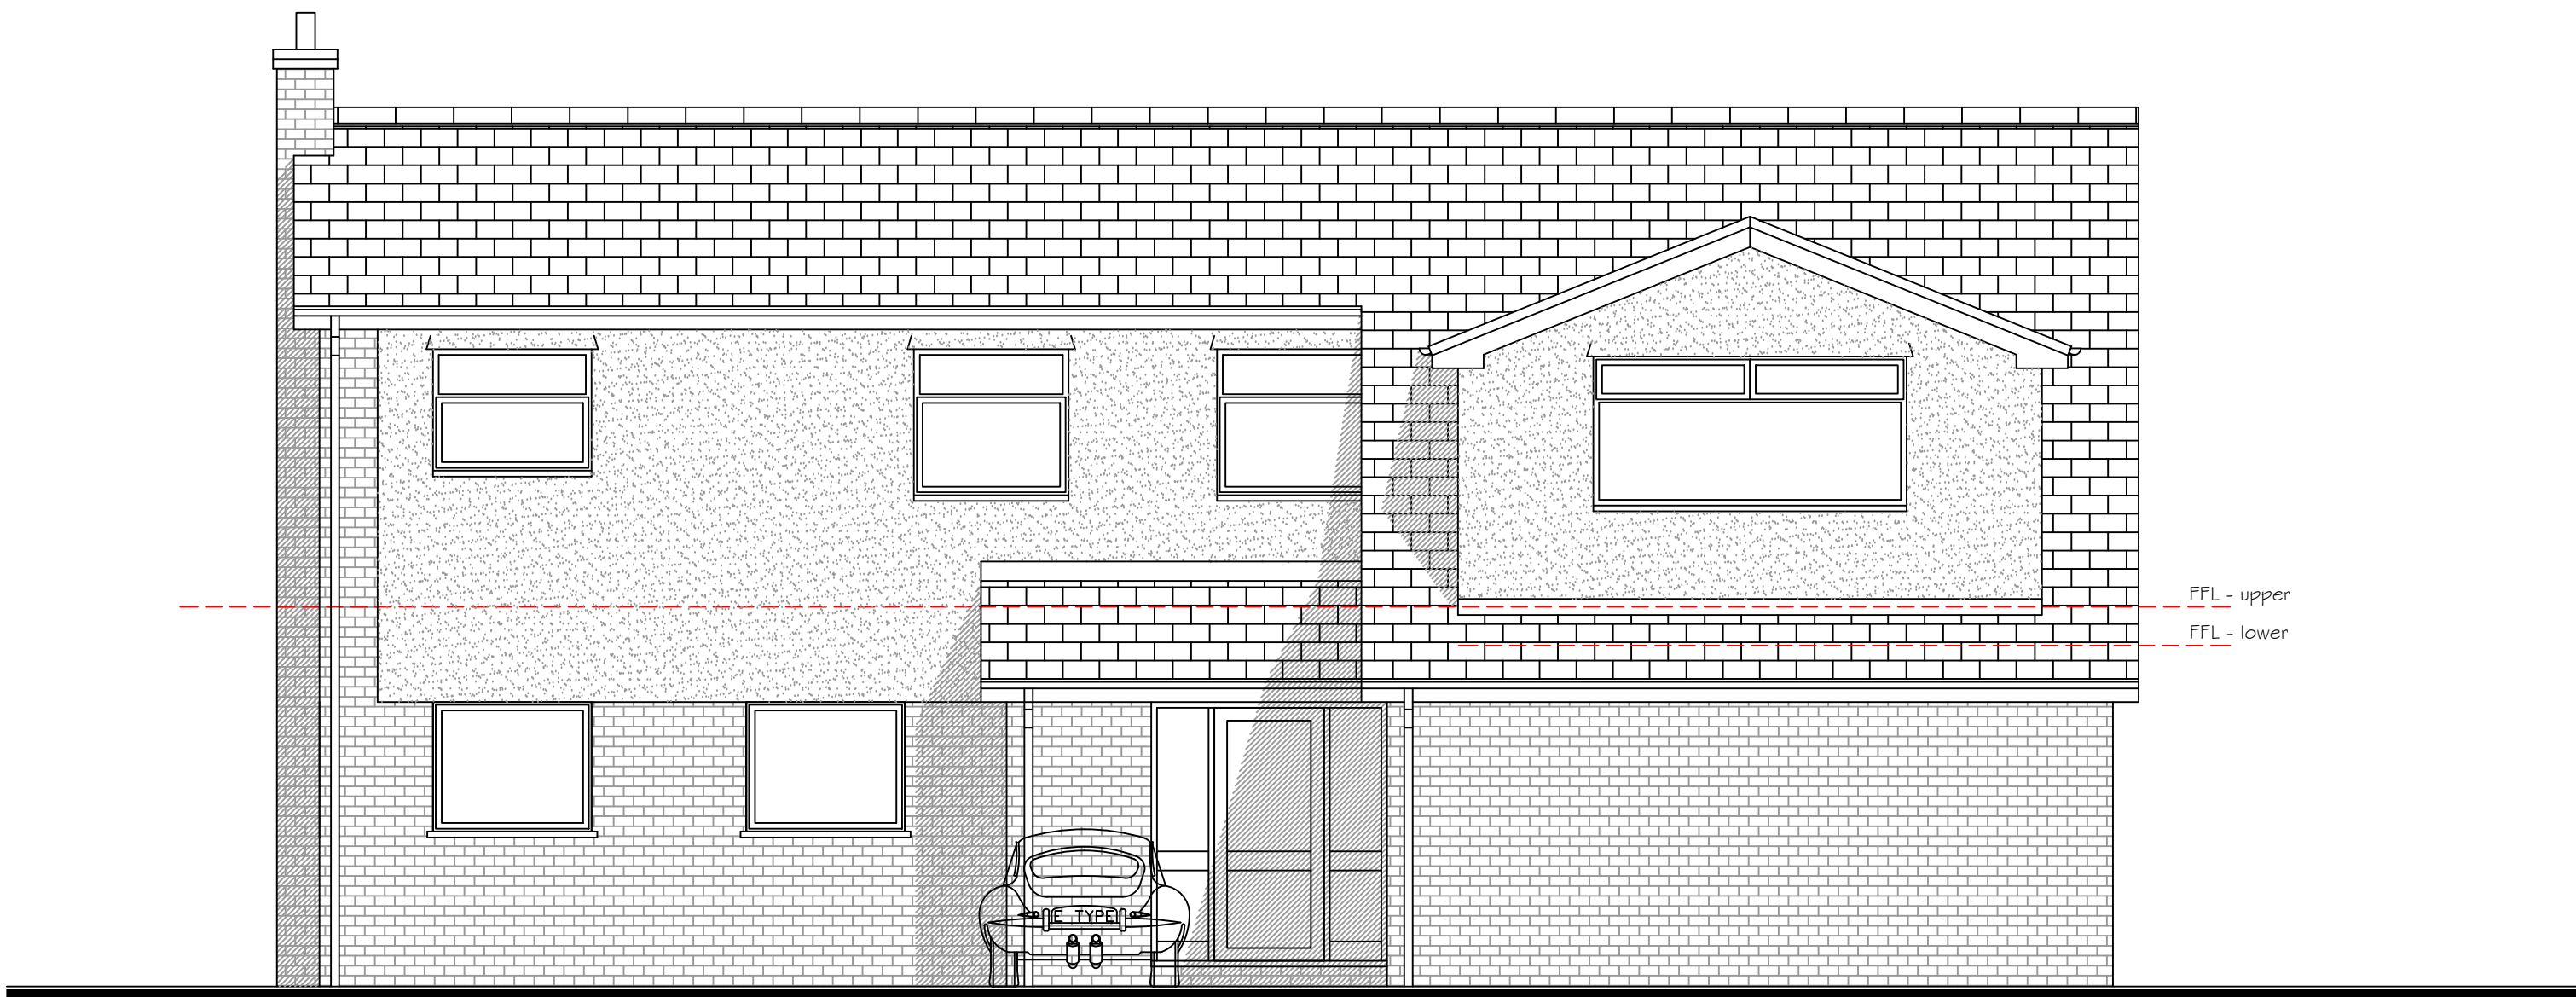


Existing Front Elevation

1:50

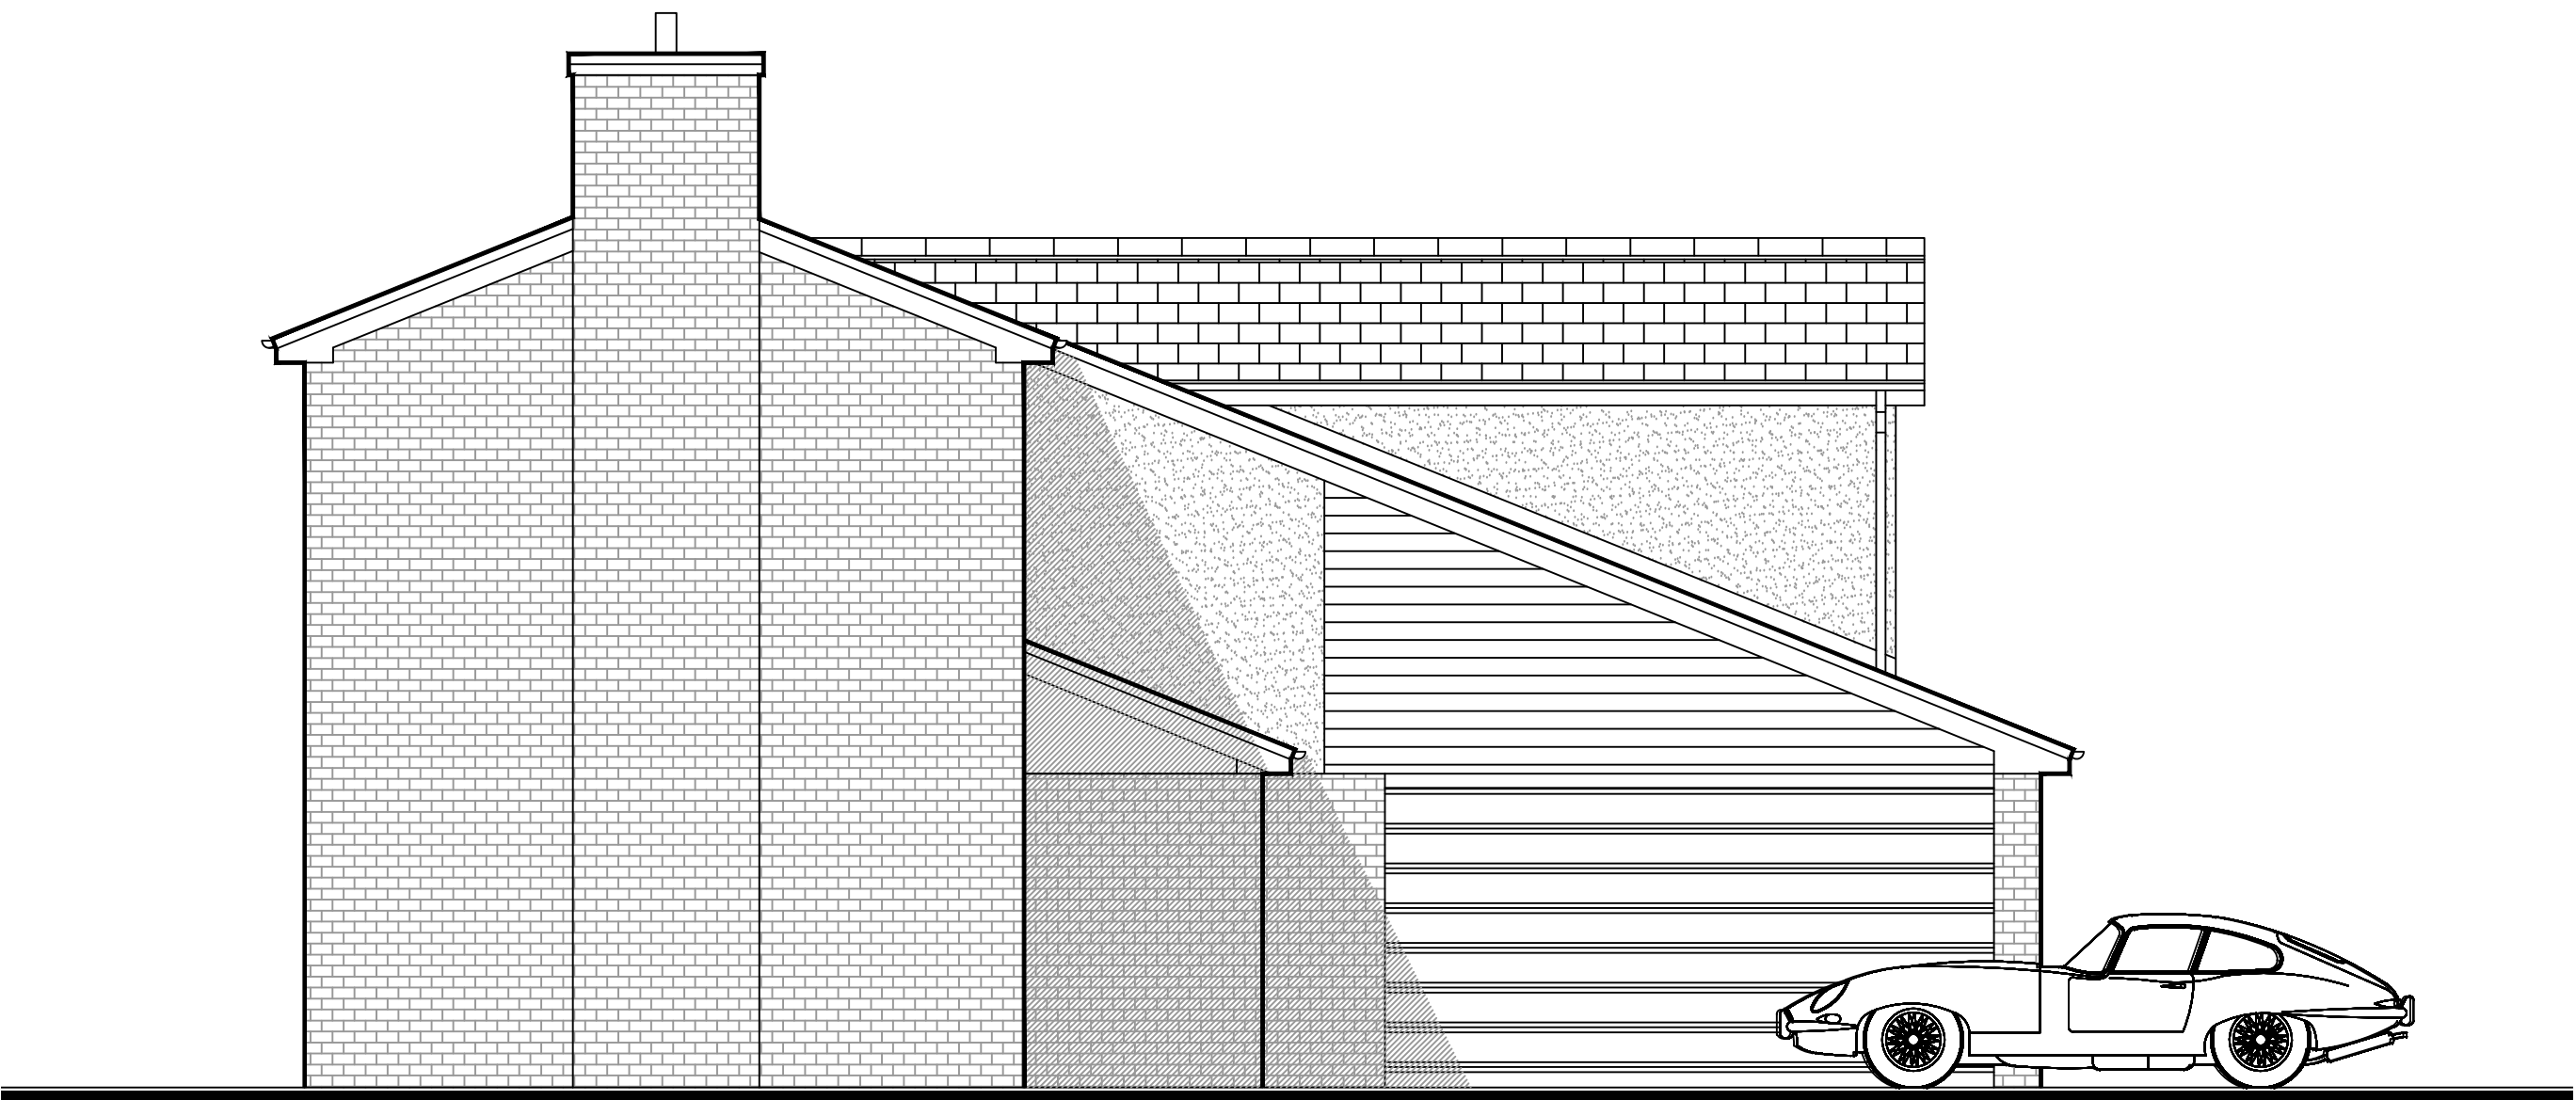

Existing Side Elevation

1:50

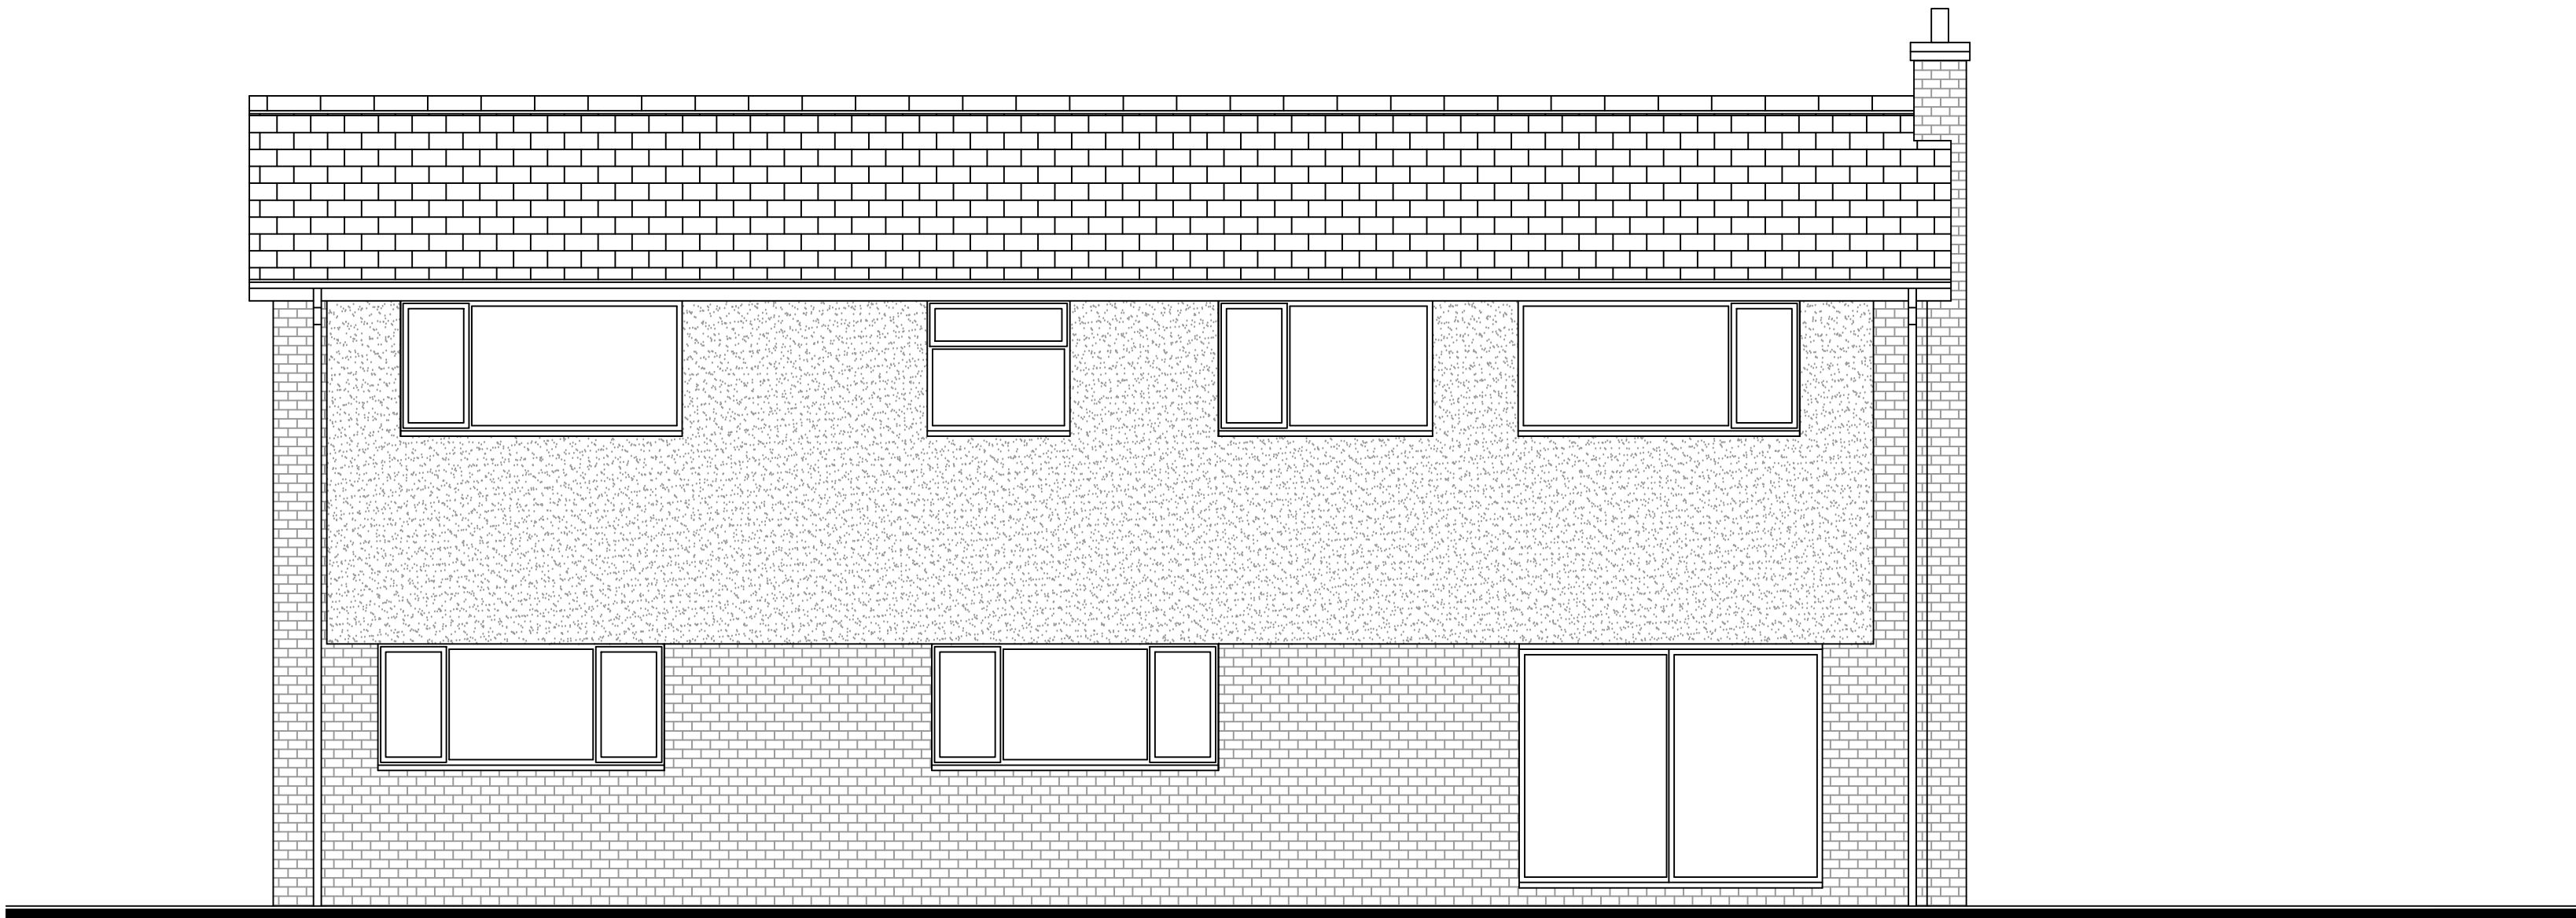

Existing Rear Elevation

1:50



CULLIS-ARCHITECTURAL-DESIGN

25 Sunningdale Close
Wrexham
North Wales
LL13 9QU

T 01978 264376
M 07791 480768
E ajones540@btinternet.com



LABC

Client	Mr. & Mrs. Pierce.			
Drawing Title	Existing Elevations.			
Job Title	Proposed Alterations to 51 Ffordd Glyn, Wrexham.			
Date	Scale	Rev	Draw No.	
July 2020	1:50 at A1		02	