
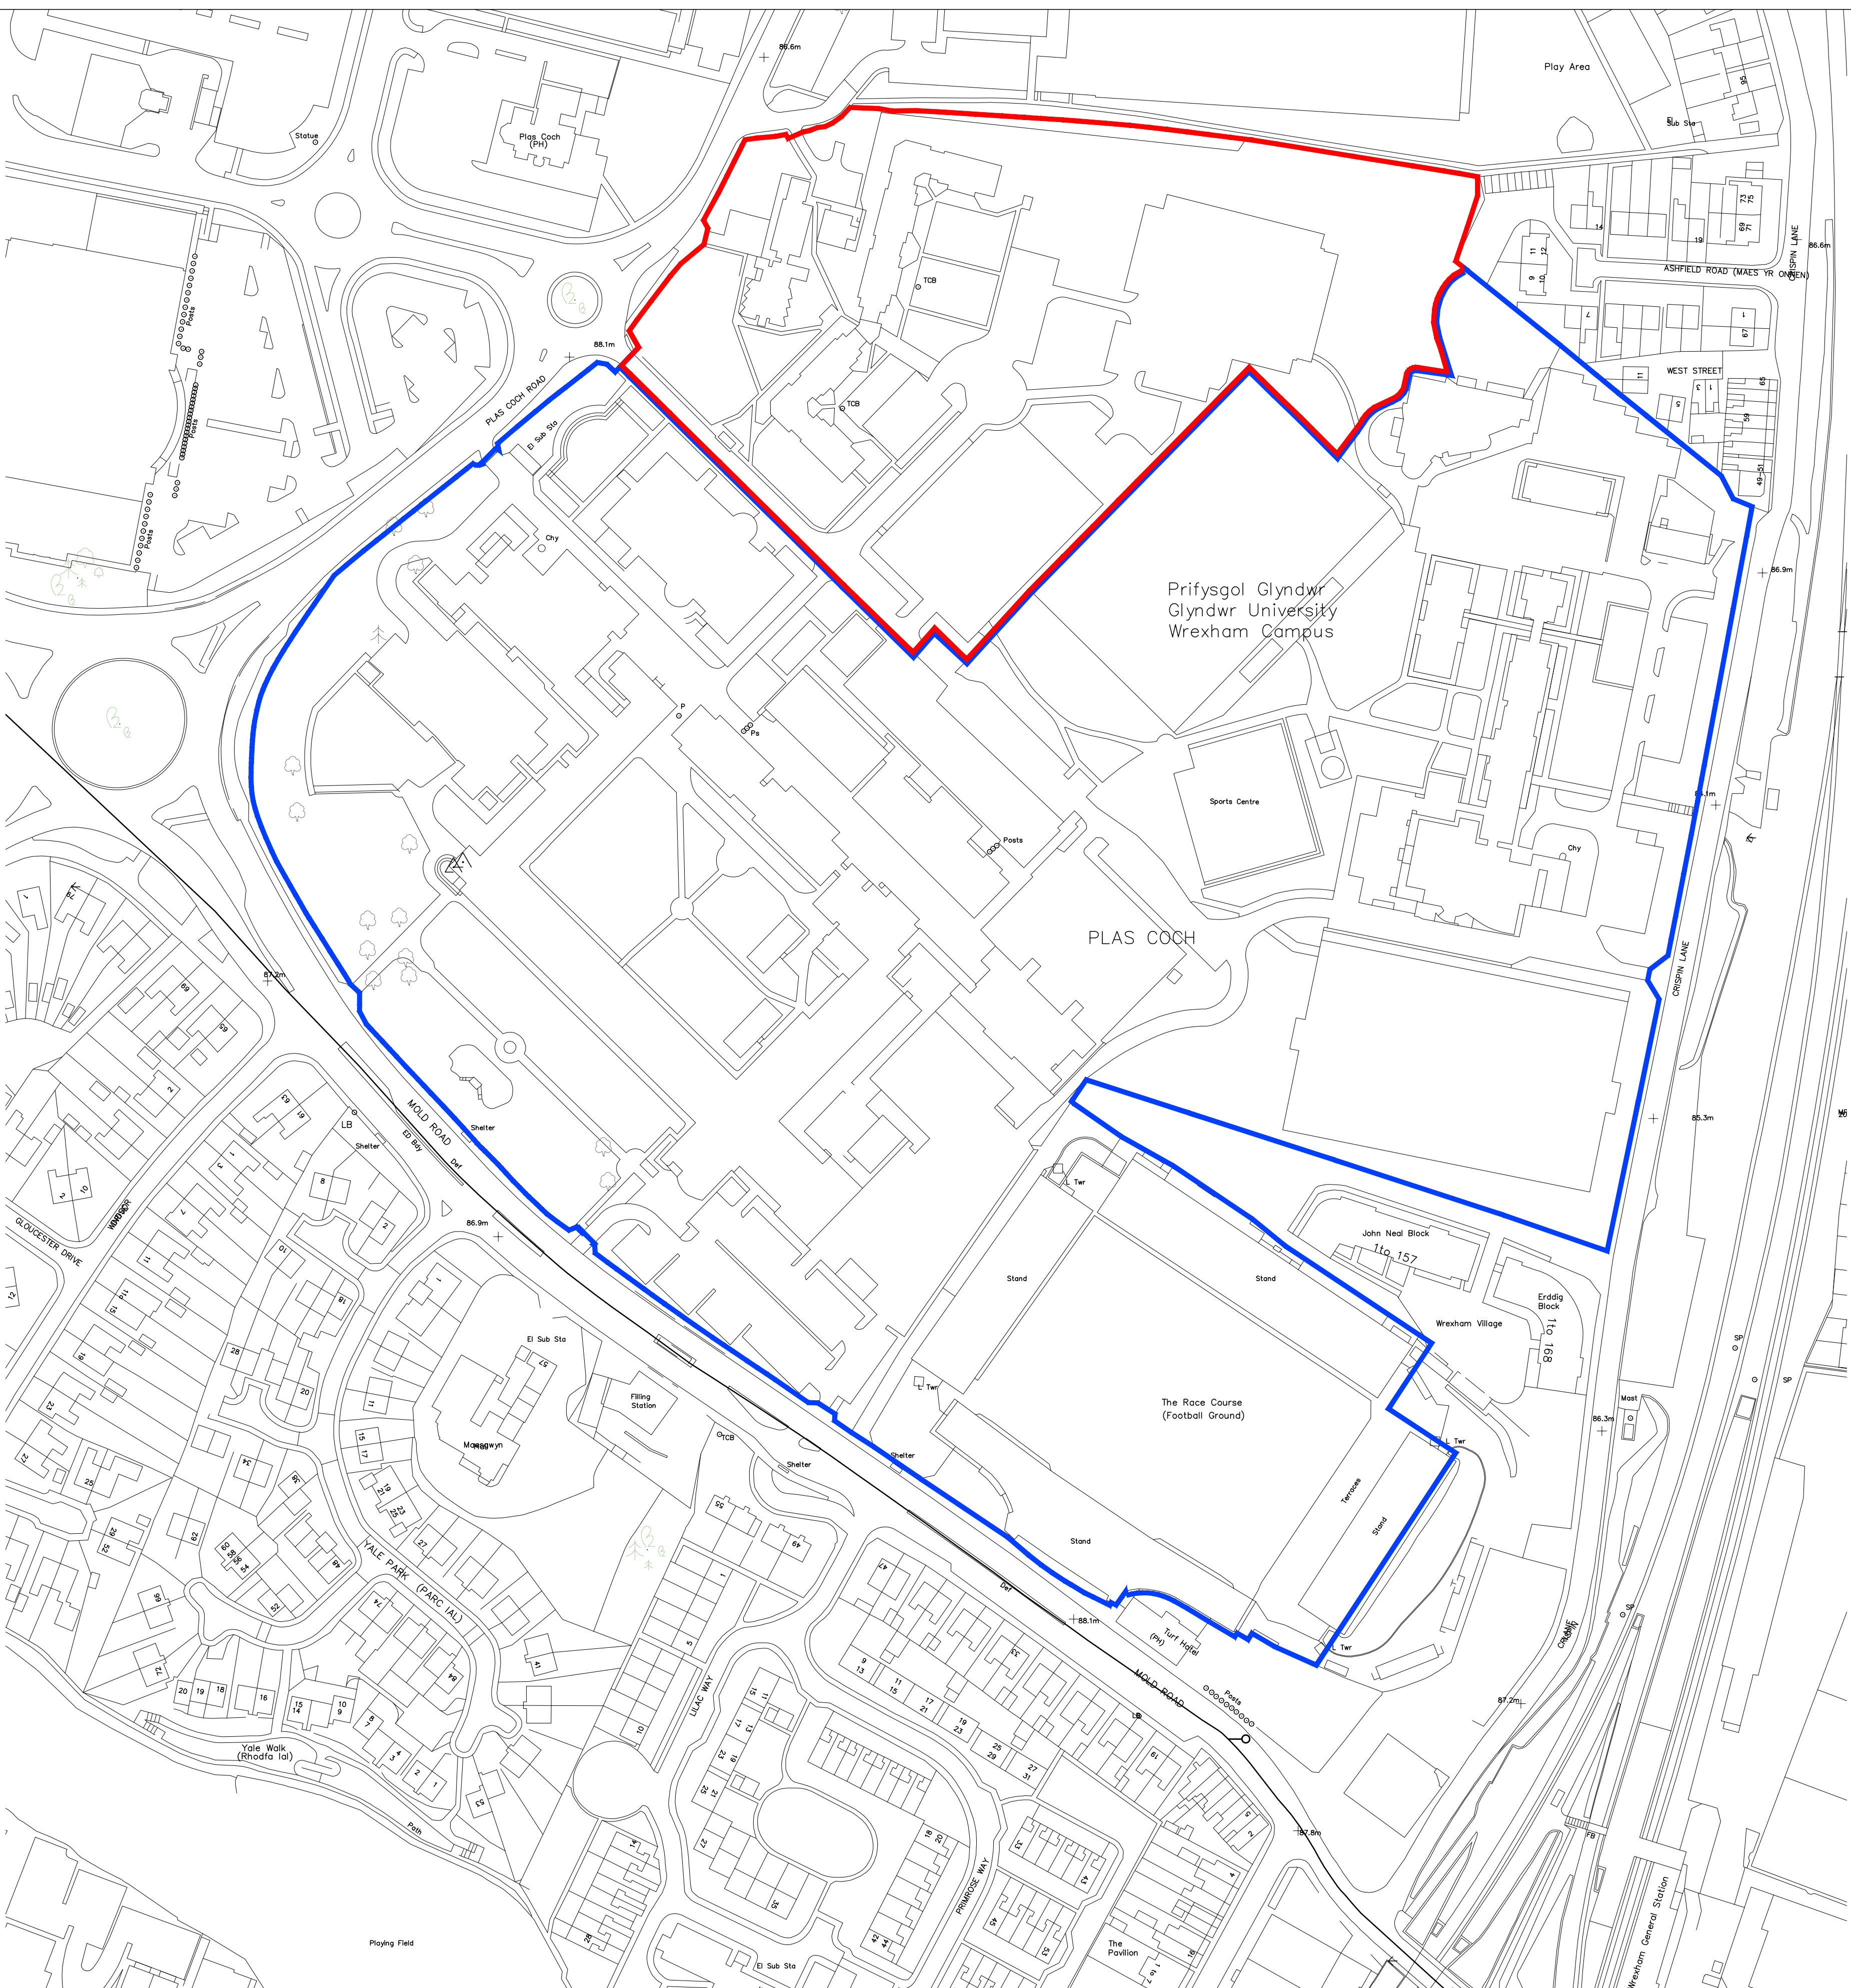


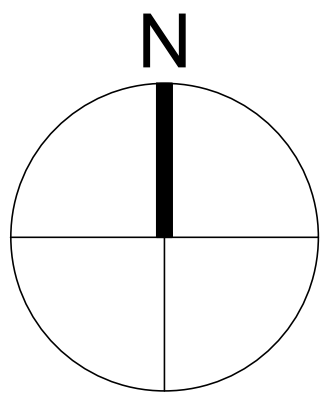

GENERAL NOTES:

DAY Architectural Ltd accepts no responsibility for any costs, losses or claims whatsoever arising from these drawings, specifications and related documents unless there is full compliance with the Client or any unauthorised user of the following:

- All boundaries, dimensions and levels are to be checked on site before construction and any discrepancies reported to the Architect / Designer.
- Partial Service: Any discrepancies with site or other information is to be advised to the Architect / Designer and direction and / or approval is to be sought before the implementation of the detail.
- Block and site plans are reproduced under license from the Ordnance Survey.
- Do not scale this drawing.
- For the purpose of coordination, all relevant parties must check this information prior to implementation and report any discrepancies to the Architect / Designer.

DRAWING NOTES:

STATUS REVISION DATE

CLIENT
Wrexham Glyndwr University

PROJECT
Campus 2025

DRAWING
Northern Quarter - Site Location Plan

SCALE
1:1250

PAPER SIZE
A1

DATE
June 2018

DRAWN BY
LB

DRAWING No.
AL-100-001

REVISION
P1

PROJECT No.
531-17-1

DRAWING STATUS
PLANNING

Information contained on this drawing is the sole copyright of DAY Architectural Ltd. and is not to be reproduced without their permission.

DAY
ARCHITECTURAL LTD

DAY ARCHITECTURAL LTD.
61 BURLINGTON STREET
LIVERPOOL
L3 6LG

LIVERPOOL
MANCHESTER

0151 203 9703, info@day-architectural.com, www.day-architectural.com