


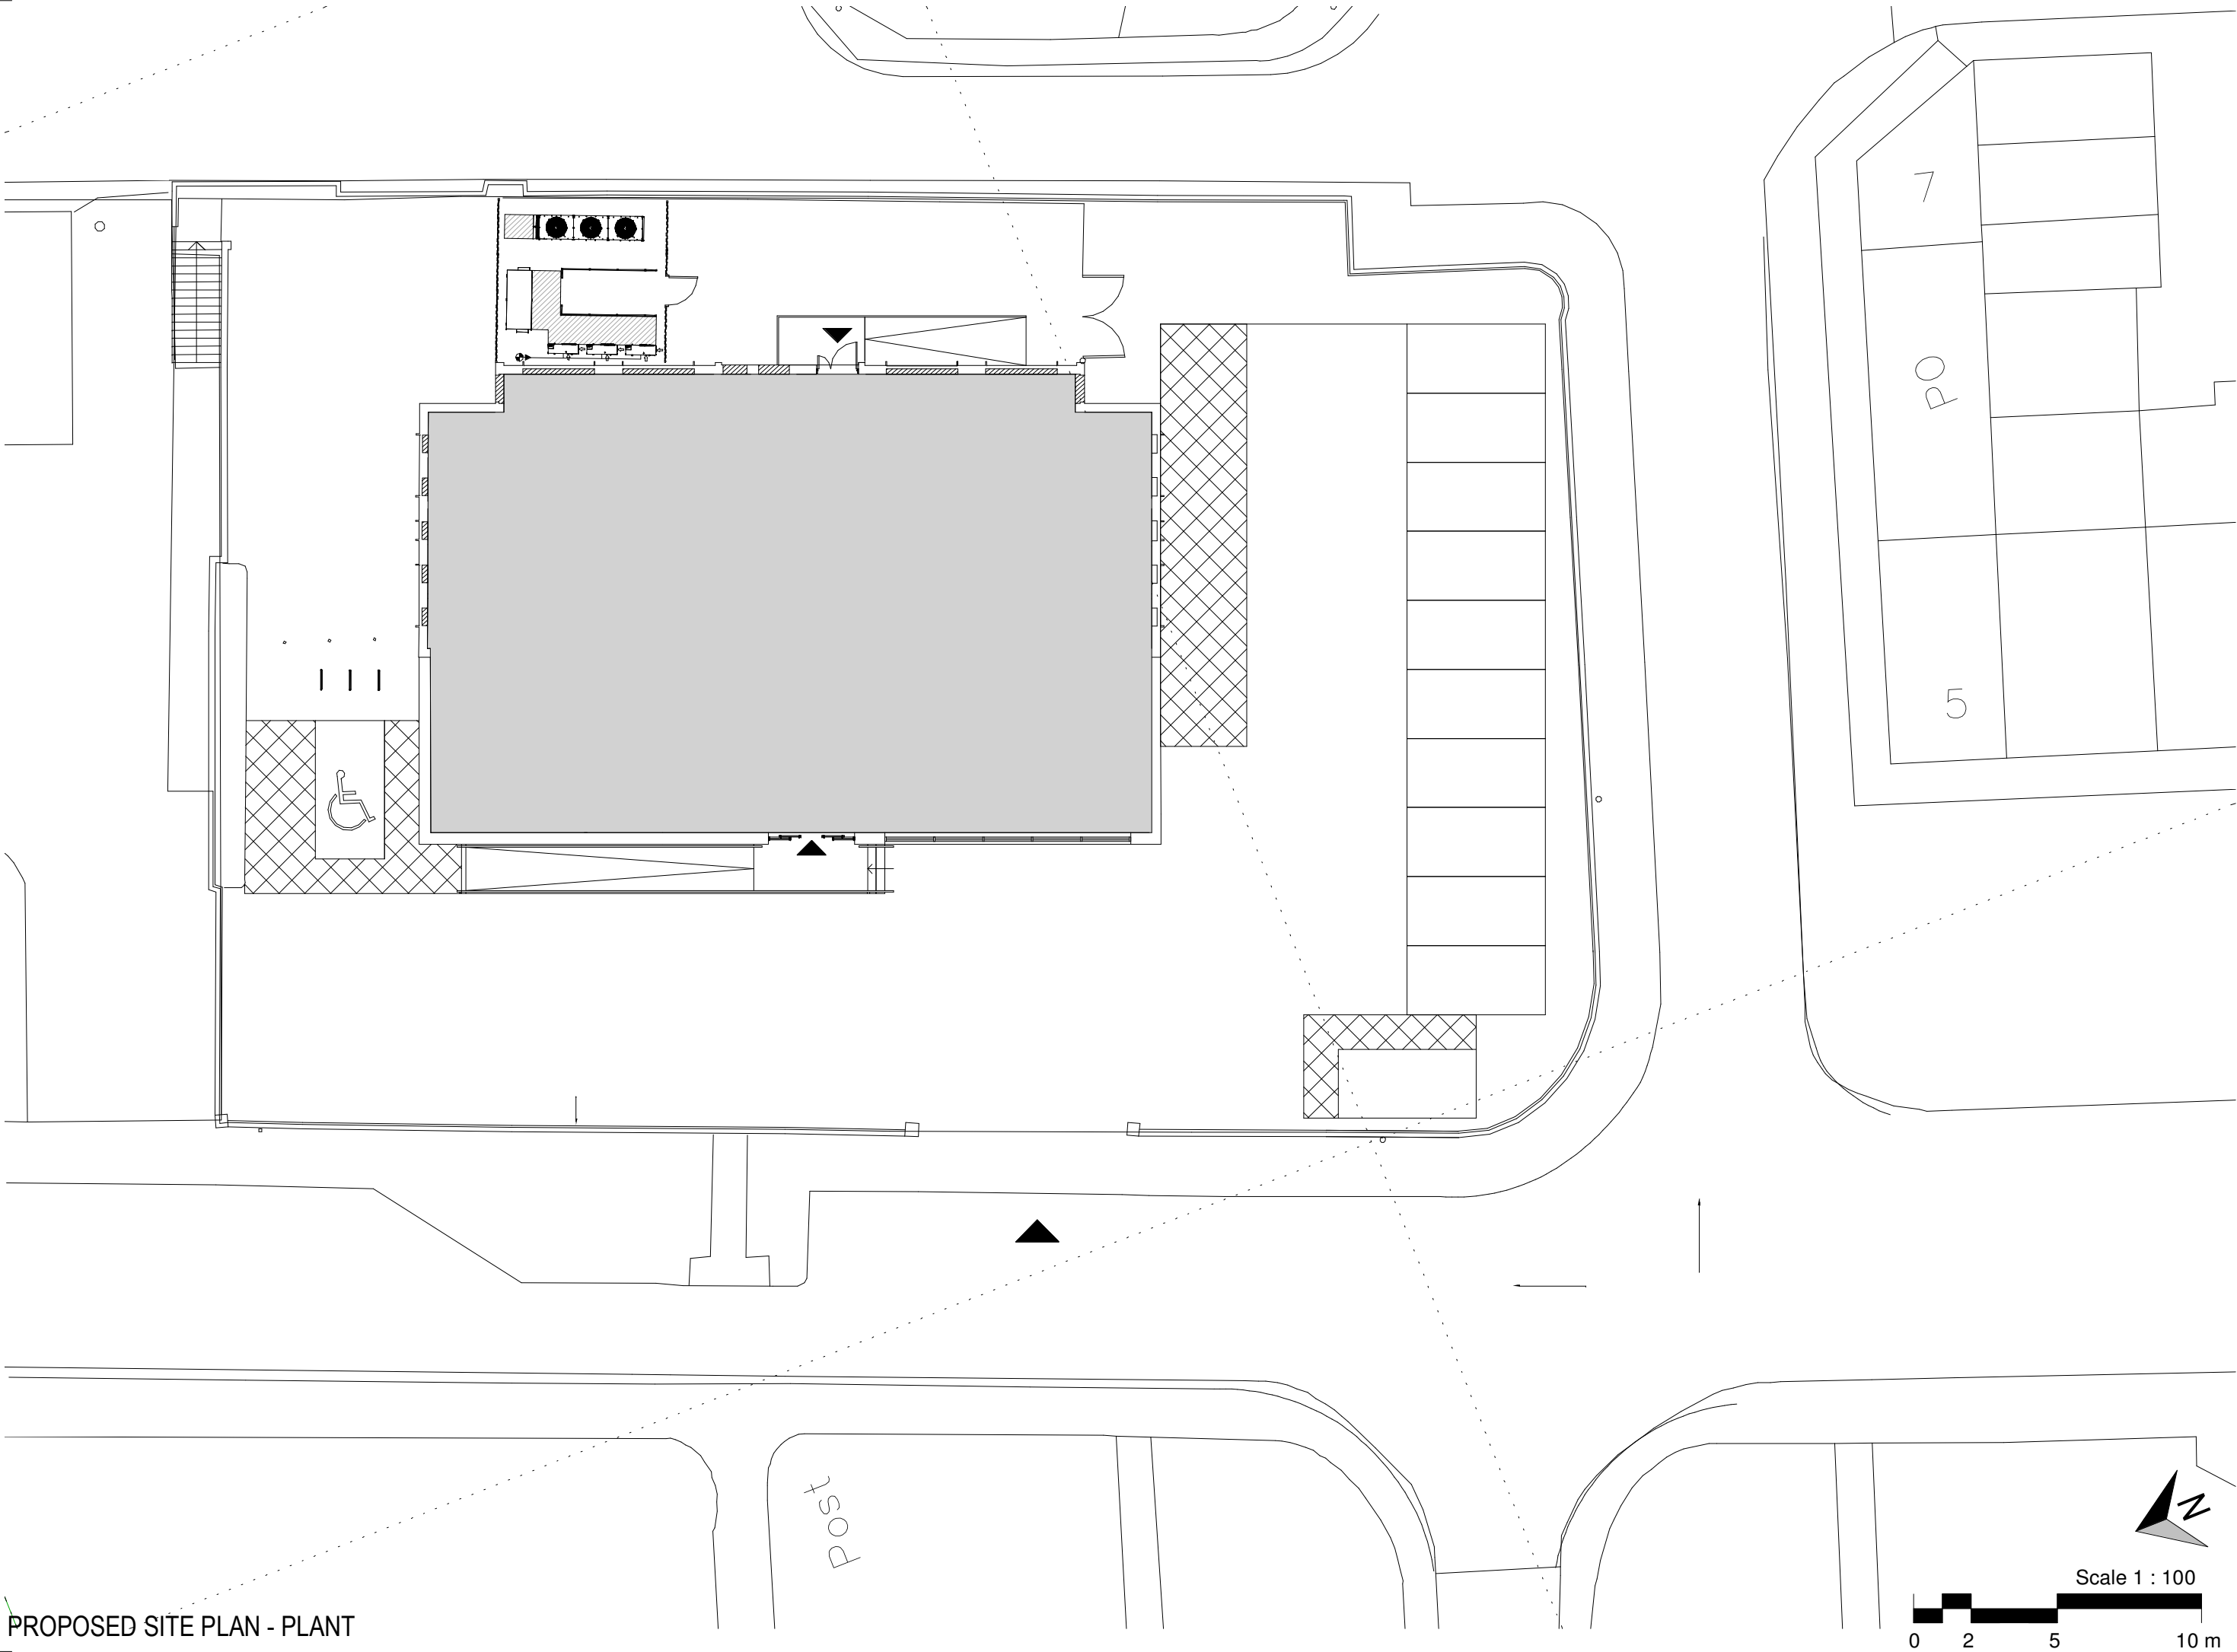

PROPOSED SITE PLAN - PLANT

REVNO	REVISION DESCRIPTION	DATE	BY
P01	1st ISSUE	31/07/20	GP

Project	Dwg Title
PC-170391-22802	183937 - IDL - 01 - ZZ - DR - A - P20003 - S3 - P01

Scale	Date
1 : 100 @ A1	31/07/20