



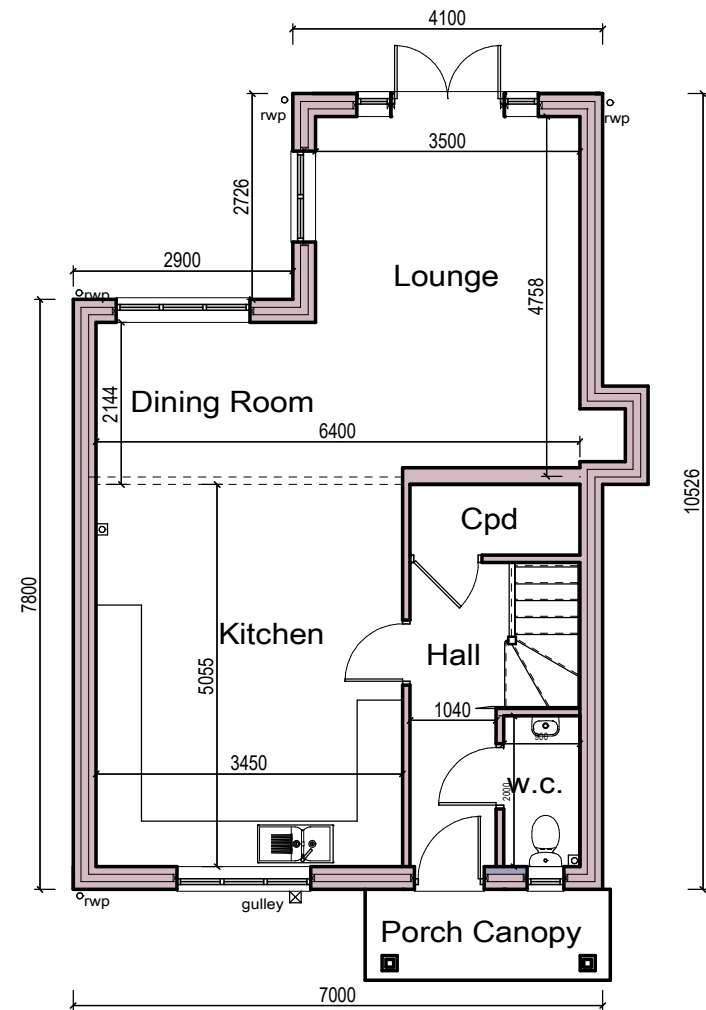

Ground Floor Plan

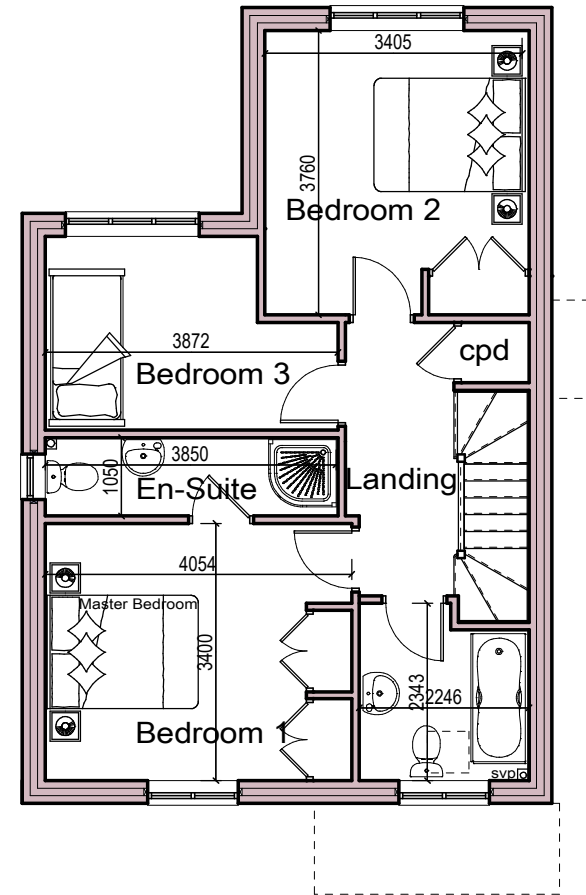

First Floor Plan

NOTES:
All dimensions must be checked on site and not scaled from this drawing.

Client
Mr Howard Pearson

Job Title
Land Adjacent to
No. 1 White Oaks
Brymbo Road,
Bwlchgwyn

Drawing Title
Proposed First Floor
& Ground Floor Plan
Three Bedroom
Detached Dwelling

Scale 1:100 A3

Date September 2020 **Drawn by** T.M.

Drg No.	Rev
71195:1001	-

Trevor Mennell Planning
Planning & Architectural
Consultants
The Gables | Kendrick's Bank |
Bayston Hill | Shrewsbury |
Shropshire | SY3 0EH