




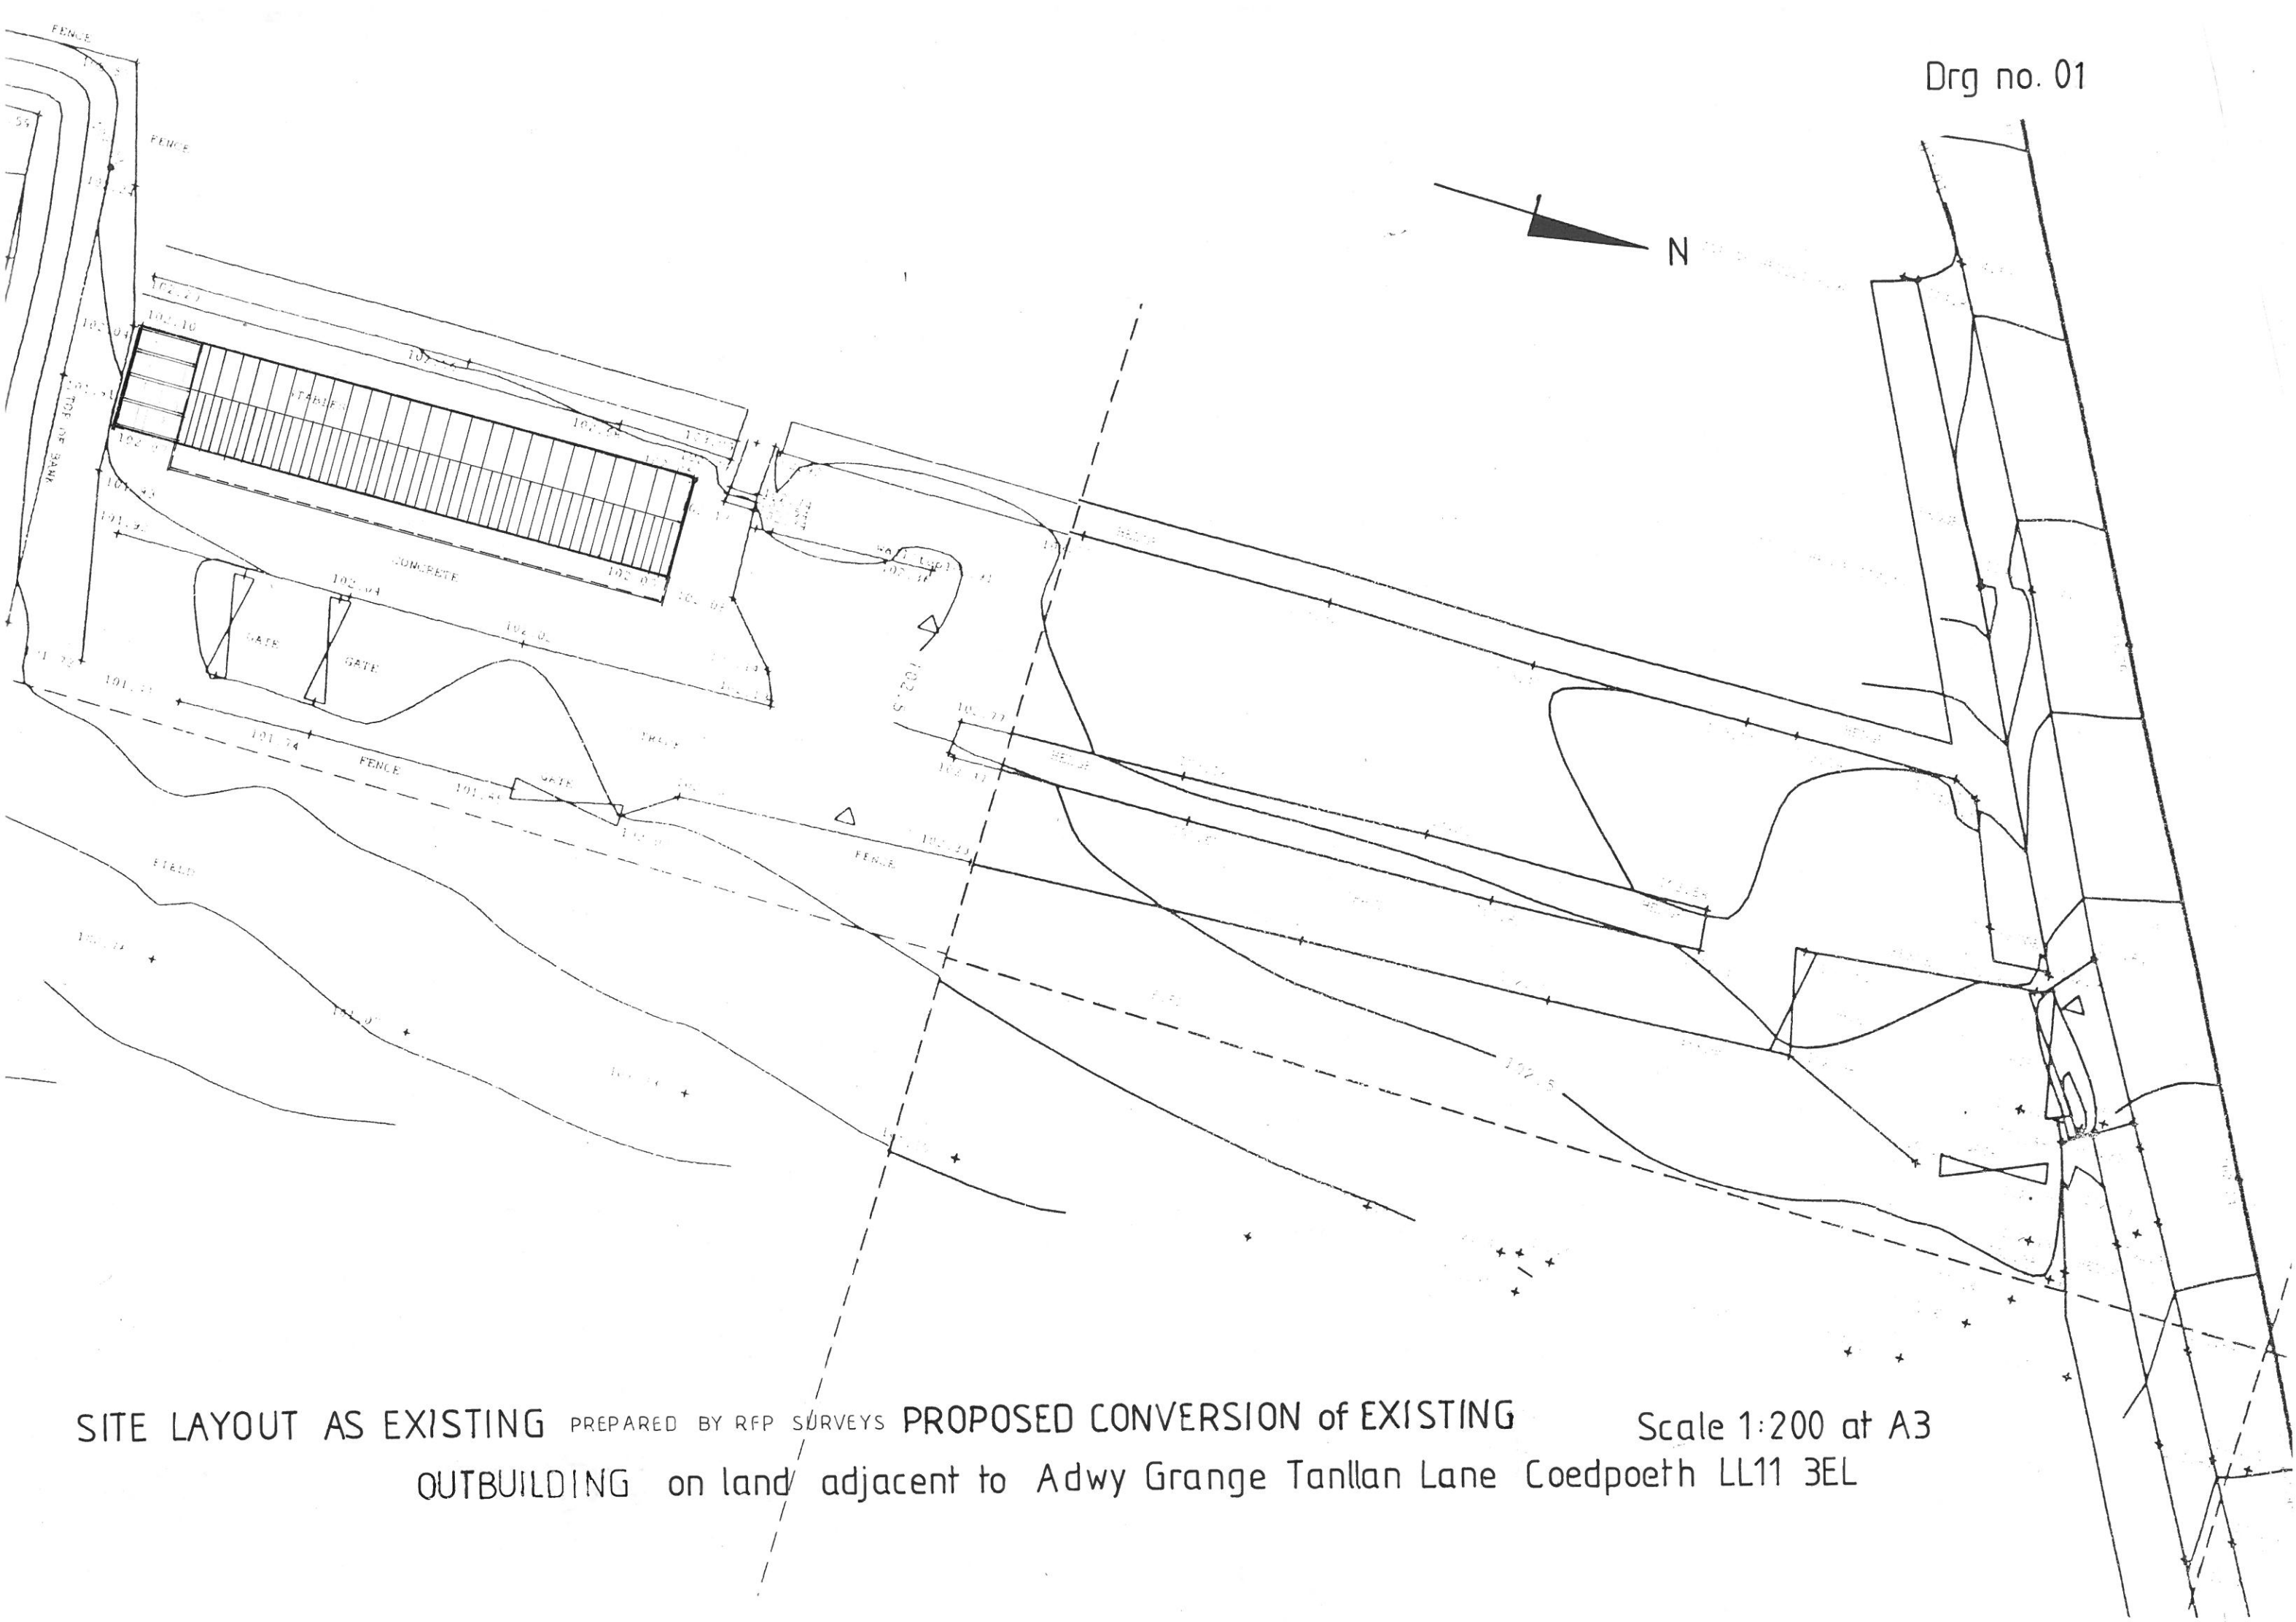


SITE LAYOUT AS EXISTING PREPARED BY RFP SURVEYS PROPOSED CONVERSION of EXISTING Scale 1:200 at A3
OUTBUILDING on land adjacent to Adwy Grange Tanllan Lane Coedpoeth LL11 3EL

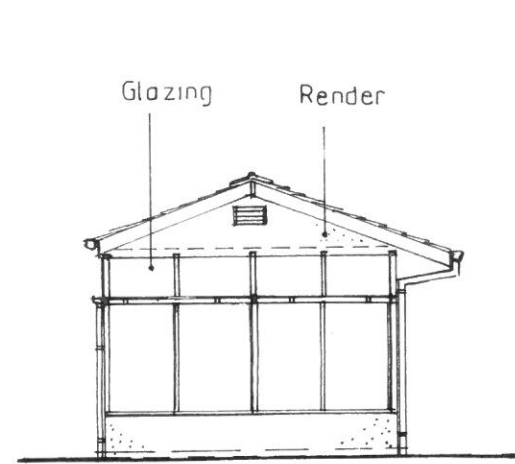


SOUTH ELEVATION

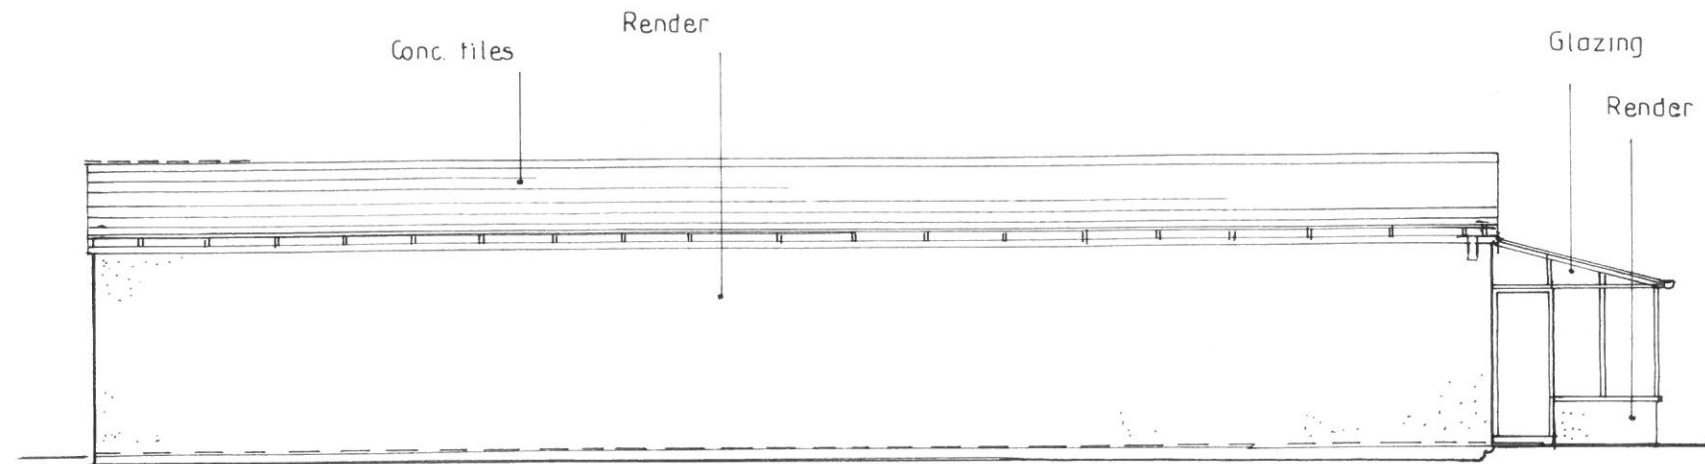


WEST ELEVATION

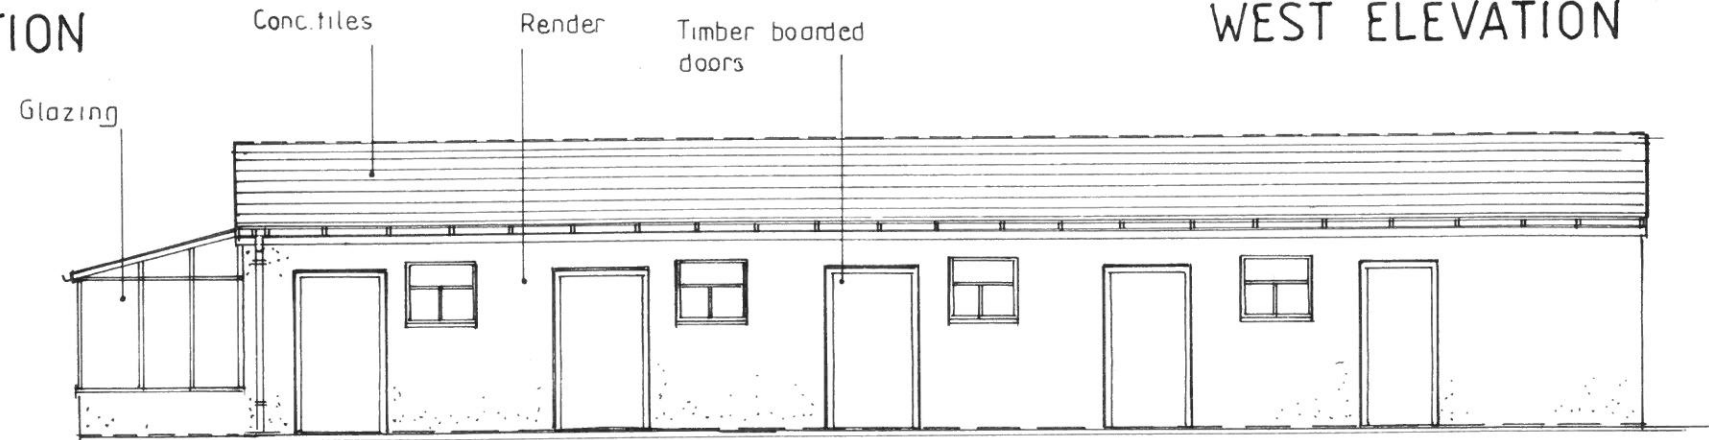

EAST ELEVATION

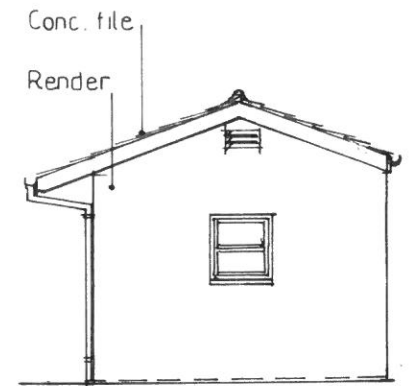

NORTH ELEVATION

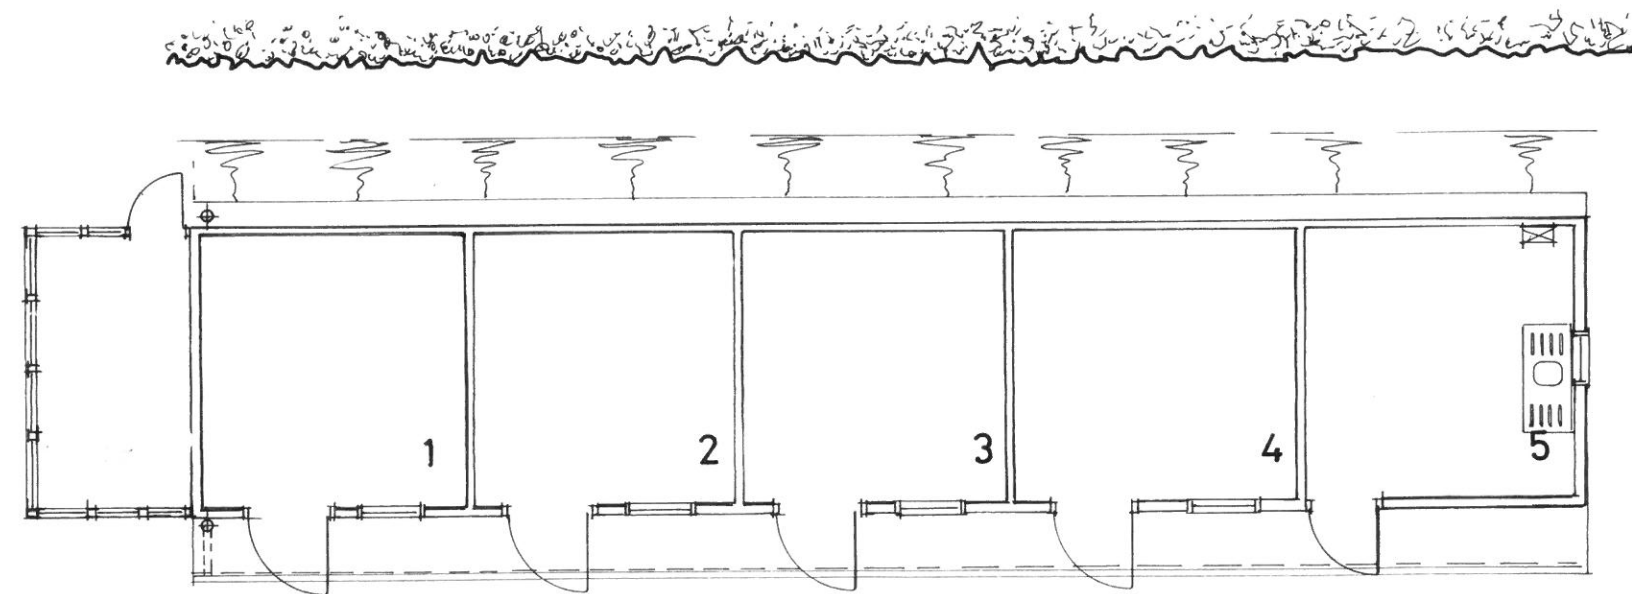



FLOOR PLAN

FLOOR PLAN AND ELEVATIONS AS EXISTING
 PROPOSED CONVERSION OF EXISTING OUT BUILDING on land adjacent to
 Adwy Grange Tanllan Lane Coedpoeth LL11 3EL


Scale 1:100 at A3

Org no. 03

 


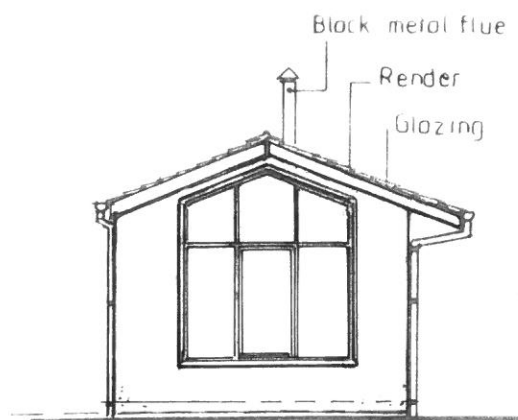


SOUTH ELEVATION

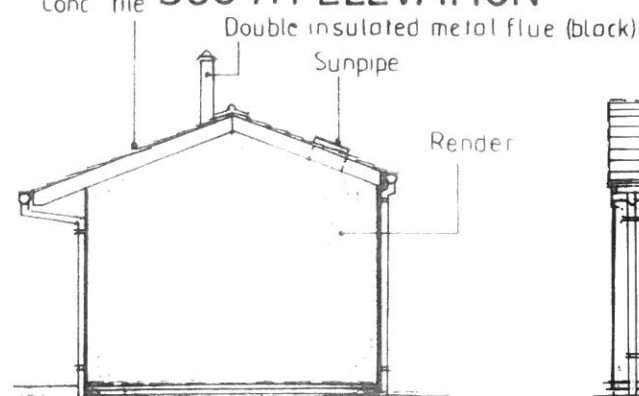

NORTH ELEVATION

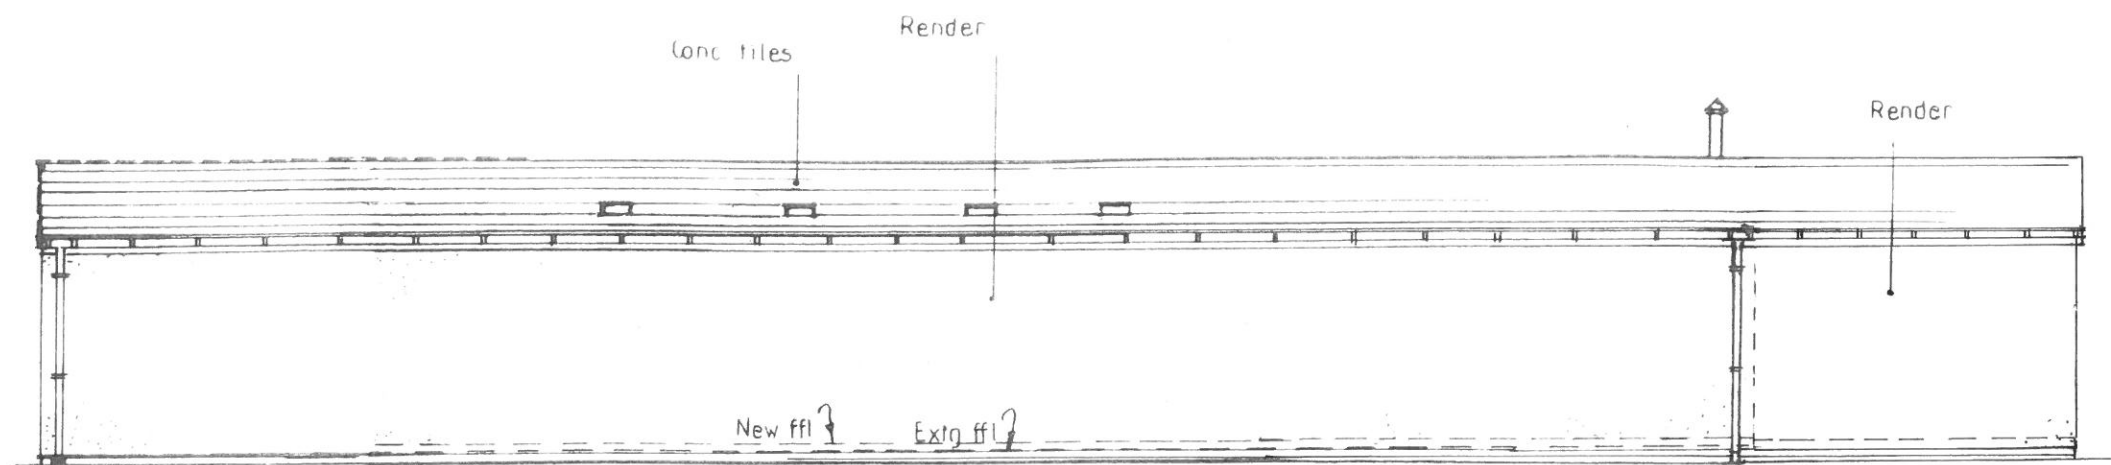


WEST ELEVATION

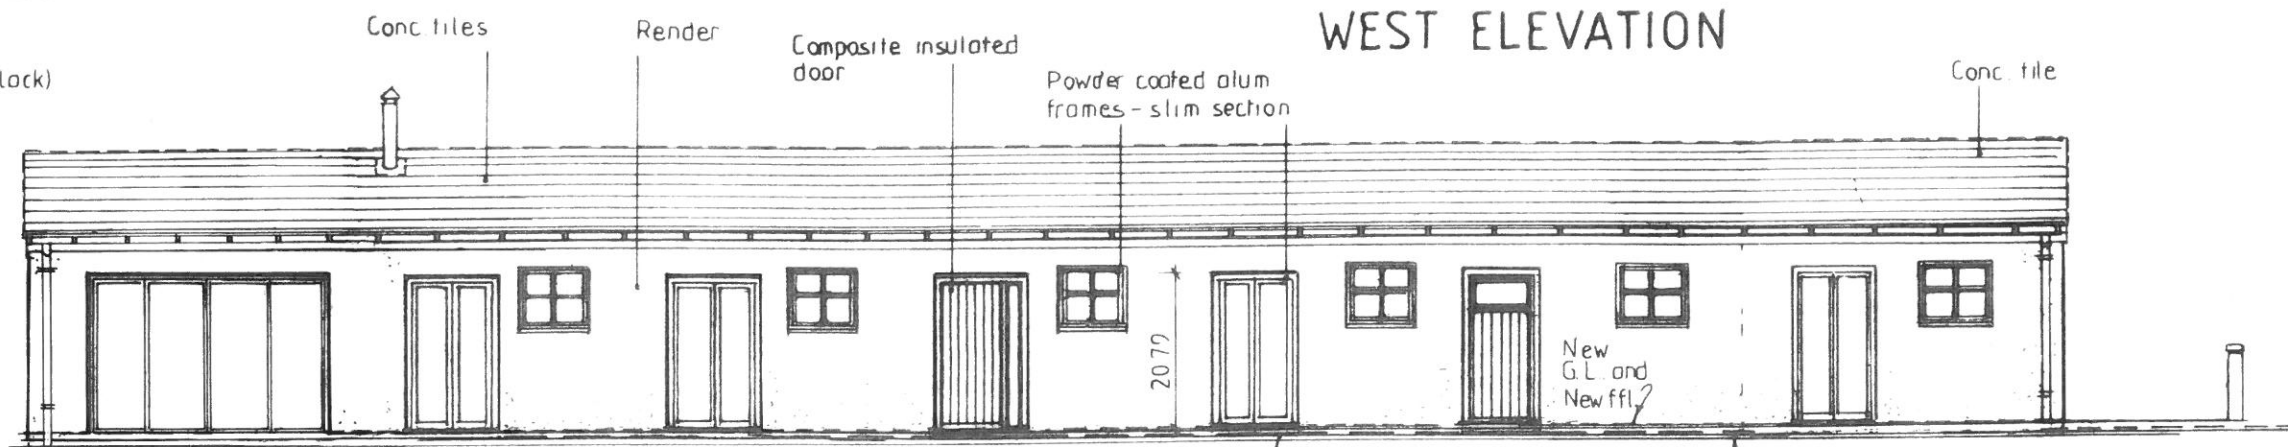

EAST ELEVATION

External perimeter hoarding to be ramped up to bldg to form level access to marry with new ffl.

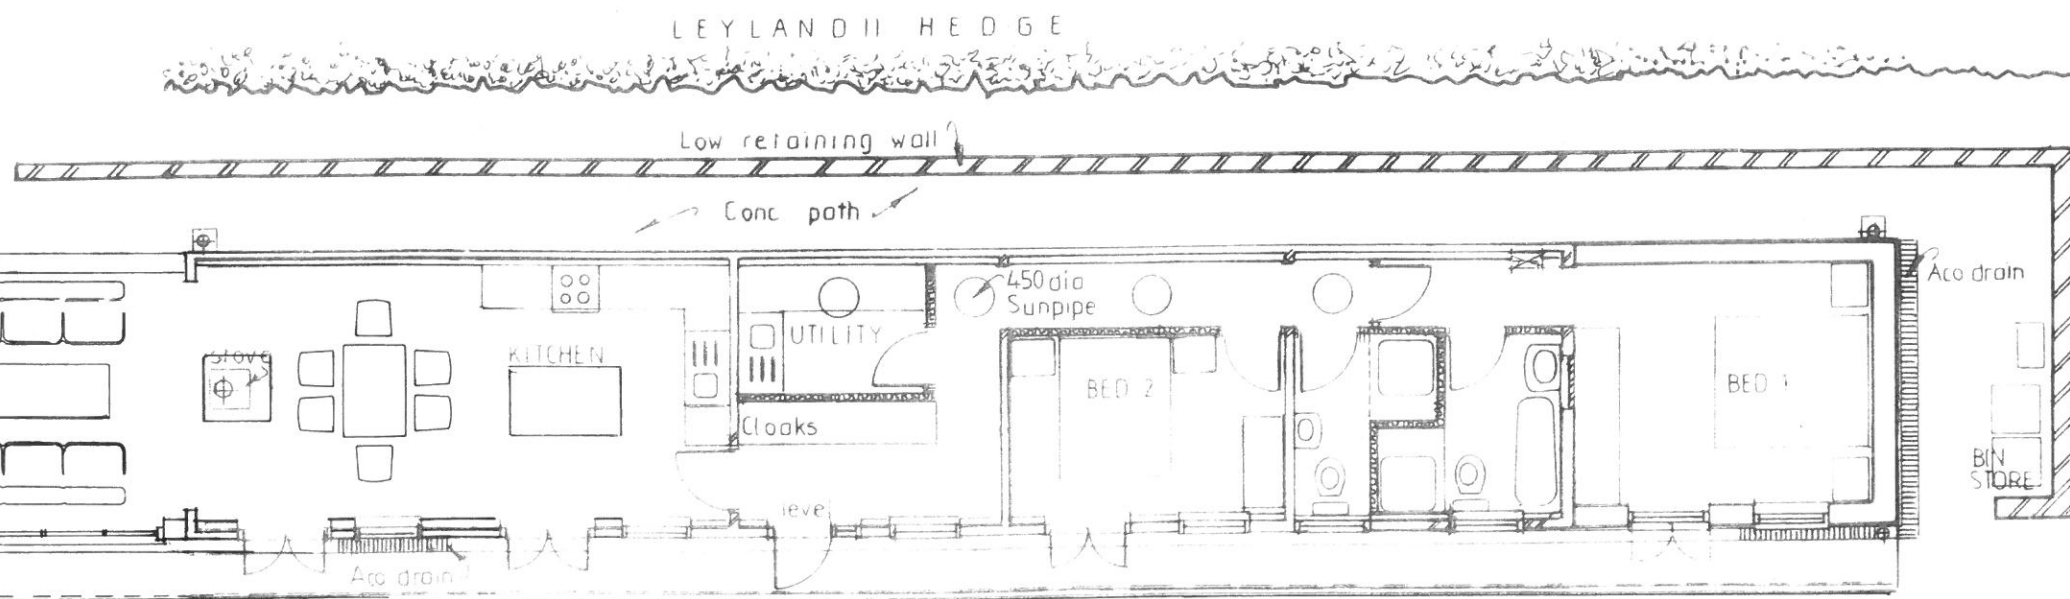


FLOOR PLAN

FLOOR PLAN AND ELEVATIONS AS PROPOSED
 PROPOSED CONVERSION OF EXISTING OUT BUILDING on land adjacent to
 Adwy Grange Tanllan Lane Coedpoeth LL11 3EL


Scale 1:100 at A3

Dwg no. 05C

 

ADWY GRANGE

Sandra Murray & Associates
CHARTERED ARCHITECTS LAND SURVEYORS
Crisa Cottage, Castle Street, Wrexham, Wrexham, LL13 9YU. Tel: 01892 977865 Fax: 01892 977856

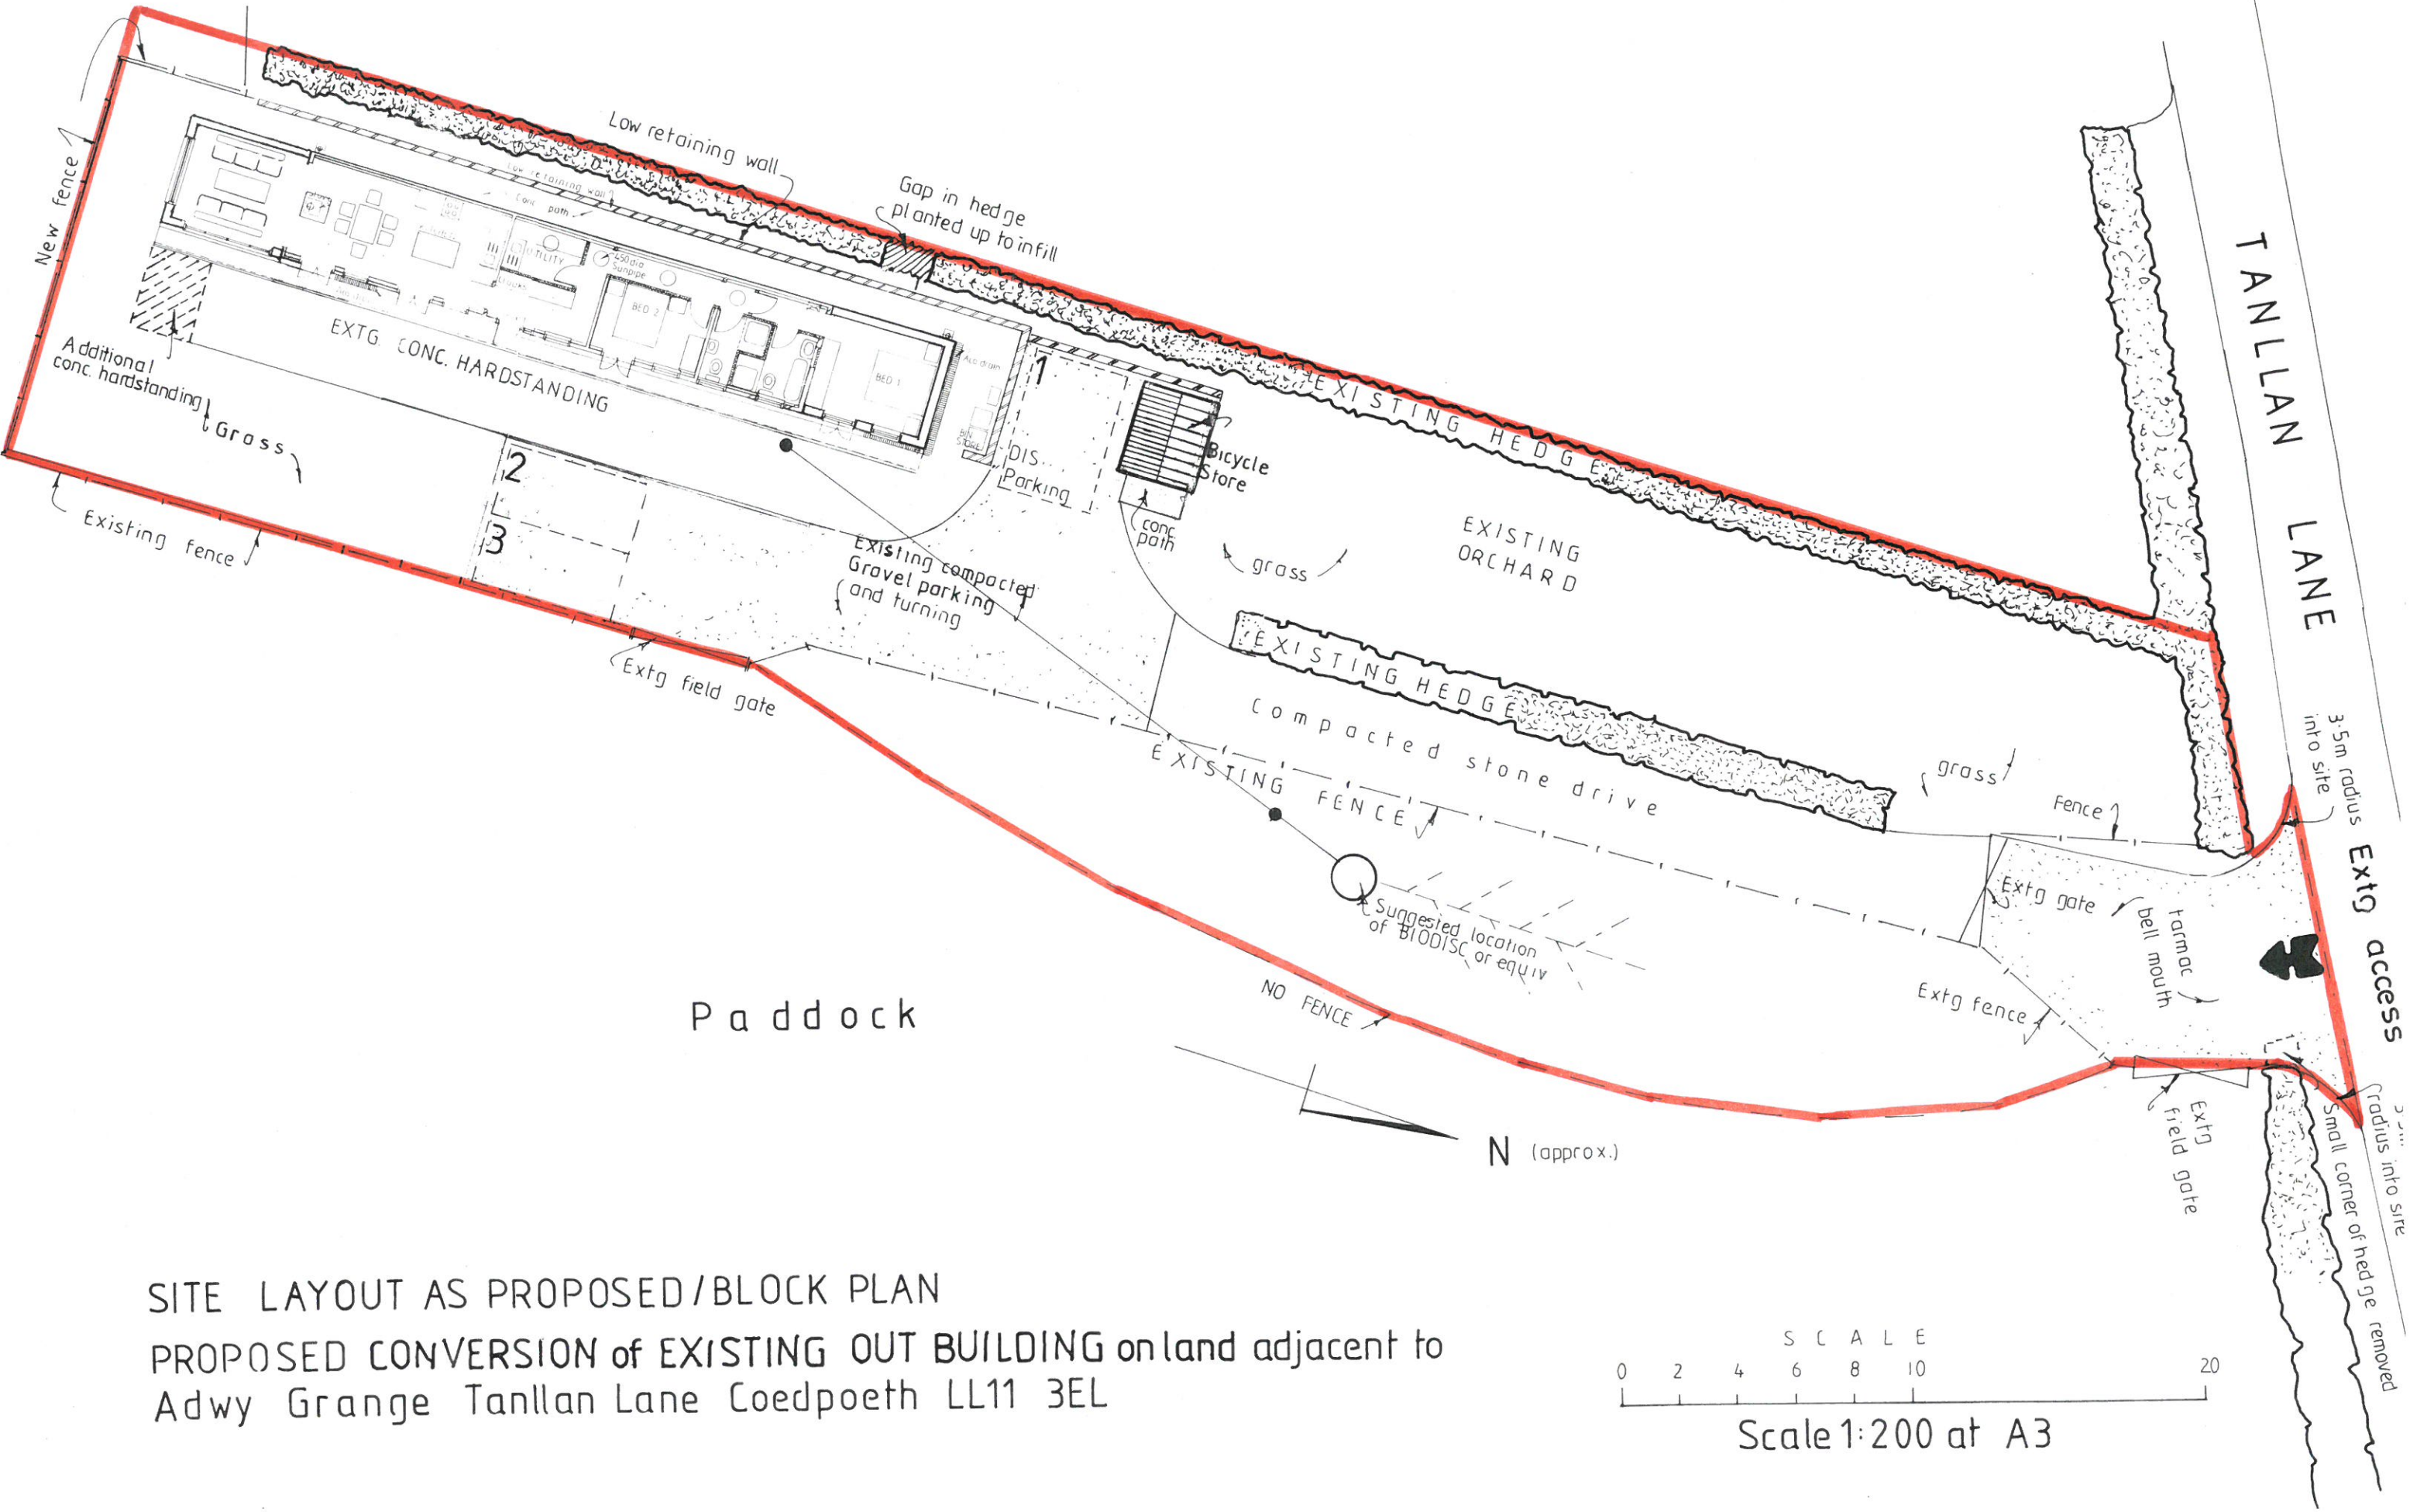

SITE LAYOUT AS PROPOSED/BLOCK PLAN
PROPOSED CONVERSION of EXISTING OUT BUILDING on land adjacent to
Adwy Grange Tanllan Lane Coedpoeth LL11 3EL

