





Front Elevation 1:100




Side Elevation 1:100

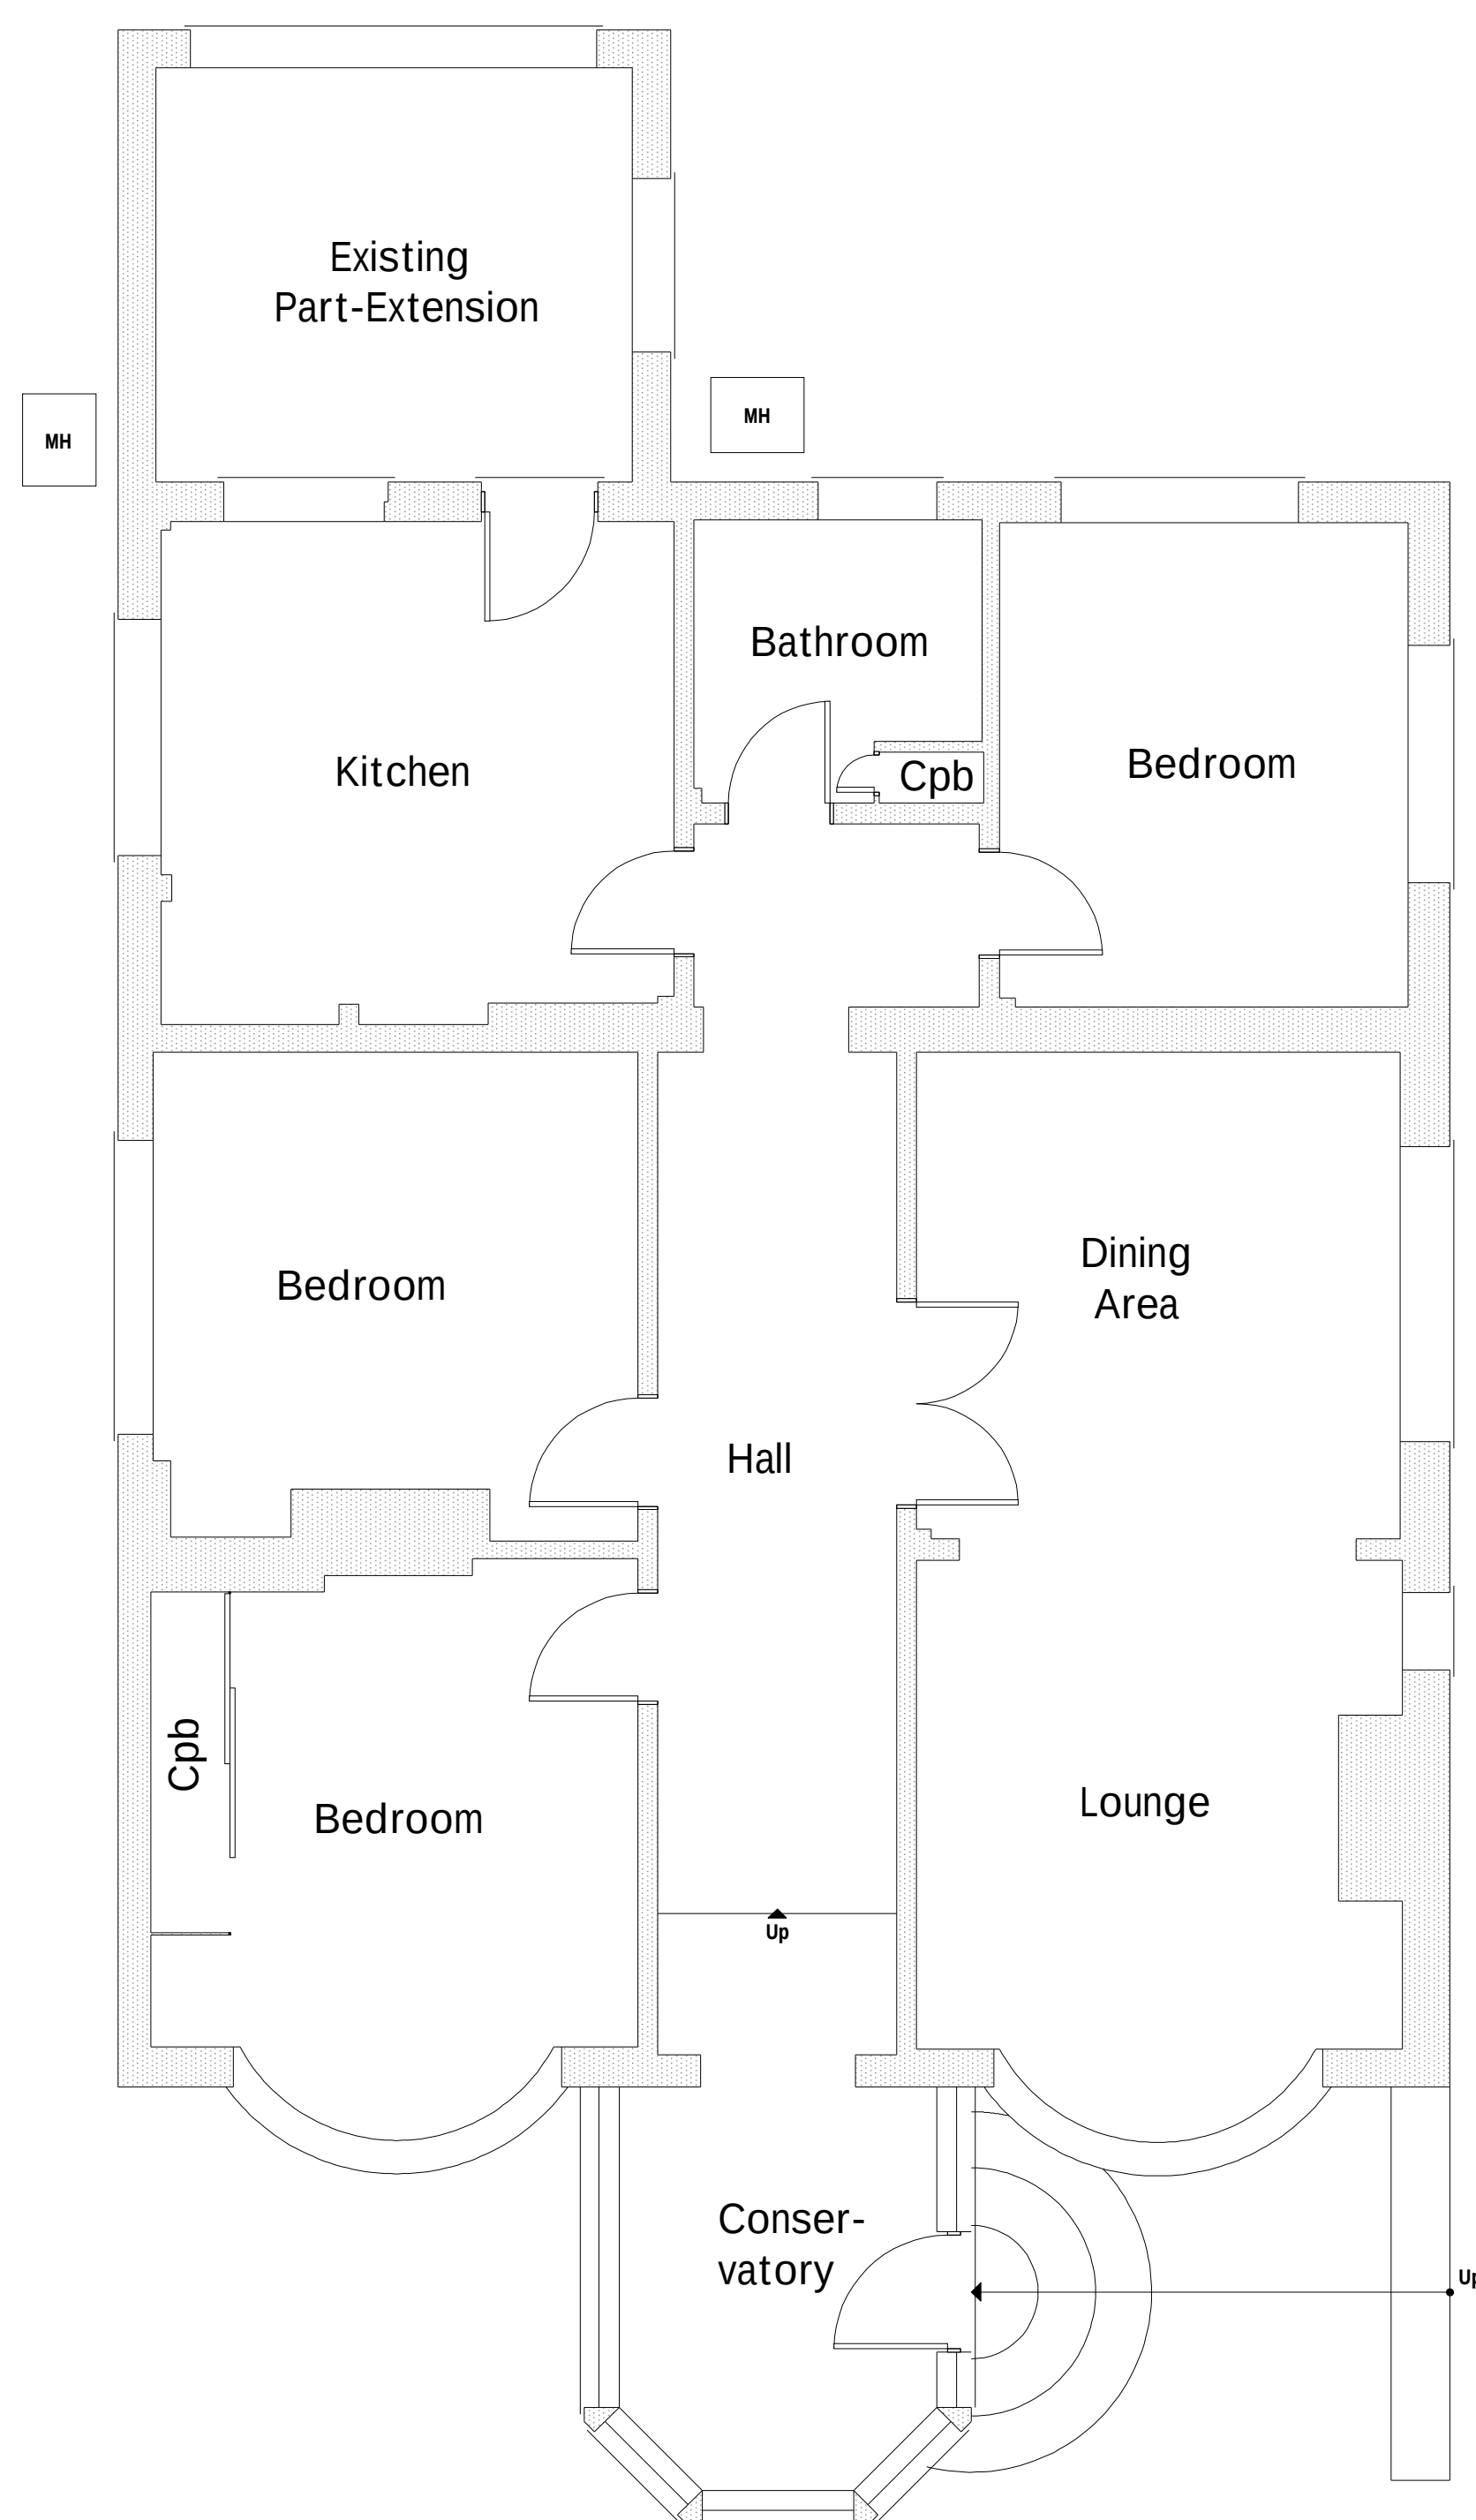

Floor Plan 1:50

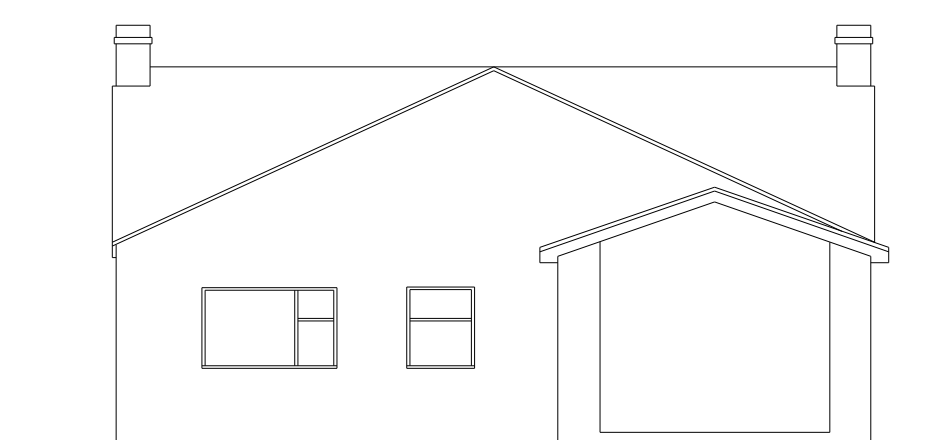

Rear Elevation 1:100

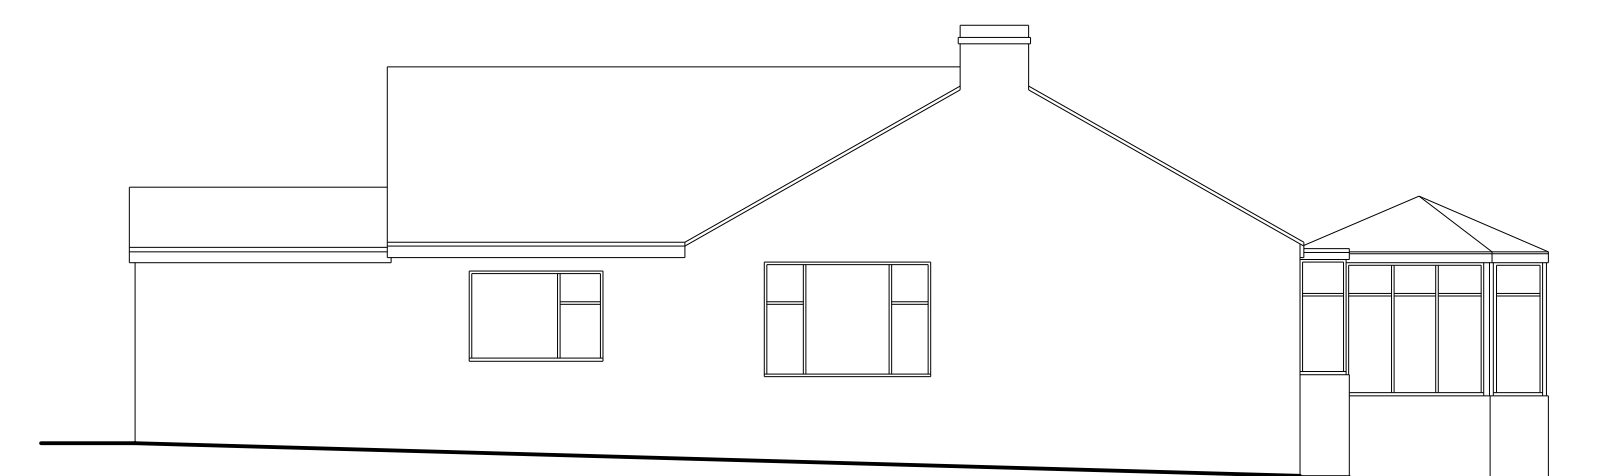

Side Elevation 1:100

A	08/20	Detail Added	D.J.F.
Rev	Date	Detail	Initial

Project: Proposed Alterations at Pant Teg, Ffordd Isaf, Gwynfryn, LL11 5TS	
Title: Existing	Scale: (A1) 1:50 & 1:100

Drawn By: K.A.Hopwood	Date: Feb 2015
Drawing No: B143/001	Sheet: 1 of 2