
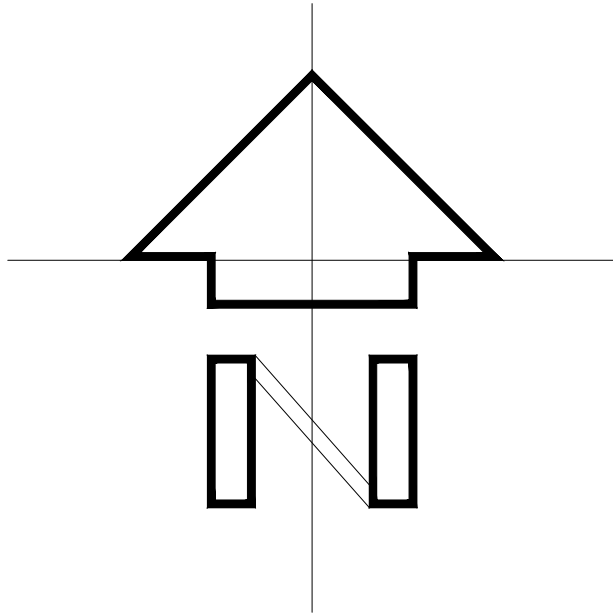


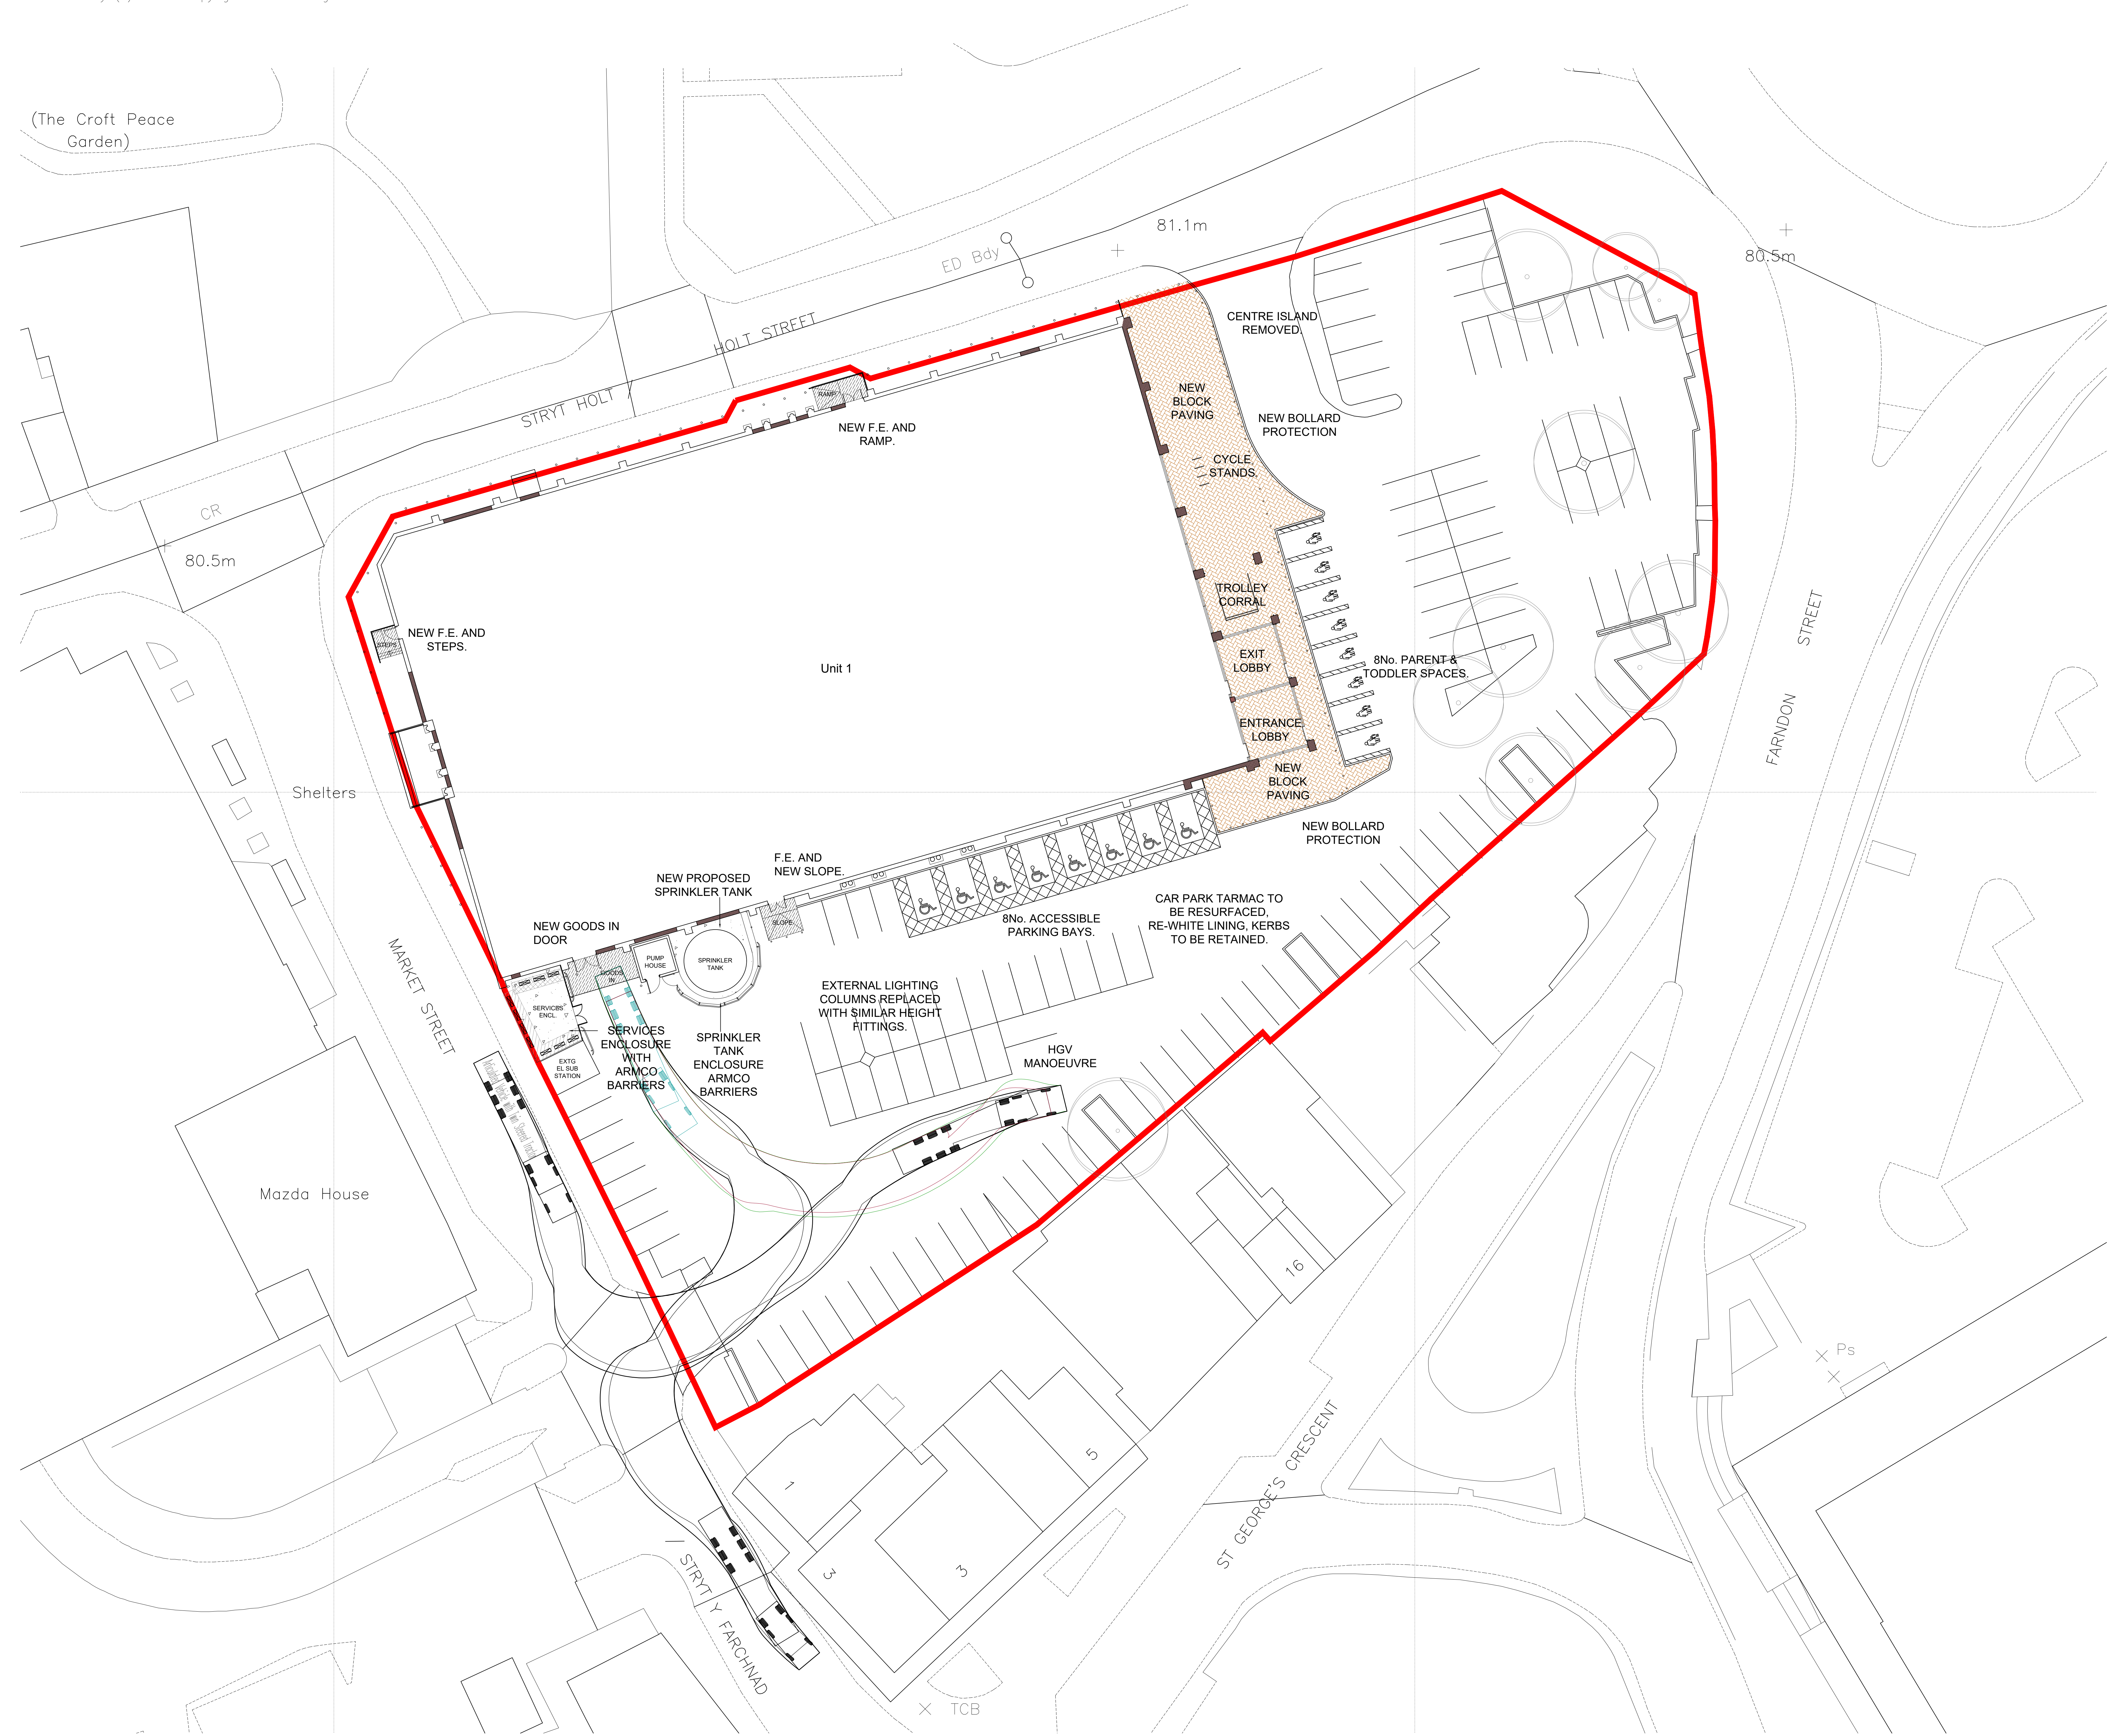

home bargains

TOP BRANDS · BOTTOM PRICES

Planning

E	08.04.20	Assessment application. External sprinkler tank shown.
D	15.05.19	Accessible and Parent and Toddler spaces added.
C	13.05.19	Revised full in-situ proposals, all with car park resurfacing. Entrance Lobby amended.
B	11.04.19	Car park and service yard brought into planning proposals.
A	12.11.18	OS Map datum noted.
REV.	DATE	AMENDMENT



WPL Consulting LLP
1 Airport West, Lancaster Way, Leeds LS19 7ZA
Tel: 0113 202 9444 Fax: 0113 202 9333
E-mail: mail@wplconsulting.co.uk

PROJECT TITLE
Retail Unit Refurbishment
Holt Street
Wrexham
LL13 8DH
for Home Bargains

DRAWING TITLE
Proposed Site Plan

PROJECT No:	DRAWING No:	REVISION:
8850	110	E
SCALE:	DATE:	DRAWN BY:
1:200@A0	19.10.18	ISB
CHECKED BY:	DATE:	