

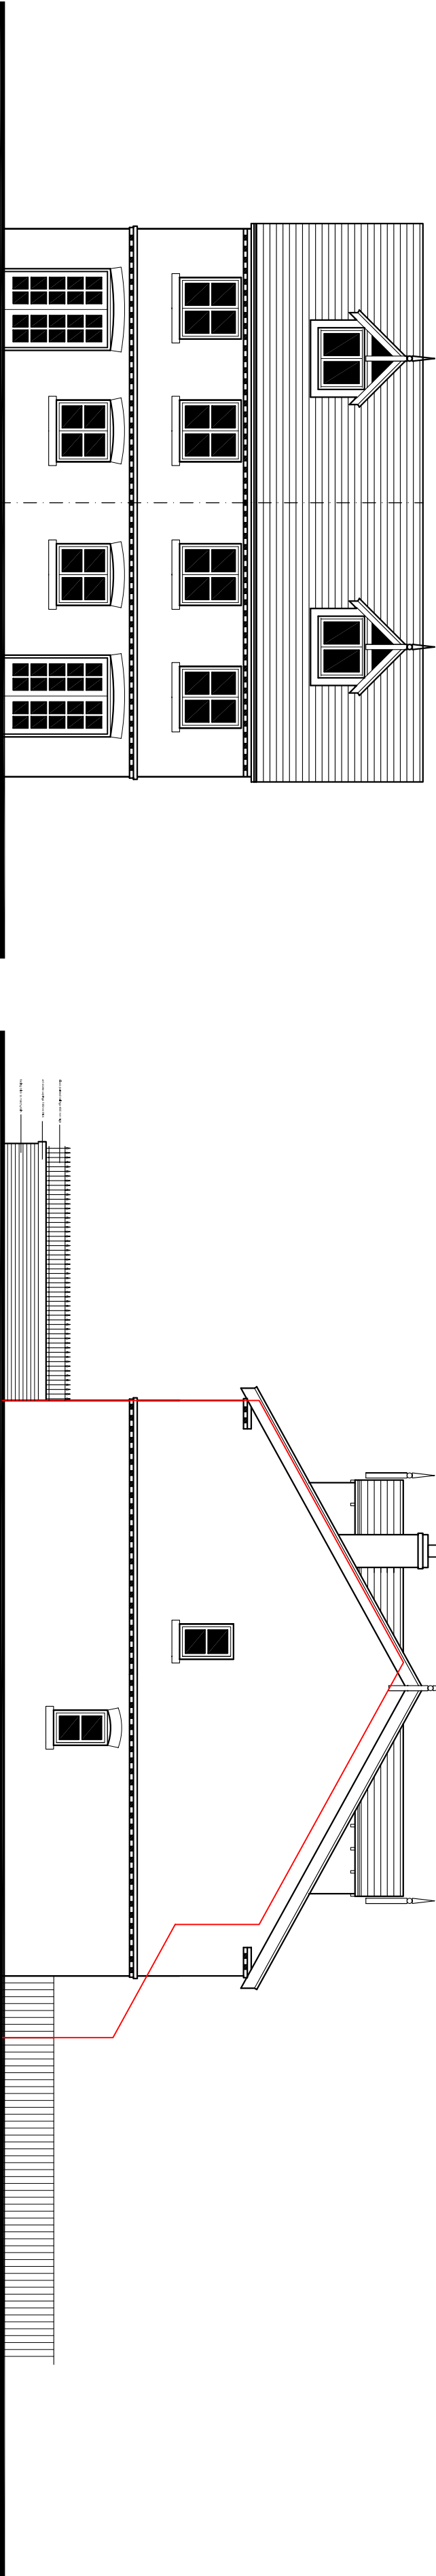


DO NOT SCALE FROM THIS DRAWING

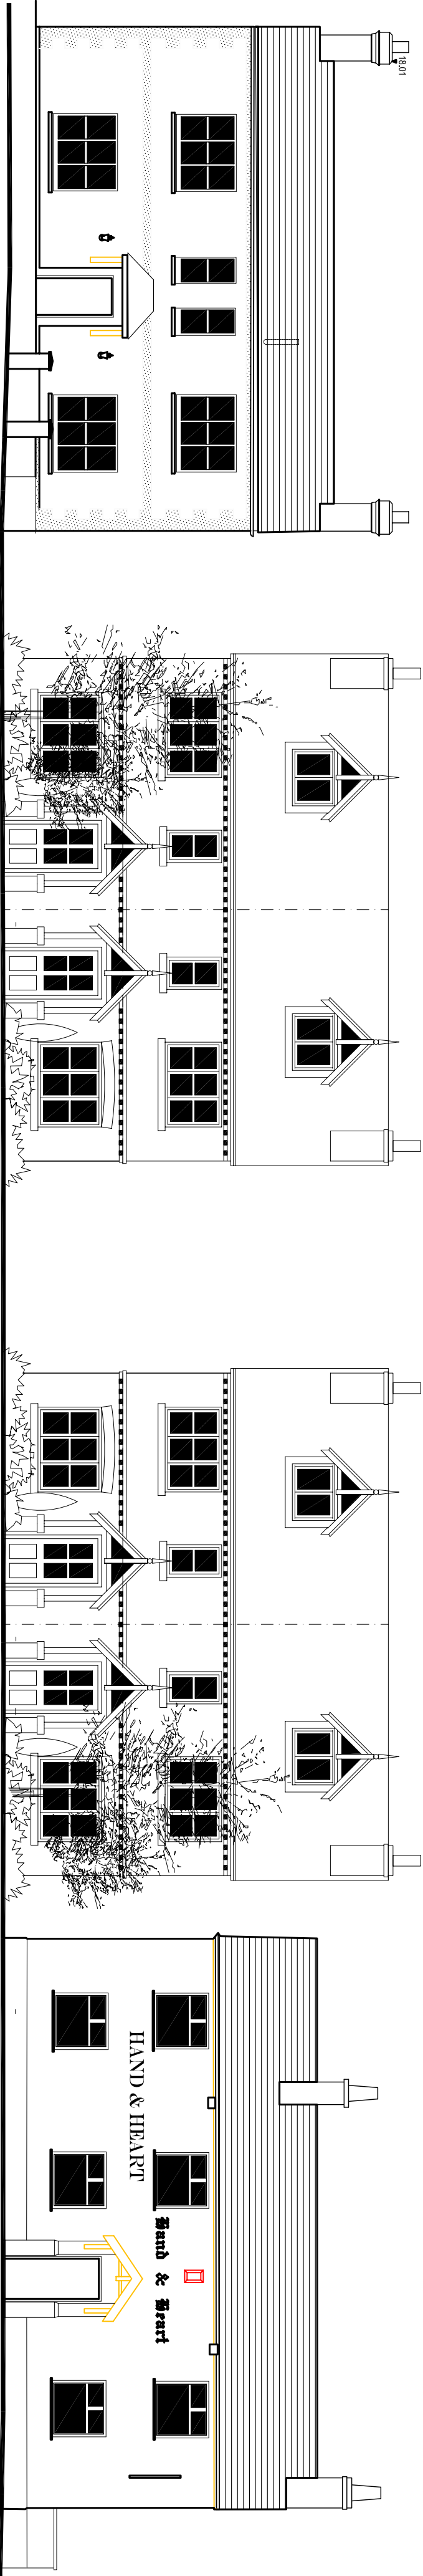


REAR ELEVATION


SIDE ELEVATION

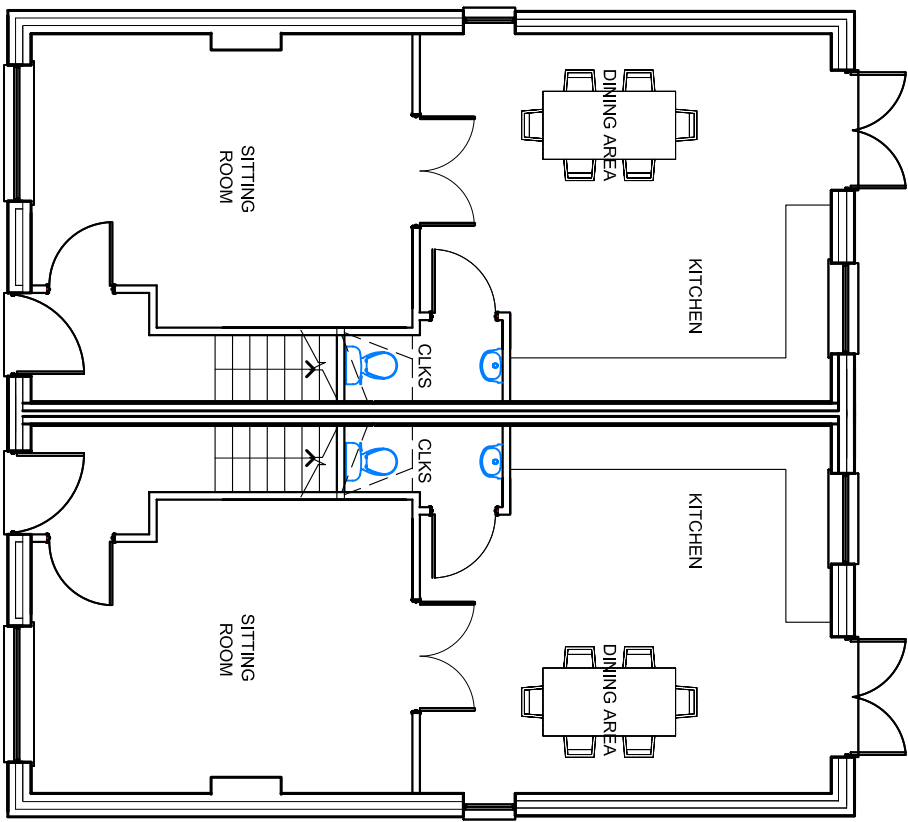


GROUND FLOOR PLAN

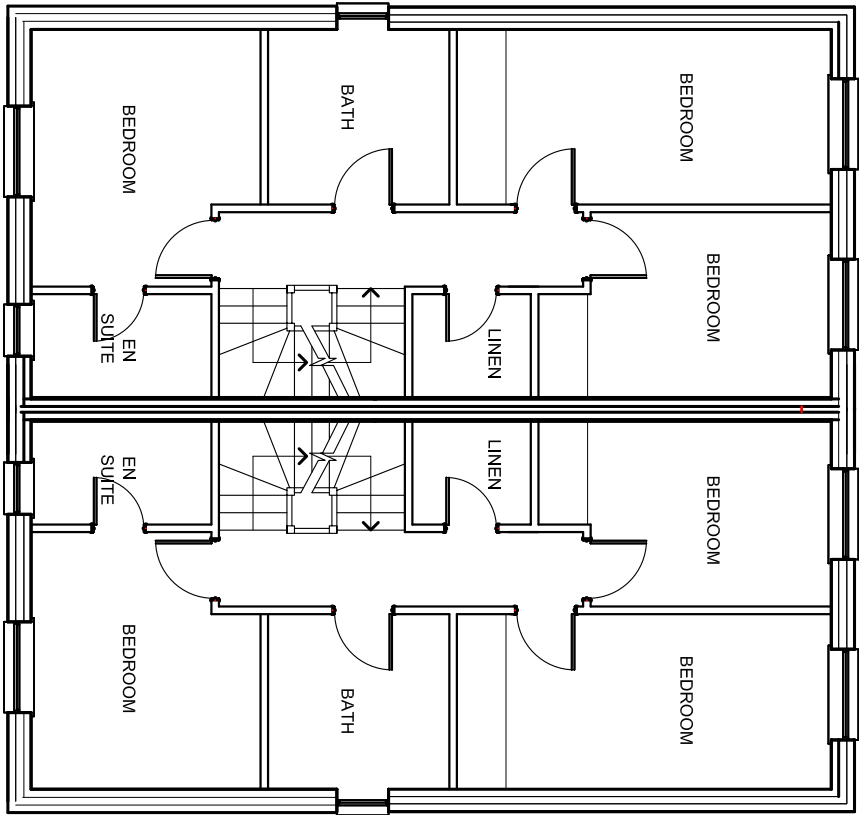

FIRST FLOOR PLAN

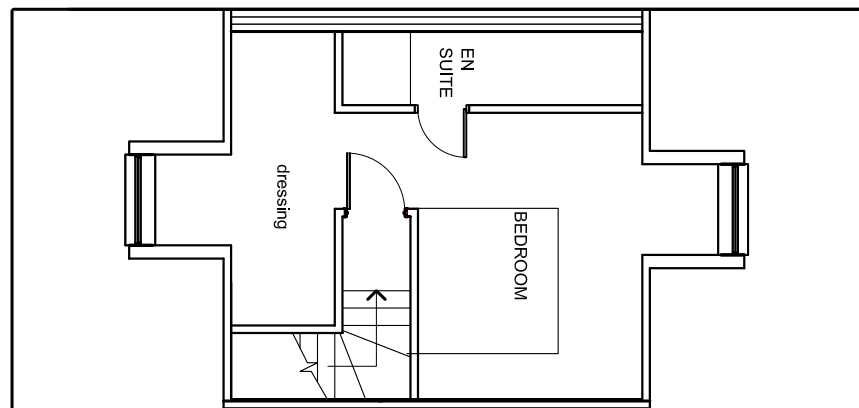

SECOND FLOOR PLAN

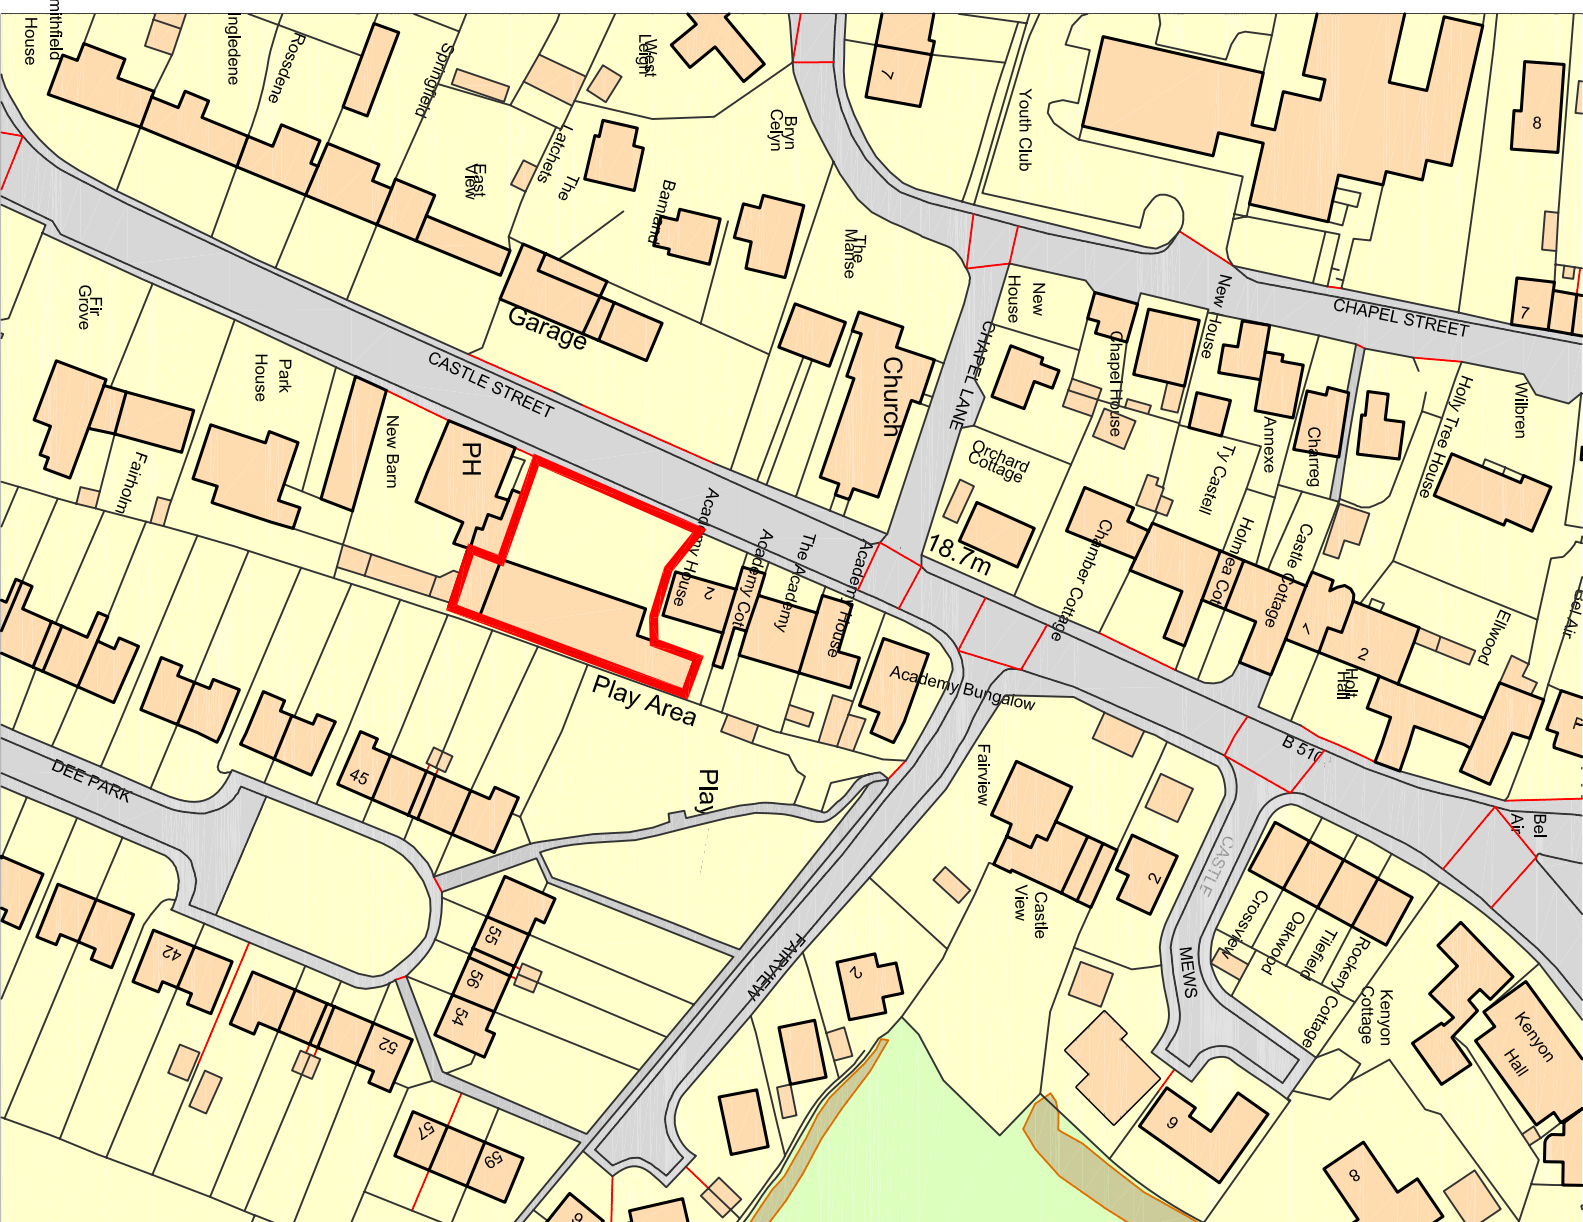

LOCATION PLAN 1 : 1250

The content of this drawing is subject to the provision of the Copyright Act 1956.
Work to figured dimensions only. Site dimensions are to be checked before work is started.
Any discrepancy whatsoever between any information contained on this drawing and any other document or drawing must be drawn to the attention of the Architect by the contractor before the work is executed.
IF IN DOUBT ASK IMMEDIATELY.

whp
architects

willacy horsewood partnership

client
ANDY ROBERTSON

job
PROPOSED REDEVELOPMENT
ACADEMY GARAGE SITE, CASTLE STREET, HOLT

title

PROPOSED GENERAL ARRANGEMENT

scale	date	job no.	drawing no.	rev
1:100	JAN'10	WH1114	PR02	

■ **mellington grange, parkgate road, chester CH1 6NP**
www.willacyhorsewood.co.uk
Tel: 01244 863891 Fax: 01244 863892 E-Mail: info@willacyhorsewood.co.uk ■