


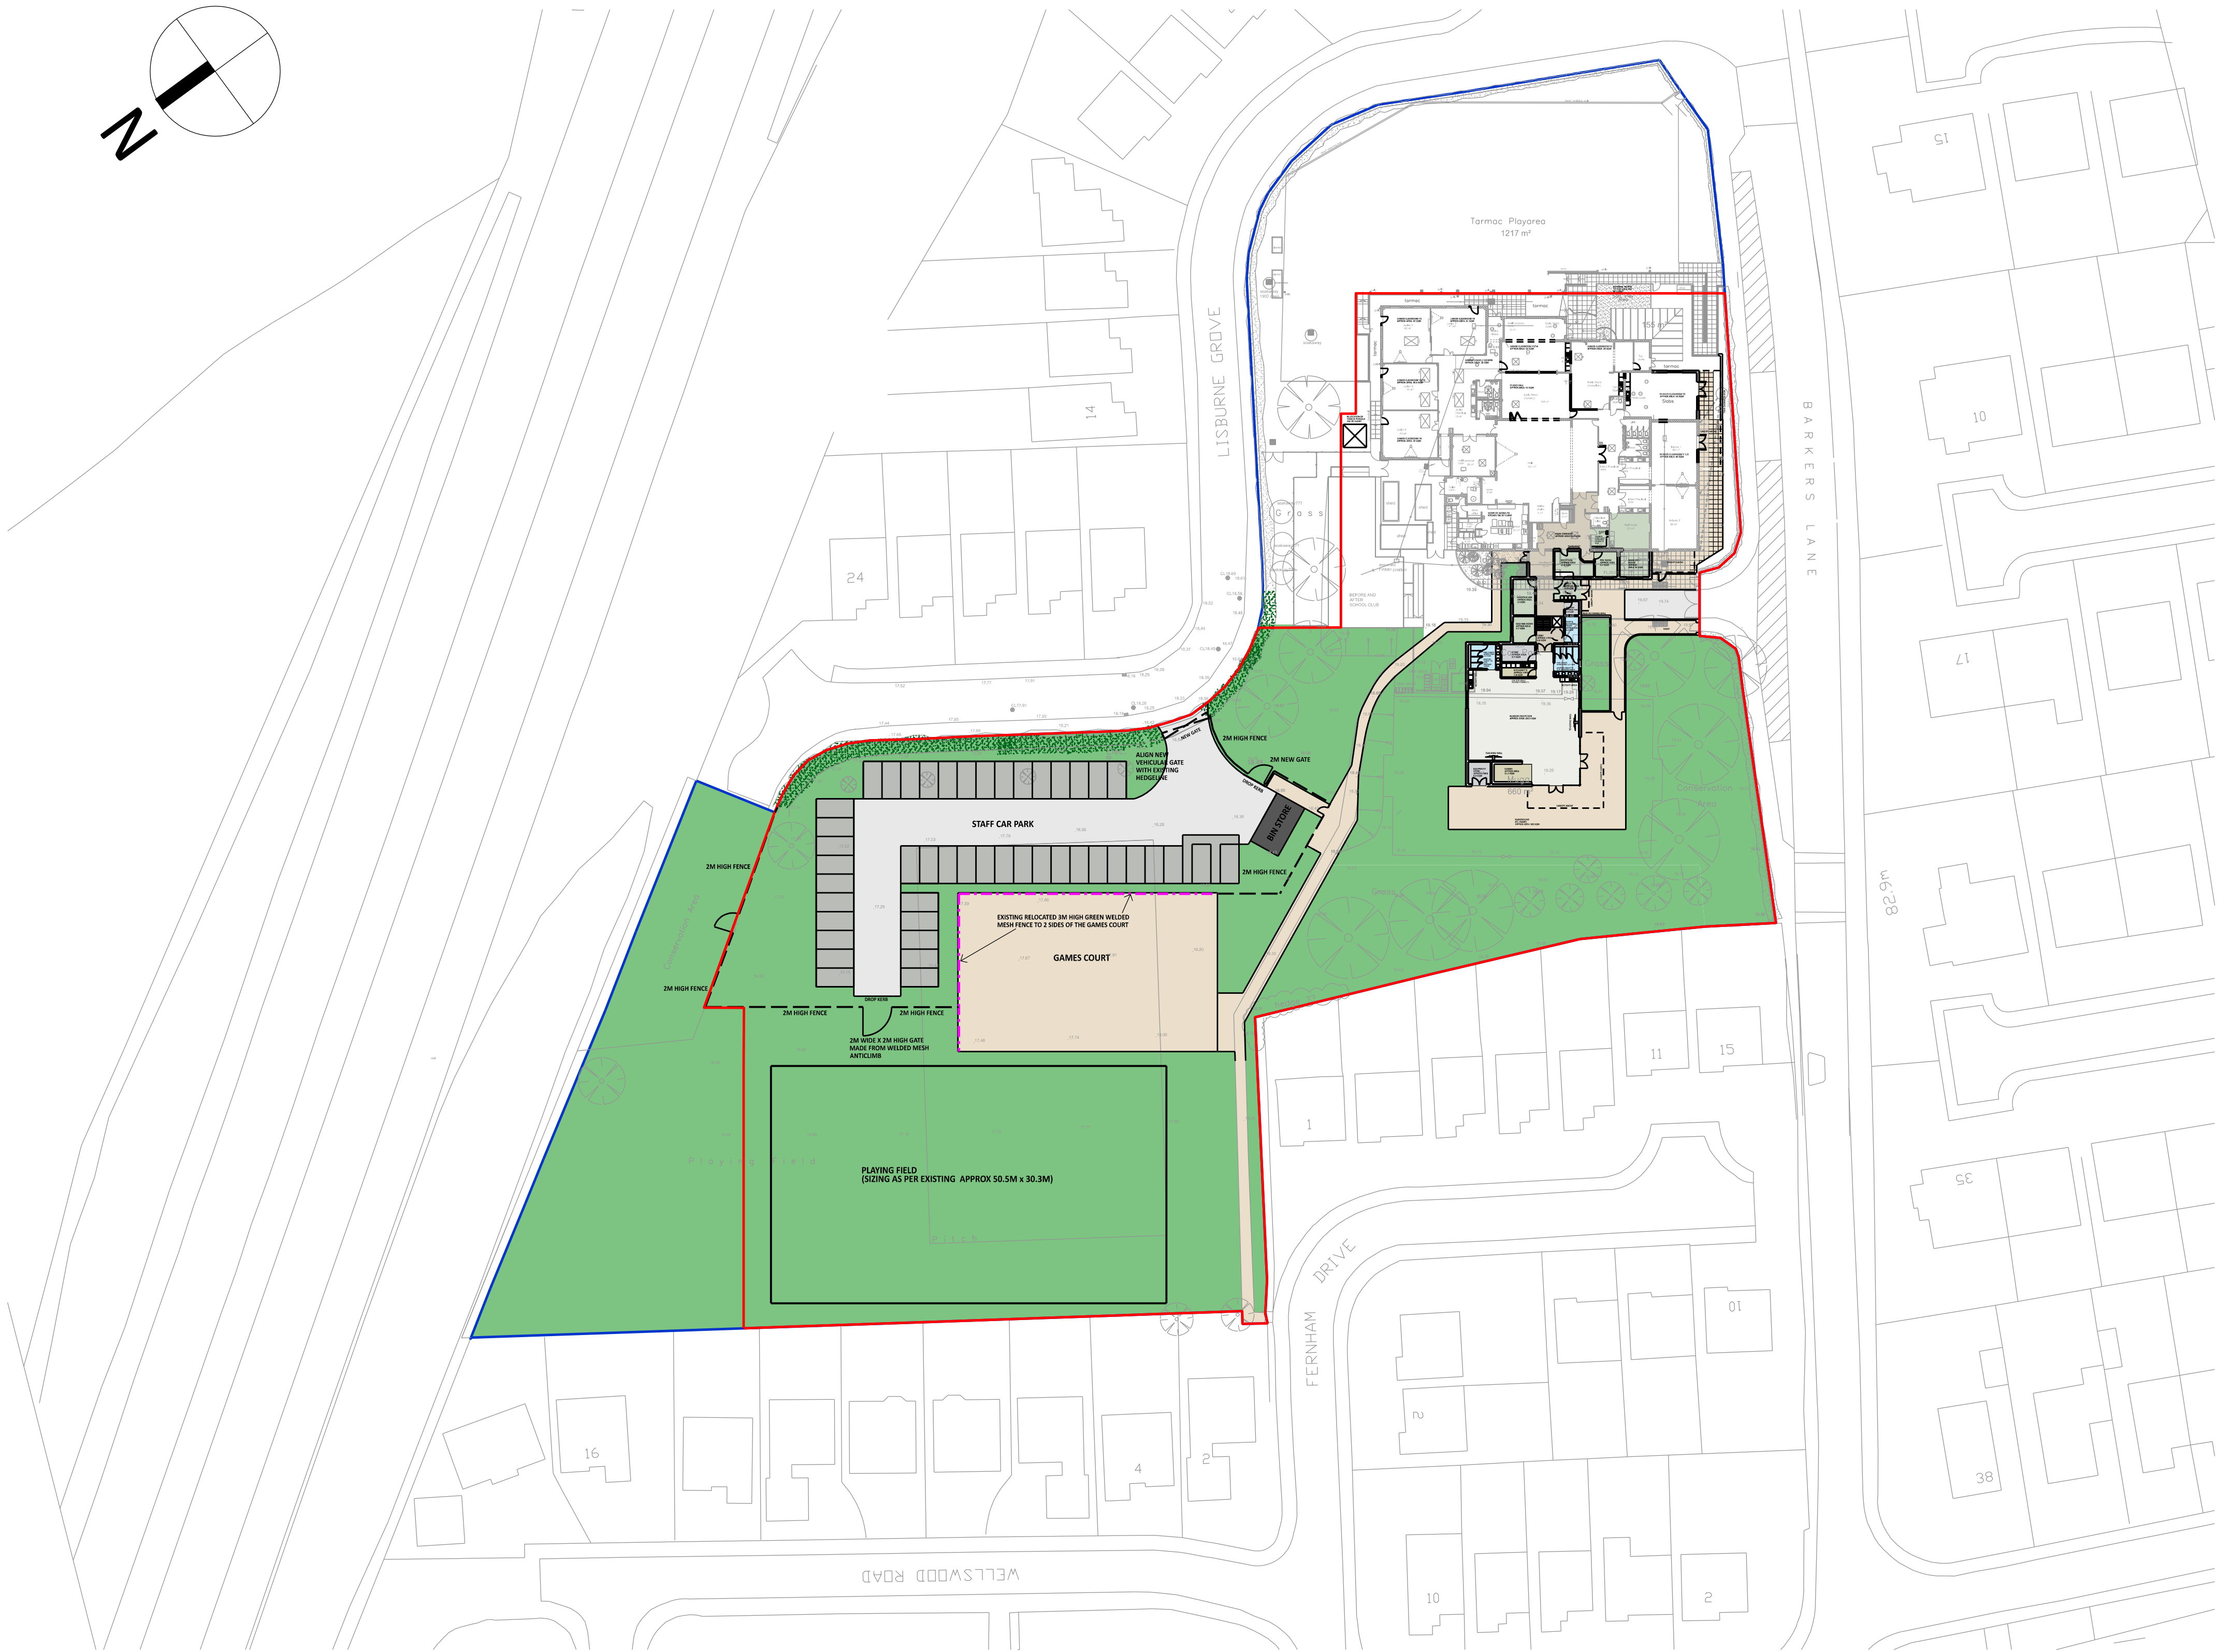

General Notes

1. Contractor to verify all dimensions and check level datums on site

2. All of the designs are the sole property of TACP Architects Ltd and may not be used without their written agreement

3. All prints, specifications and their copyright are the property of TACP Architects Ltd

4. Do not scale off drawings

5. All dimensions shall be checked on site before commencement of shop drawings, manufacture and all discrepancies must be reported to TACP Architects Ltd

Key:

Existing site & building layout

Proposed fences & gates

Existing Site boundary

Proposed area of works

Risk Assessments

Revisions

Rev	Date	Description	By	Check
P01	2020.08.05	First issue of drawing.	LT	MG
P02	2020.08.07	Drawing revised to show existing site boundary in blue and approximate proposed area of works in red. Drawing also issued to WCBC Planning Department for information.	LT	MG
P03	2020.08.07	Approximate proposed area of works line revised and drawing reissued for sending to WCBC Planning Department for information.	LT	MG
P04	2020.08.24	Drawing issued for planning application submission.	LT	MG
P05	2020.09.14	Perimeter fencing and gate revised. Existing fence to games court relocated	ST	MG
P06	2020.09.15	Perimeter fencing around games court in different colour and gate in 2m fence indicated as mesh gate	ST	MG
P07	2020.09.29	Drawing issued for Stage Three Approval by client.	LT	MG
C01	2020.10.08	Stage Three approved and drawing uploaded to BIM 360.	LT	MG
P08	2020.10.08	Drawing updated to reflect JP Structural proposed general arrangement drawing. This includes the revision of the proposed ramped path to the Nursery/Reception playground. As well the area adjacent to the proposed foyer. Two new retaining walls also shown on plan and layout of proposed path to staff car park revised. Orientation of proposed bin store revised and area of hard standing adjacent to infant classrooms Y1/2 and Y2 altered. Drawing also revised to include for new window to infant classroom Y2, omission of works to junior boys' and girls' toilets and external canopy to foyer. As well to reflect comments from the 17.09.20 from client on fire strategy. This includes new double door from hall and revised layout shown for the proposed foyer. Existing bookshelves within main corridor also omitted.	LT	MG

Wrexham

Wrexham

Wrexham

Wrexham

Read

Client

Read Construction

Project Title

Barker's Lane Community School

Drawing Title

Site Plan as Proposed

Scale

Date

Drawn By

Checked By

Office

1:500@A1

August 2020

LT

MG

Wrexham

Project No.

Project • Originator • Zone • Level • Type • Role • Number

Revision

20014

BLS - TACP - A1 - XX - DR - A - 0702

P08

TACP Architects Ltd

Pembroke House

Ellice Way

Wrexham Technology Park

Wrexham LL13 7YT

T. 01978 291161

E. admin@tacparchitects.co.uk

www.tacparchitects.co.uk

TACP

Architects Ltd

Architecture • Interior Design • Healthcare Planning • Conservation • Masterplanning • Sustainable Design