



Front Elevation




Side Elevation



Front Elevation



Front Elevation

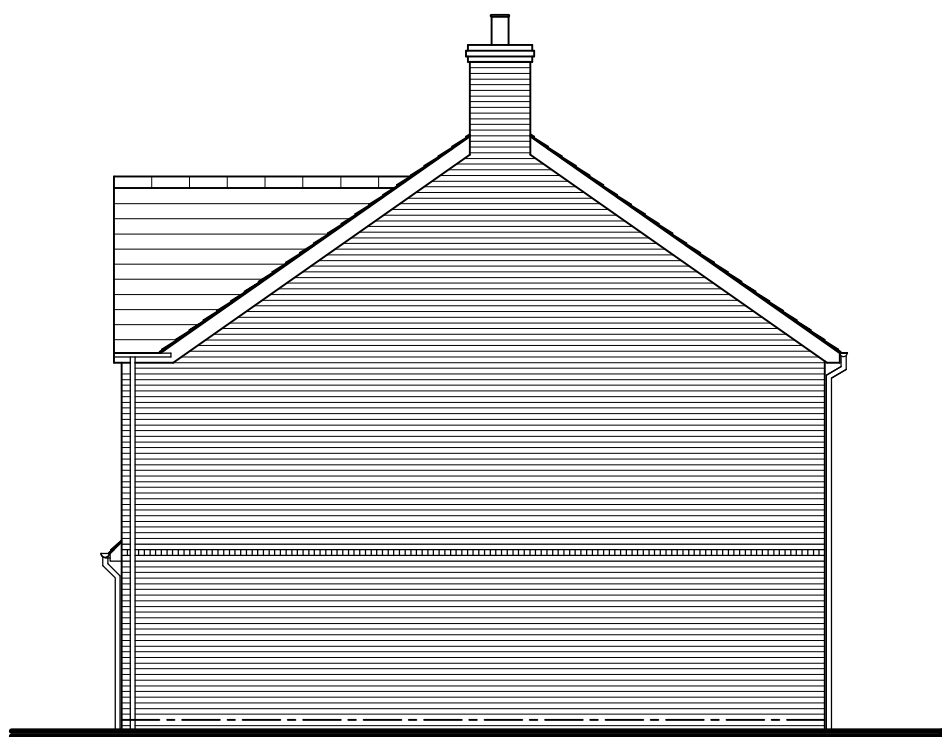

Side Elevation



Rear Elevation



Side Elevation




Rear Elevation



Rear Elevation



Side Elevation

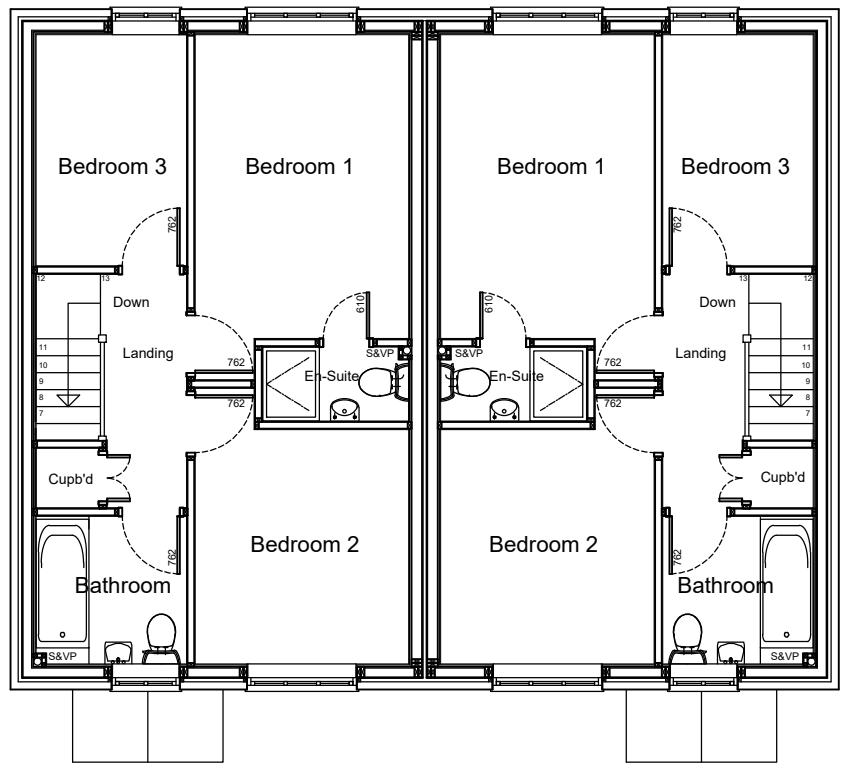


First Floor Plan




Side Elevation




Side Elevation

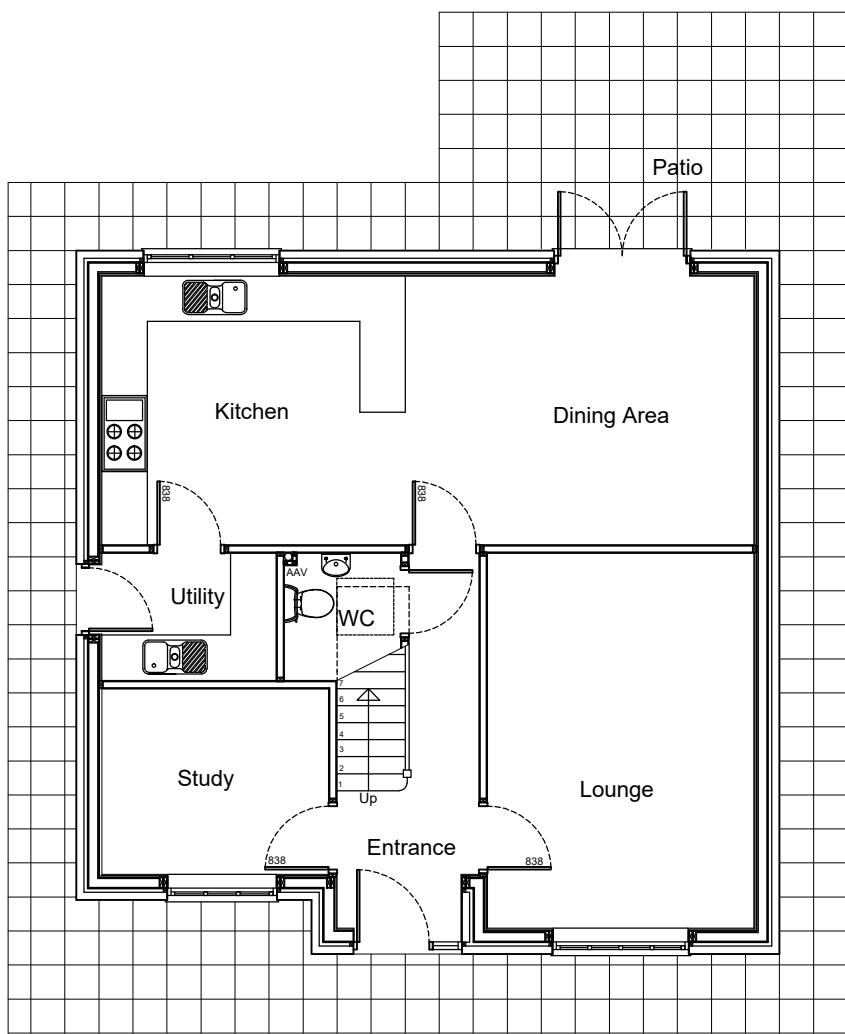


Ground Floor Plan

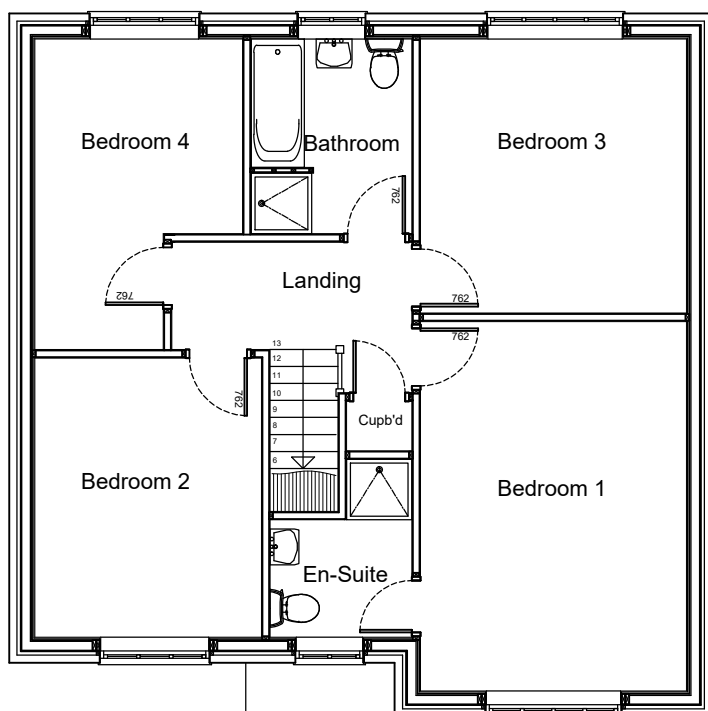


First Floor Plan

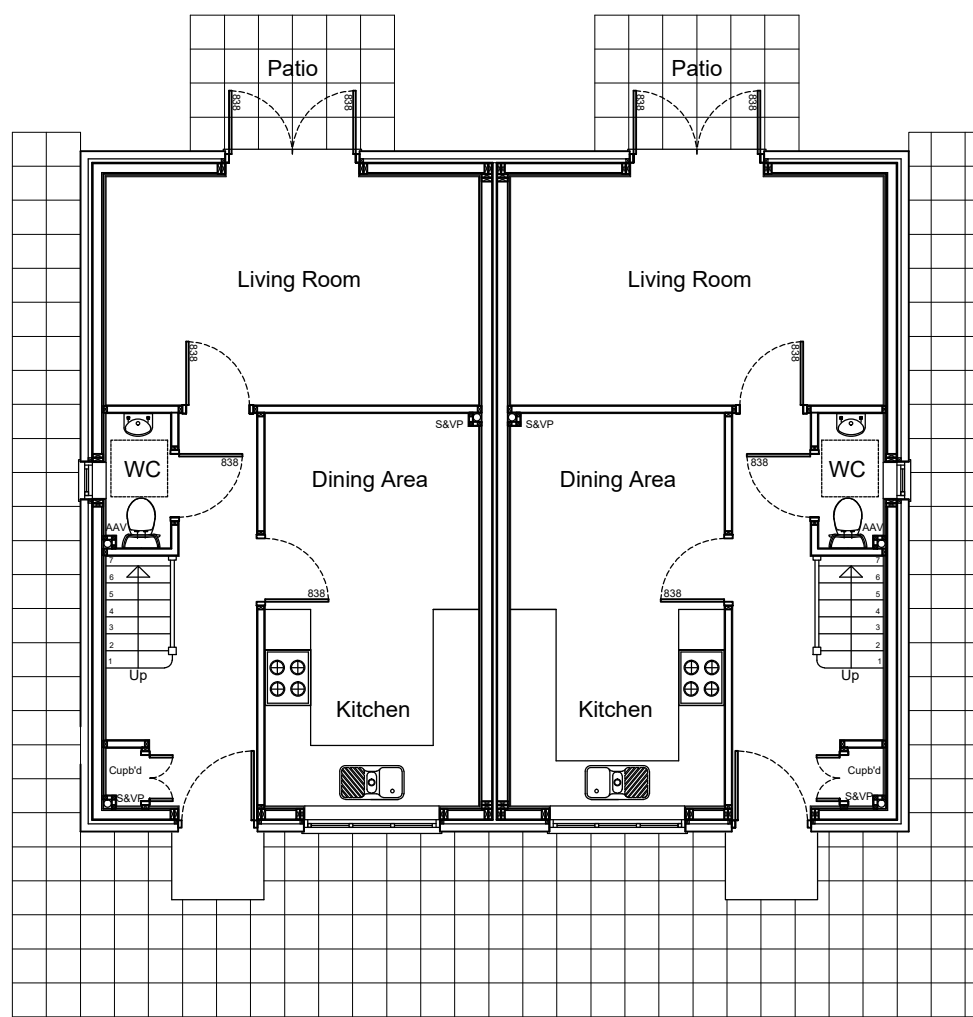

Ground Floor Plan
3 Bedroom Semi Detached House

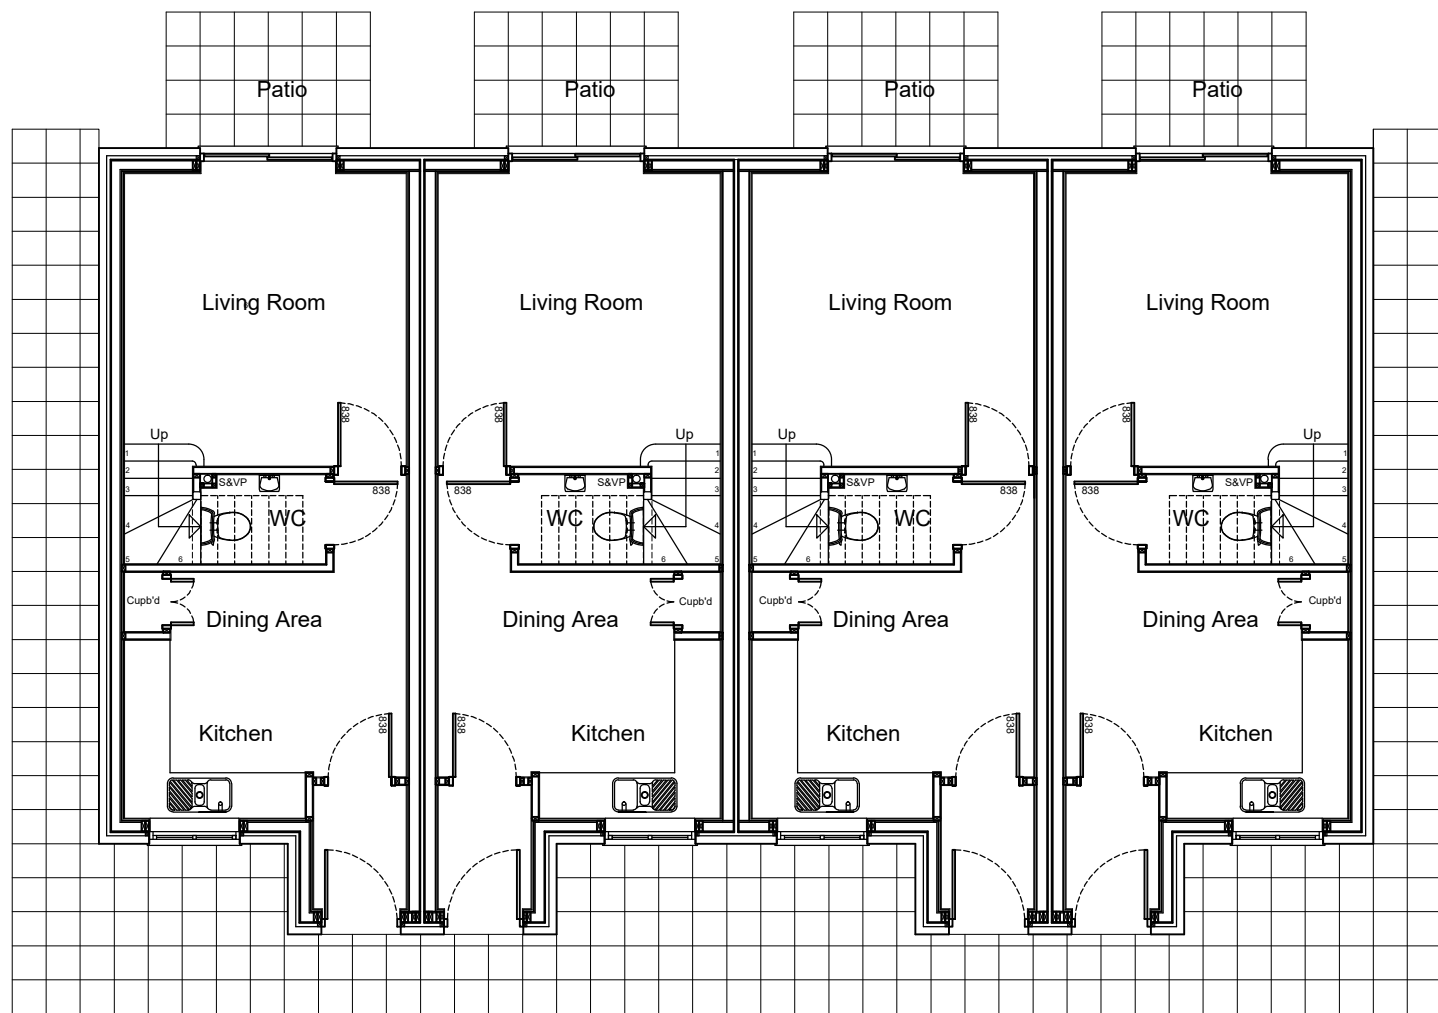

Ground Floor Plan

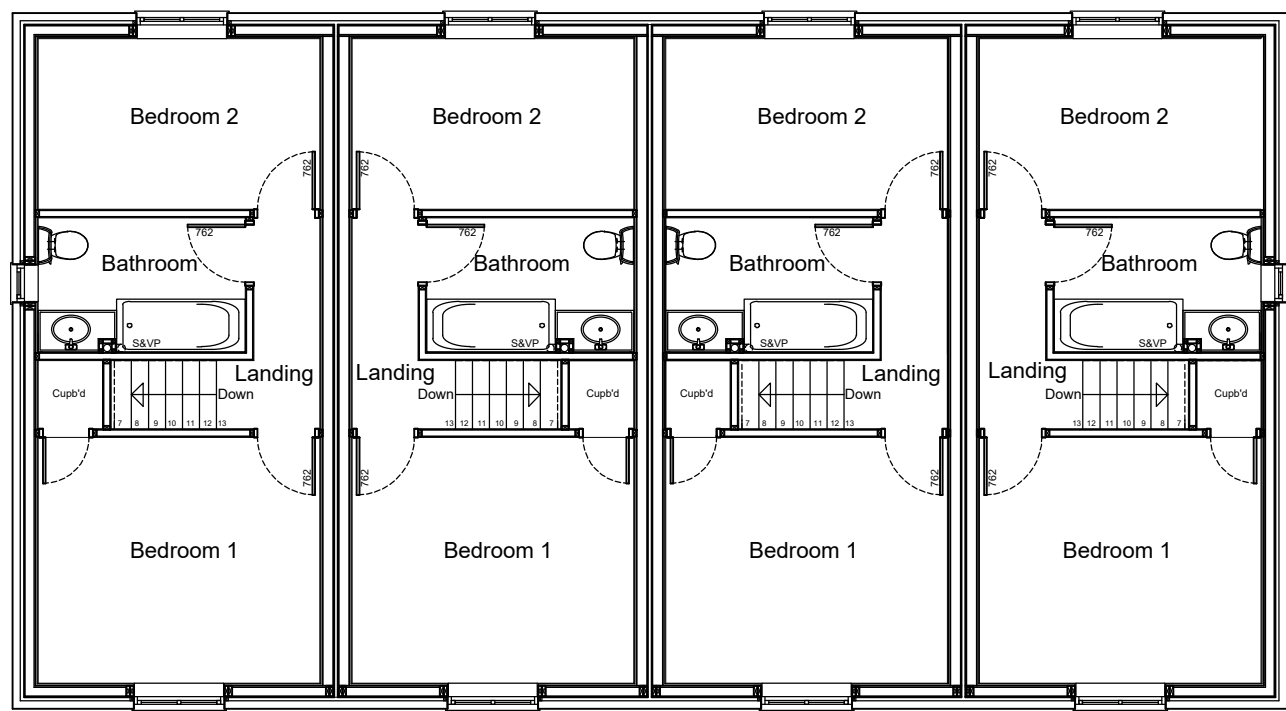

First Floor Plan

2 Bedroom Terrace

4 Bedroom Detached House

A 23/09/20 Gable over entrance removed.
A 23/09/20 Planning features added.
Revision

- Project:
Proposed New Dwellings on
Land Adjacent to Green Farm,
Penley.
- Scale: 1:100
- Project Ref: 1210/297.07b

studio83
paul whale architecture and design

The Fort Offices, Artillery Business Park, Park Hall,
Oswestry, Shropshire, SY21 4AD

Tel: 01691 664239
Mob: 07828 820200
email: paulwhale@studio83.co.uk