


Green Street

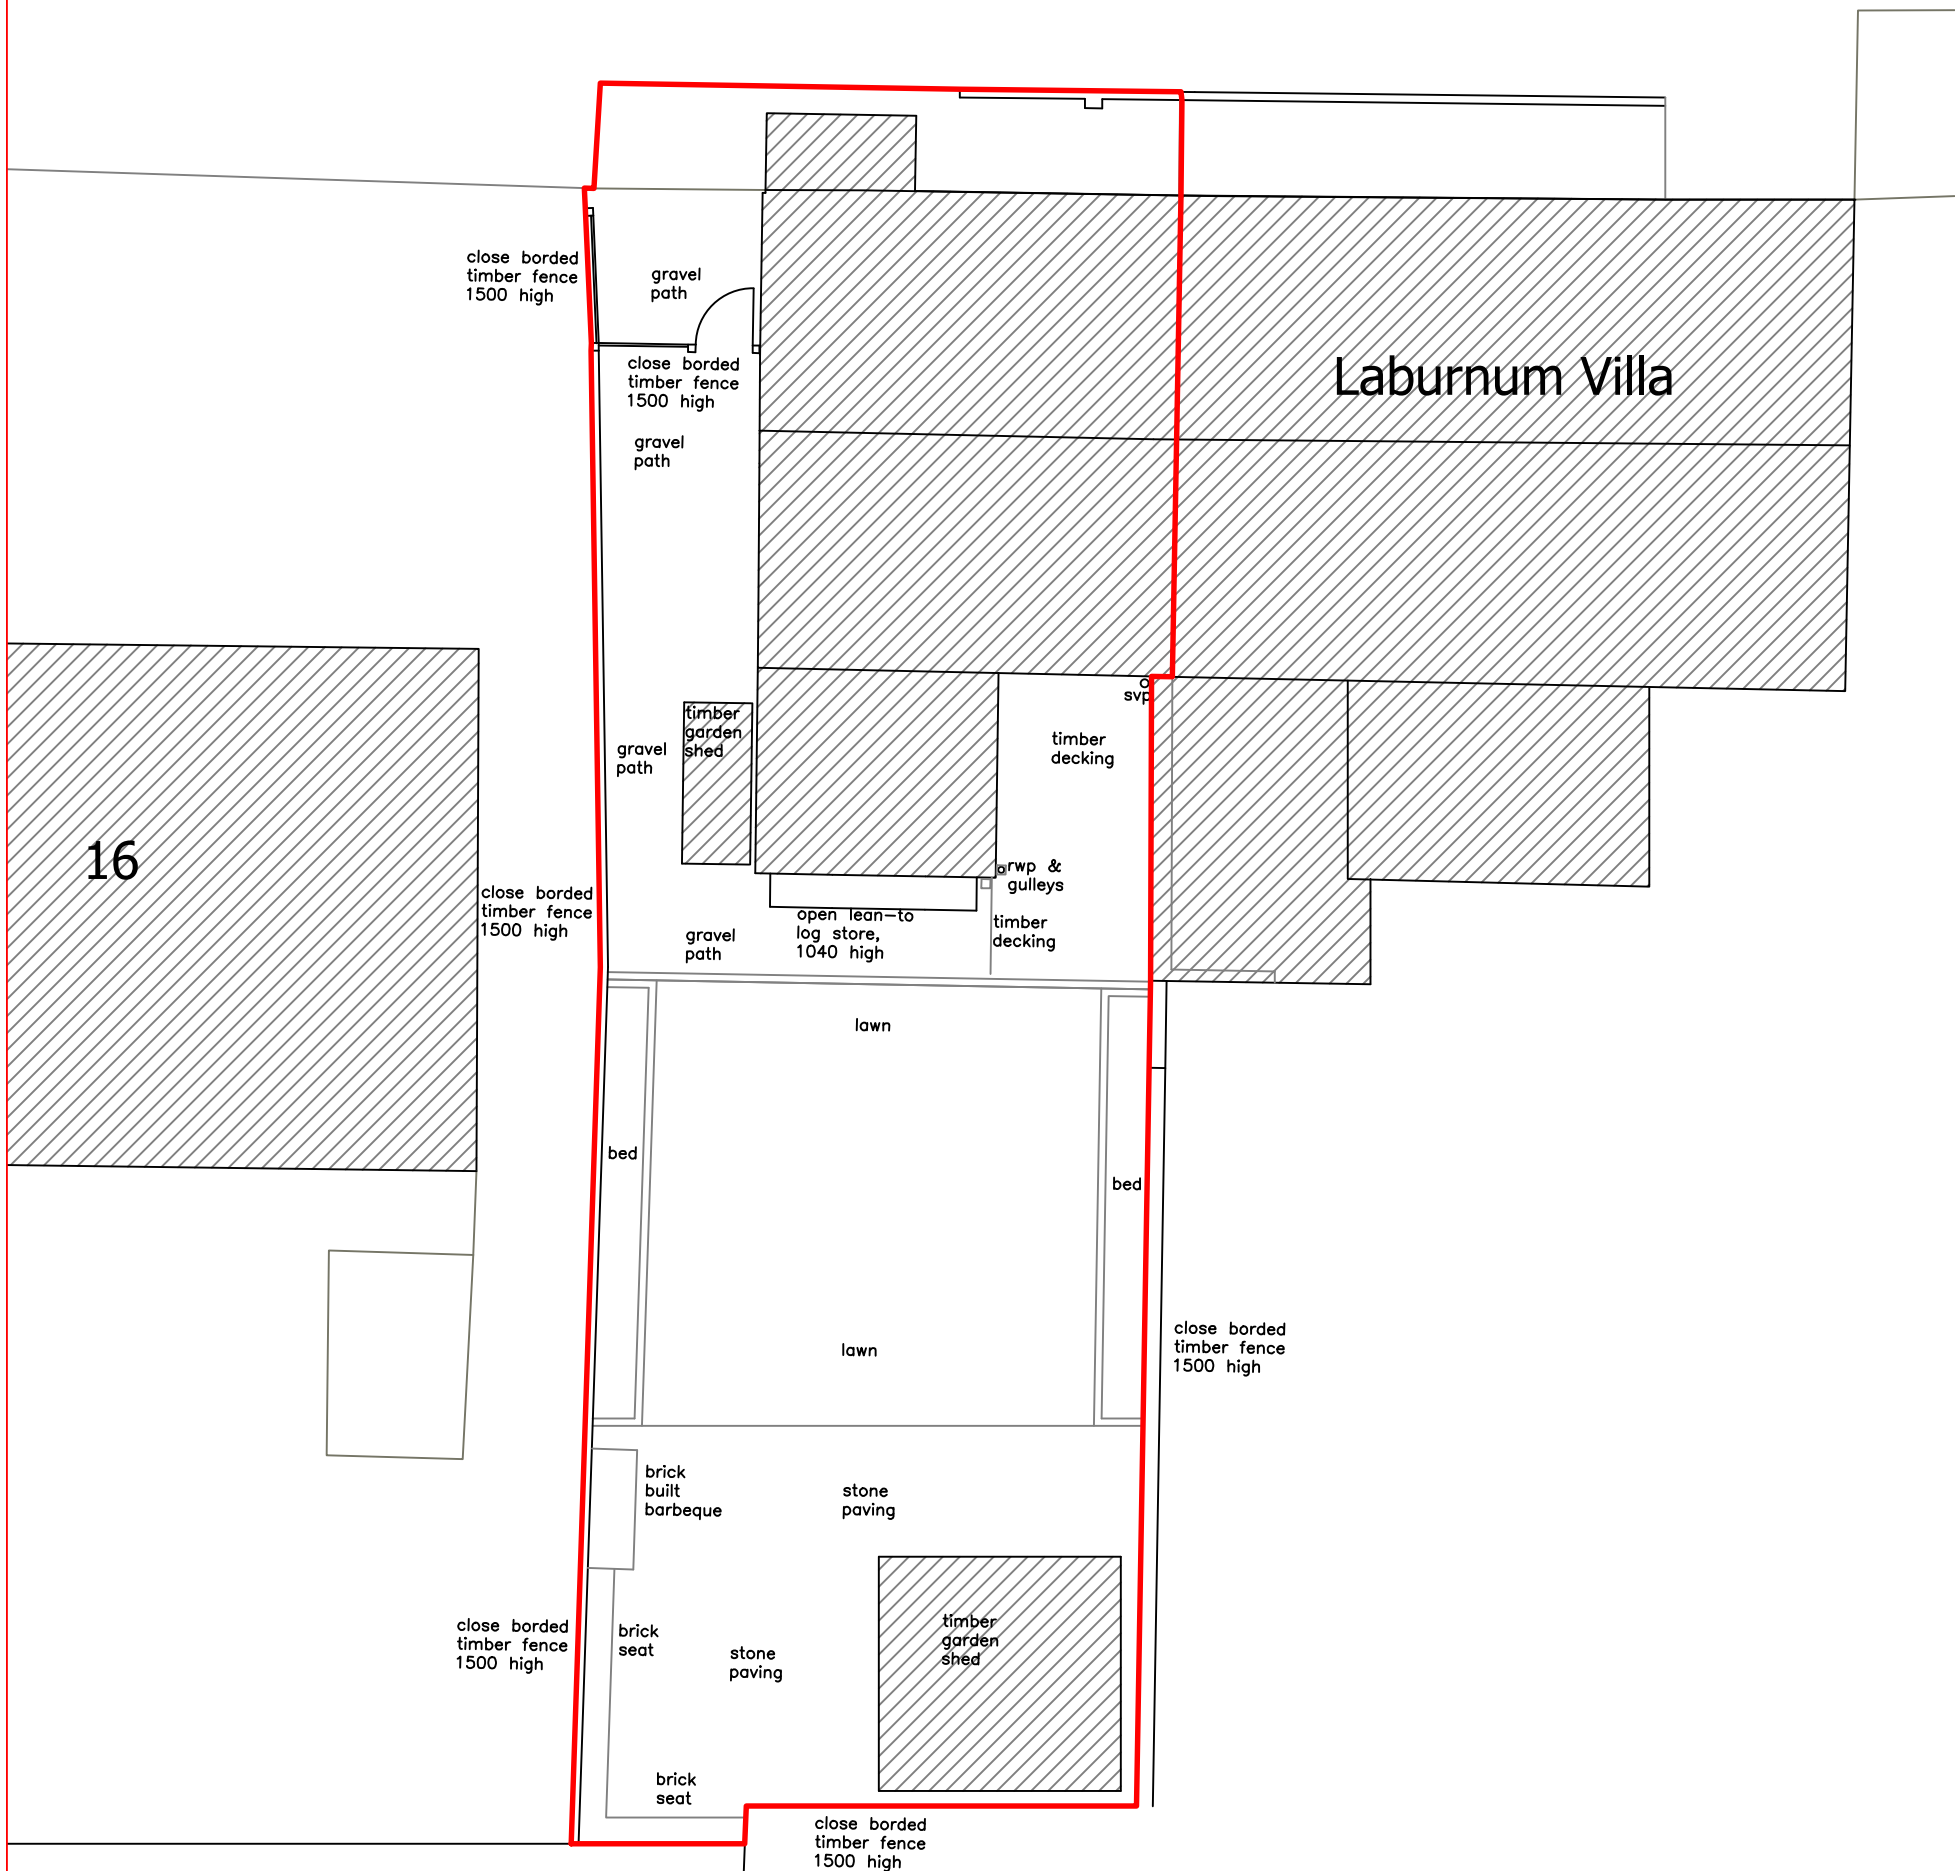

The Cottage, Green St. Holt for Sara Kagan
Existing Site plan

Drawing no.:

Scale: 100 @ A3

Chris Carr Architect

Pear Tree Cottage, Duke Street, Saughton, Mold, CH7 6EJ
01352 758 164

20232 S 08

Date: 31 07 2020

chrisbcarr@sky.com