




North Elevation

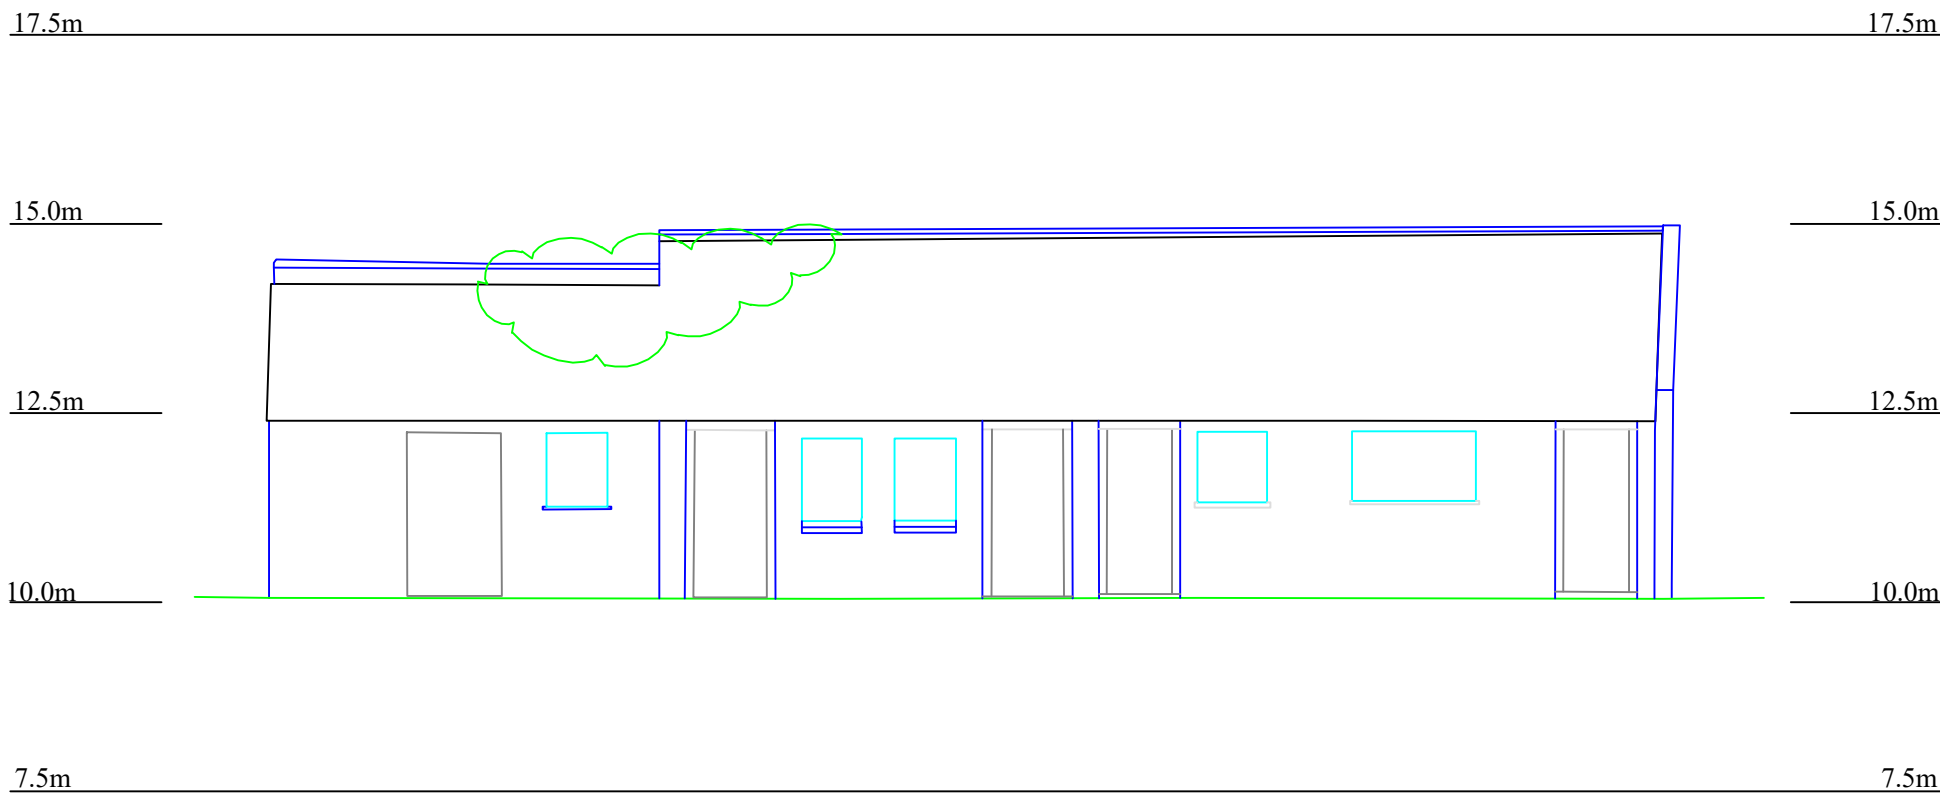


West Elevation

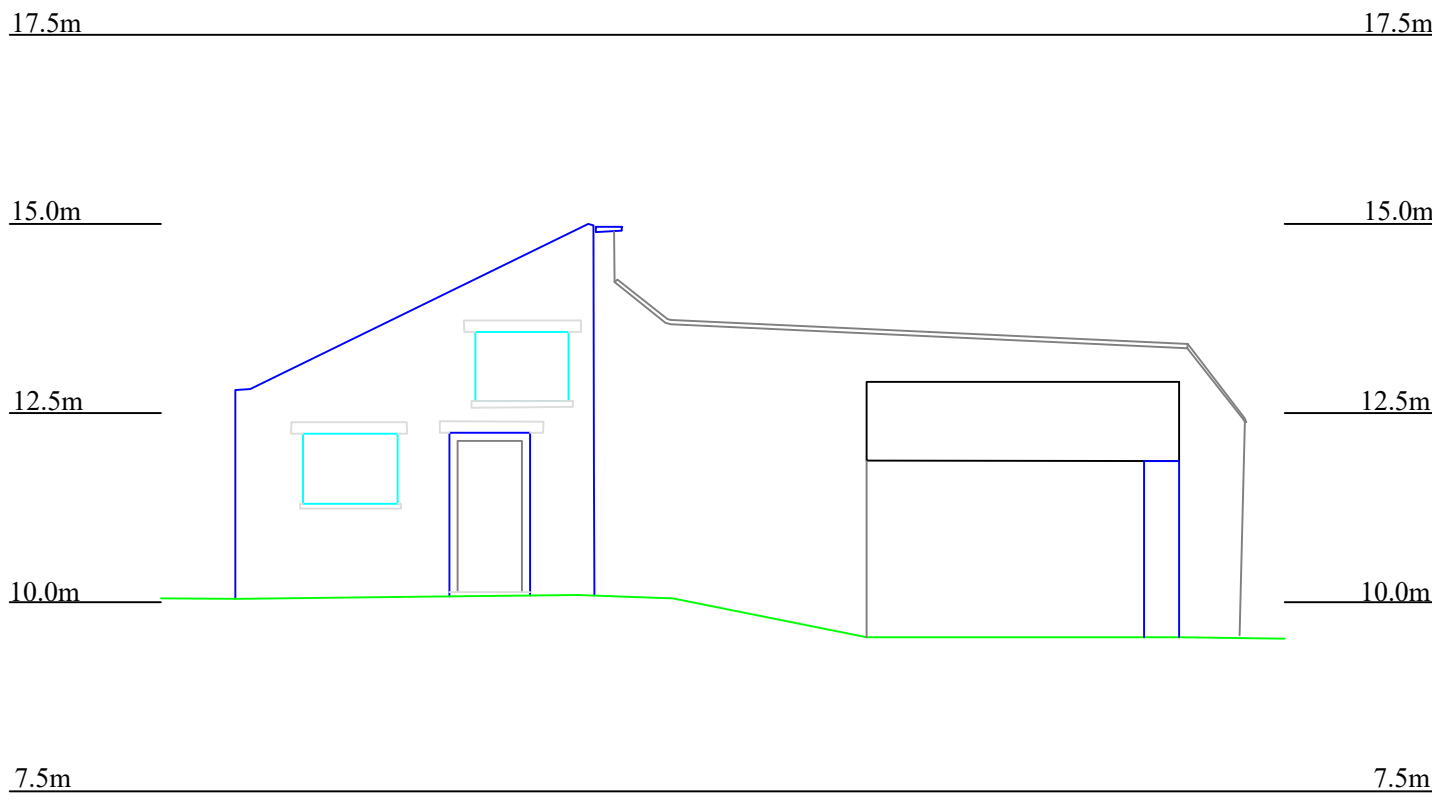

South Elevation

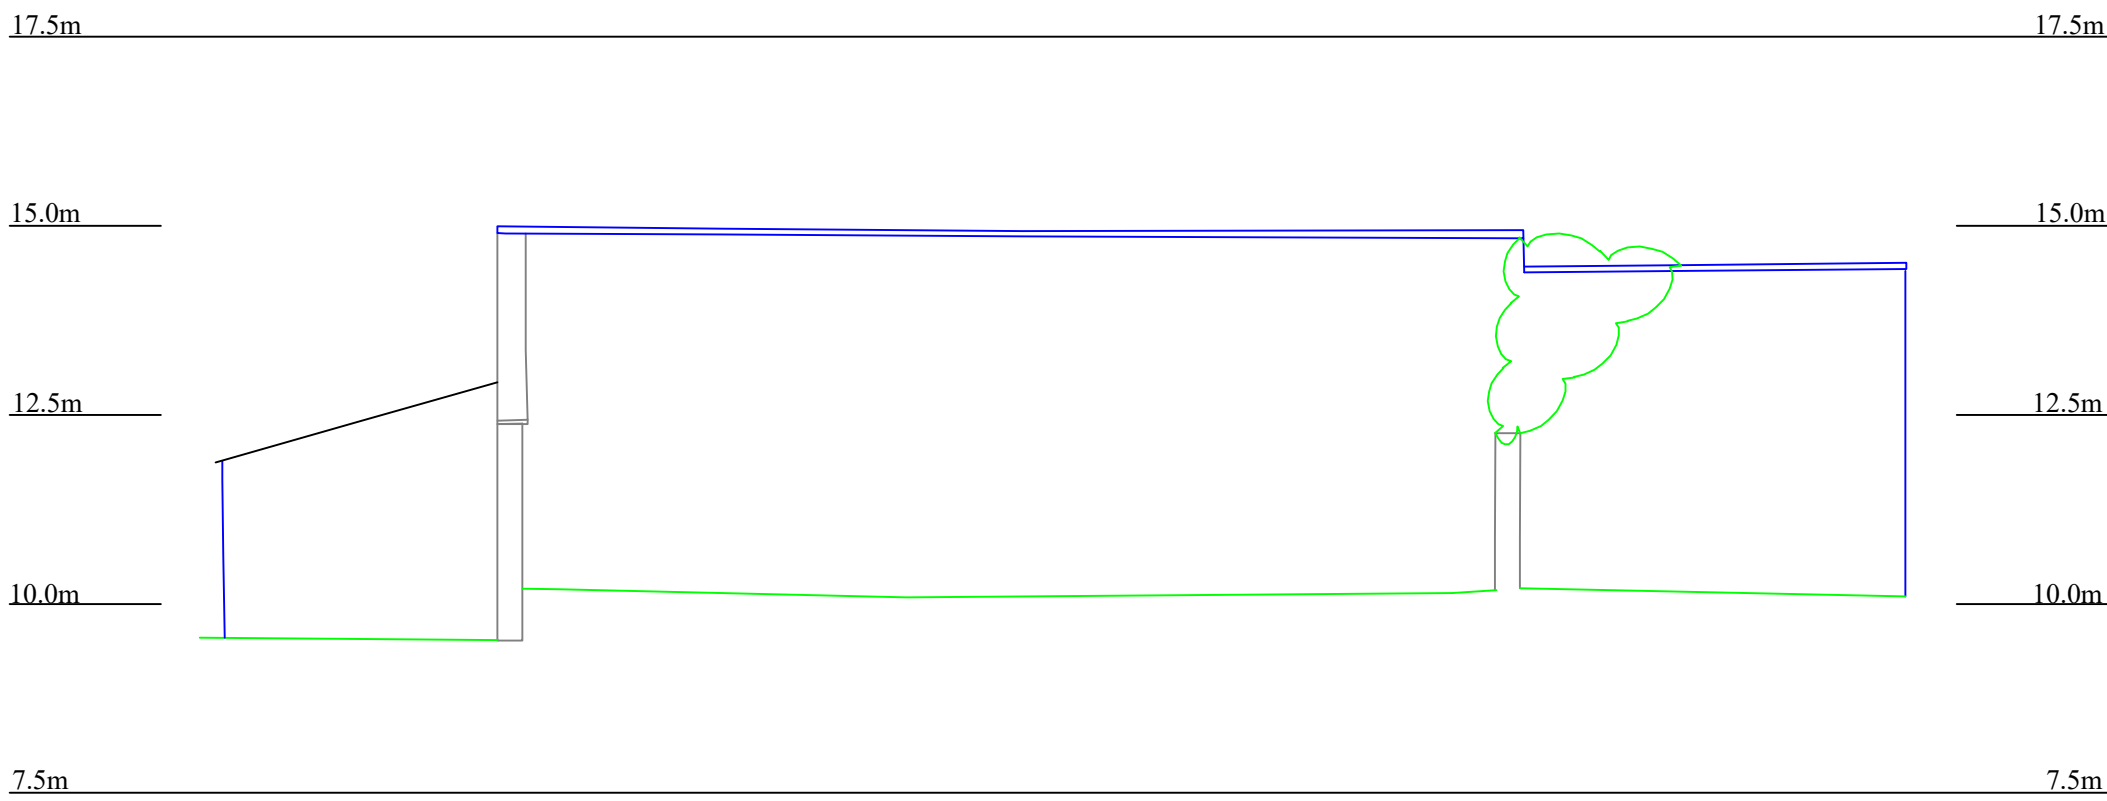

East Elevation

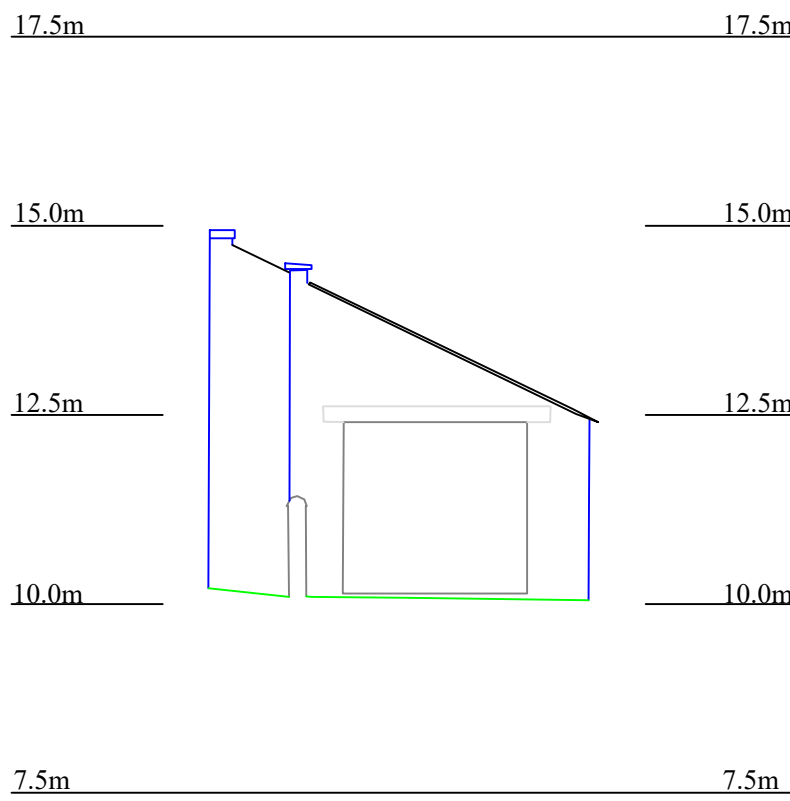

NOTES
Do not scale from this drawing
All measurements to be checked on site

Revision	Description	Date
-	-	-

project

Knolton Hall Stables

project no.

1140

client

Mr & Mrs Chantler

drawing

Stables elevations

drawing no.

16

revision

1

status

PLANNING

scale

1:100@A1

date

16/11/18

drawn by

RS

MOSS. CO.
LLP.

BROOKSIDE - PLEALEY - SHREWSBURY - SY5 0UY
Tel: 01743 792985
Email: info@mosscompany.co.uk