



Front Elevation 1:100

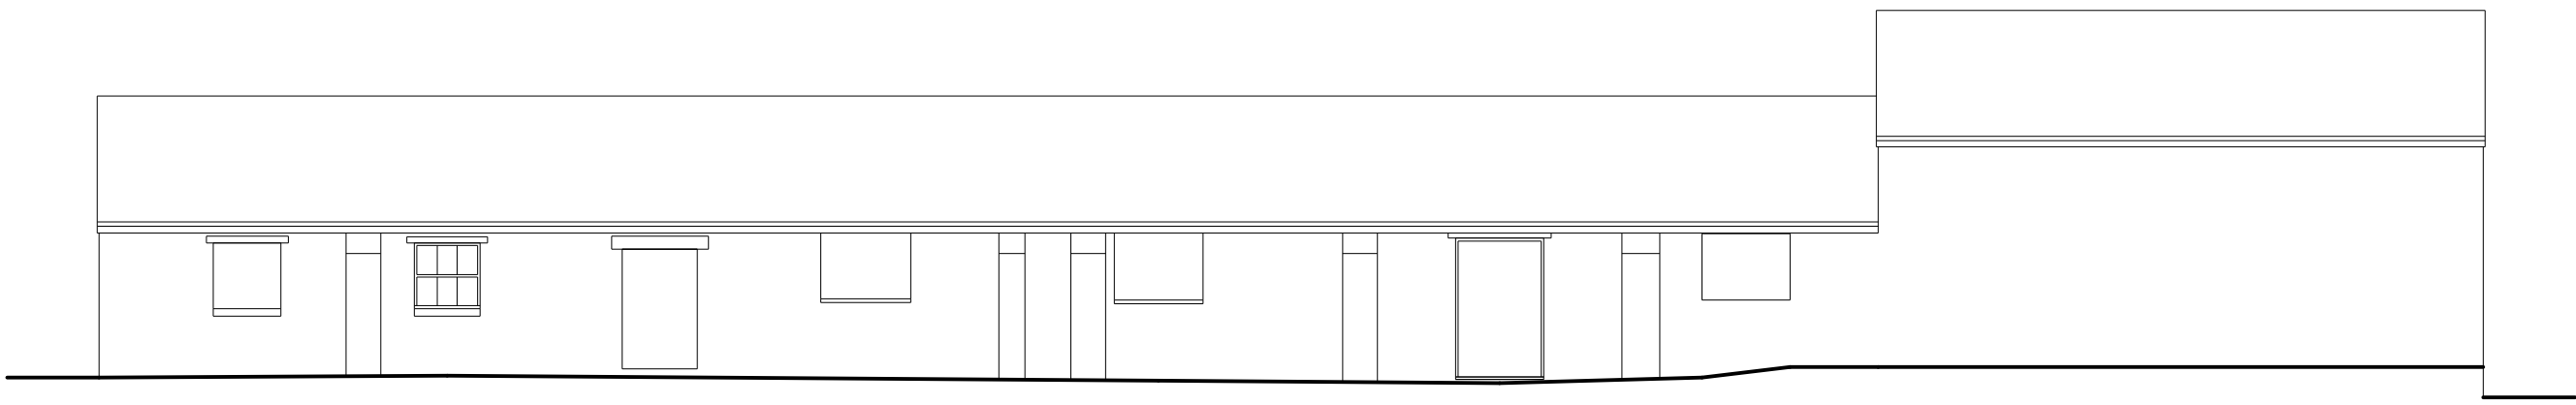


Side Elevation 1:100




Rear Elevation 1:100

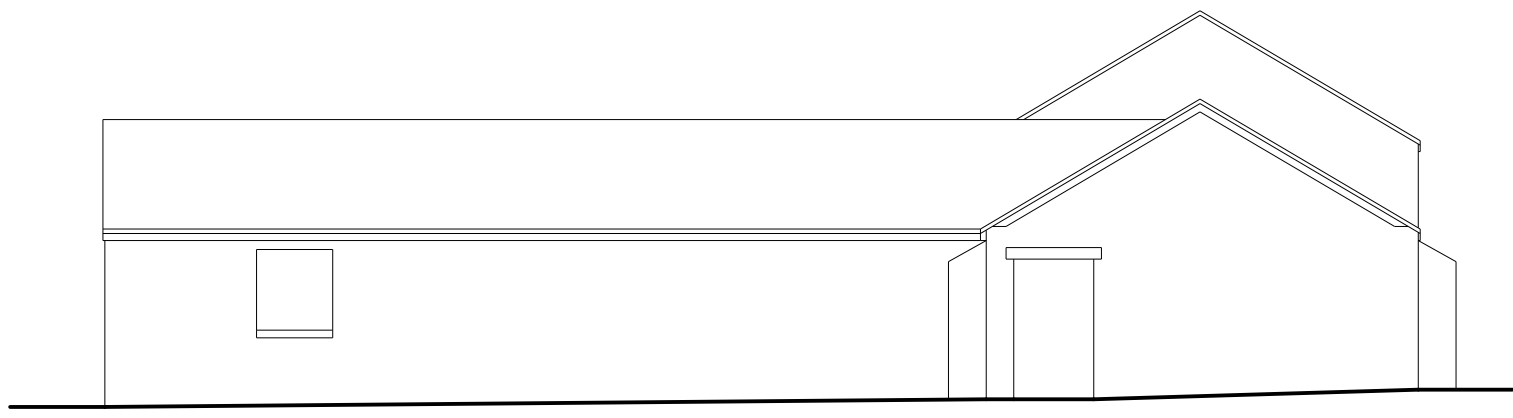

Side Elevation 1:100

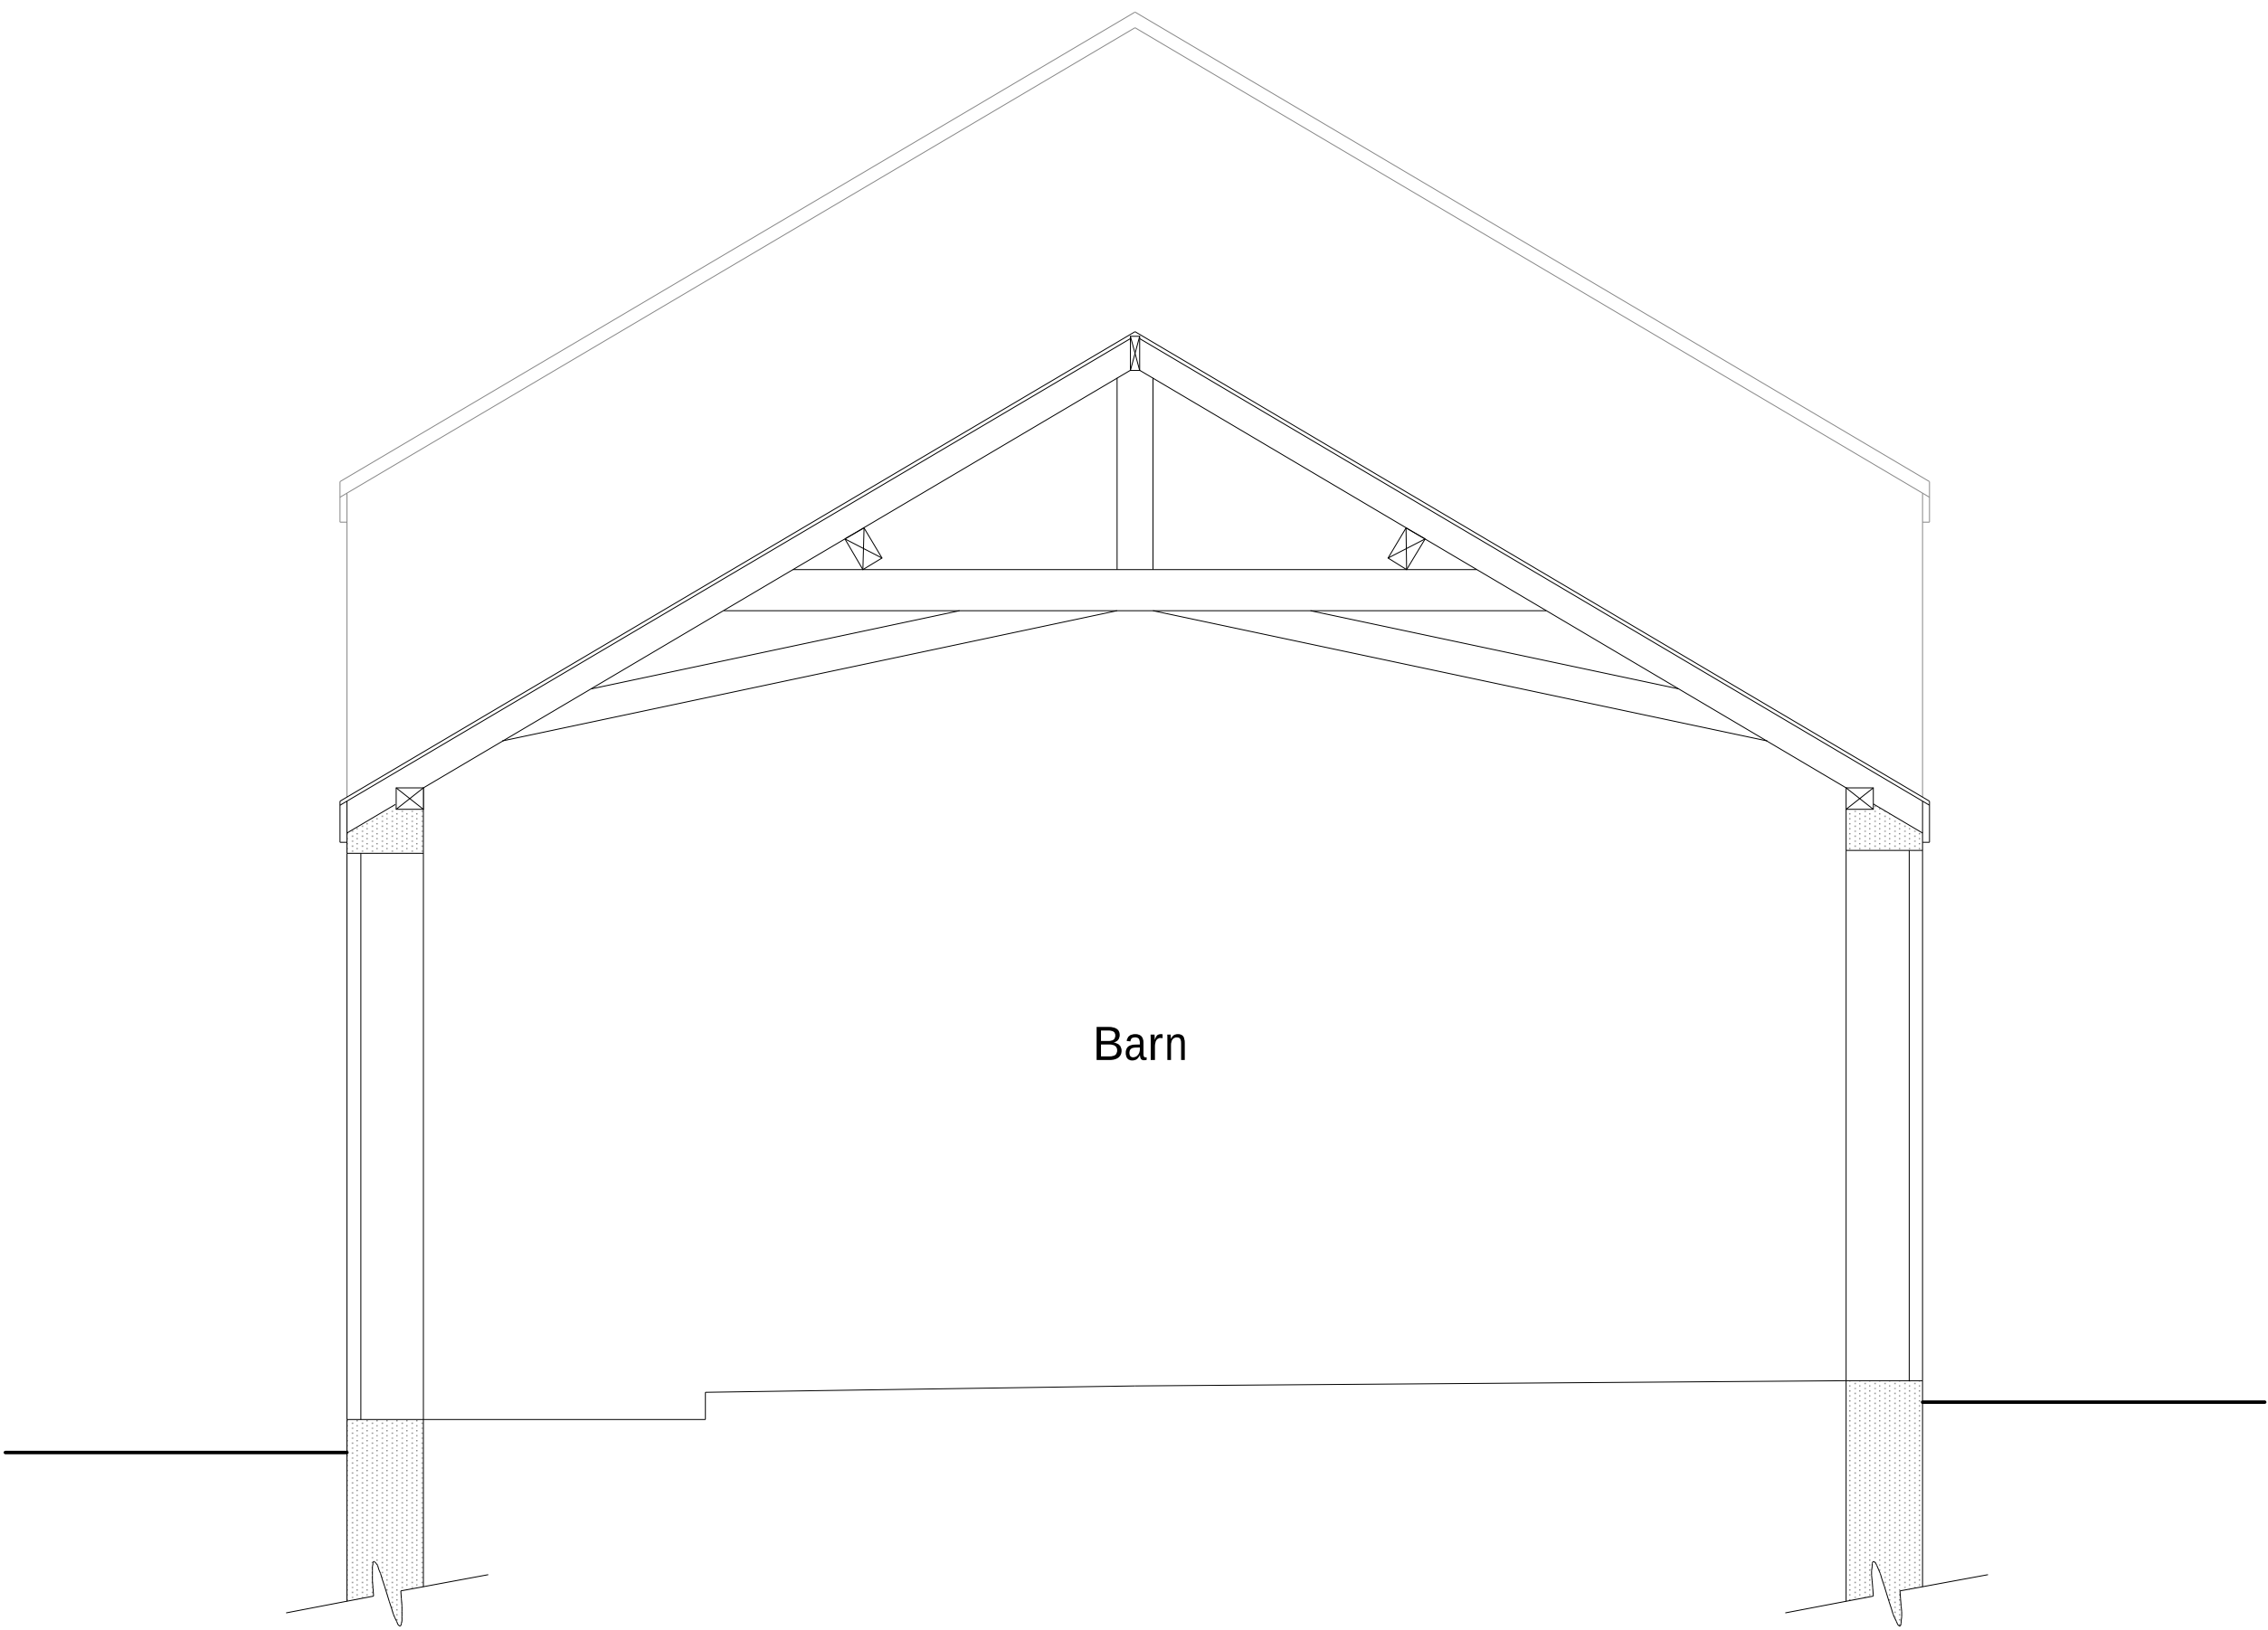

Section X-X 1:25

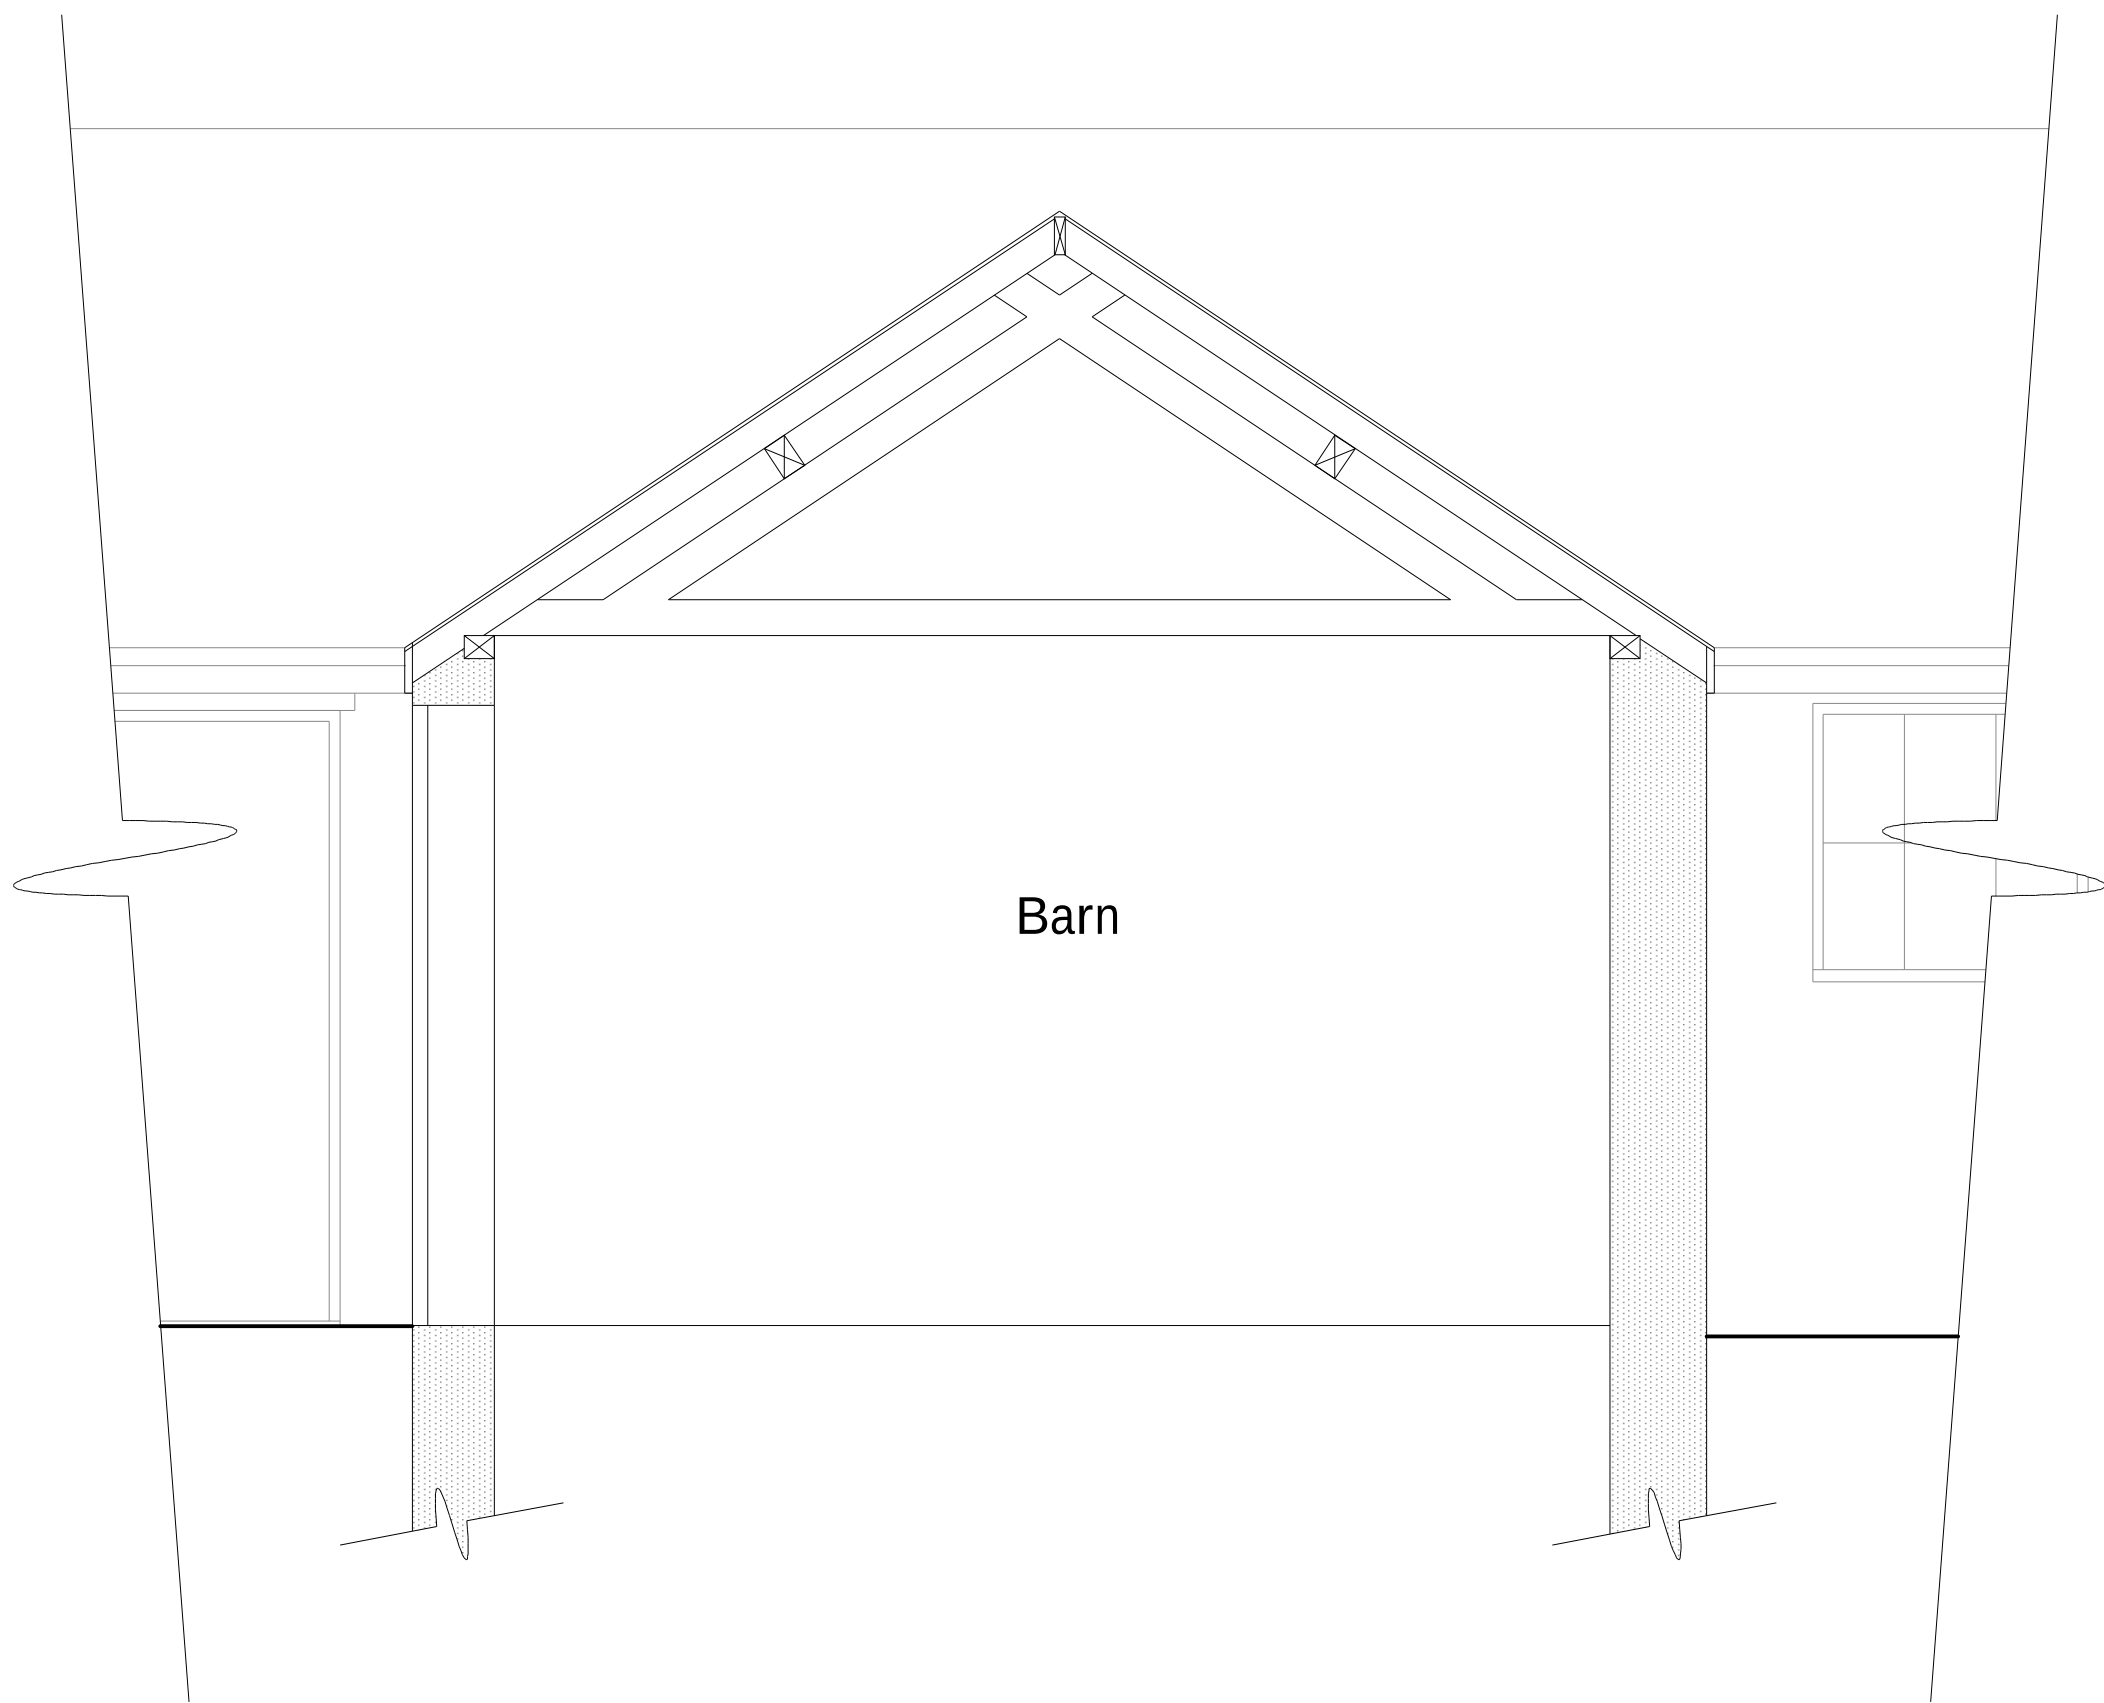

Section Y-Y 1:25

Rev	Date	Detail	Initial

Project: Proposed Barn Conversion at Moss Bank Farm, Borras Road, Borras Head, Wrexham, LL13 9TN.	
Title: Existing: Sections & Elevations	Scale: (A1) 1:25 & 1:100

Drawn By: J Felgate	Date: Oct 2019
Drawing No: S087/001	Sheet: 2 of 2



Office 3K4,
Redwither Business Tower,
Wrexham. LL13 9XT
Tel: 01978 356500
www.blueprintarchitectural.com
© copyright all rights reserved



LABC
partner