




Front Elevation 1:100




Side Elevation 1:100




Rear Elevation 1:100

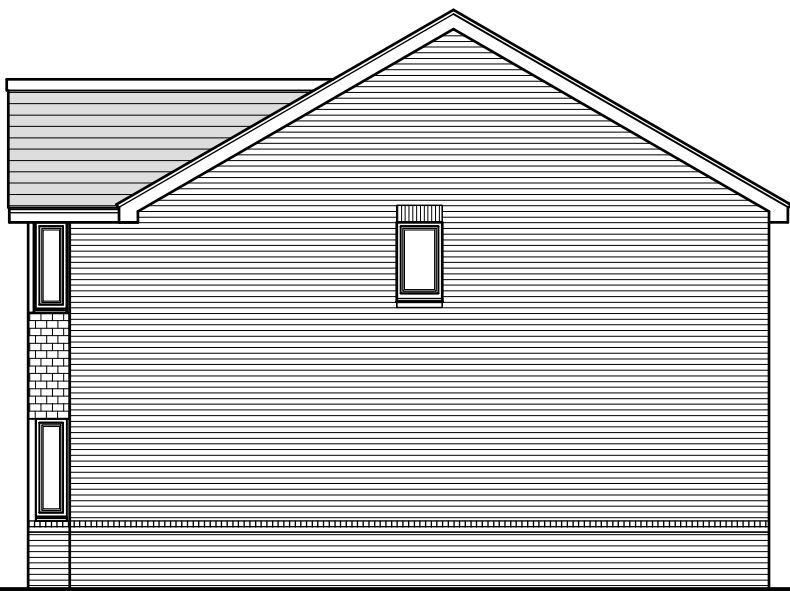

Side Elevation 1:100

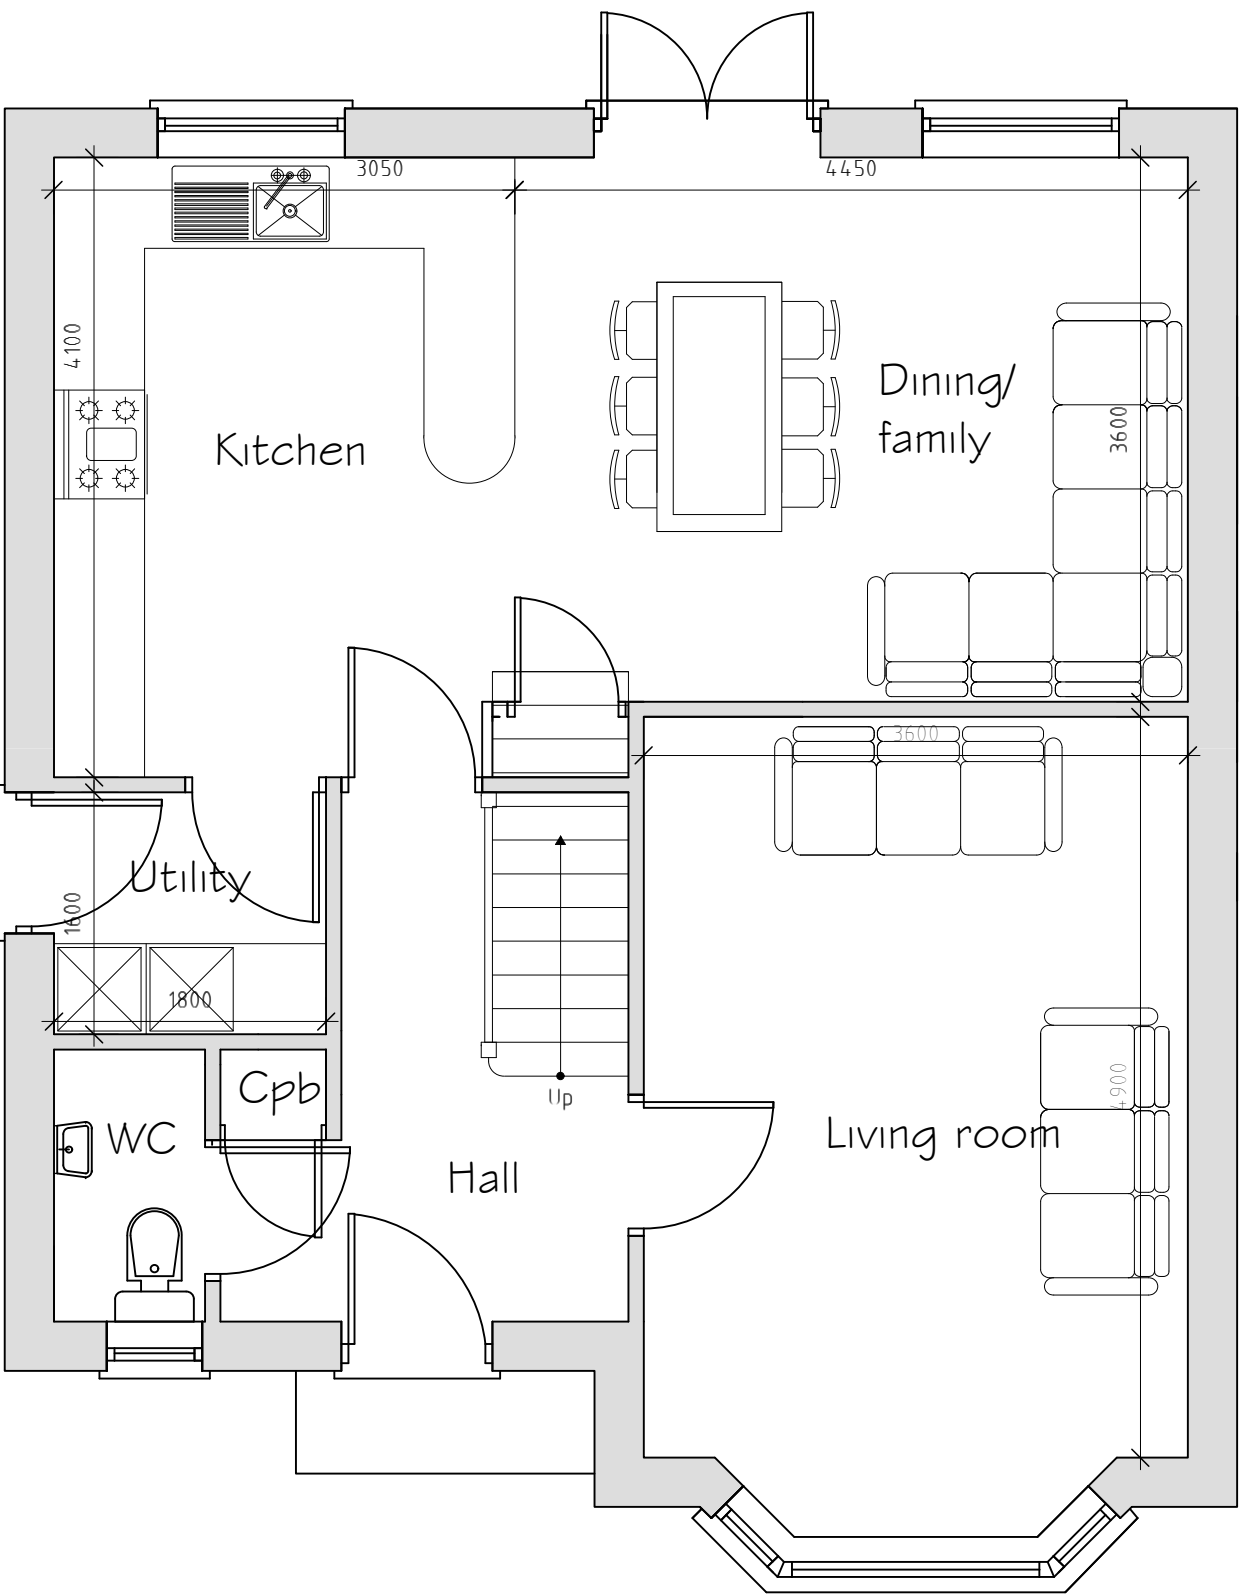

Ground Floor Plan 1:50

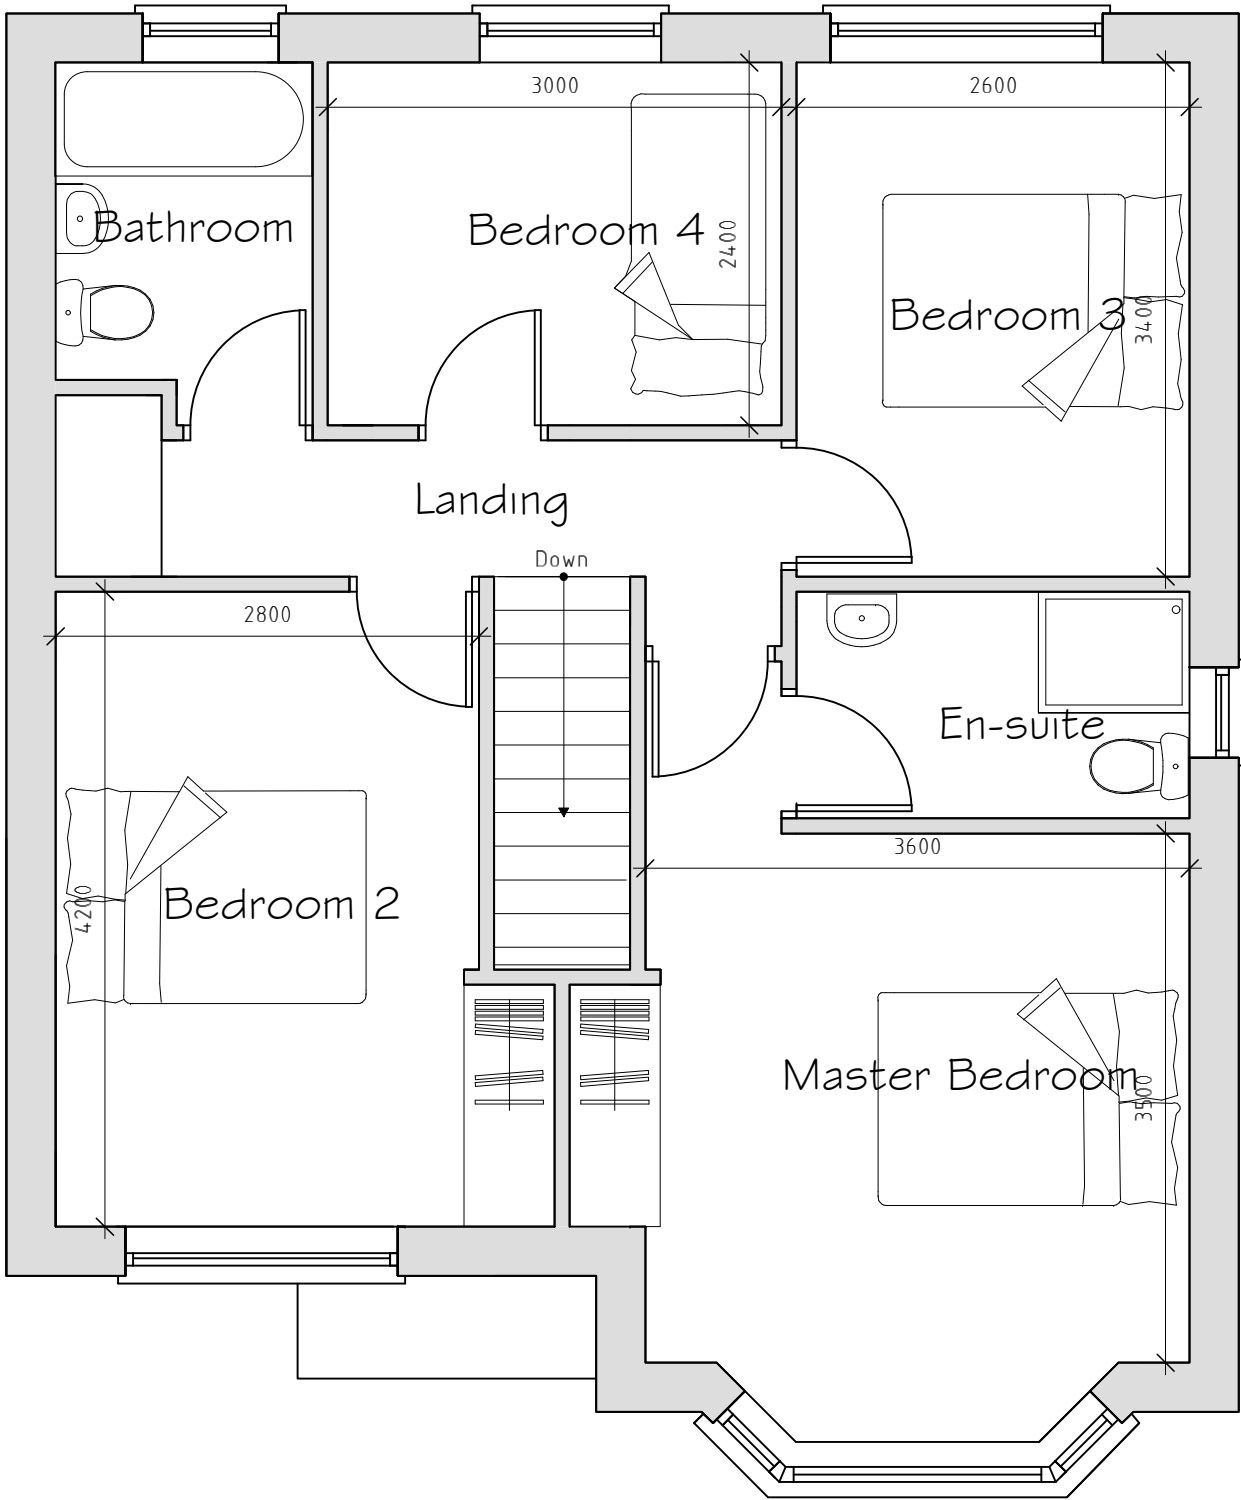

First Floor Plan 1:50

External Facing Materials
 External walls are to comprise facing brick to Local Authority approval laid stretcher bond in a natural toned mortar. Brickwork to be pointed to give a weather struck finish.

Roofing Materials
 Roof coverings are to be Slate grey interlocking concrete roofing tile to Local Authority approval.

All windows are to comprise sealed double glazed units set in white uPVC frames. En-suite and bathroom windows are to be fitted with obscured glass.

All fascias and soffits are to comprise white uPVC to match windows.

Rainwater to be collected in 100mm diameter half round uPVC guttering and 65mm diameter uPVC downpipes, to discharge to soakaways located in garden.

A	09/20	Removal of dimensions	D.J.E.
Rev	Date	Detail	Initial

Project:	
Proposed residential development at Willow Cottage, Ruabon, Wrexham. LL14 6LE.	
Title:	Scale: (A2)
Planning:	1:50 &
Plot 4 & 8	1:100

Drawn By:	Date:
D.J.Edwards	Sept 2020
Drawing No:	Sheet:
G080/007	1 of 1

Office 3K4,
 Redwither Business Tower,
 Wrexham. LL13 9XT
 Tel: 01978 356500
 www.blueprintarchitectural.com

© copyright all rights reserved

HARLECH
 Total floor area to be constructed
 124.24 sqm/1336 sq ft inclusive of bays