


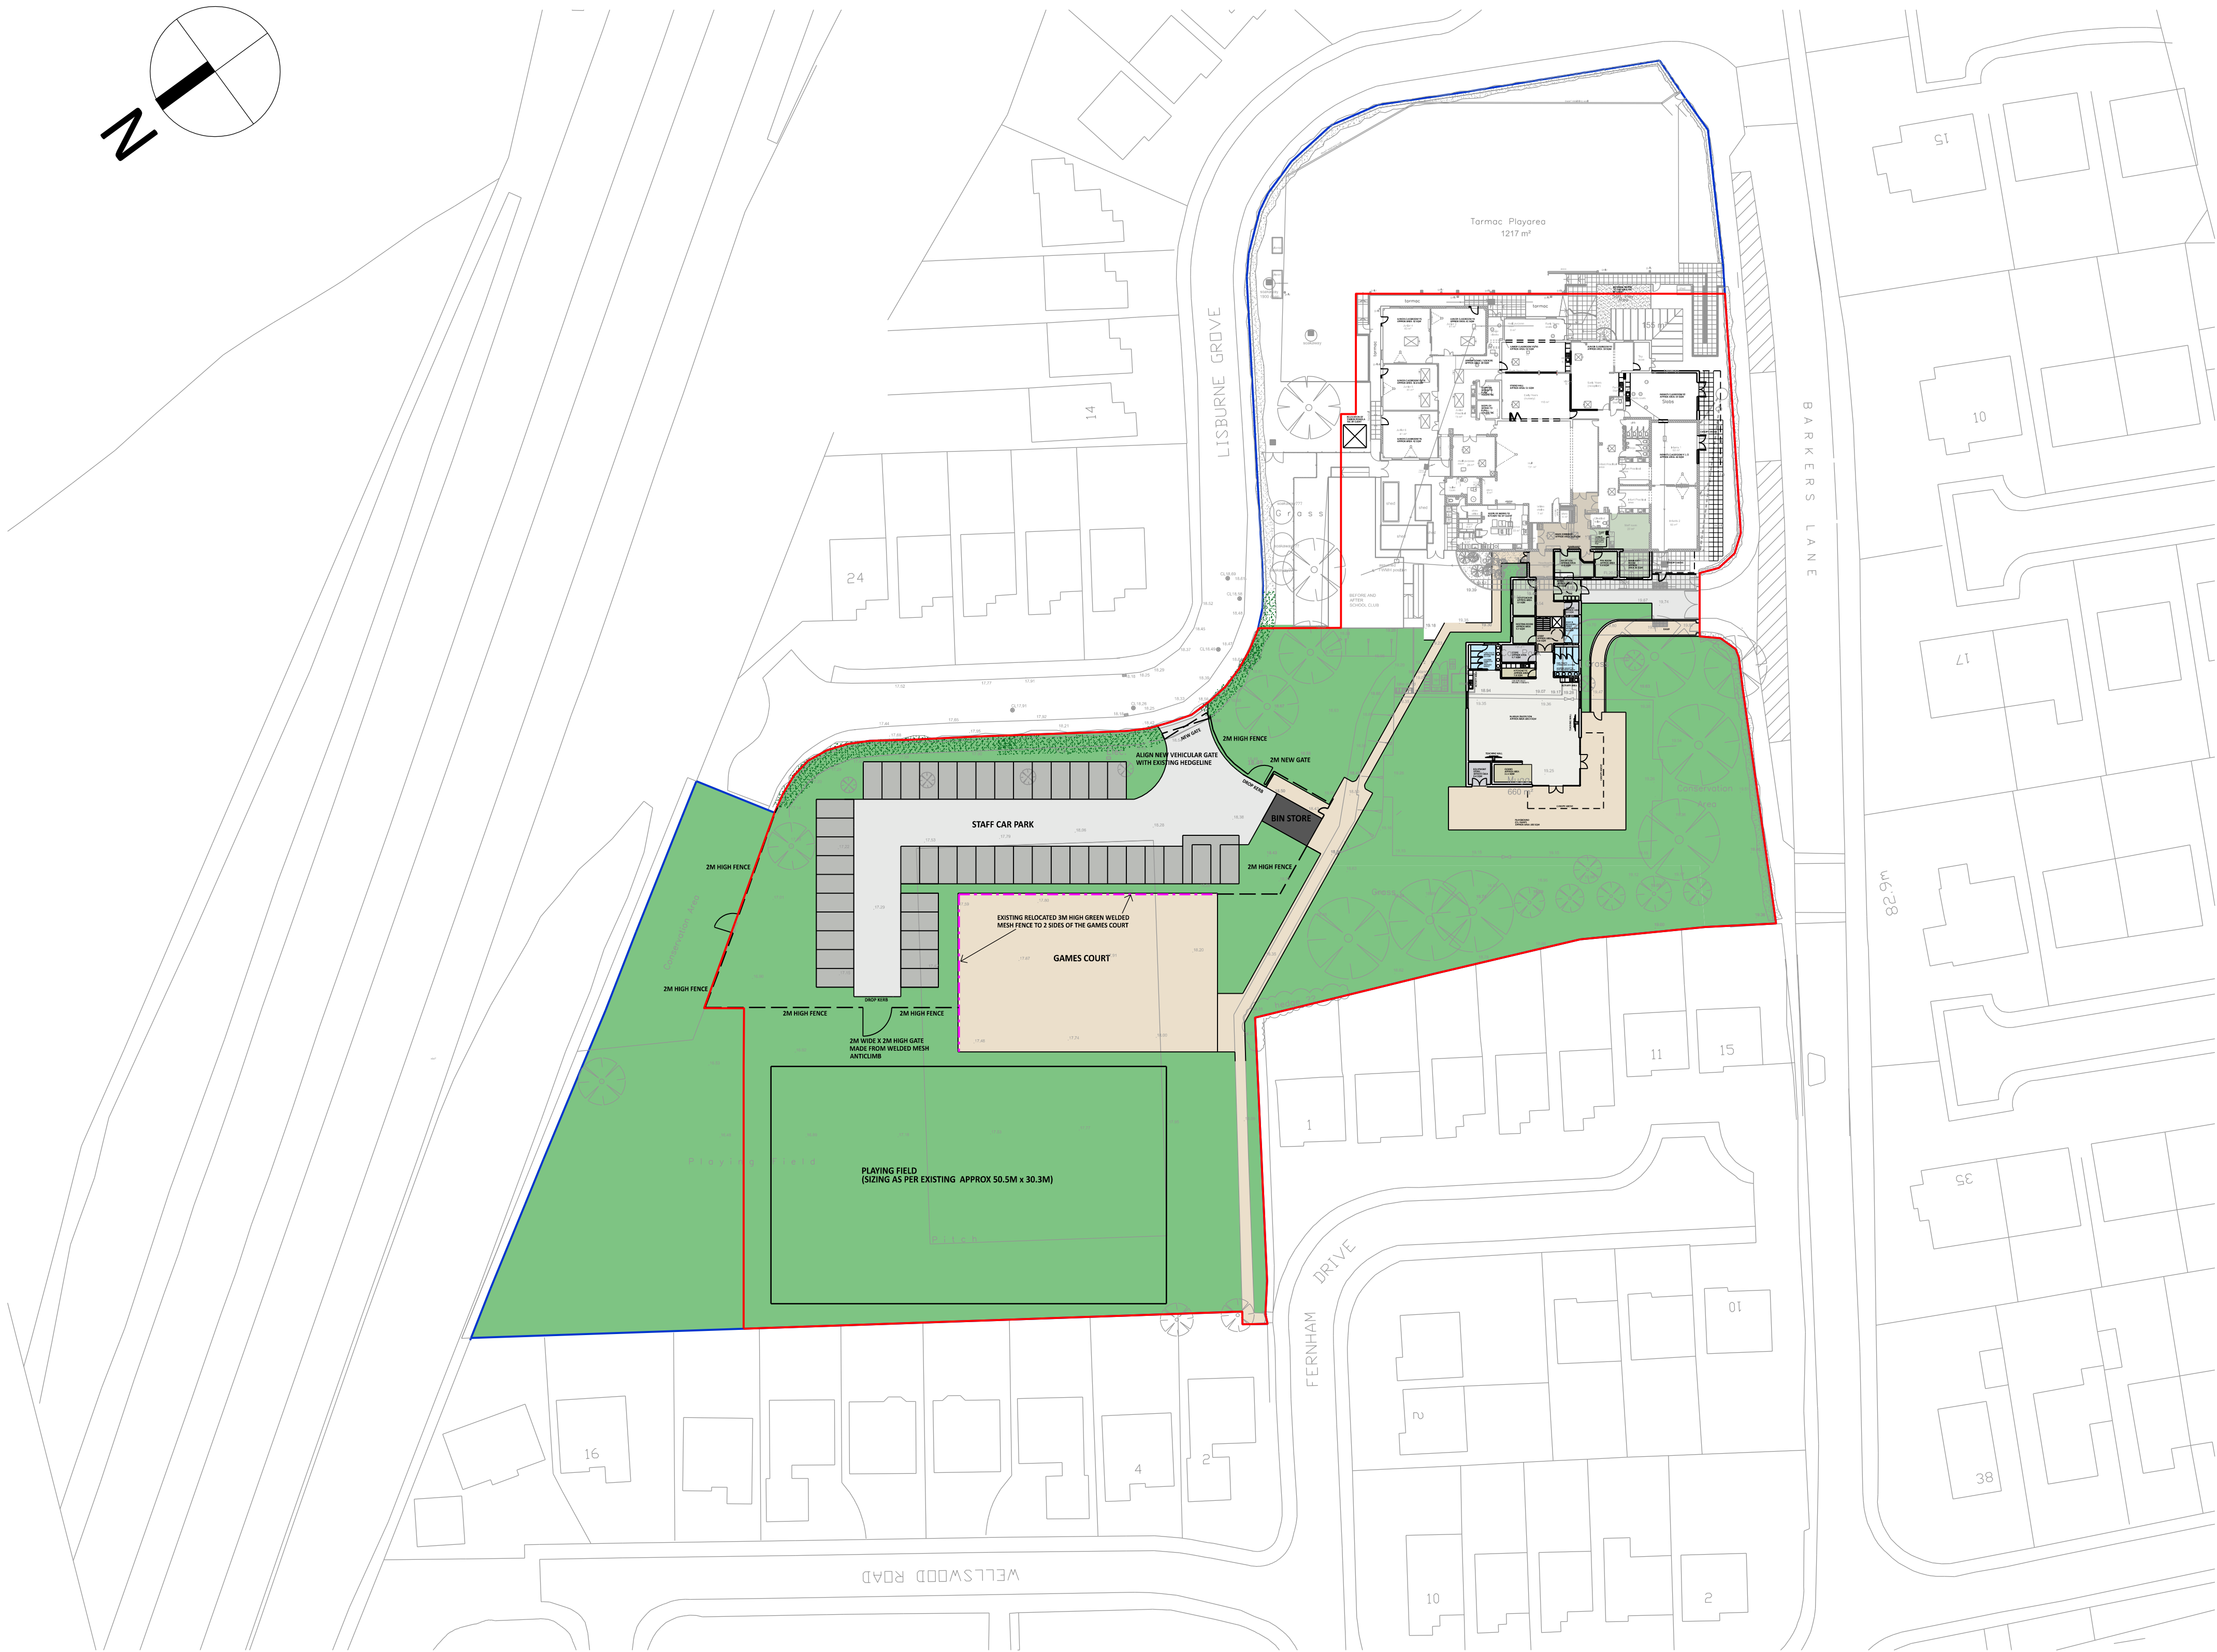

General Notes

- Contractor to verify all dimensions and check level datums on site
- All of the designs are the sole property of TACP Architects Ltd and may not be used without their written agreement
- All prints, specifications and their copyright are the property of TACP Architects Ltd
- Do not scale off drawings
- All dimensions shall be checked on site before commencement of shop drawings, manufacture and all discrepancies must be reported to TACP Architects Ltd

Key:

- Existing site & building layout
- Proposed fences & gates
- Existing Site boundary
- Proposed area of works

Risk Assessments

Revisions				
Rev	Date	Description	By	Check
P01	2020.08.05	First issue of drawing.	LT	MG
P02	2020.08.07	Drawing revised to show existing site boundary in blue and approximate proposed area of works in red. Drawing also issued to WBCB Planning Department for information.	LT	MG
P03	2020.08.07	Approximate proposed area of works line revised and drawing reissued for sending to WBCB Planning Department for information.	LT	MG
P04	2020.08.24	Drawing issued for planning application submission.	LT	MG
P05	2020.09.14	Perimeter fencing and gate revised. Existing fence to games court relocated	ST	MG
P06	2020.09.15	Perimeter fencing around games court in different colour and gate in 2m fence indicated as mesh gate	ST	MG

Client

Read Construction

Project Title
Barker's Lane Community School

Drawing Title
Site Plan as Proposed

Scale	Date	Drawn By	Checked By	Office
1:500@A1	August 2020	LT	MG	Wrexham

Project No.	Project	Originator	Zone	Level	Type	Role	Number	Revision
20014	BLS - TACP - A1 - XX - DR - A - 0702							P06

TACP Architects Ltd
Pembroke House
Ellice Way
Wrexham Technology Park
Wrexham LL13 7YJ
T. 01978 291161
E. admin@tacparchitects.co.uk
www.tacparchitects.co.uk

Architecture • Interior Design • Healthcare Planning • Conservation • Masterplanning • Sustainable Design