



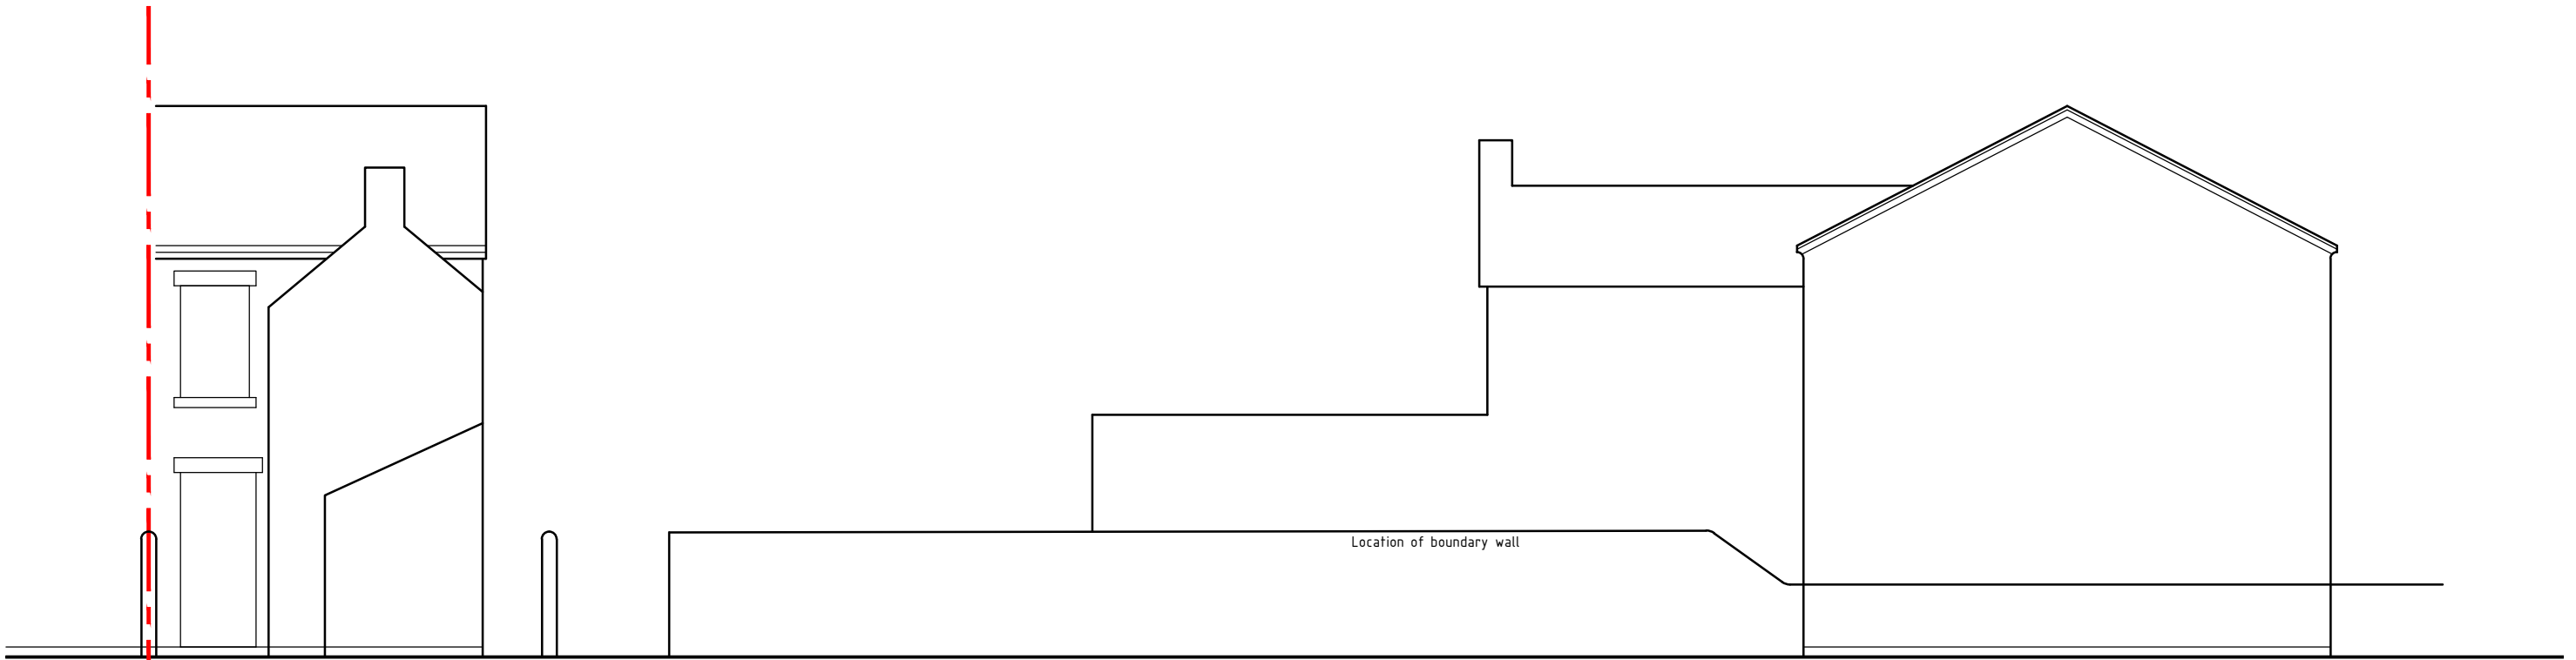

Rear Elevation as Existing

Side Elevation as Existing

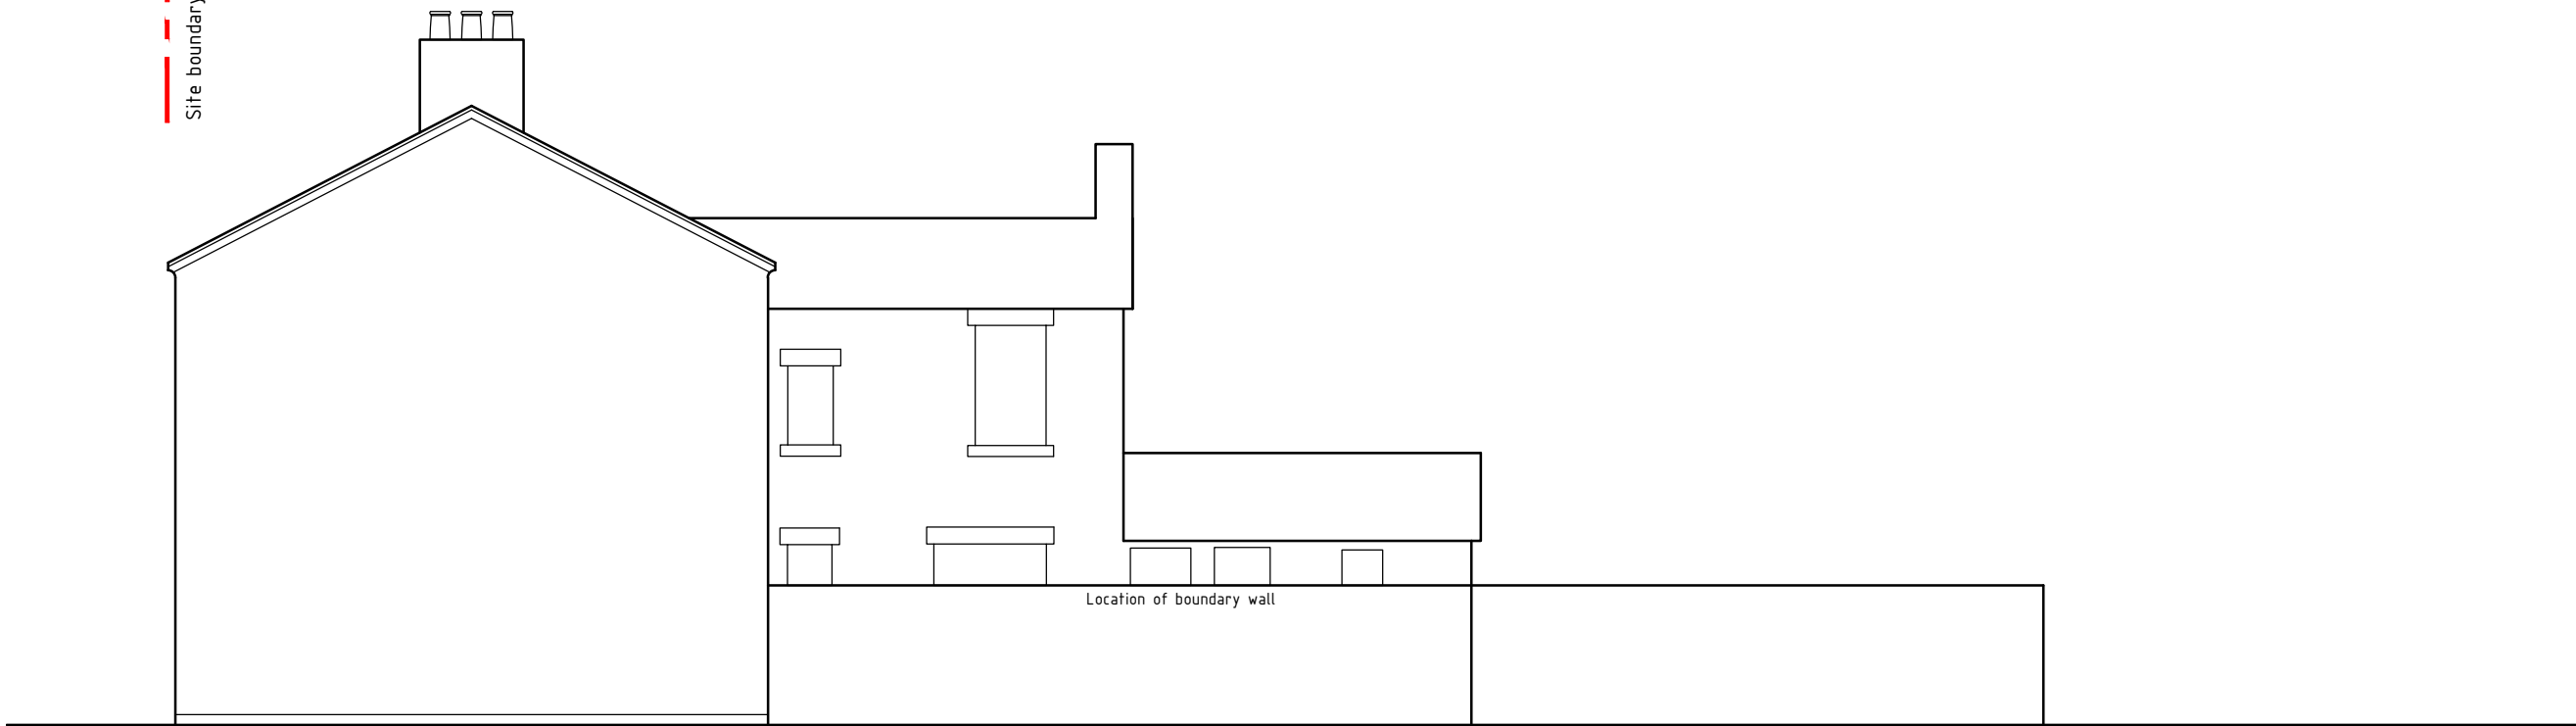

Side Elevation as Existing

HDS ARCHITECTURAL SERVICES

HDS Architectural Services, The Foundry,
15 Yorke Street, Wrexham
LL13 8LW
Tel (01978) 345250
www.hdsarchitectural.co.uk

Project; 60 Alexandra Road, Wrexham, LL13 7SH	
Title; Elevations as Existing	Scale (A3); 1:100
Dwg No; AR/PD/02	Date; June 2020
Revision; Drawing amended to suite comments and information requested by the planning officer.	