




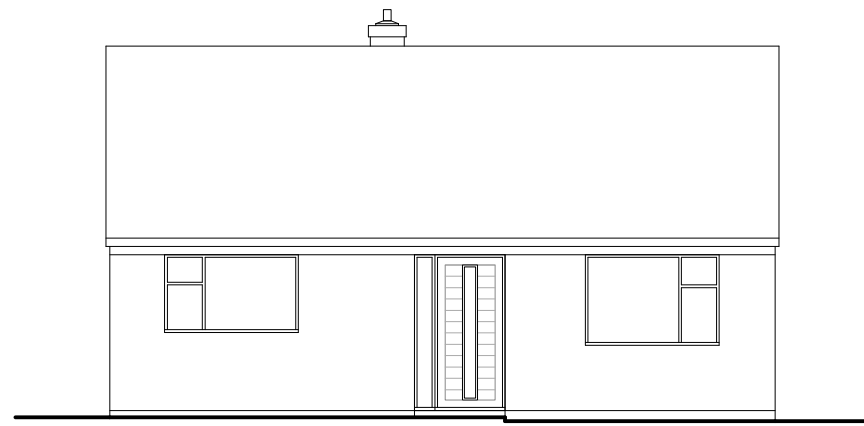


Front Elevation 1:100

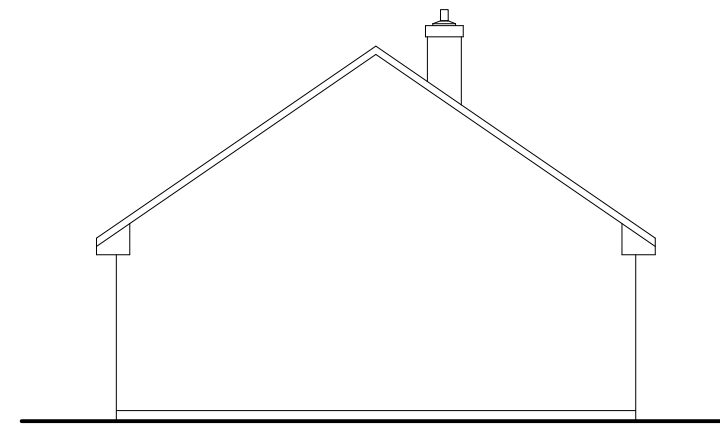


Side Elevation 1:100

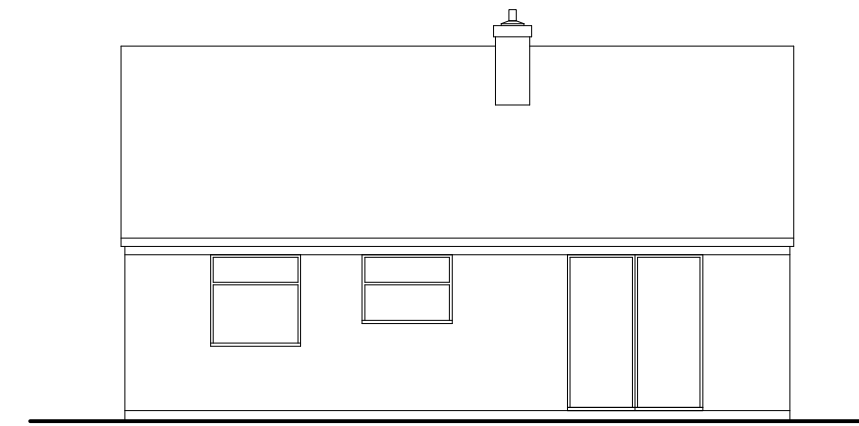

Rear Elevation 1:100

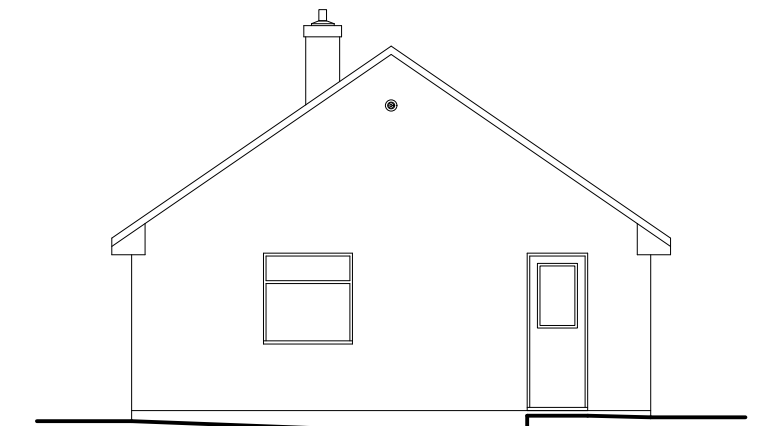

Side Elevation 1:100

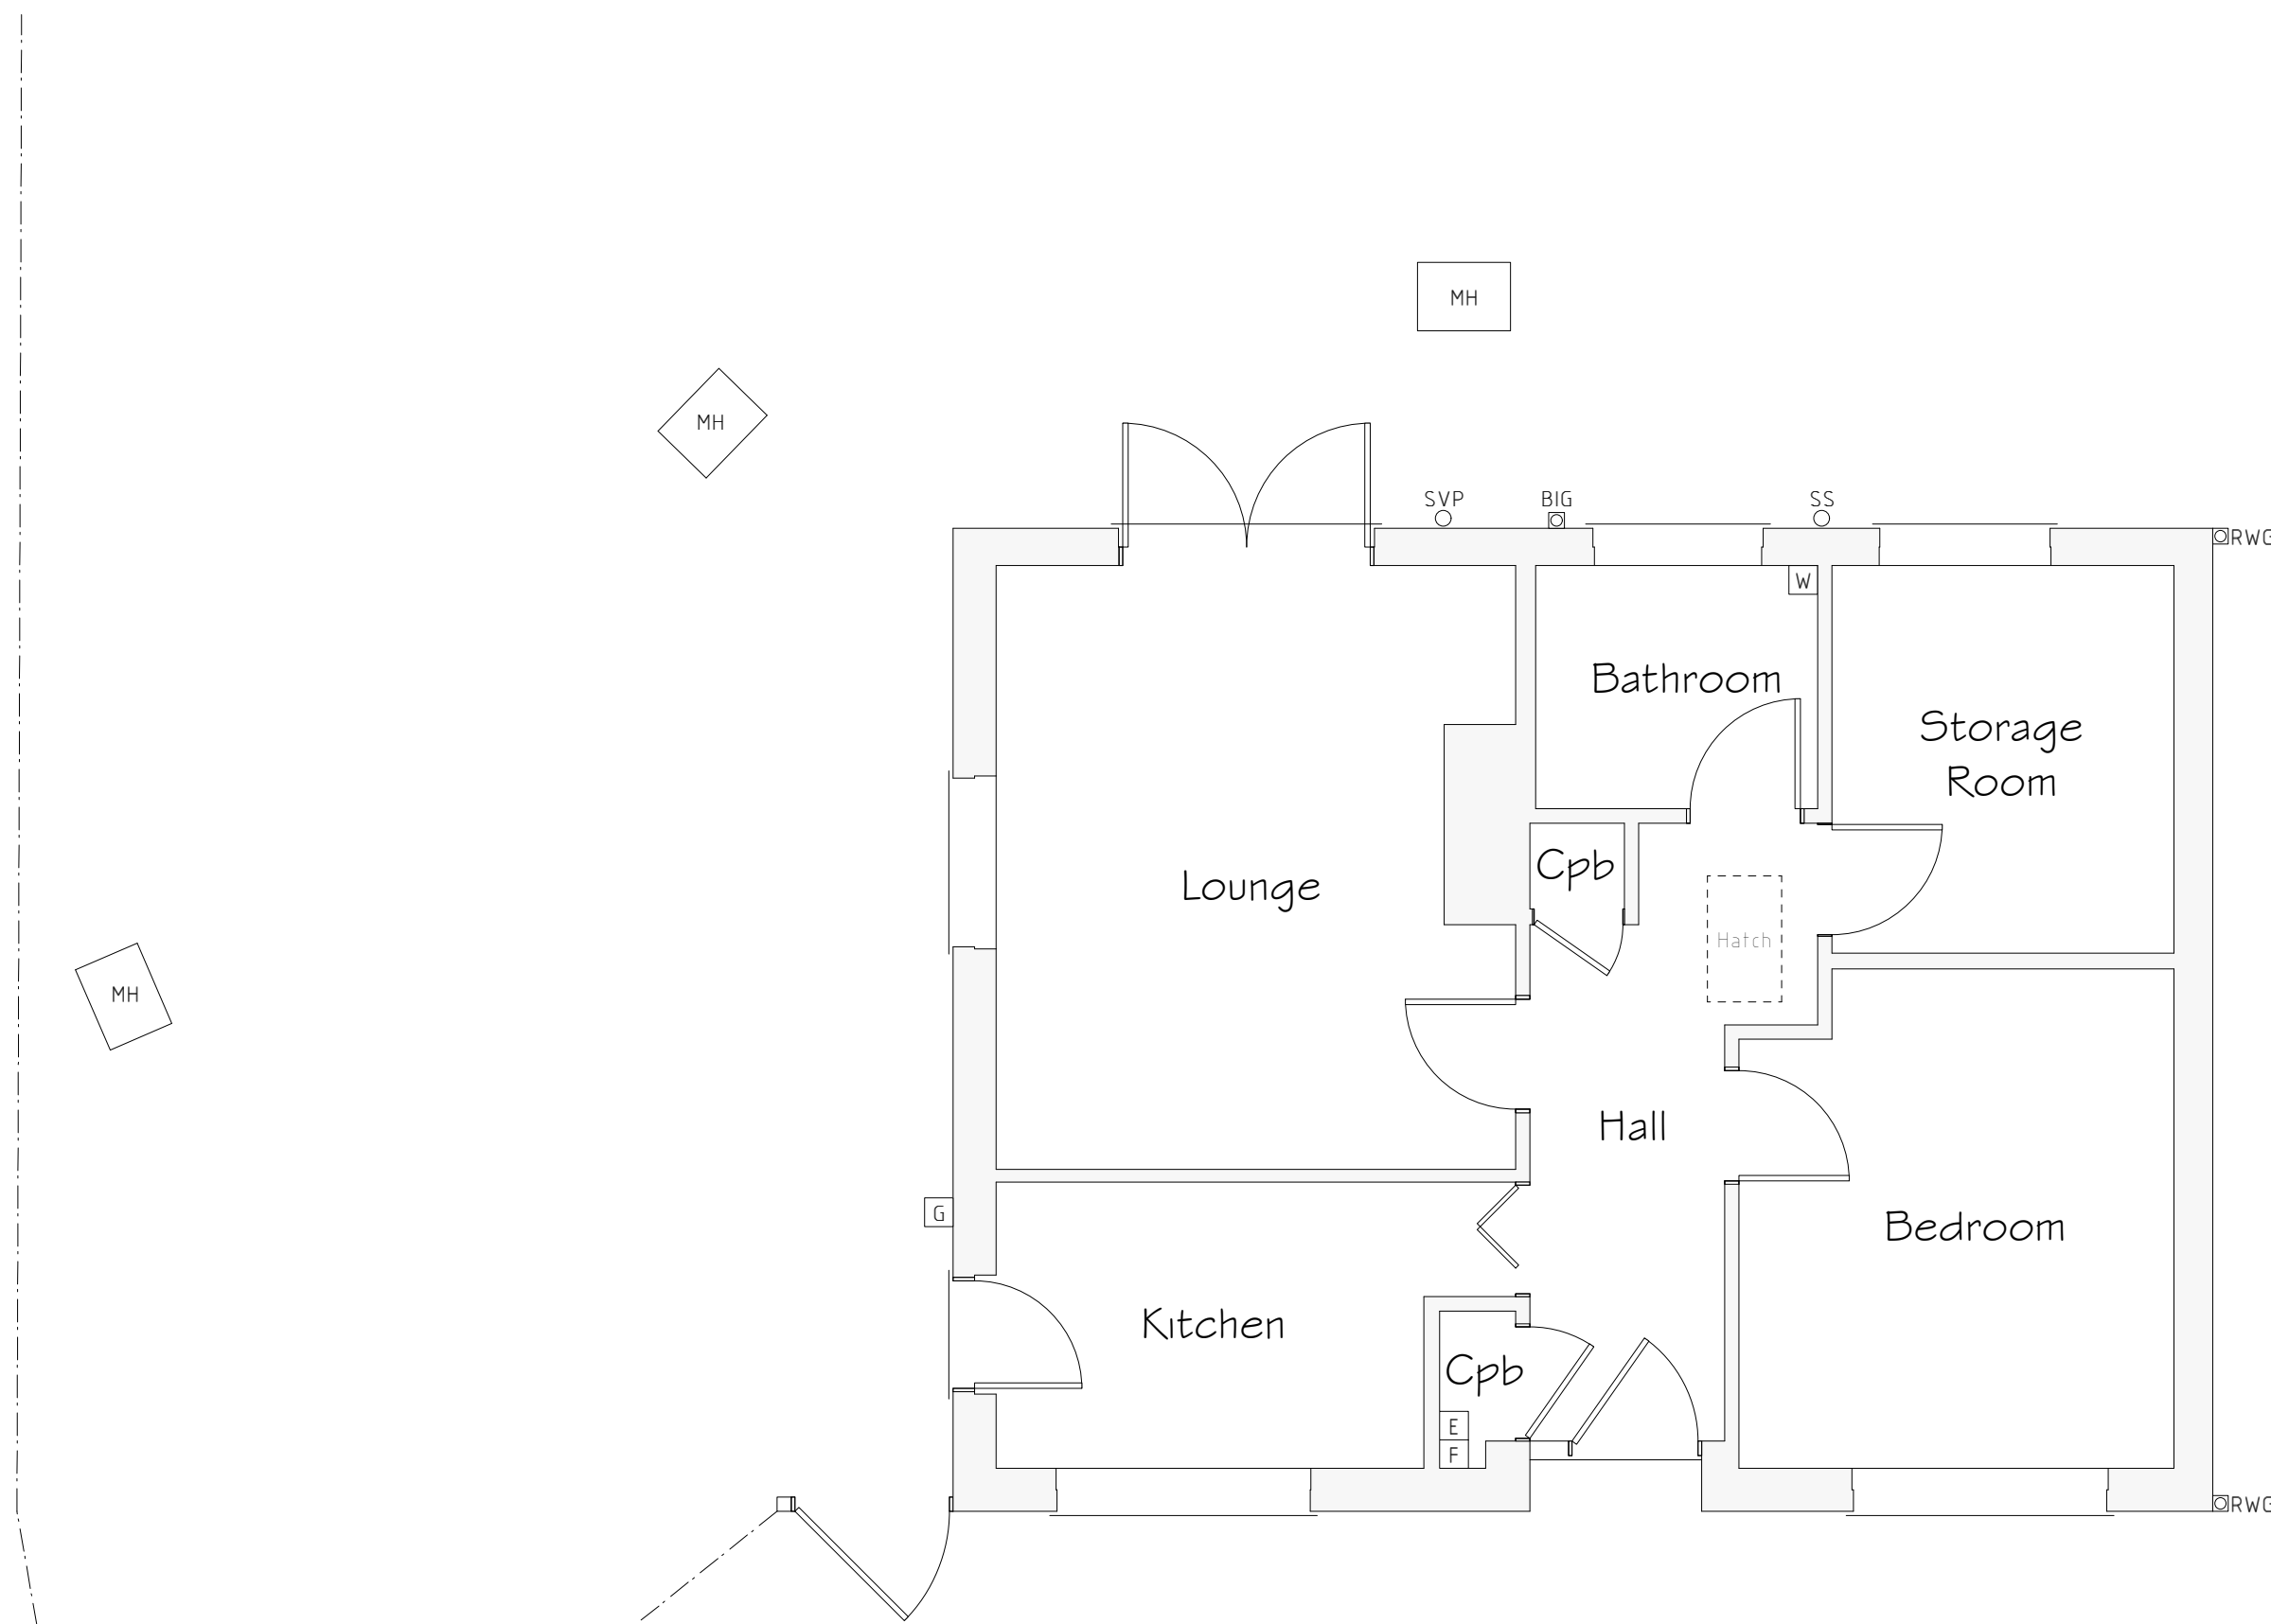

Ground Floor Plan 1:50

Services Key

- B Existing Boiler Position within Loft
- G Existing Gas Meter Position
- E Existing Electric Meter Position
- F Existing Fuse Box Position
- W Existing Stopcock Position
- MH Existing Man Hole Position
- ◻ Existing Rain Water Gully (RWG) Position
- ◻ Existing Back Inlet (BIG) Gully Position
- Existing Soil Vent Pipe (SVP) Position
- Existing Short Stack (SS) Position

Rev	Date	Detail	Initial

Project:
Proposed Alterations to,
2 Laurels Avenue,
Bangor-On-Dee,
Wrexham, LL13 0BQ.

Title: Existing	Scale: (A2) 1:50 & 1:100
--------------------	--------------------------------

Drawn By: E.M.Jackson	Date: July 2020
--------------------------	--------------------

Drawing No: NO34/001	Sheet: 1 of 1
-------------------------	------------------

blueprint
architectural services

LABC partner
Office 3K4,
Redwither Business Tower,
Wrexham. LL13 9XT
Tel: 01978 356500
www.blueprintarchitectural.com
© copyright all rights reserved