


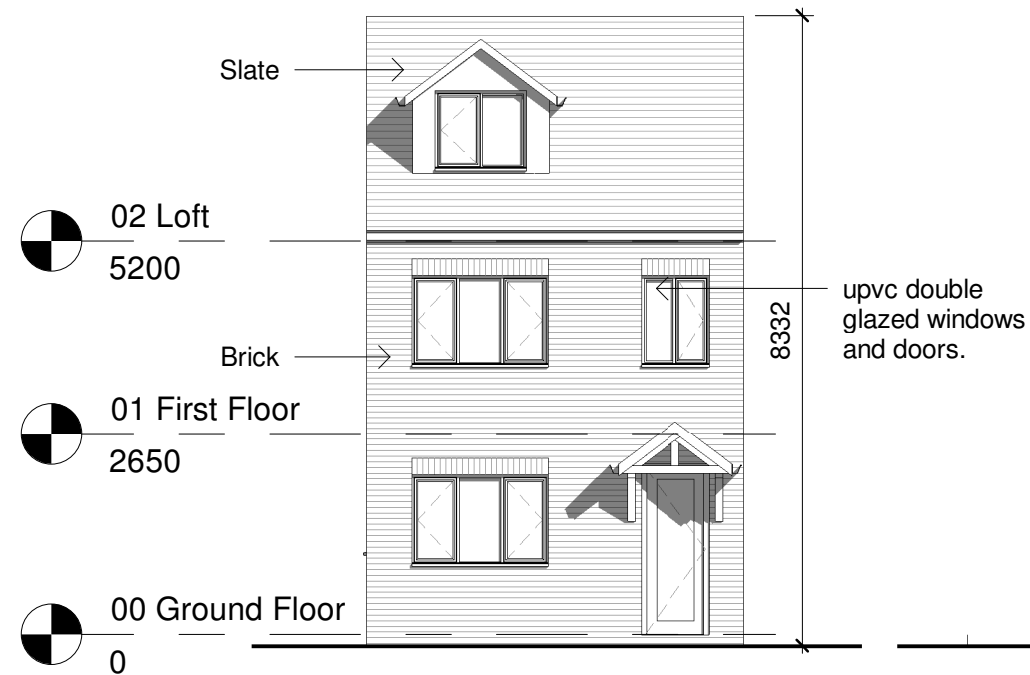


East (Front) Elevation
1 : 100




South Elevation
1 : 100



West Elevation
1 : 100

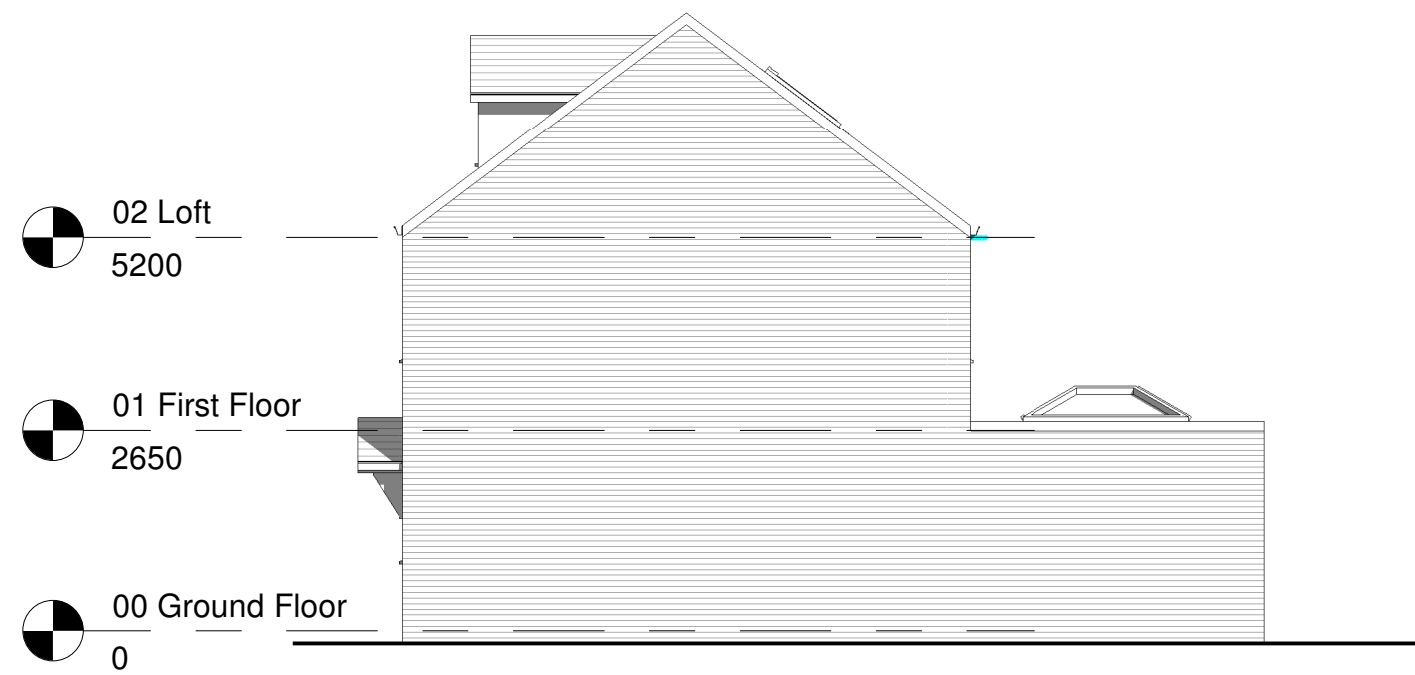

North Elevation
1 : 100

 

Rev	Revision description	Drawn	Checked	Date
-----	----------------------	-------	---------	------

FRAME

Architecture to frame your lives

Project	Y Bryn, Duke Street, Rhos	Scale @ A3	Drawn By	Checked By	Date
		1 : 100	GE	-	14.07.2020
Title	Proposed Elevations	Job No.	Sheet No.	Rev.	
		Drawing Number	20-08 A300	D	