



Front elevation

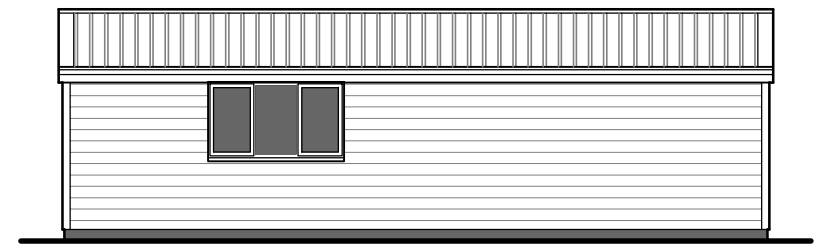


Side-1 elevation

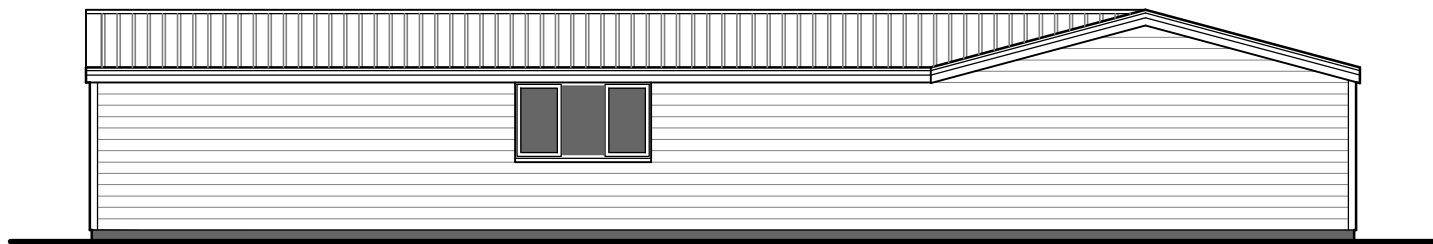


Rear elevation



Side-2 elevation

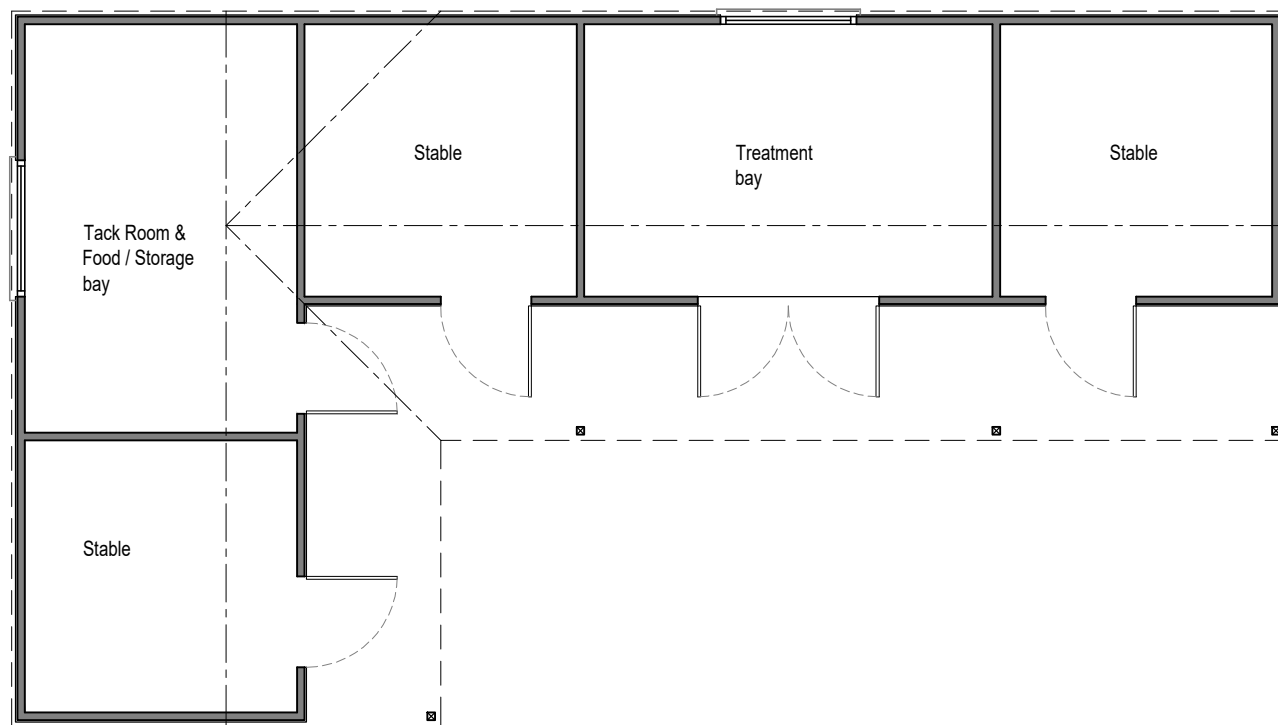

Floor plan

 

Project; Trewythen Hall Residential Care Home, Vicarage Lane, Gresford, LL12 8US	
Title; Stables Plans & elevations	Scale (A3); 1:100
Dwg No; THS/PD/02	Date; 14th July 2020
Revision; -	