


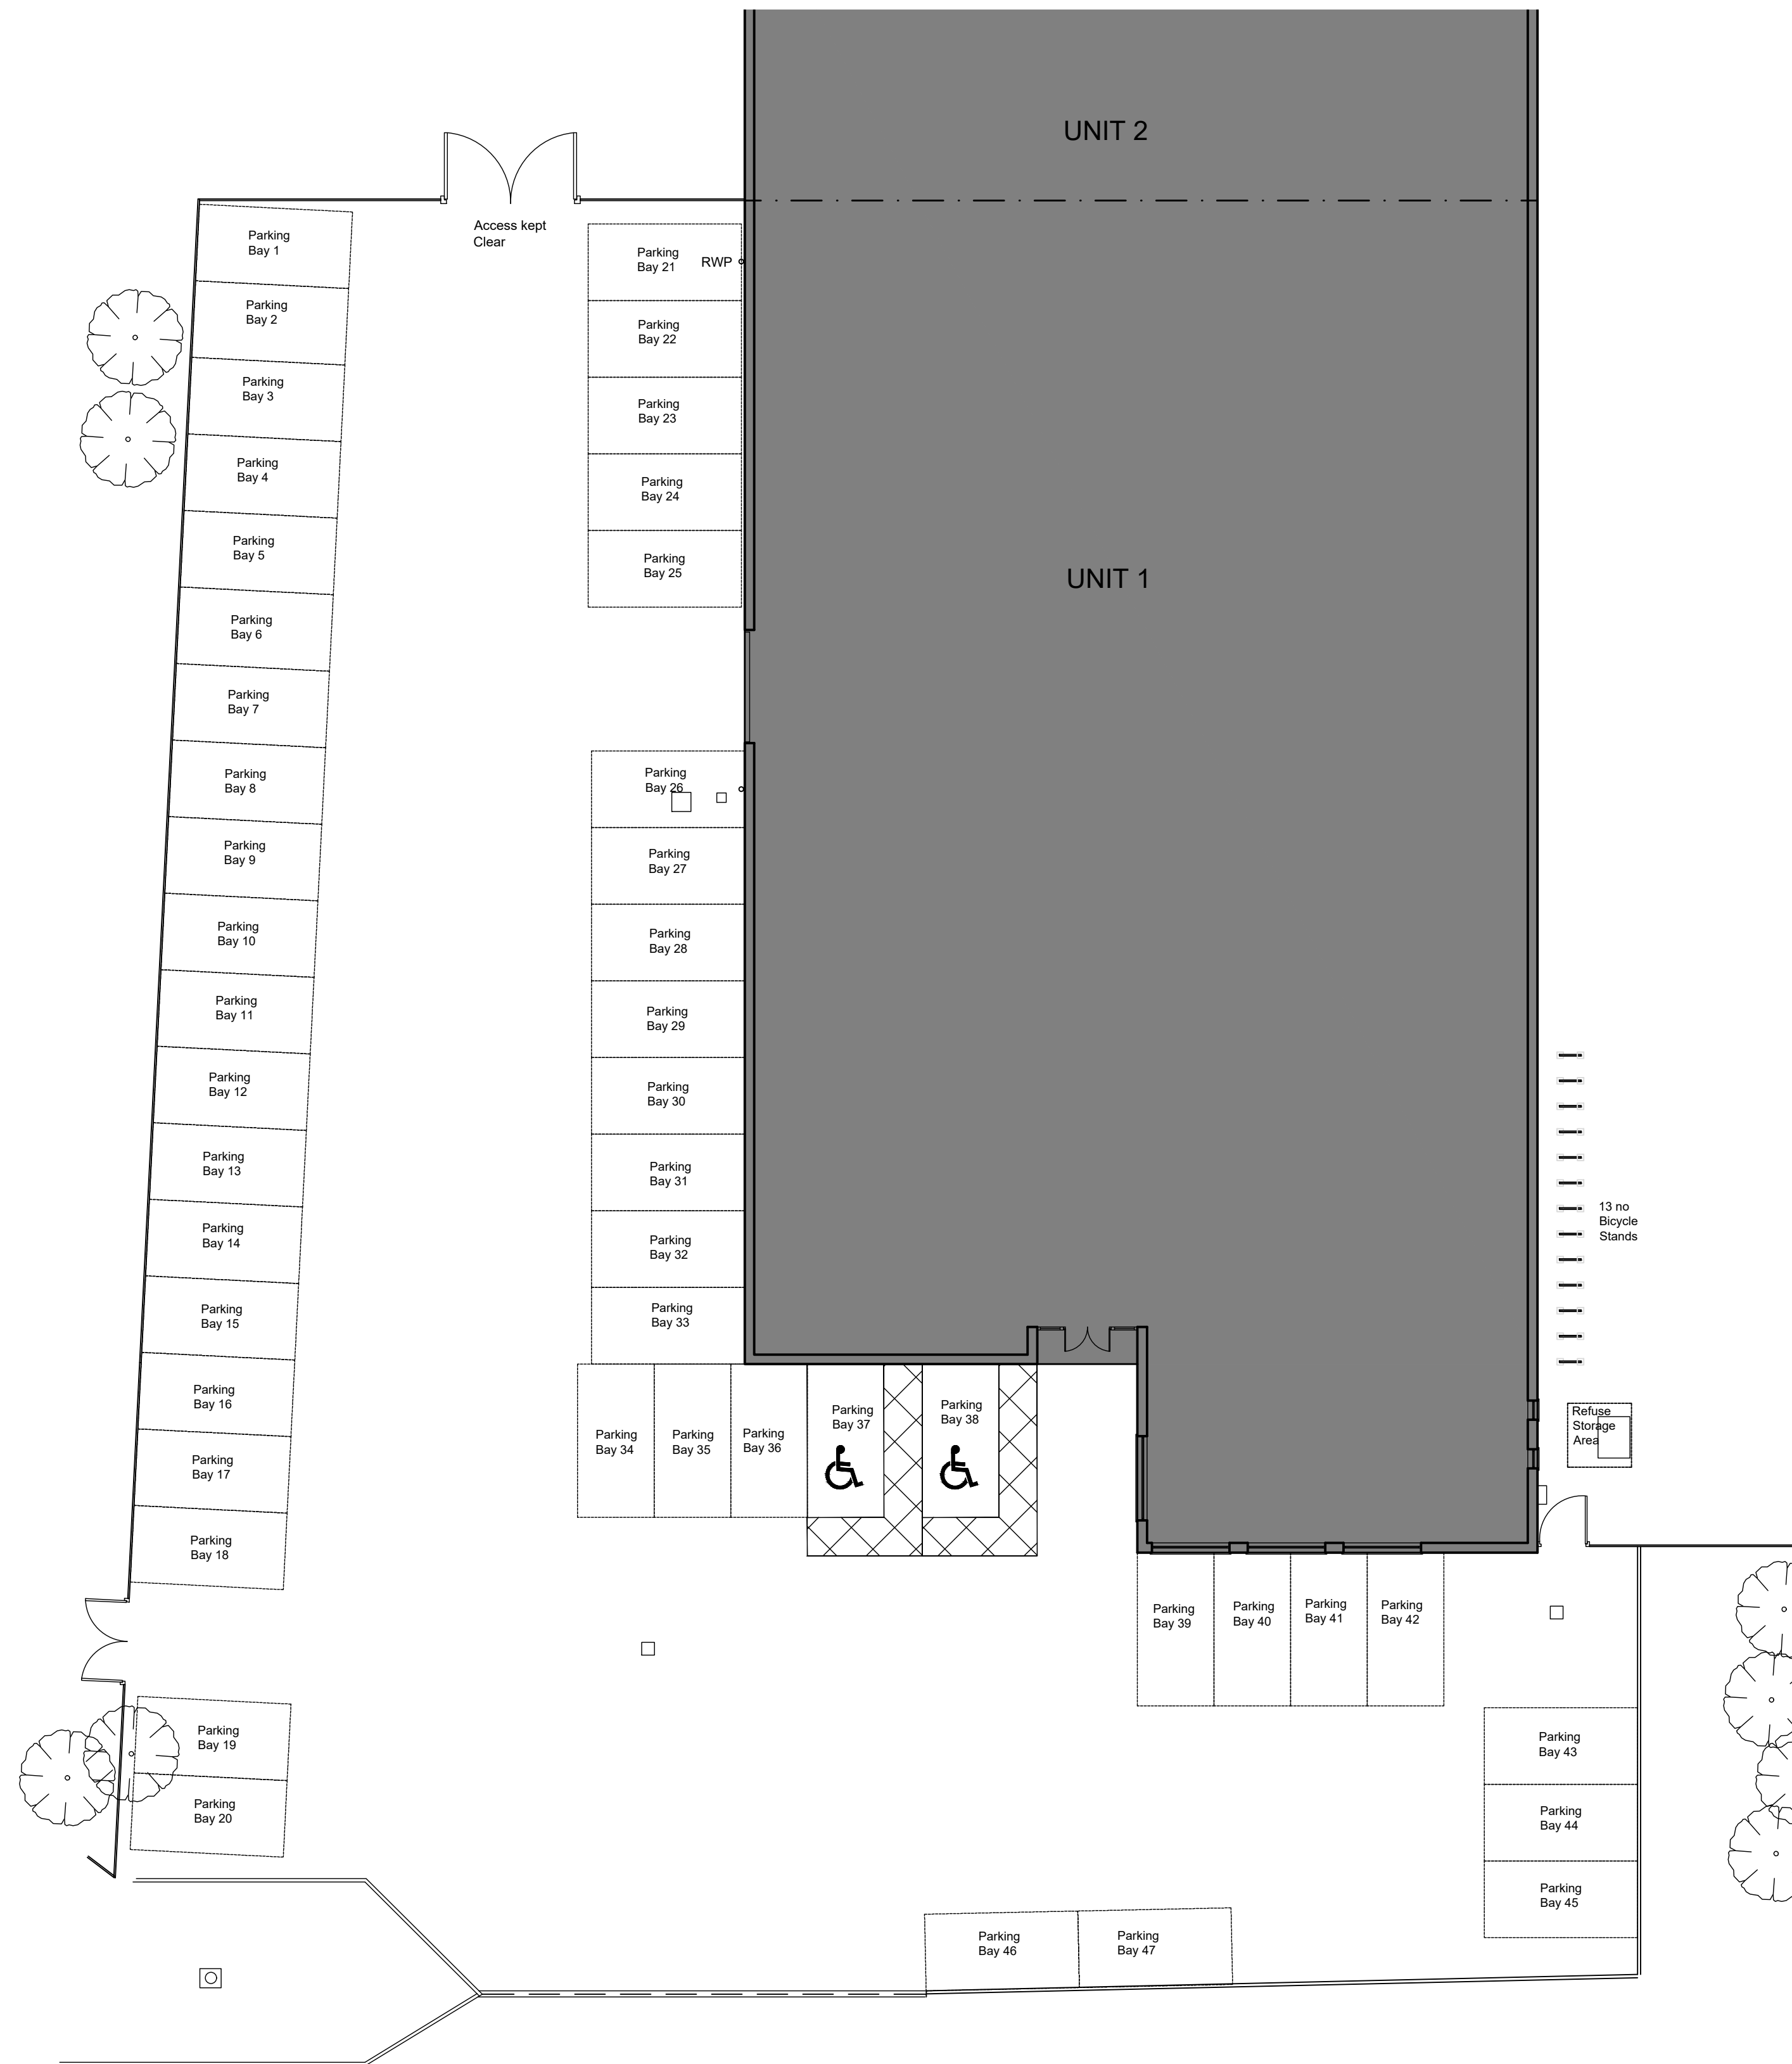

PROPOSED SITE PLAN 1:150

Rev A 18.08.20 - Bicycle Stands added

1. GENERAL NOTE
These drawings are have been produced for the purpose of obtaining Planning Permission and/or Building Regulations approval; Not for construction.
CFI Design endeavour to produce drawings that are accurate and precise however dimensions should not be scaled from these drawings.



Project
**MB Fitness, Unit 1, Felin Puleston,
Wrexham, LL13 7RF.**

Drawing
**Proposed Car Park
Proposed Site Plan**

Scale	1:150@a1	Drawing Number	CFI2003_Prop02
Drawn	F.B		
Date	07/2020		
Status	Planning		

A