



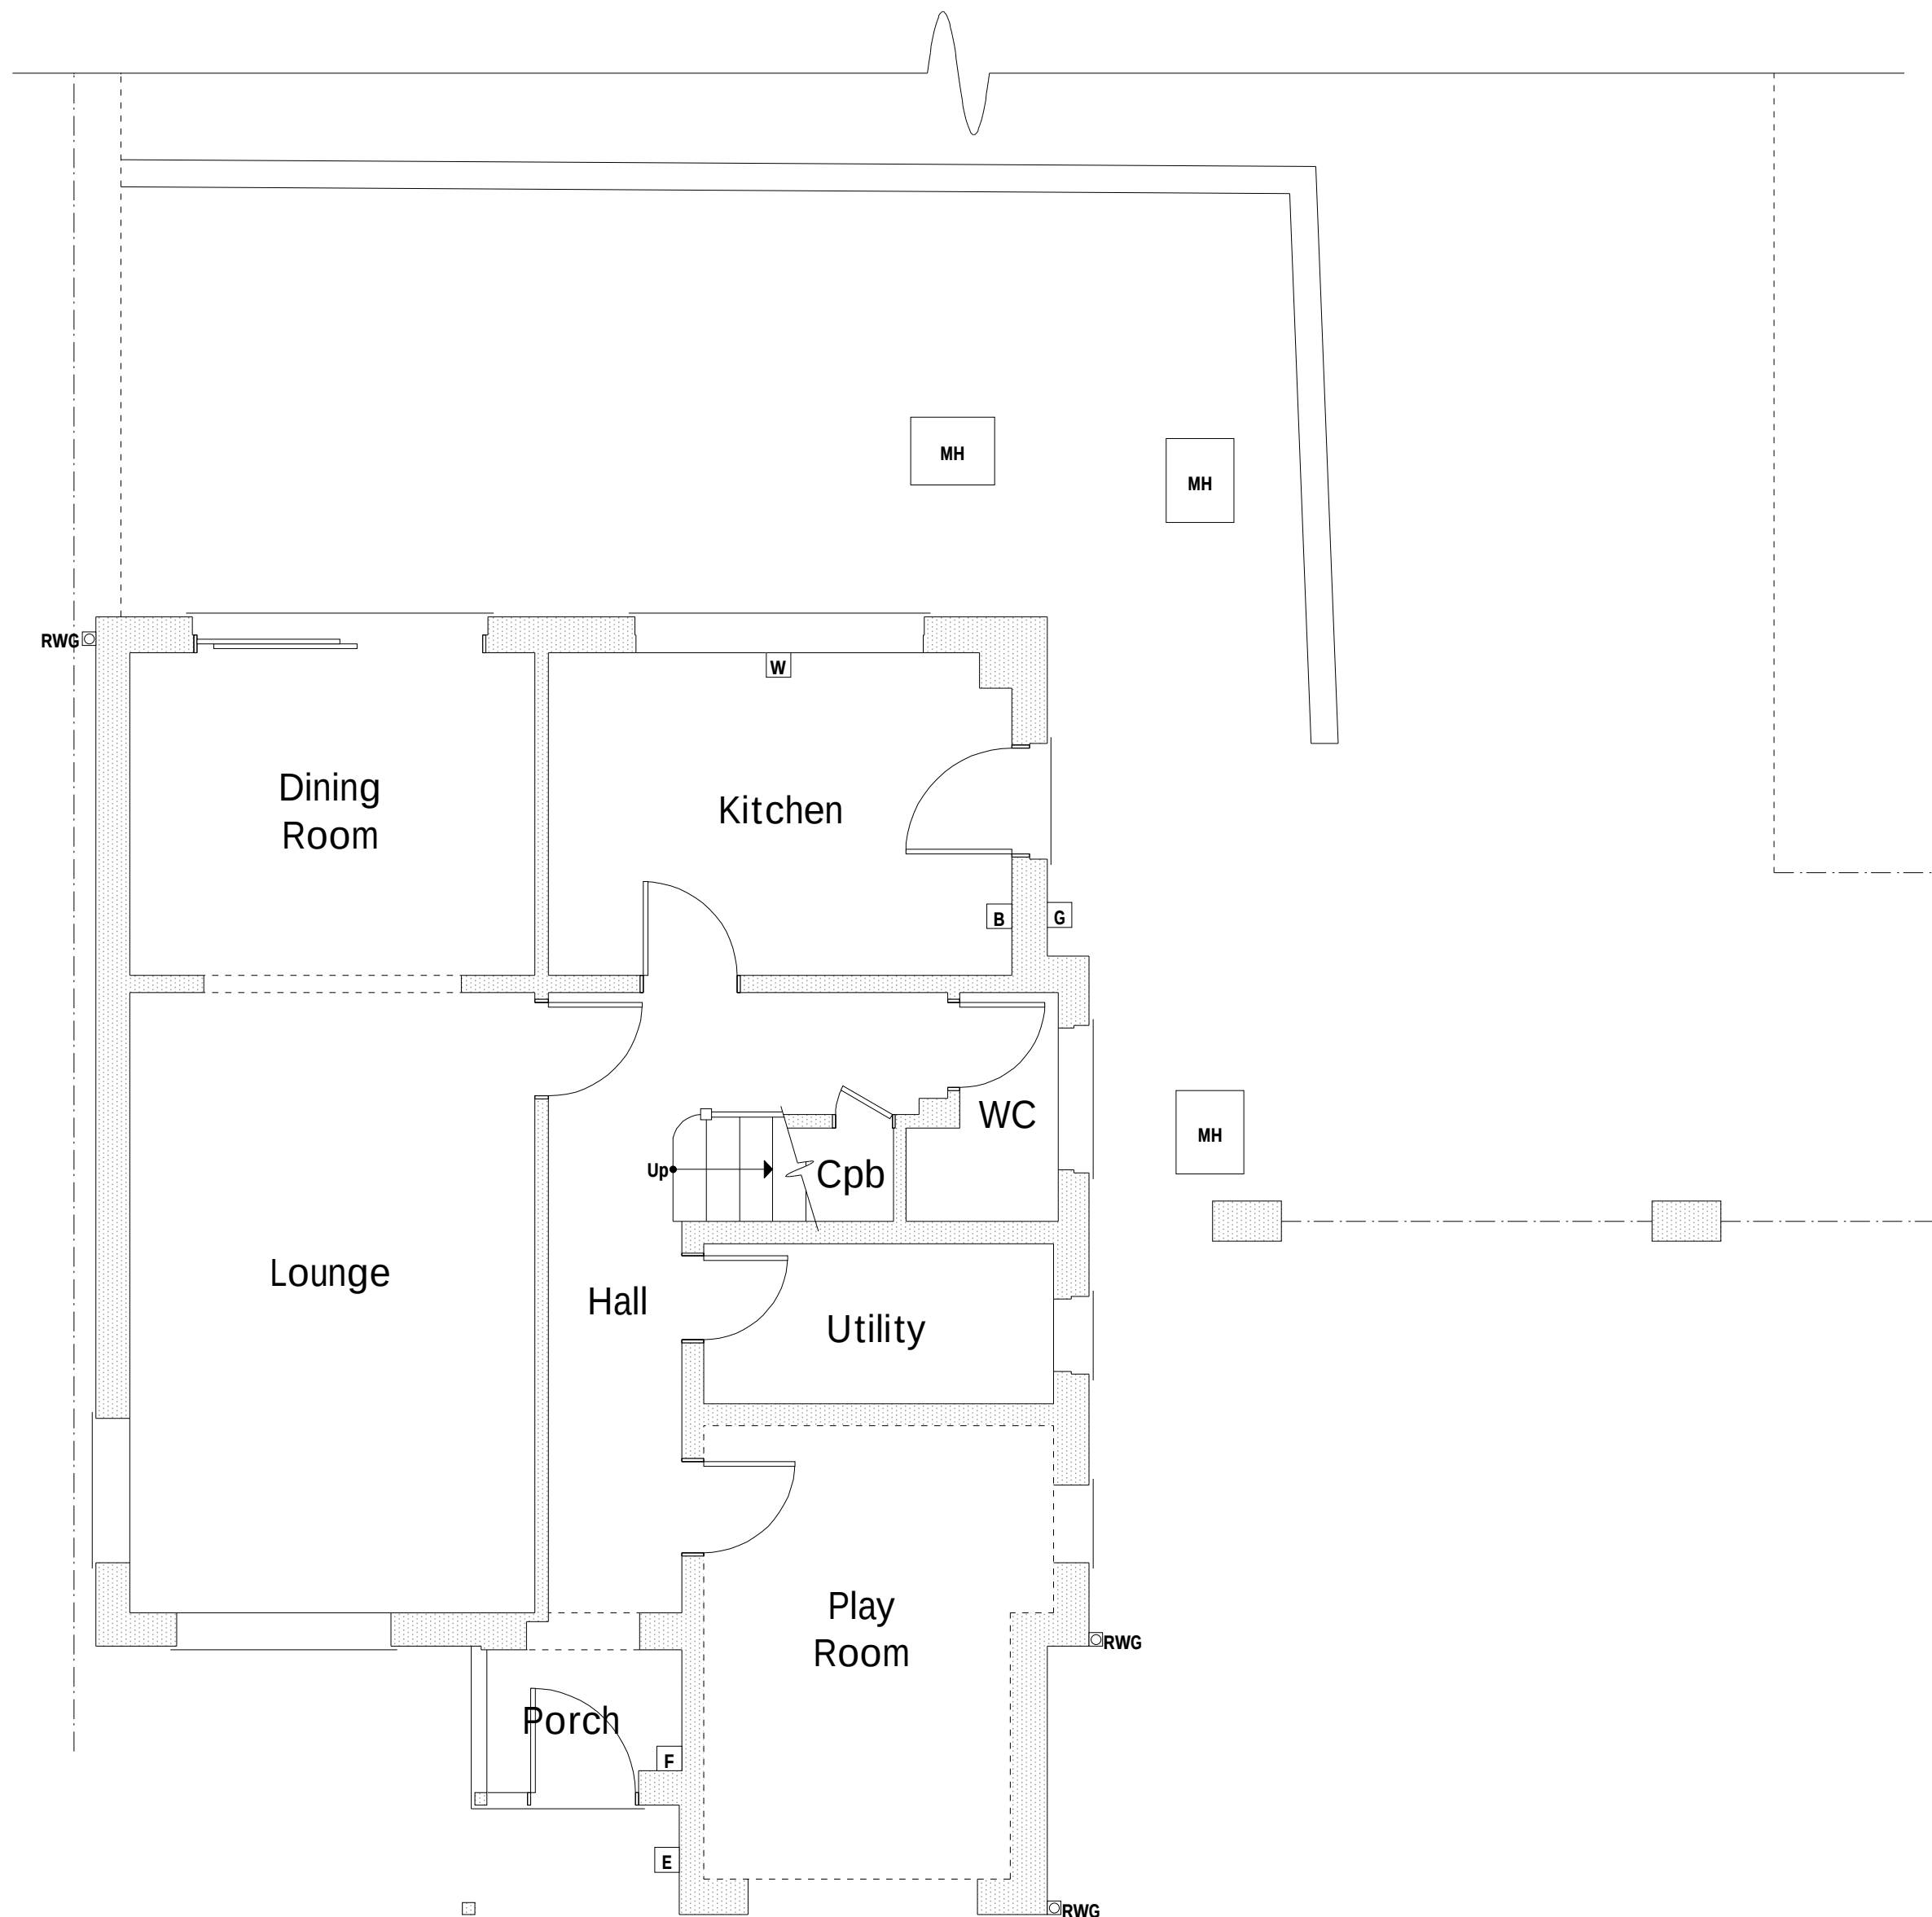


Ground Floor Plan 1:50




Front Elevation 1:100

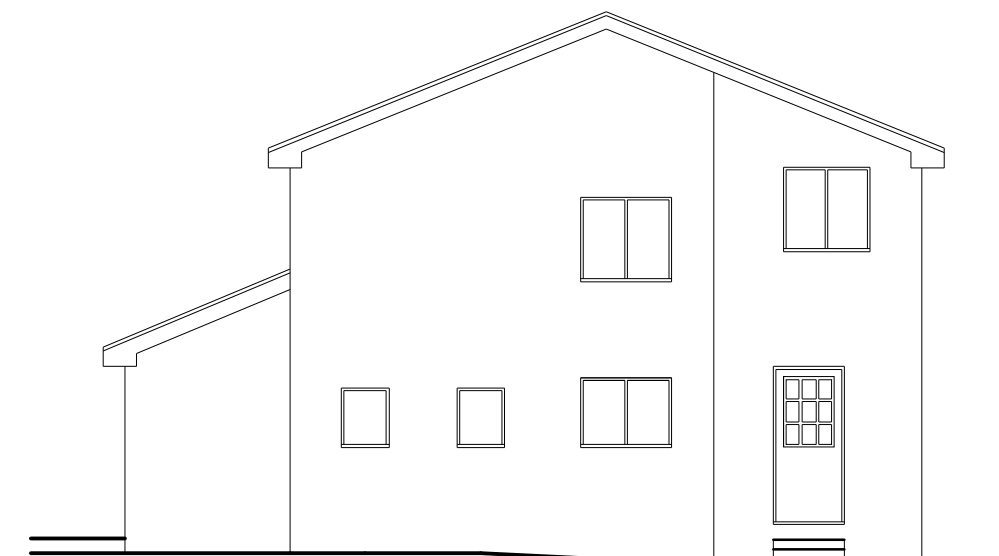

Side Elevation 1:100

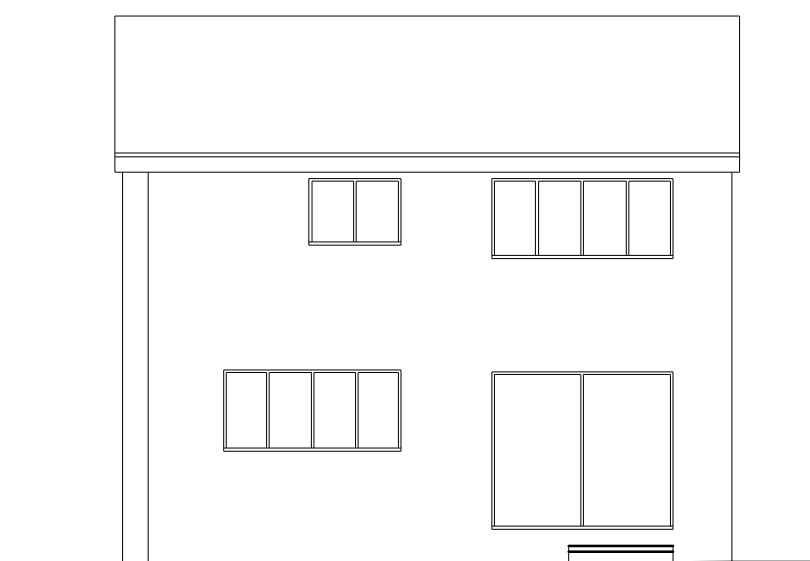

Rear Elevation 1:100

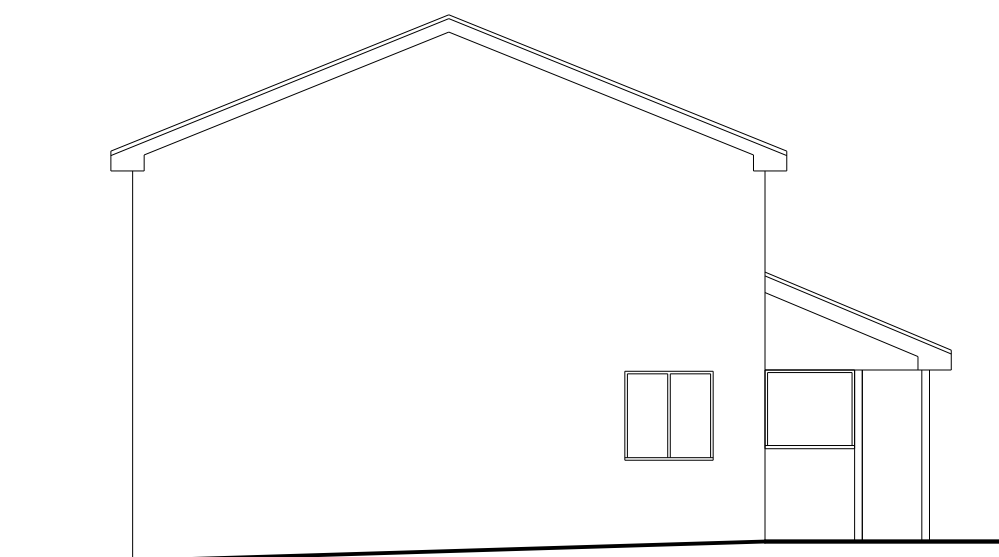

Side Elevation 1:100

Services Key

- B** Existing Boiler Position
- G** Existing Gas Meter Position
- E** Existing Electric Meter Position
- F** Existing Fuse Box Position
- W** Existing Stopcock Position
- MH** Existing Man Hole Position
- RWG** Existing Rain Water Gully (RWG) Position

Rev	Date	Detail	Initial

Project:
**Proposed Alterations to,
 6 Ainsdale Grove,
 Borras, Wrexham,
 LL12 7TJ**

Title: Existing	Scale: (A2) 1:50 & 1:100
---------------------------	--

Drawn By: E.M.Jackson	Date: July 2019
---------------------------------	---------------------------

Drawing No: P121/001	Sheet: 1 of 1
--------------------------------	-------------------------