


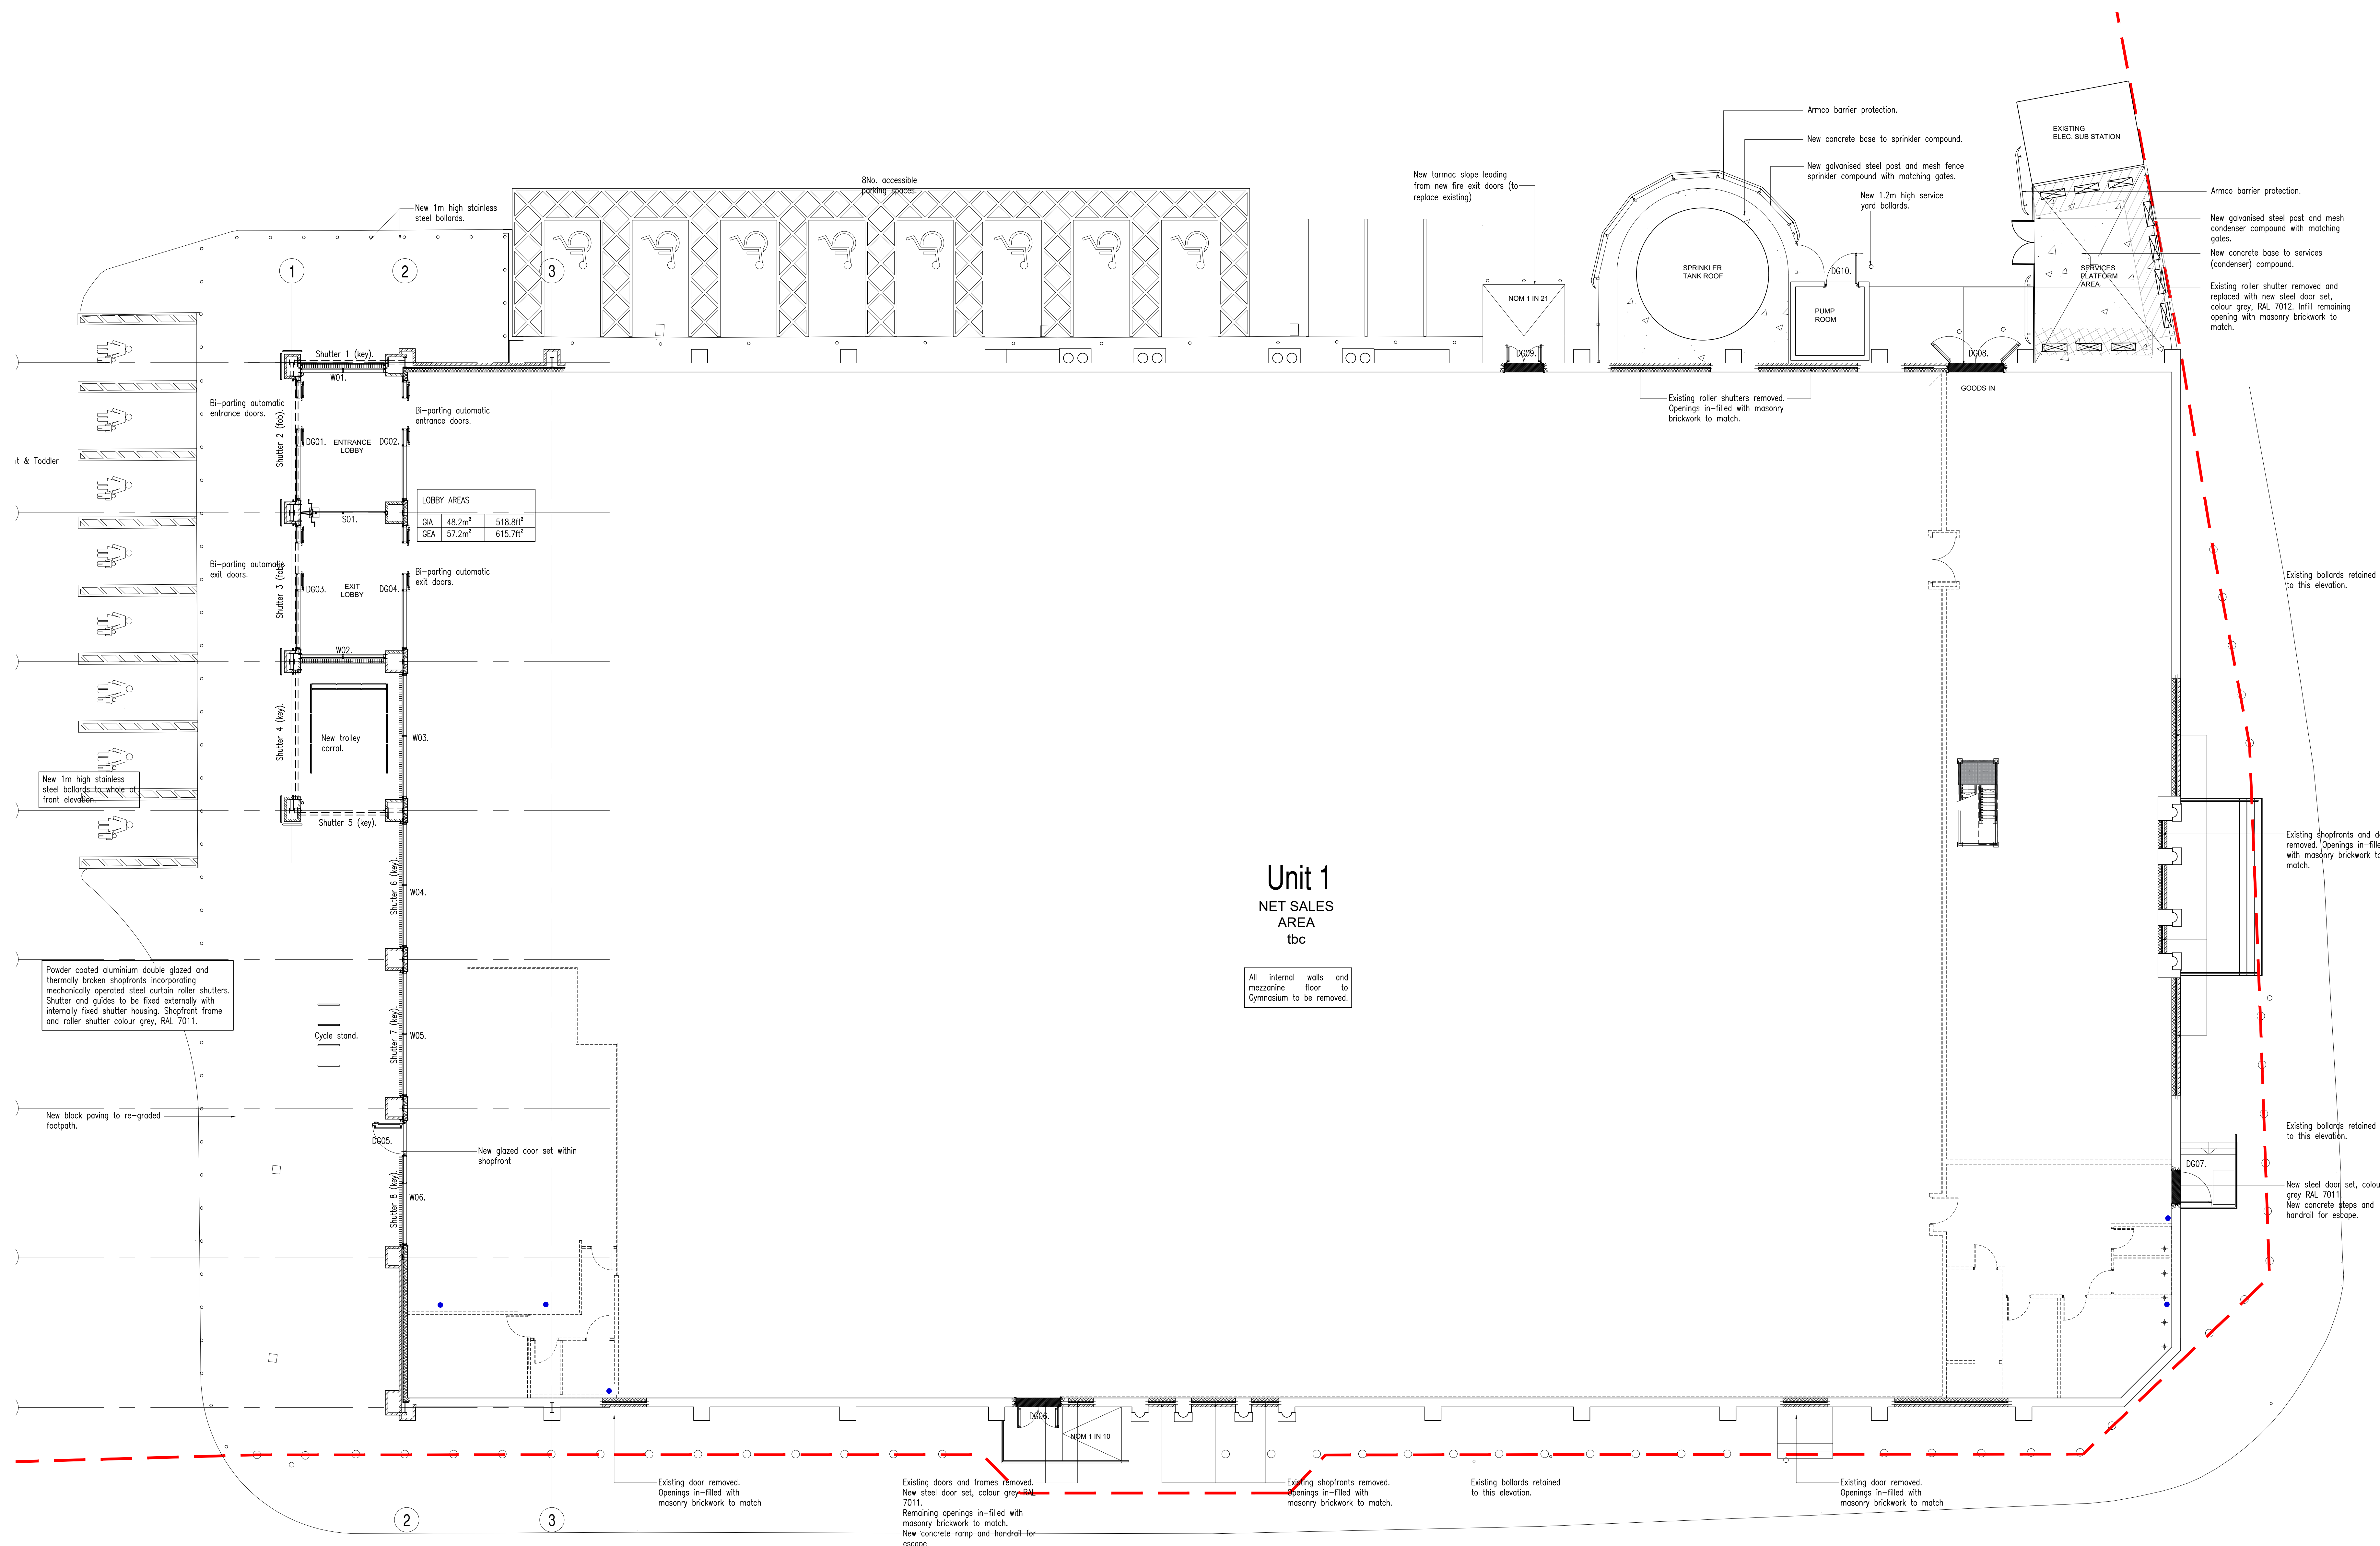

Site Area		0.834Ha	
GIA	GF	3073.82m ²	33,087.4ft ²
Car Parking		130	

E	06.04.20	Symbolic Tank located in our park. Amendments as listed.
D	13.05.19	Car parking spaces amended, condenser bollards installed in line of arrival.
C	13.05.19	Entrance Lobby areas amended.
B	05.10.18	Additional notes added and wall openings omitted.
A	26.03.18	Additional notes added.
REV.	DATE	AMENDMENT



WPL Consulting LLP
 1 Airport West Lancaster Way Leeds LS19 7ZA
 Tel: **0113 202 9444** Fax: **0113 202 9333**
 E-mail: wp@wplconsulting.co.uk

PROJECT TITLE		
Retail Unit Refurbishment		
Holt Street		
Wrexham		
LL13 8DH		
for Home Bargains		
DRAWING TITLE		
Proposed Ground Floor Plan		
PROJECT No:	DRAWING No:	REVISION:
8550	104	E
SCALE:	DATE:	DRAWN BY:
1:100@A0	21.09.18	ISB
CHECKED BY:	DATE:	