

Client: Mr R Smith and Mrs K Smith

Address:


Project: Proposed Conversion of Sion Chapel,
to 2 Bedroom Residence.

Site No: 18/01/15/25

Sion Chapel,
Pontfadog
Wrexham

NOTES:

Print at A3

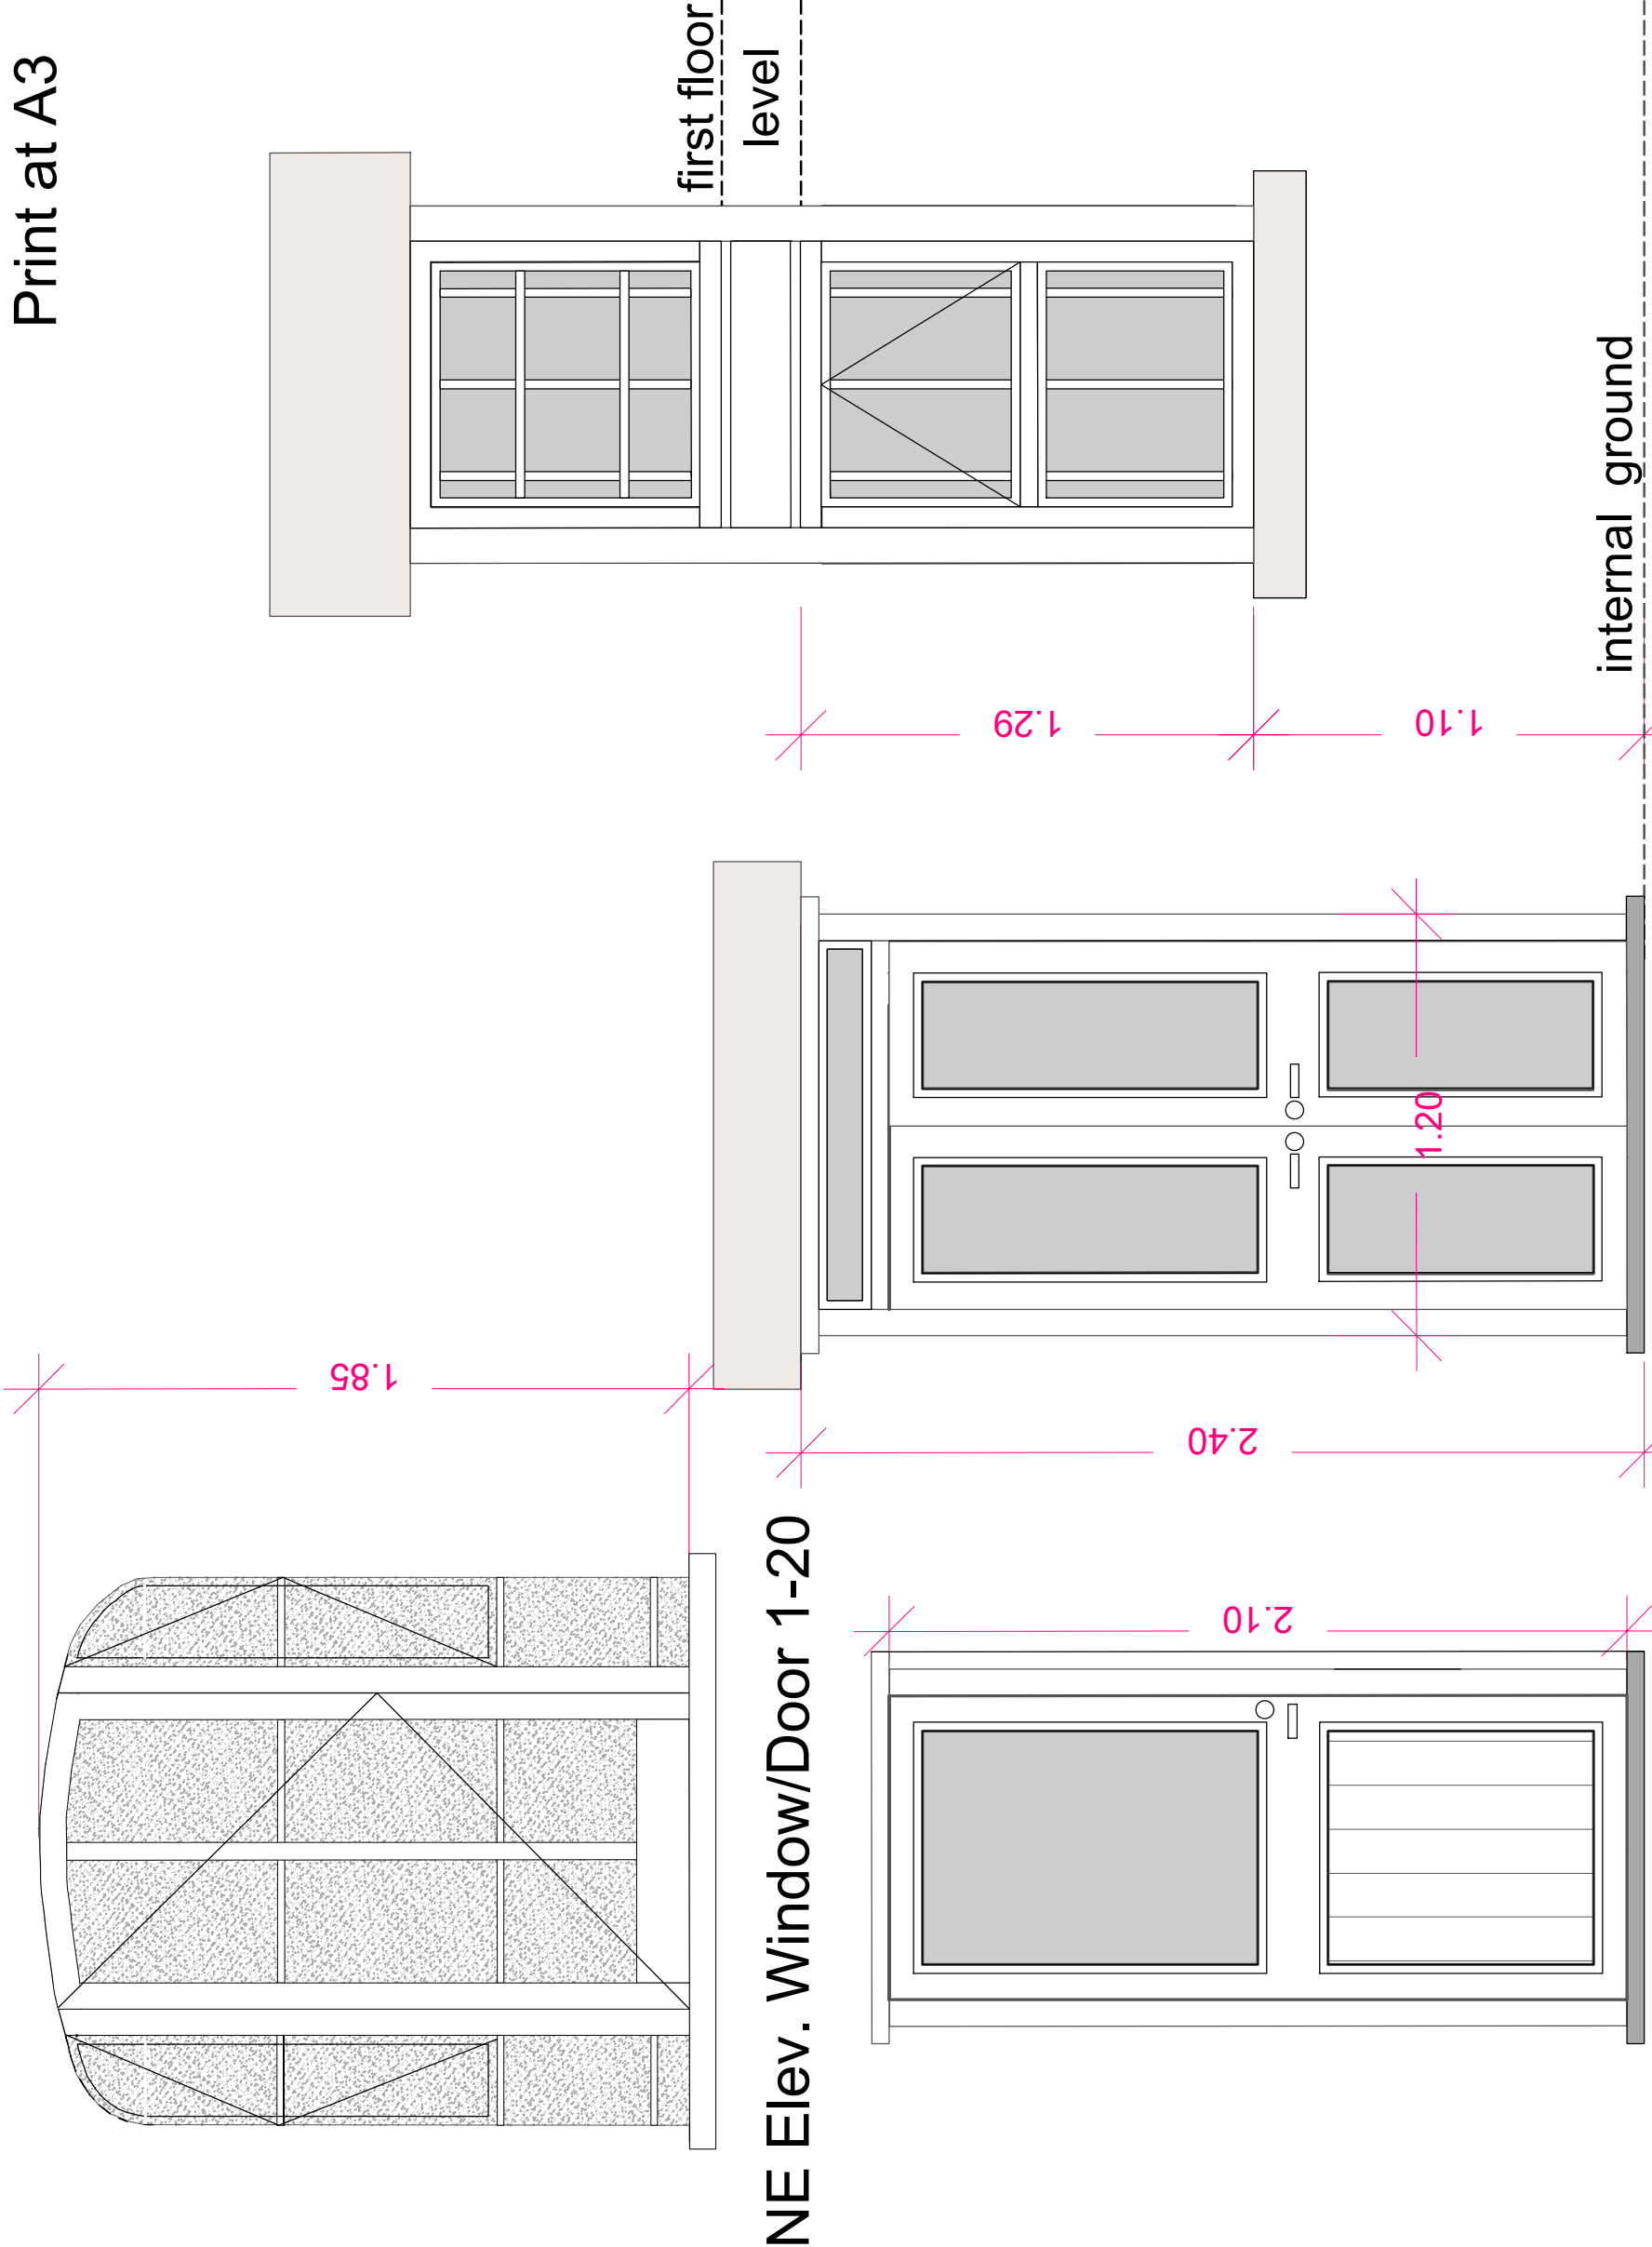

first floor
level

internal ground
floor level

NE Elev. Window/Door 1-20

Extension Door 1-20 Bedroom 1 Door 1-20

Proposed New Doors 1:20

Proposed New Windows- 1:20

Drawing:
Existing Existing and Proposed
North West and South East Elevations

Drawn by: RG

Scales: 1 : 100

Issue Date: 15/01/2019

Rev: Date Content

Drawn by:

ARCHITECTURAL SERVICES

Roland George MRICS FCIQB FASI
Chartered Planning & Development Surveyor
Architectural Services and Consultancy
Residential - New Build - Conversions - Renovation
Refurbishment - Light Commercial

Phone: 01578 844079 2 Jones Court, Jones Street
Information contained and provided in this drawing is provided in good faith with the understanding that it is for the sole use of the client and is not to be used for any other purpose without the written consent of the architect.
Roland George MRICS FCIQB FASI and cease work in the area of the discrepancy until it is resolved.

Copyright © Roland George MRICS FCIQB FASI. All rights reserved. The designs and drawings contained in this drawing are intended and restricted solely to the project and site specified. No alteration or amendments of the design, drawing or information is permitted without written agreement and confirmation from Roland George MRICS FCIQB FASI.



DWG No: 1725-08
Issue Date: 15/01/2019
Scale: 1 : 100