





Front Elevation 1:100

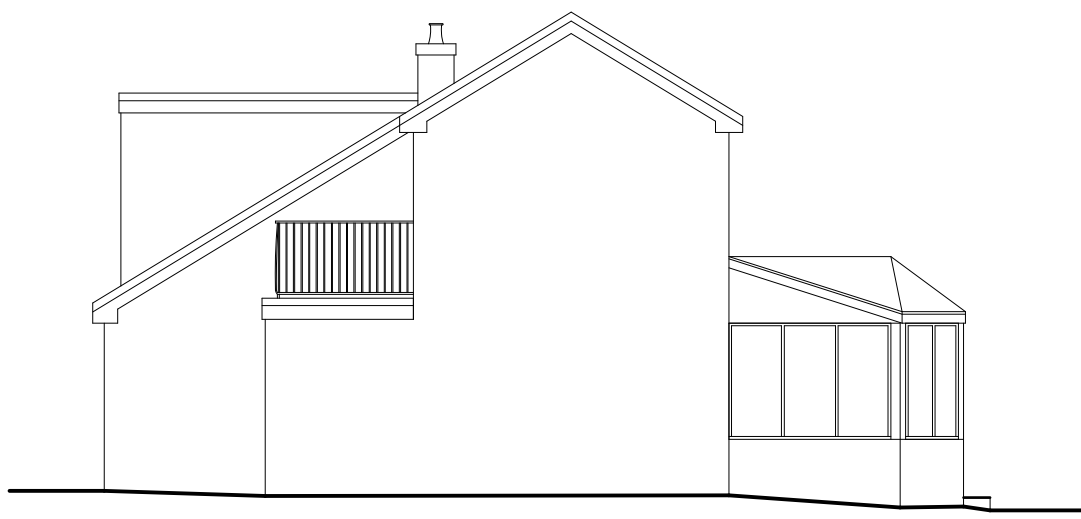


Side Elevation 1:100




Rear Elevation 1:100

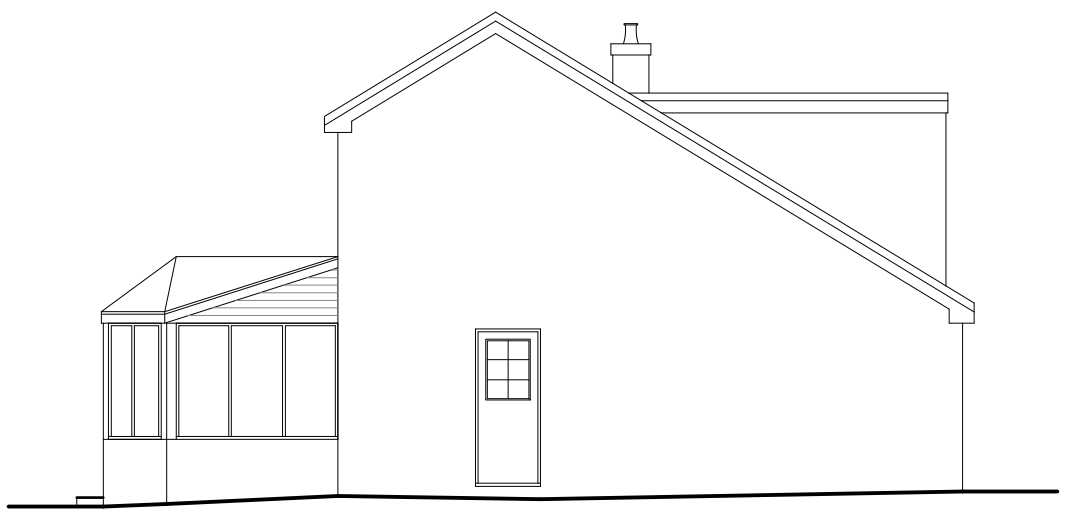

Side Elevation 1:100

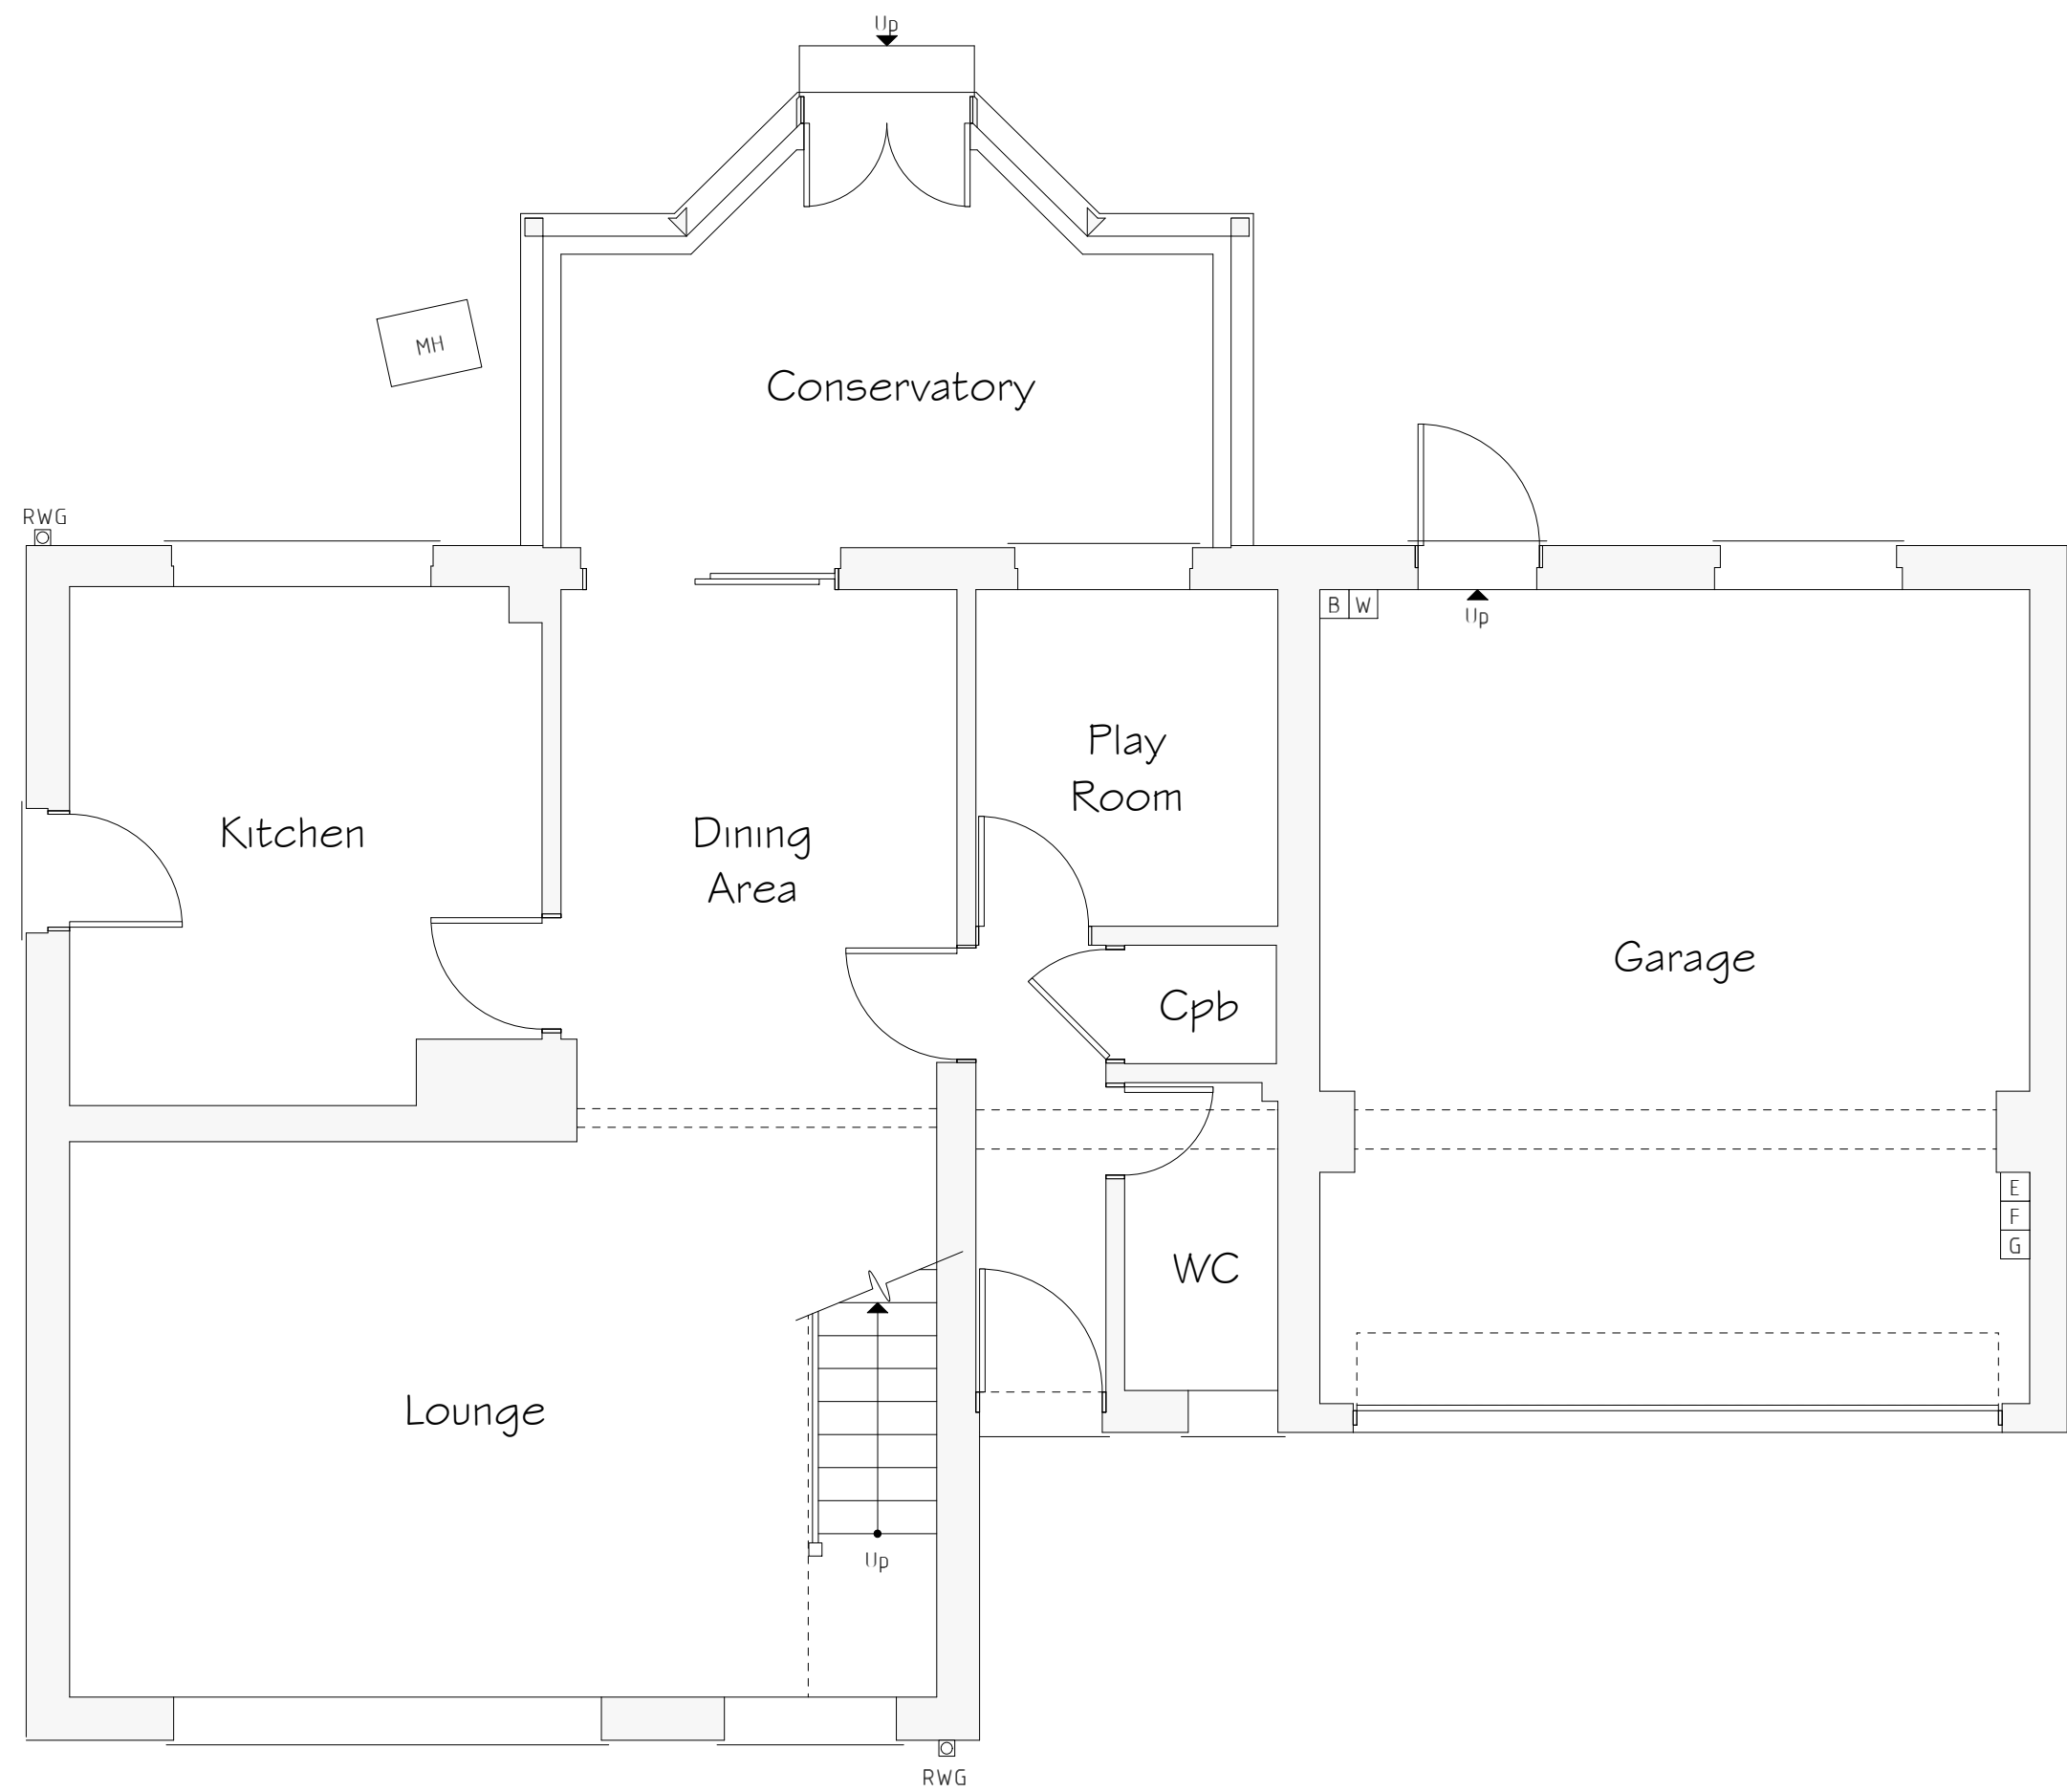

Ground Floor Plan 1:50

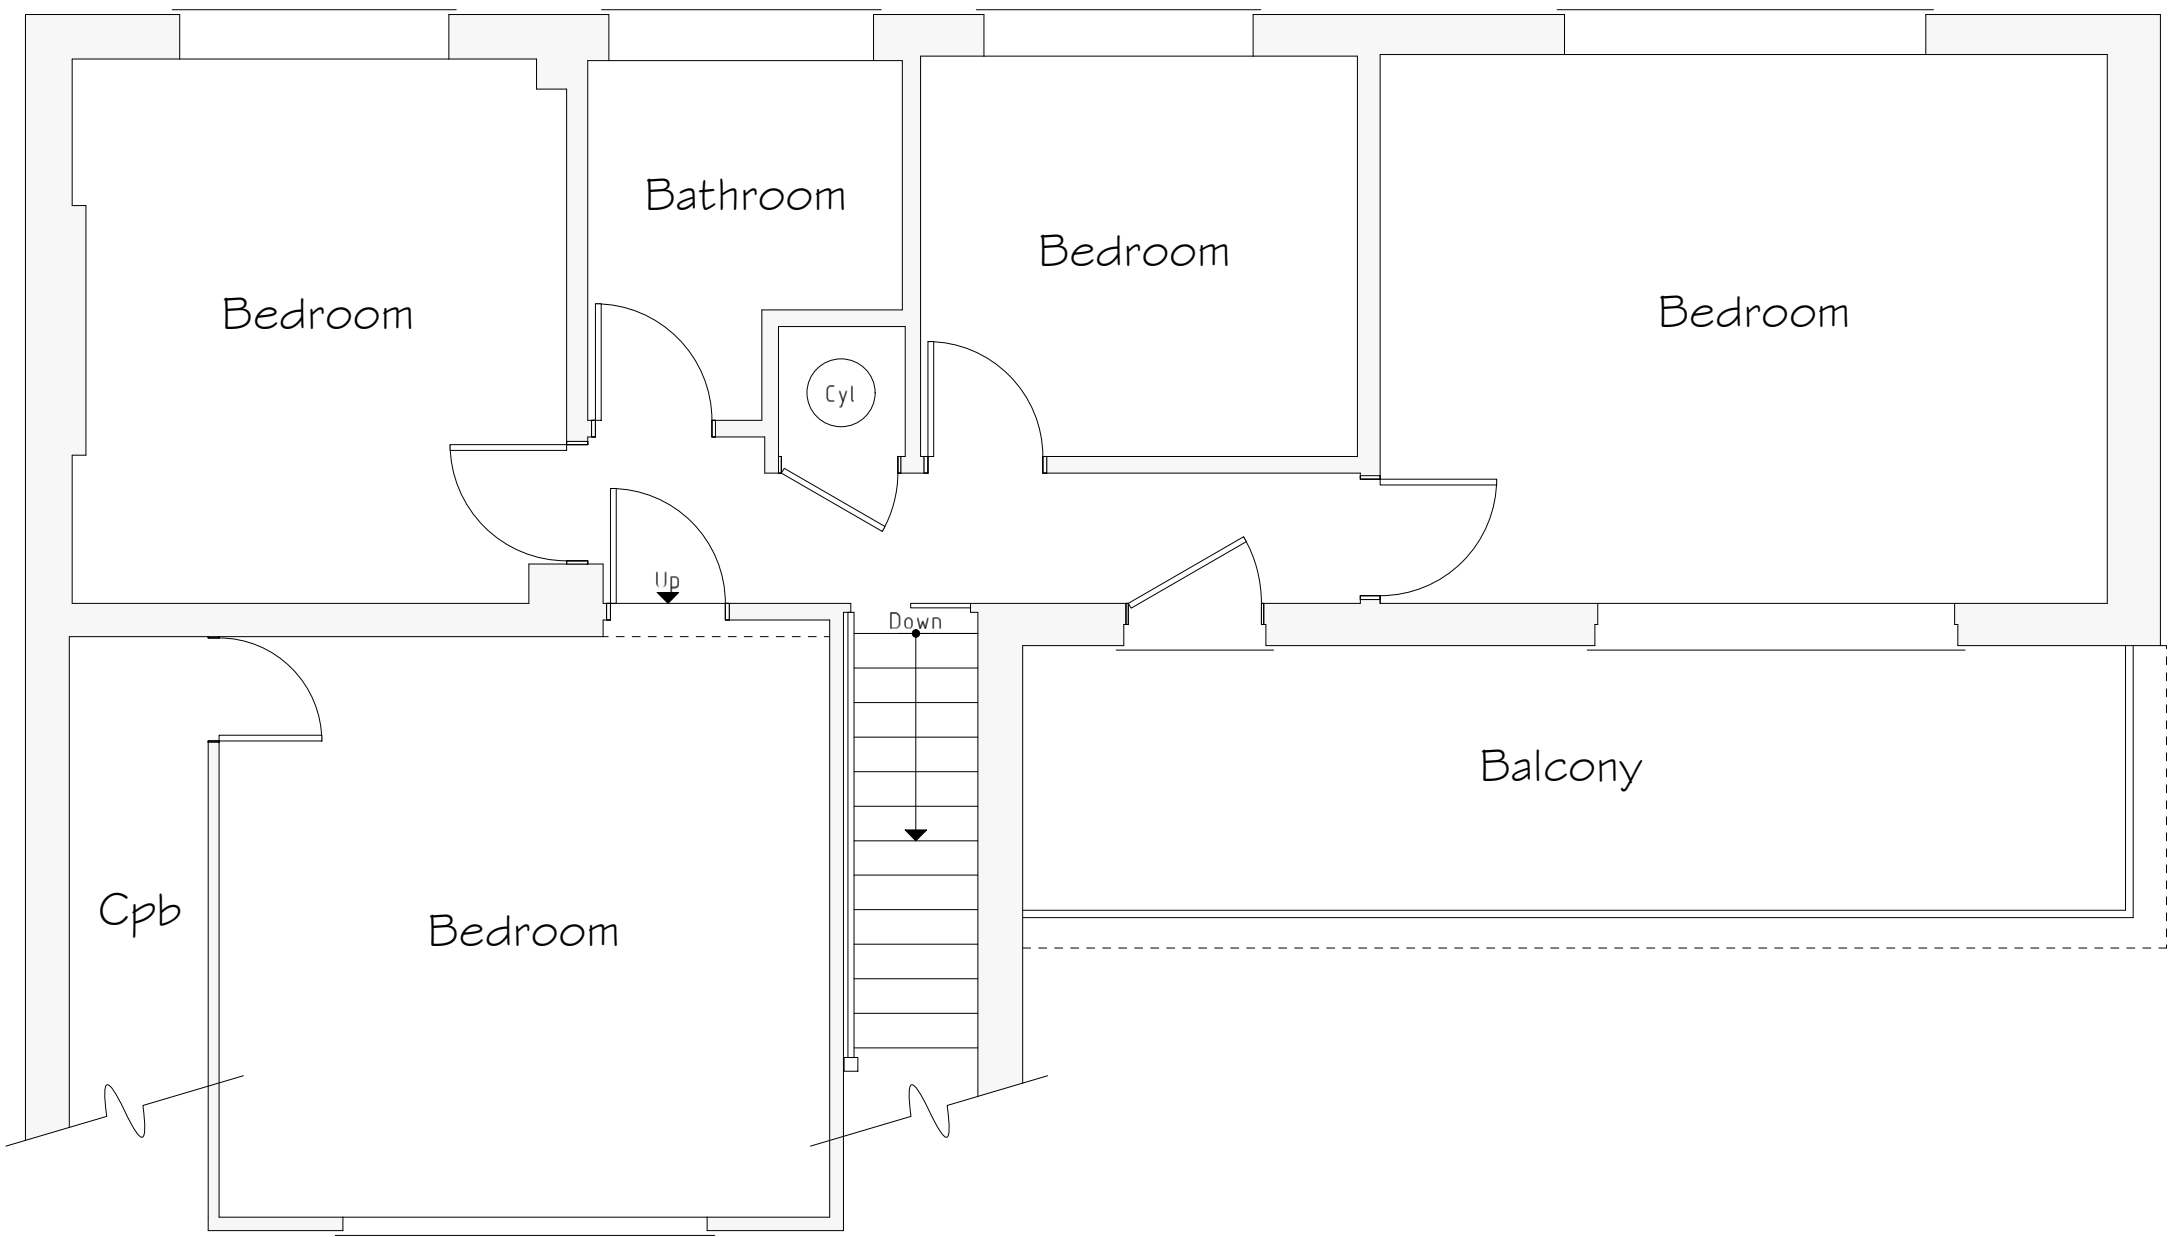

First Floor Plan 1:50

Services Key			
[B]	Existing Boiler Position		
[G]	Existing Gas Meter Position		
[E]	Existing Electric Meter Position		
[F]	Existing Fuse Box Position		
[W]	Existing Stopcock Position		
MH	Existing Man Hole Position		
[RWG]	Existing Rain Water Gully (RWG) Position		

Rev	Date	Detail	Initial

Project: Proposed Alterations at, 67 Ffordd Glyn, Coed-y-Glyn, Wrexham, LL13 7QW	
Title: Existing	Scale: (A1) 1:50 & 1:100

Drawn By: E.M.Jackson	Date: January 2018
Drawing No: T074/001	Sheet: 1 of 1



Office 3K4,
Redwither Business Tower,
Wrexham. LL13 9XT
Tel: 01978 356500
www.blueprintarchitectural.com
© copyright all rights reserved