



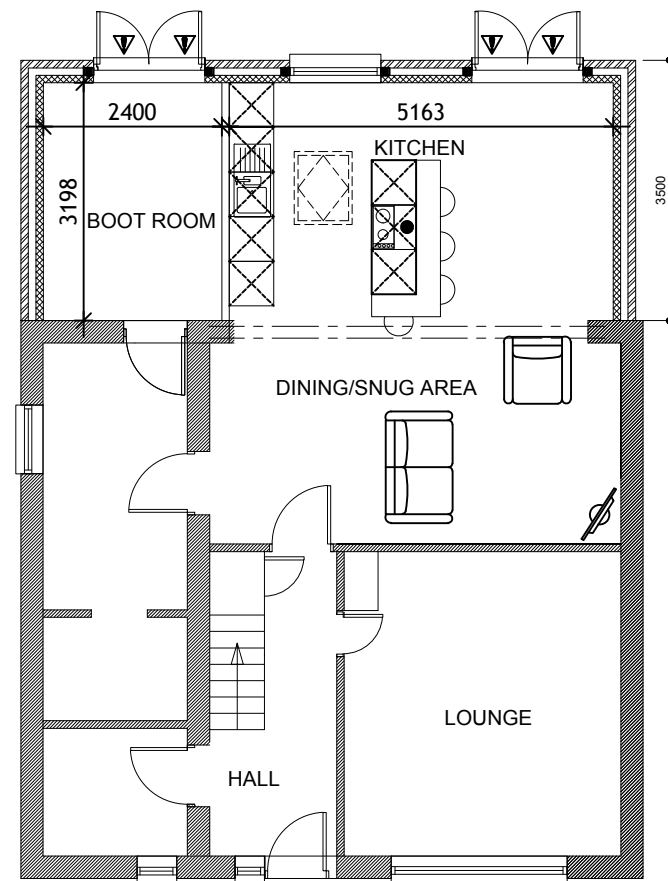

PROPOSED GROUND FLOOR PLAN

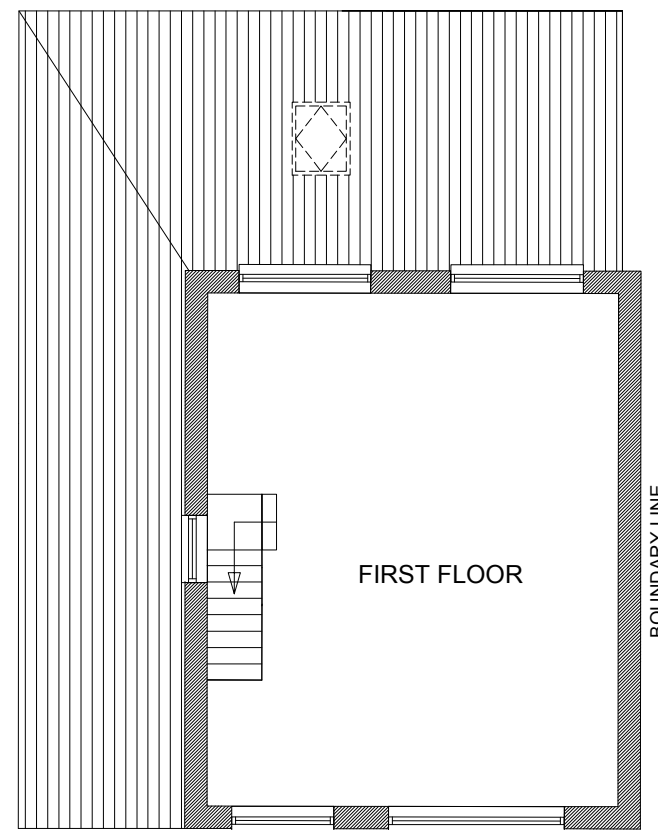

PROPOSED FIRST FLOOR

GENERAL NOTES.

ALL CONTRACTORS MUST VISIT THE SITE AND BE RESPONSIBLE FOR FAMILIARISING THEMSELVES WITH THE FULL EXTENT OF THE WORKS AS INDICATED AND / OR TAKING AND CHECKING DIMENSIONS RELATIVE TO THE WORKS SHOWN.

DO NOT SCALE FROM THIS DRAWING, USE FIGURED DIMENSIONS ONLY.

ALL DIMENSIONS TO BE AGREED WITH CLIENT ON SITE.

SPECIFICATION.

REFER TO PLANNING APPLICATION.

REV A - Revised layout and repositioned boot room to side as per planners comments.

CLIENT MR & MRS ALLEN	
PROJECT 11 GOULBOURNE AVENUE, WREXHAM LL13 9HQ	
DESCRIPTION OF WORKS PROPOSED SINGLE STOREY REAR EXTENSION TO FORM EXTRA LIVING ACCOMMODATION	
SHEET TITLE PROPOSED FLOOR PLANS	
SCALE 1:100@A3	
DATE FEB 2020	DWG No. 004A
 ACS88 ARCHITECTURE Tel: 07414145345 Website: www.ACS88.co.uk © THIS DRAWING IS COPYRIGHT. WORKING UNDER THE REGISTERED NAME CW9 CAD SERVICES LTD. REGISTERED COMPANY THIS DRAWING AND THE BUILDING WORKS DEPICTED ARE THE COPYRIGHT OF CW9 CAD SERVICES LIMITED AND MAY NOT BE REPRODUCED OR AMENDED EXCEPT BY WRITTEN PERMISSION. NO LIABILITY WILL BE ACCEPTED FOR AMENDMENTS MADE BY OTHER PERSONS.	