






Site Plan 1:200

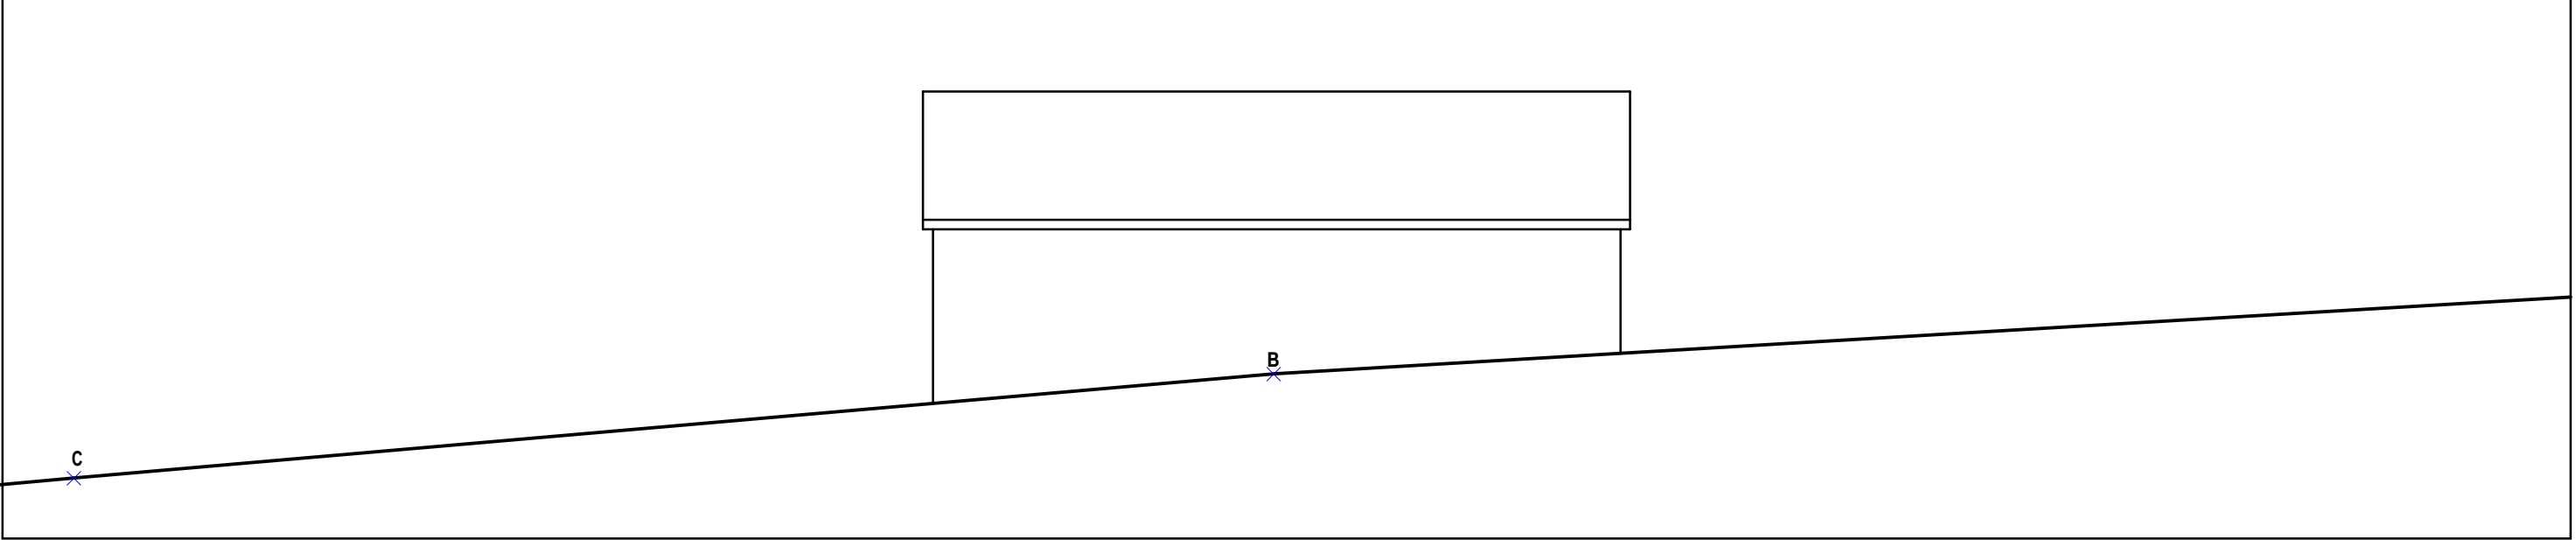

Section Y-Y 1:100

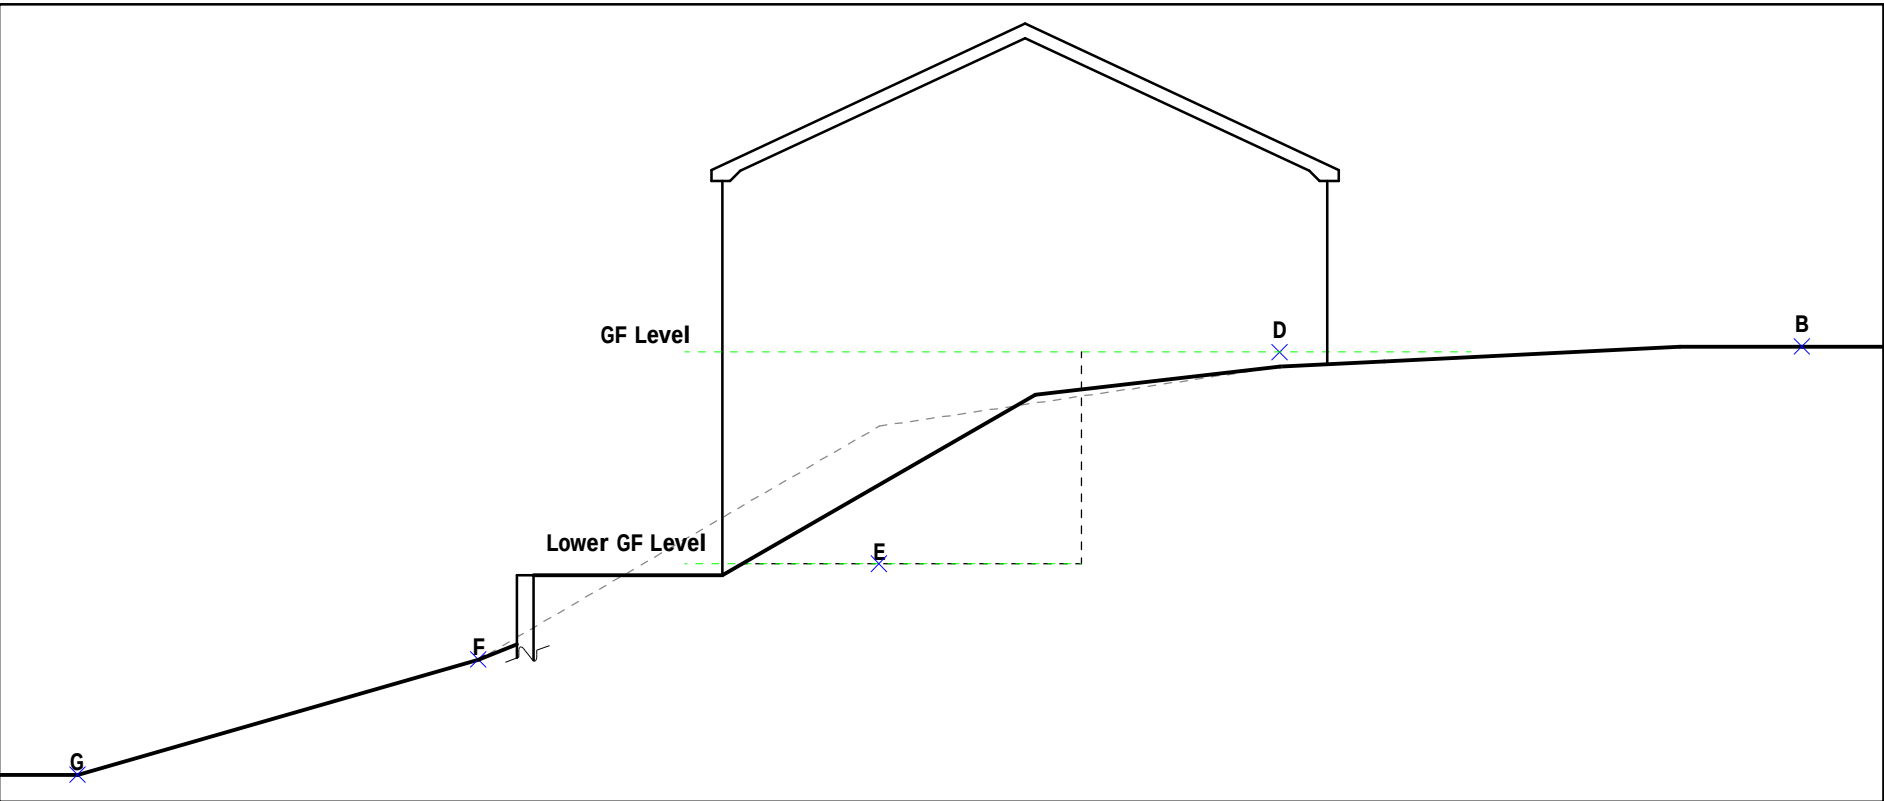


Section Z-Z 1:100

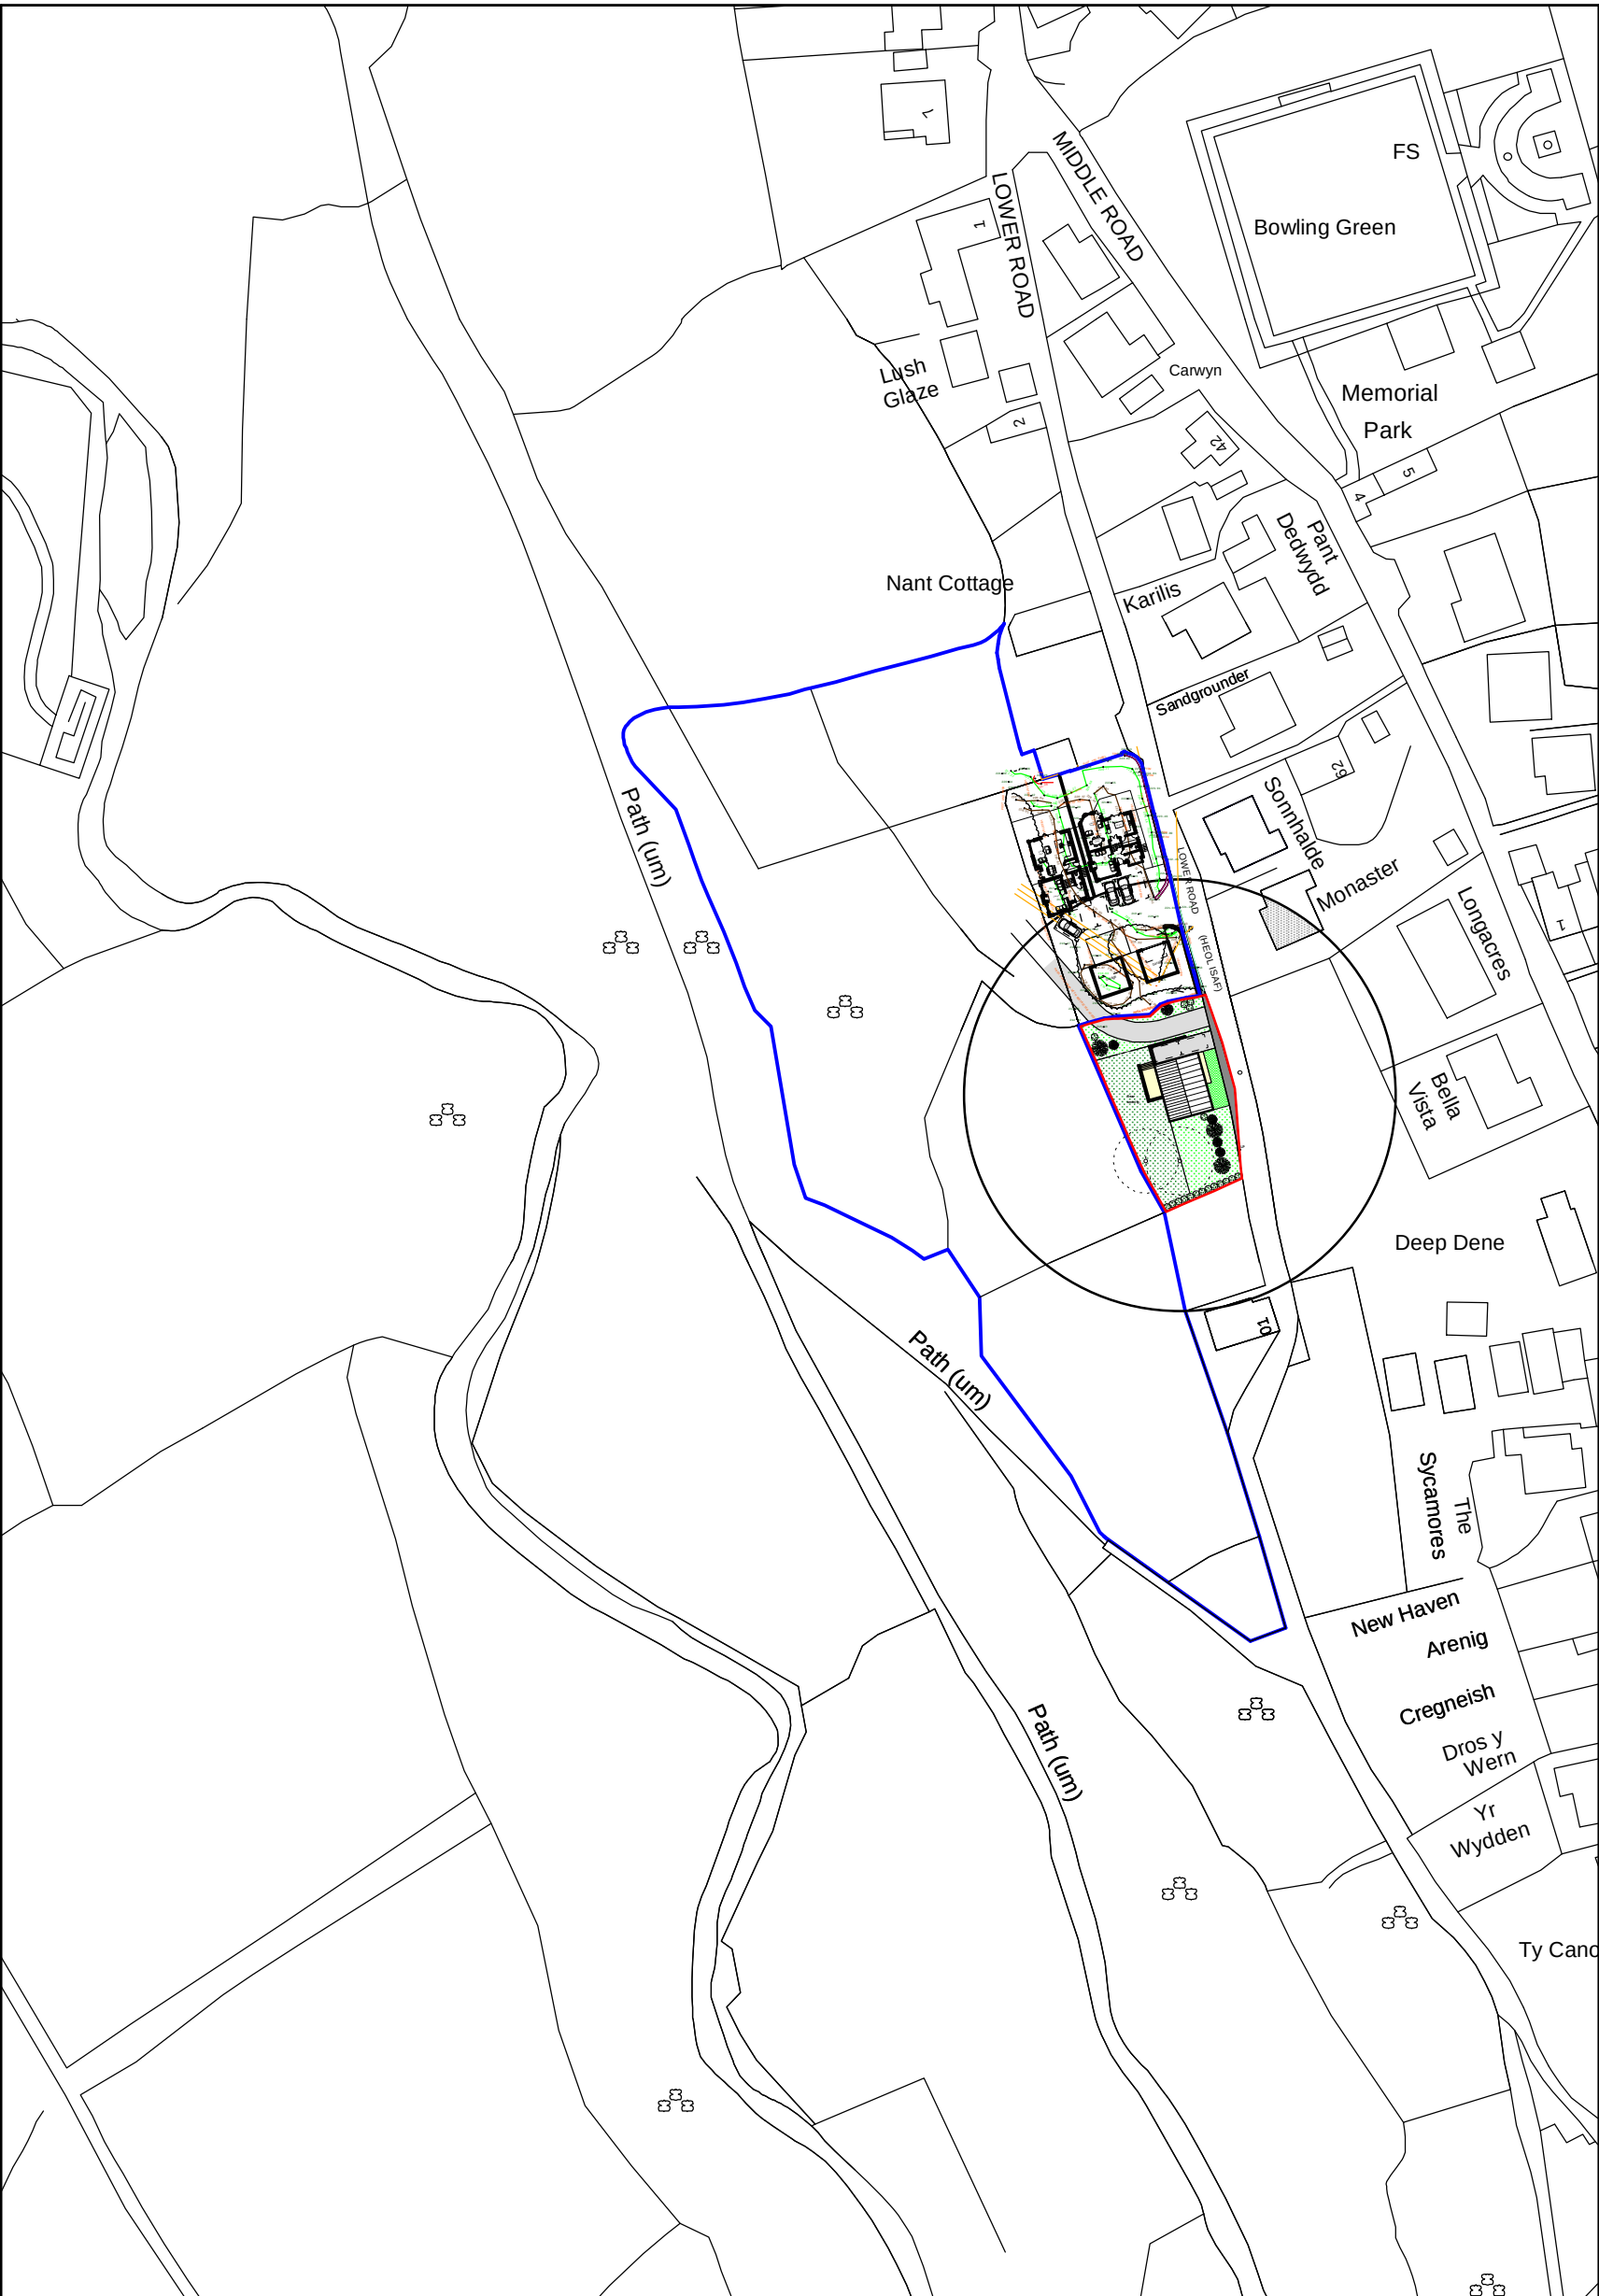

Location Plan 1:1250

Point	Level
A	10.000
B	8.489
C	6.916
D (FFL GF)	9.415
E (FFL Lower GF)	5.615
F	4.347
G	2.822

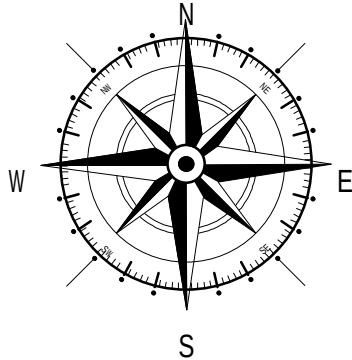

Key
Surrounding Buildings
Application site
Land owned by applicant

Building Parameter	Minimum (mm)	Maximum (mm)
Depth	7500	8000
Width	9900	10400
Height	4470	7295

Rev	Date	Detail	Initial

Project: Proposed new dwelling on, Land adj to Nant Cottage, Lower Road, Coedpoeth, LL11 3TP	
Title: Planning:Sections, Site & Location Plan	Scale: (A1) 1:100, 1:200 &1:1250
Drawn By: D.J.Edwards	Date: Jan 2020
Drawing No: D111/002	Sheet: 1 of 1

Office 3K4,
Redwither Business Tower,
Wrexham. LL13 9XT
Tel: 01978 356500
www.blueprintarchitectural.com
© copyright all rights reserved