

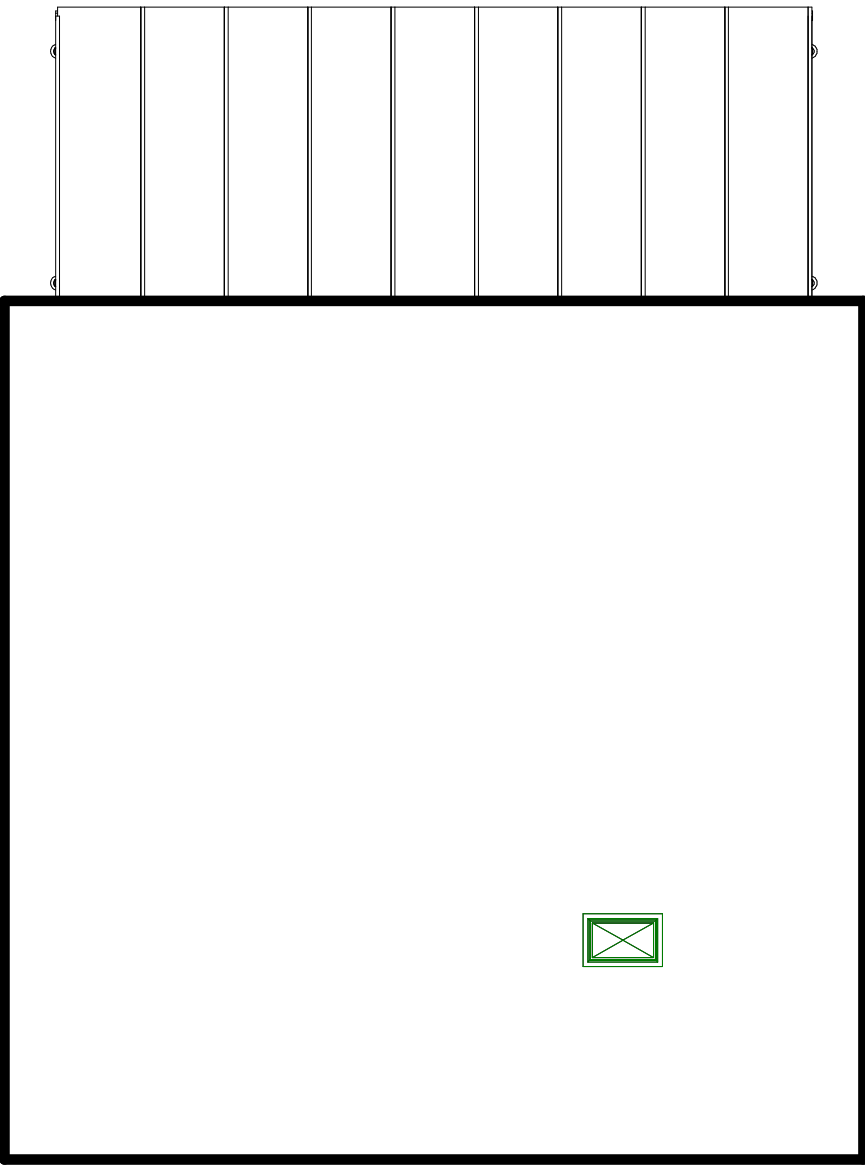


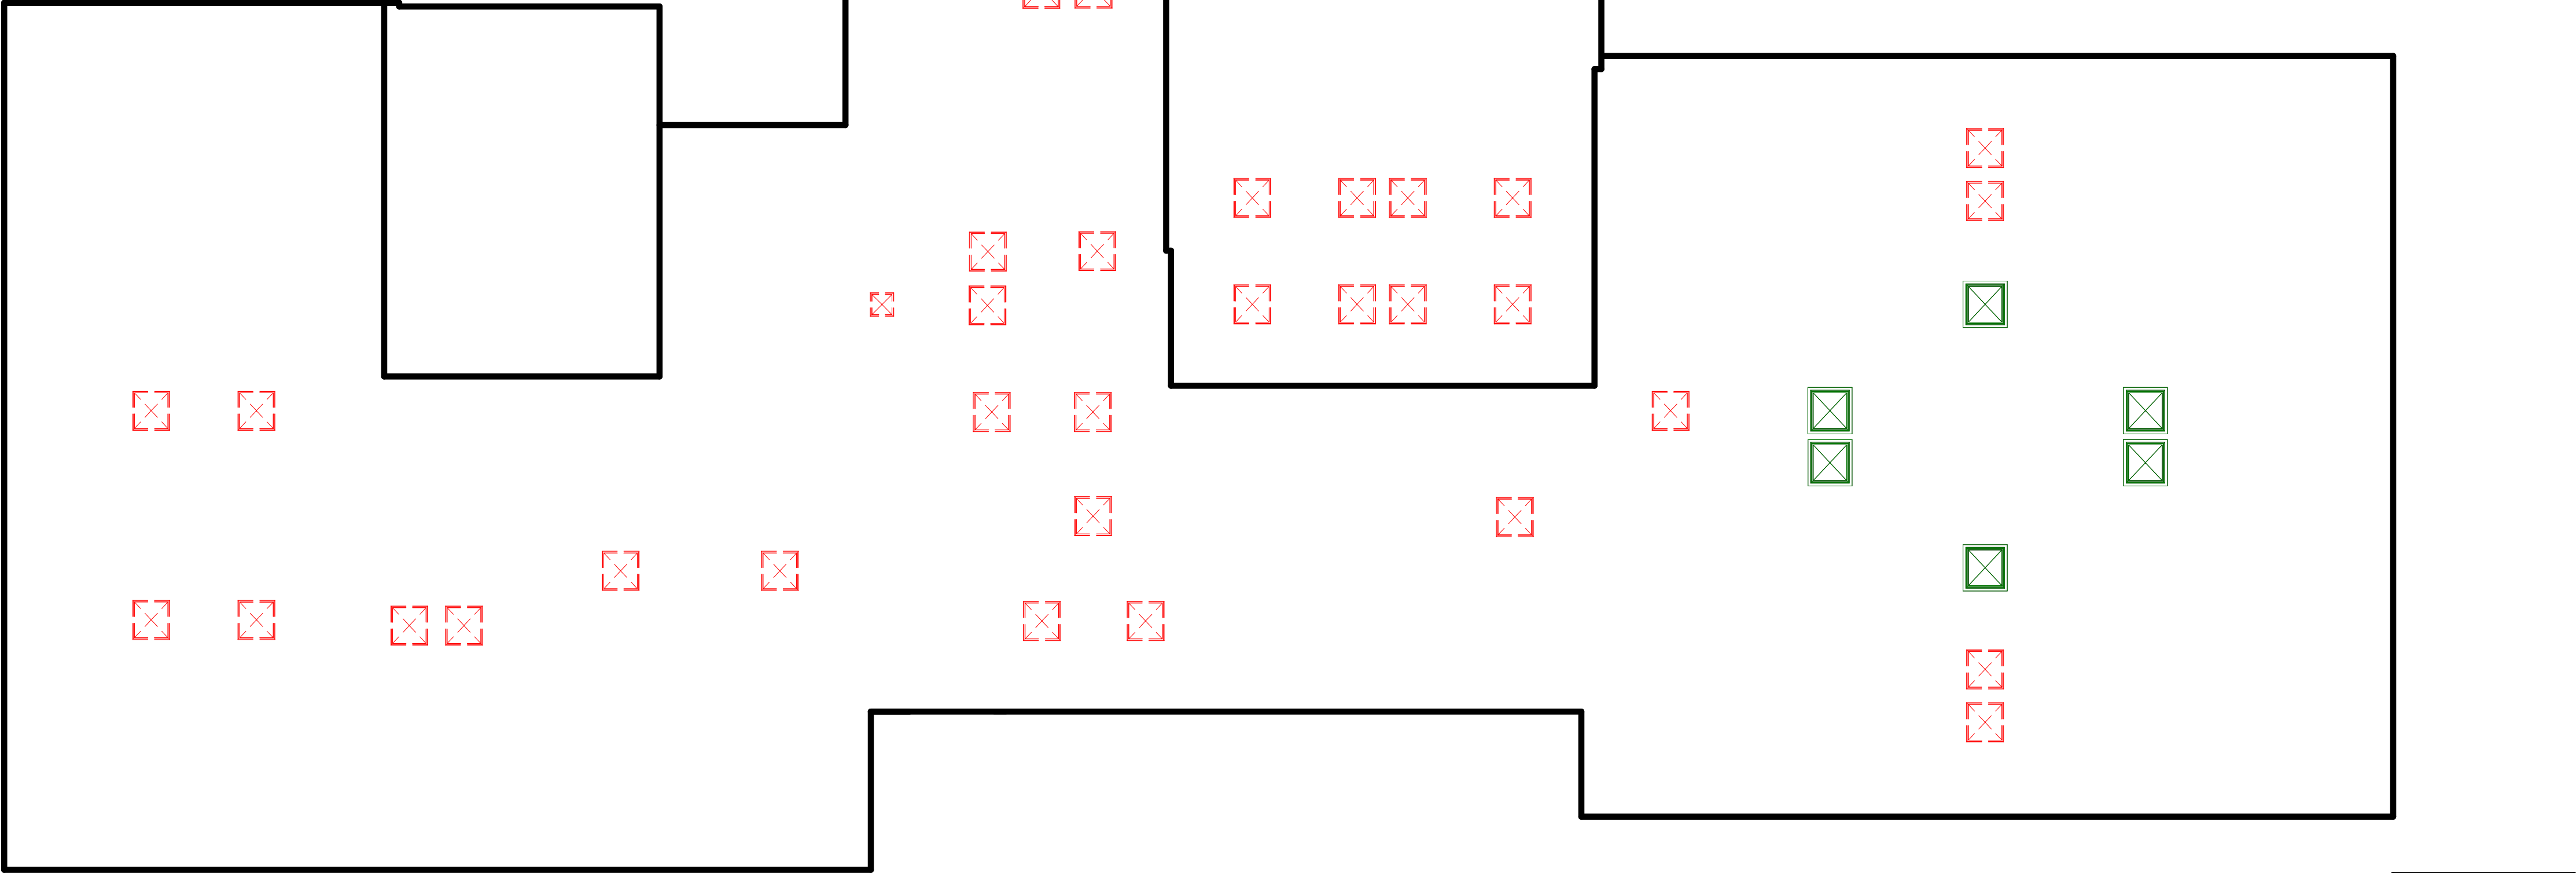

For any proposed works to Nursery roof plan, refer to drawing 0107.

No works to be undertaken

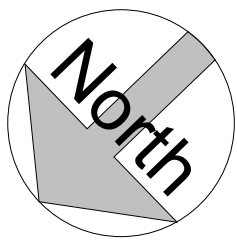

PL 01 - Proposed Roof Plan
1 : 100

- General Notes
1. Contractor to verify all dimensions and check level datums on site
 2. All of the designs are the sole property of TACP Architects Ltd and may not be used without their written agreement
 3. All prints, specifications and their copyright are the property of TACP Architects Ltd
 4. Do not scale off drawings
 5. All dimensions shall be checked on site before commencement of shop drawings, manufacture and all discrepancies must be reported to TACP Architects Ltd

- Key:
- Existing skylights to be removed and infilled with new roof build up
 - Existing skylights to be removed and replaced with new skylights to match existing

Revisions					
Rev	Date	Description	By	Check	
P1	20-06-11	Cais Cynllunio / Planning Application	LT	MG	
P2	20-08-06	Planning Application Submission	LT	MG	



Client			
Read Construction			
Project Title			
Welsh Medium & Borras CP School			
Drawing Title			
WM - Roof Plan as Proposed			
Purpose of Issue			Status
Planning Application			
Scale	Date	Drawn By	Checked By
1 : 100@A1	06/10/20	LT	MG
Job Number	Project•Originator•Zone•Level•Type•Role•Number		Revision
19076	BOR-TACP- A2-01-DR- A-0105		P2