



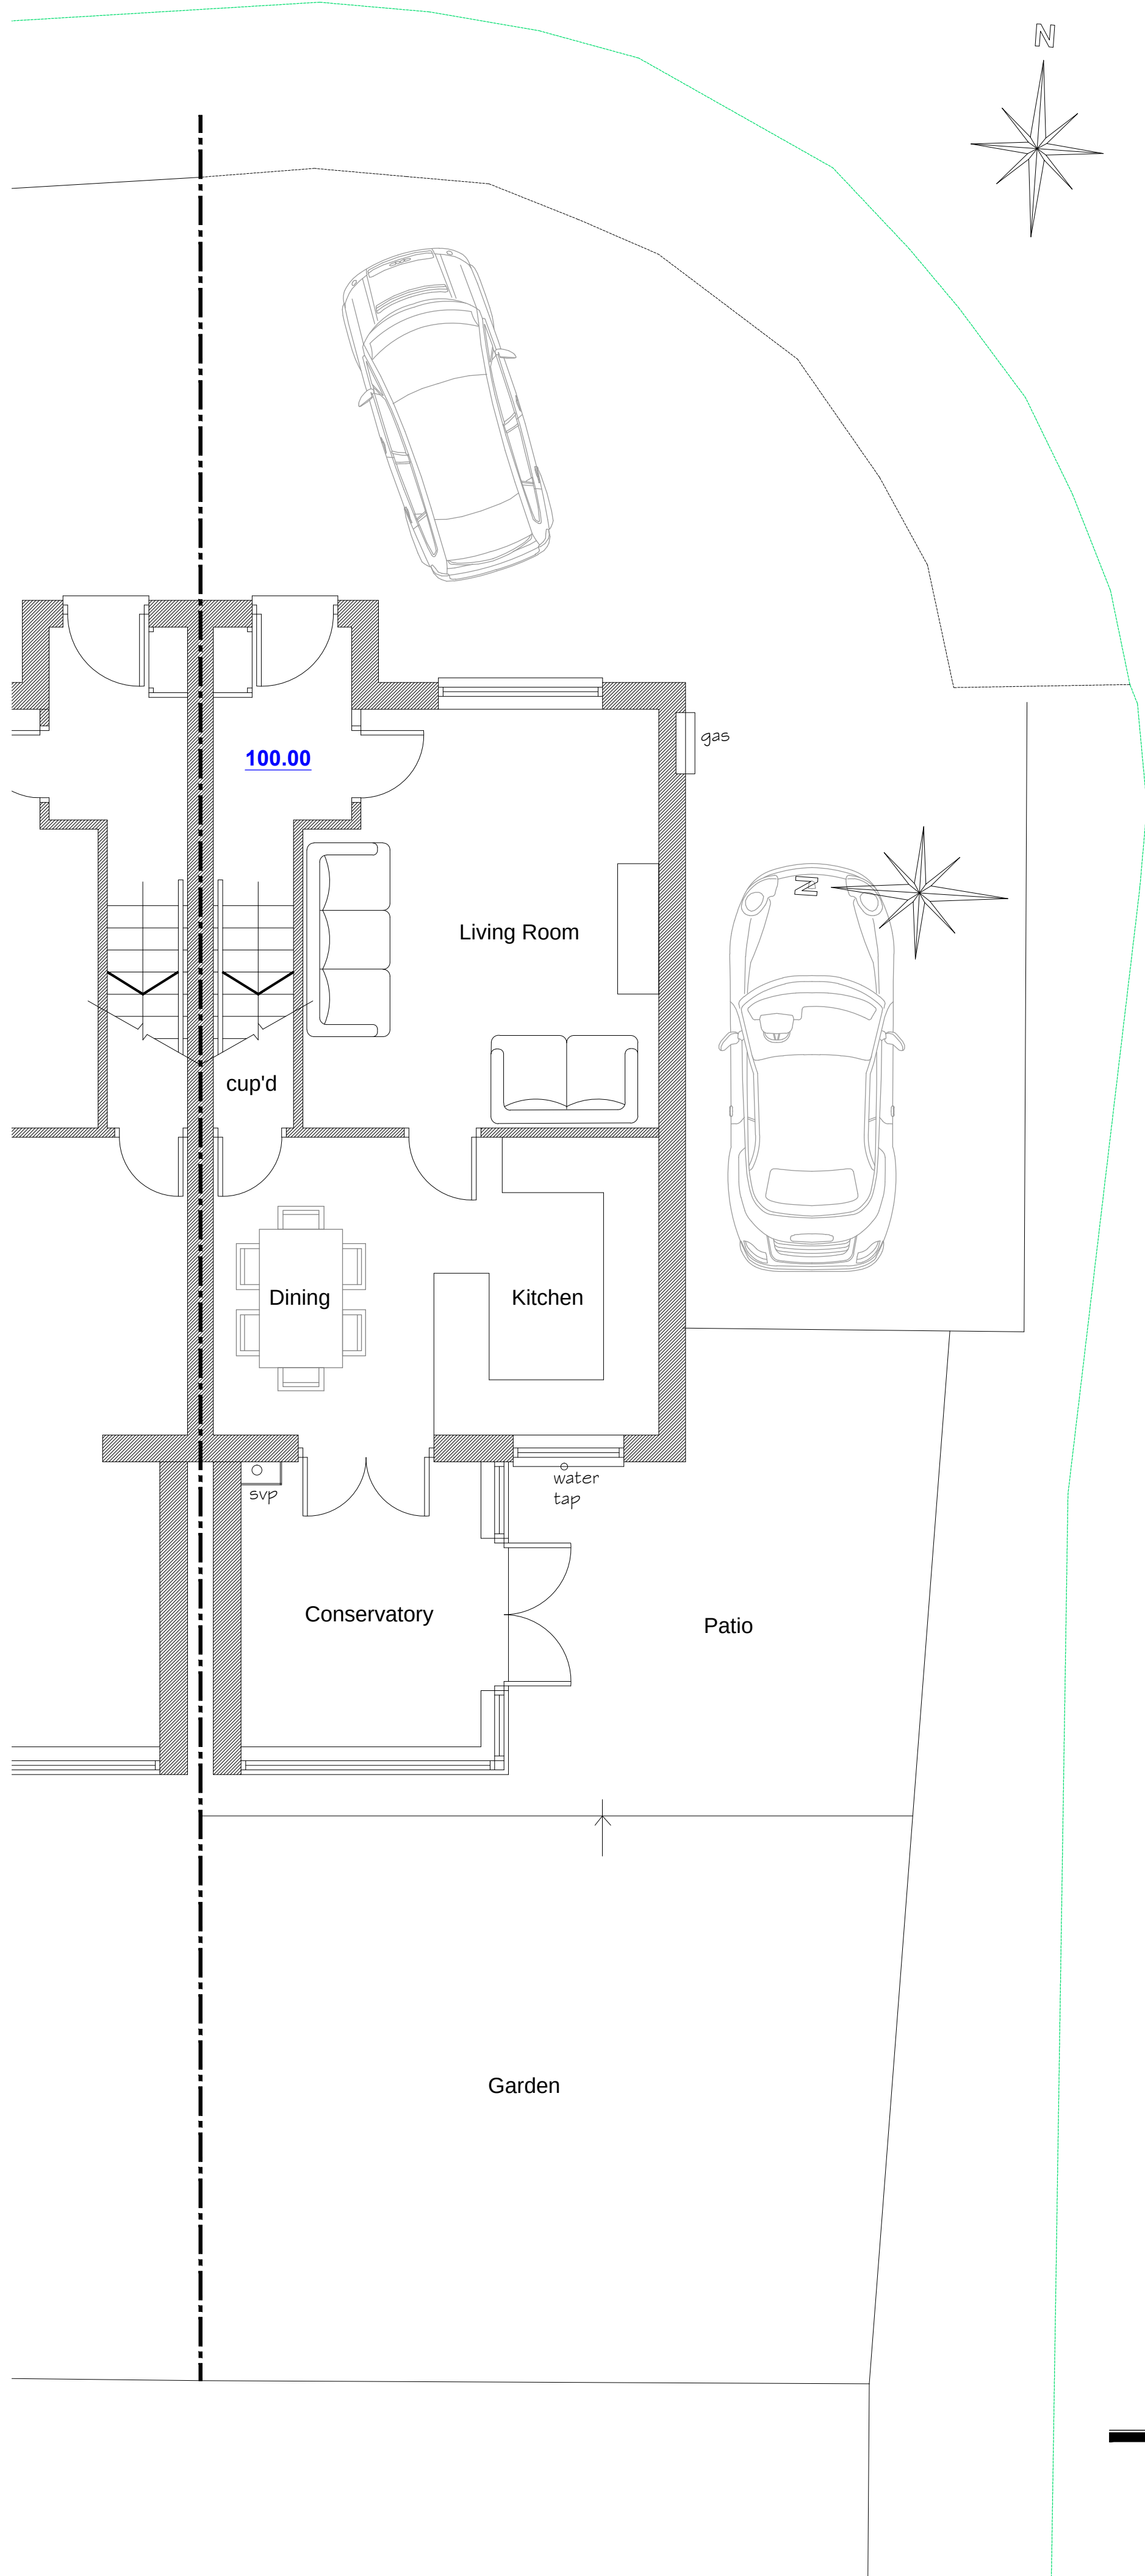


Existing Front Elevation

1:50

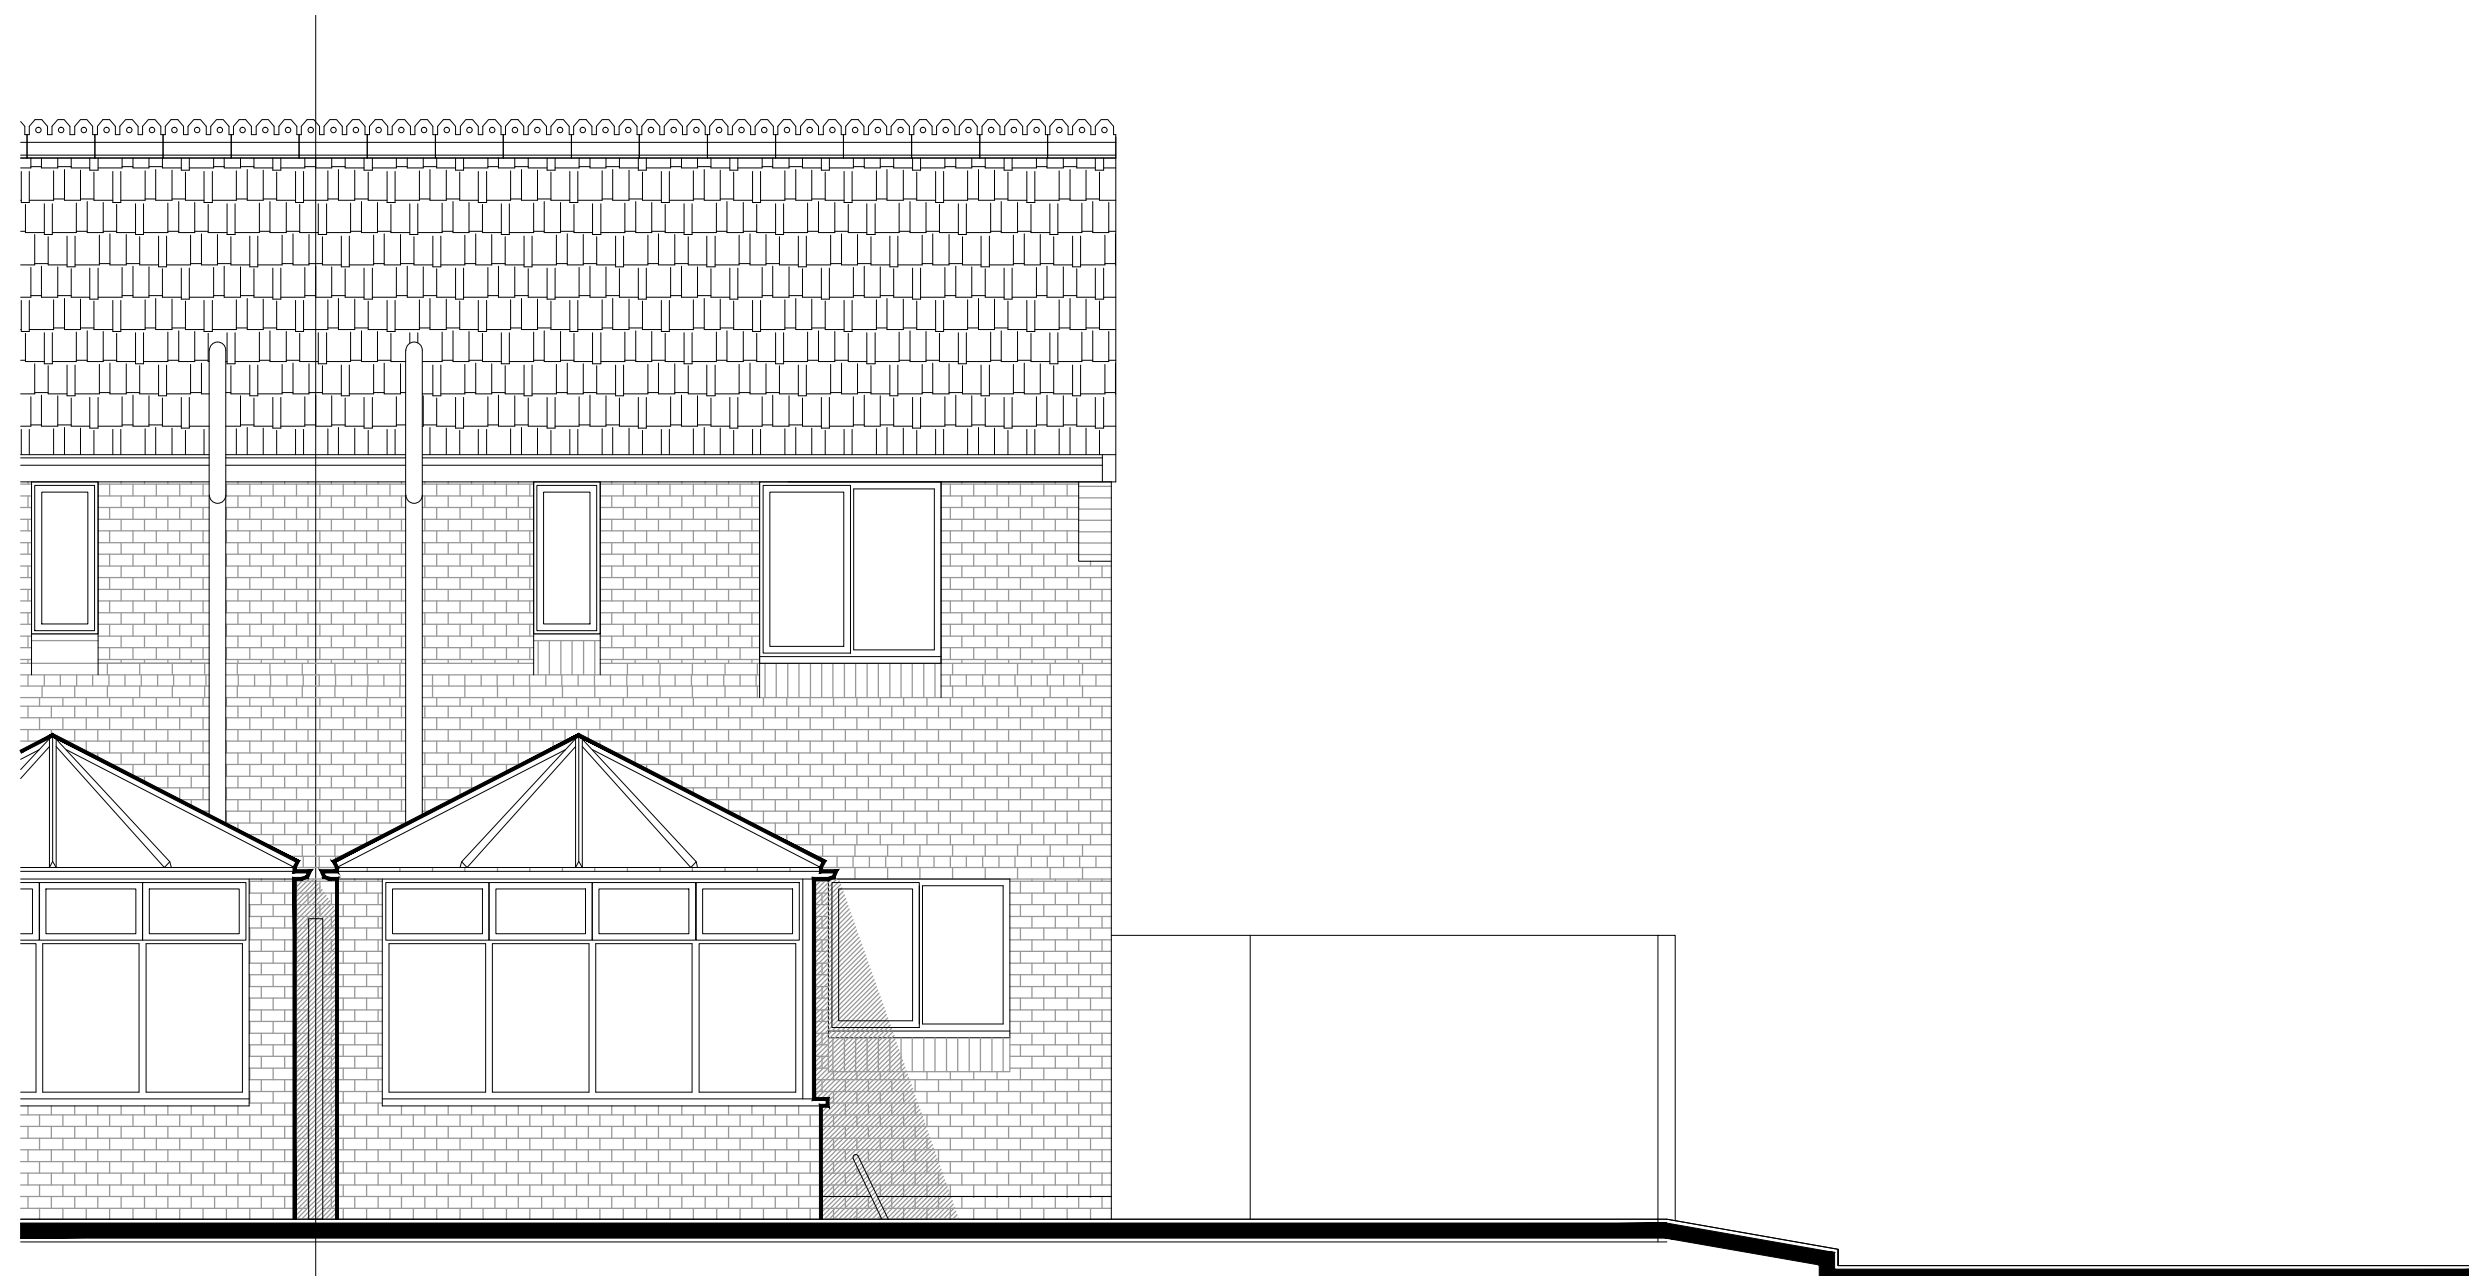


Existing Rear Elevation

1:50

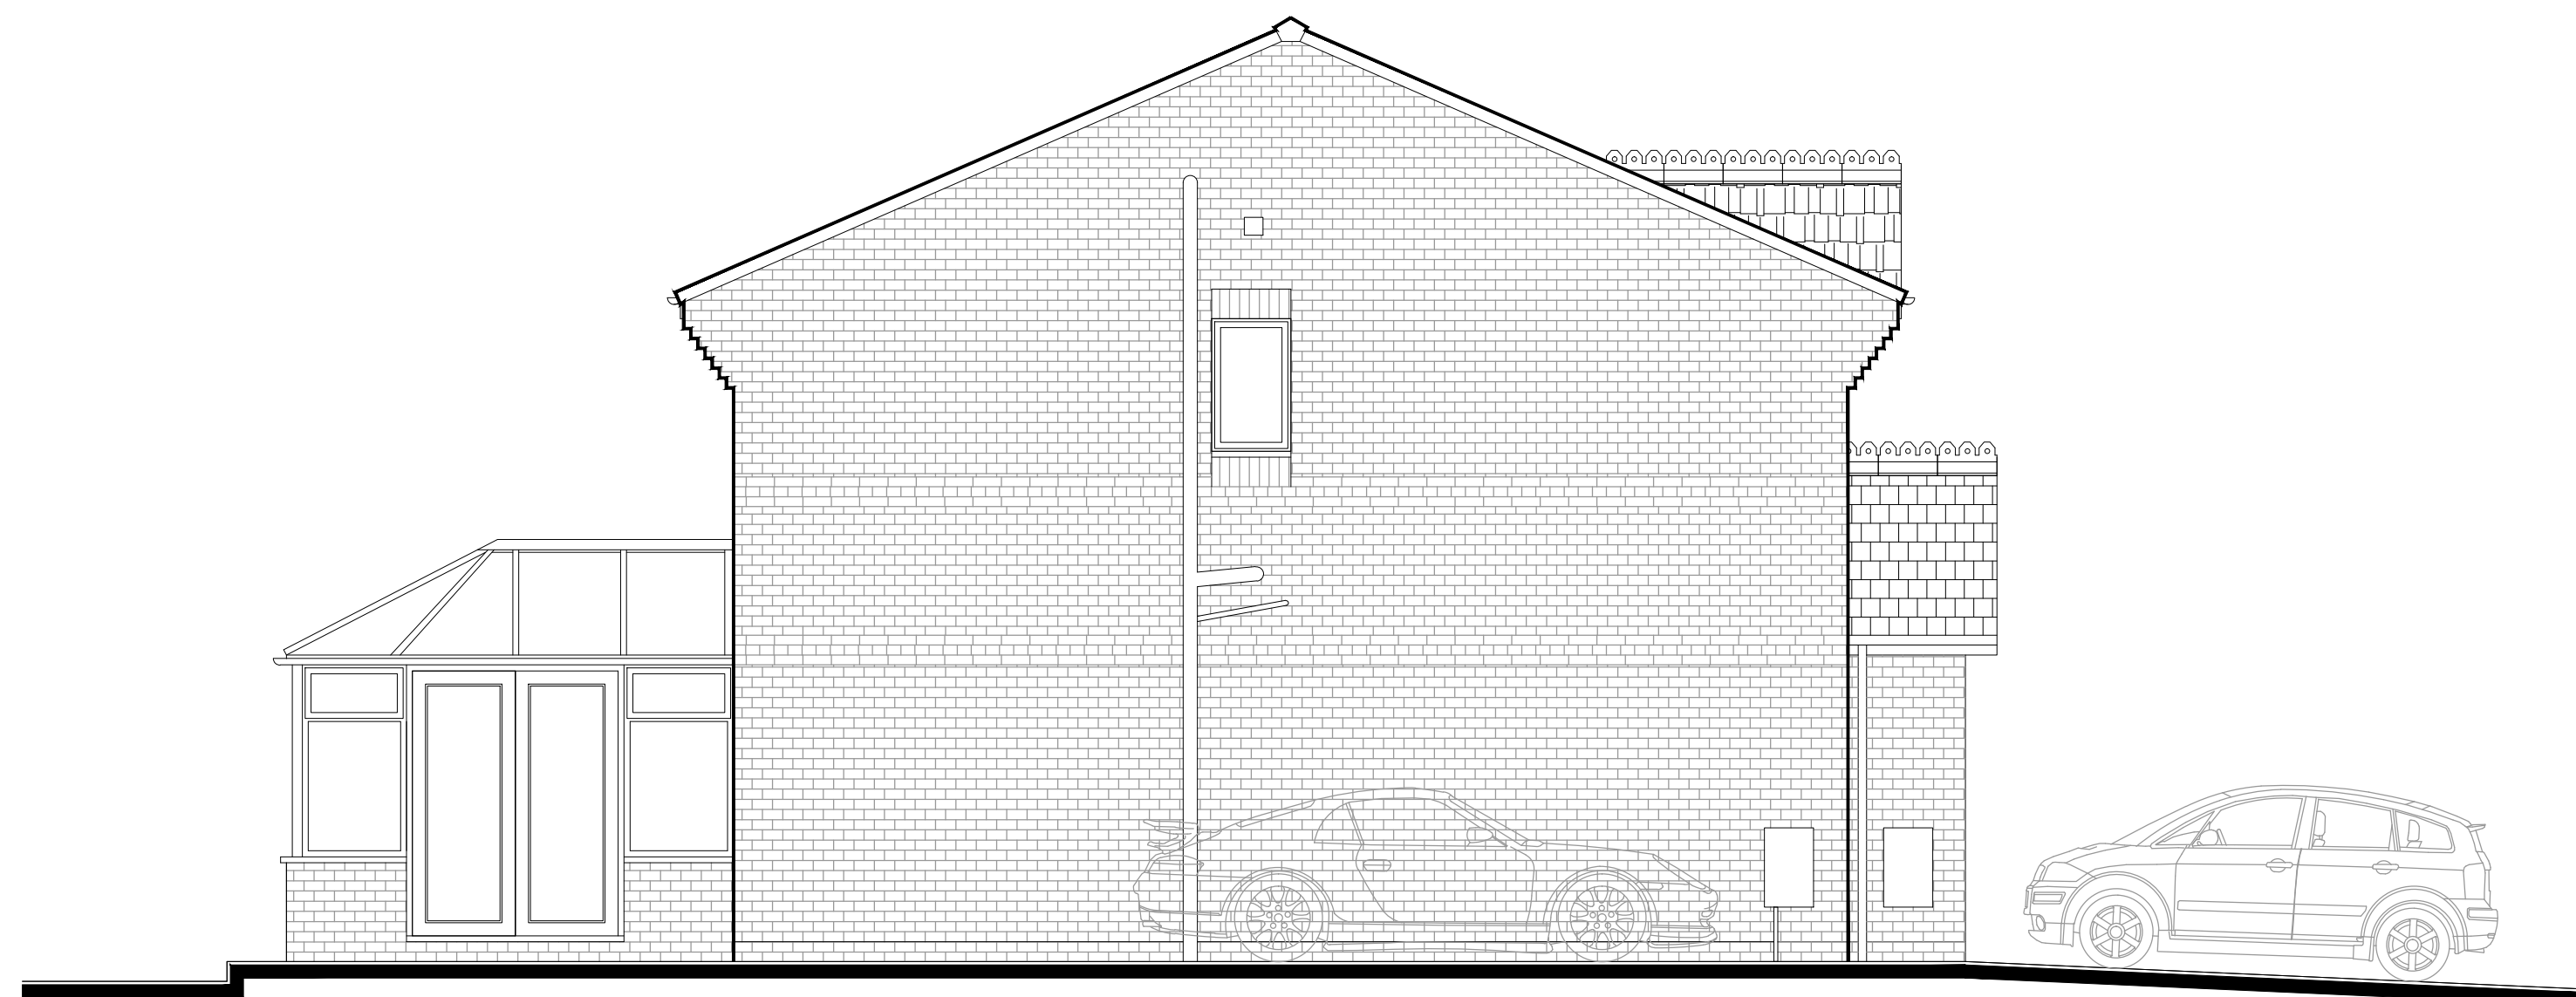


Existing Side Elevation

1:50

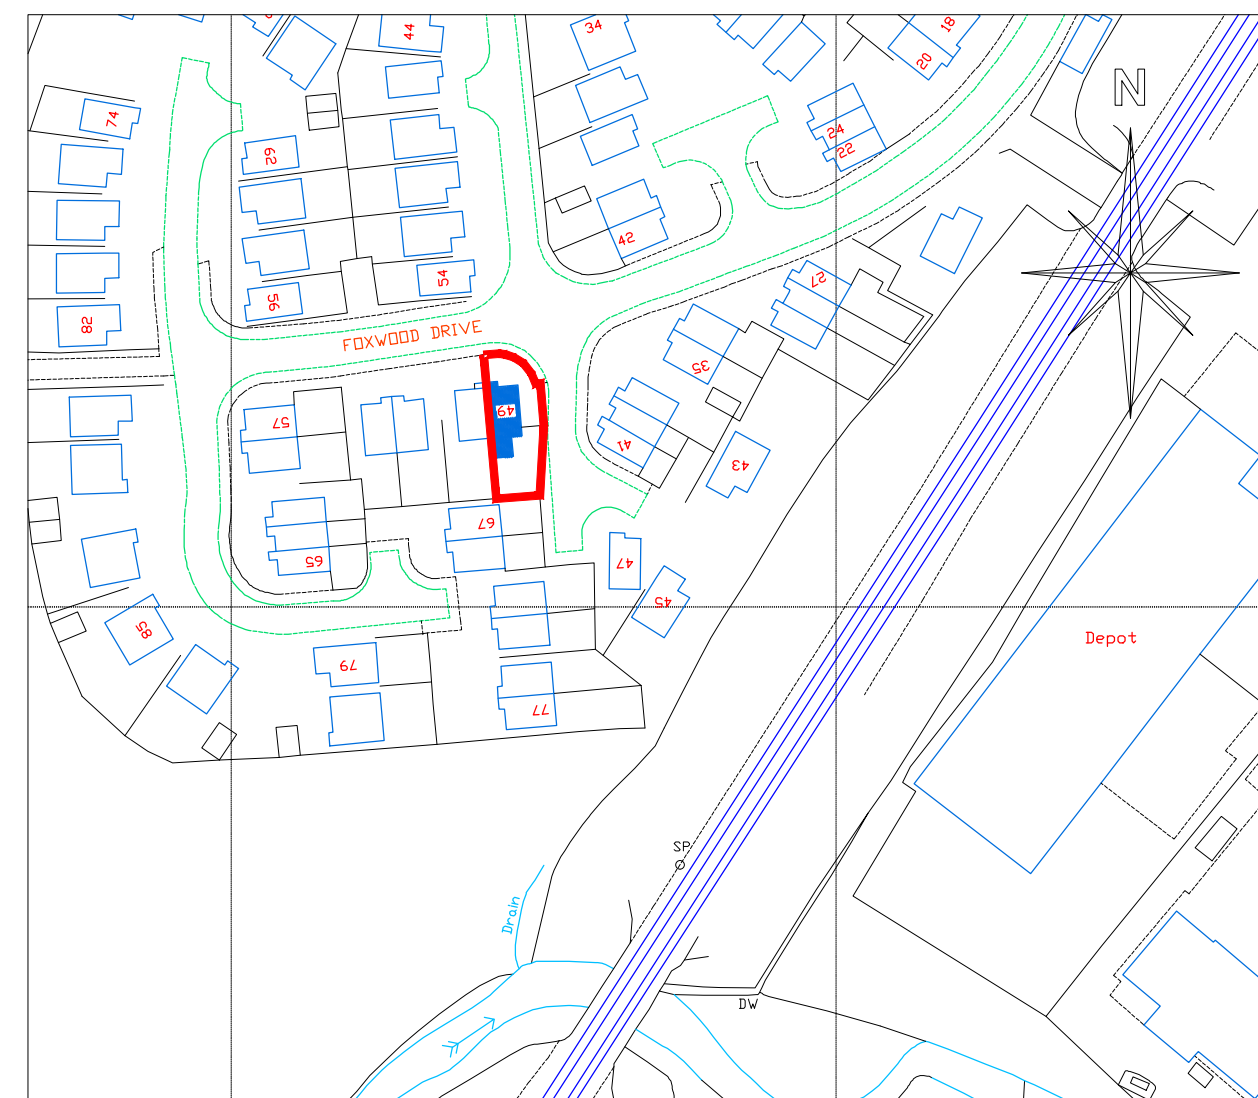

Location Plan

Scale 1:1250

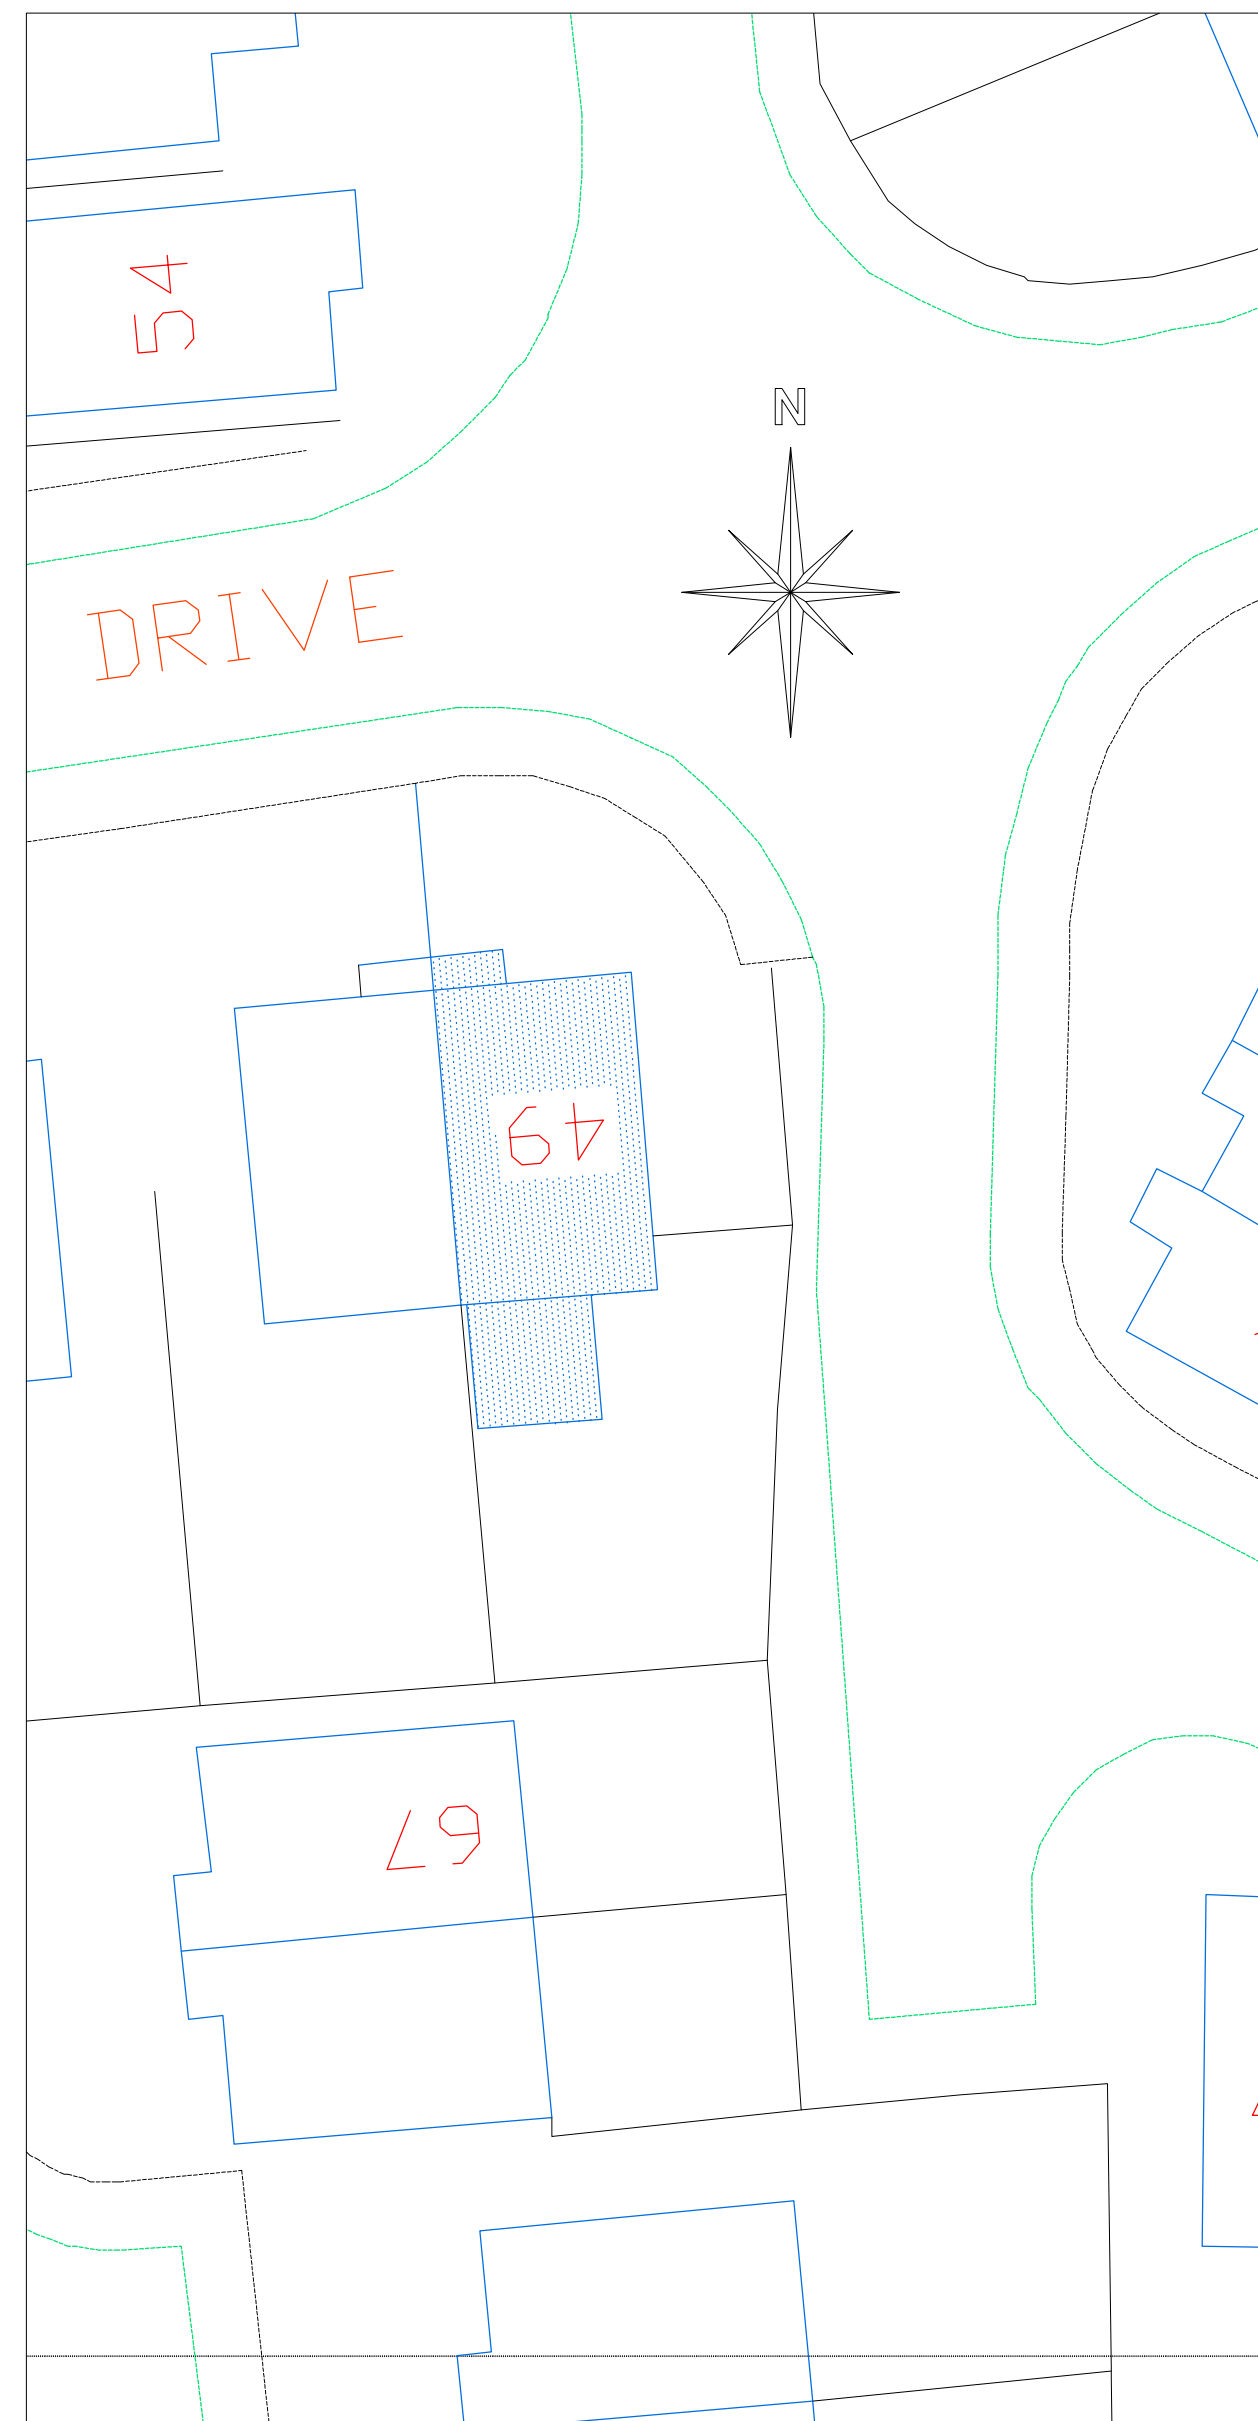

Site Plan

Scale 1:200

 CULLIS-ARCHITECTURAL-DESIGN 25 Sunningdale Close Wrexham North Wales LL13 9QU T 01978 264376 M 07791 480768 E ajones540@btinternet.com	Client: Mr. & Mrs. Jones.	
	Drawing Title: Existing Drawings.	
	Job Title: Proposed Alterations to 49 Foxwood Dv, Wrexham.	
	Date: July 2020.	Scale: 1:50 at A1 Draw No: 01